


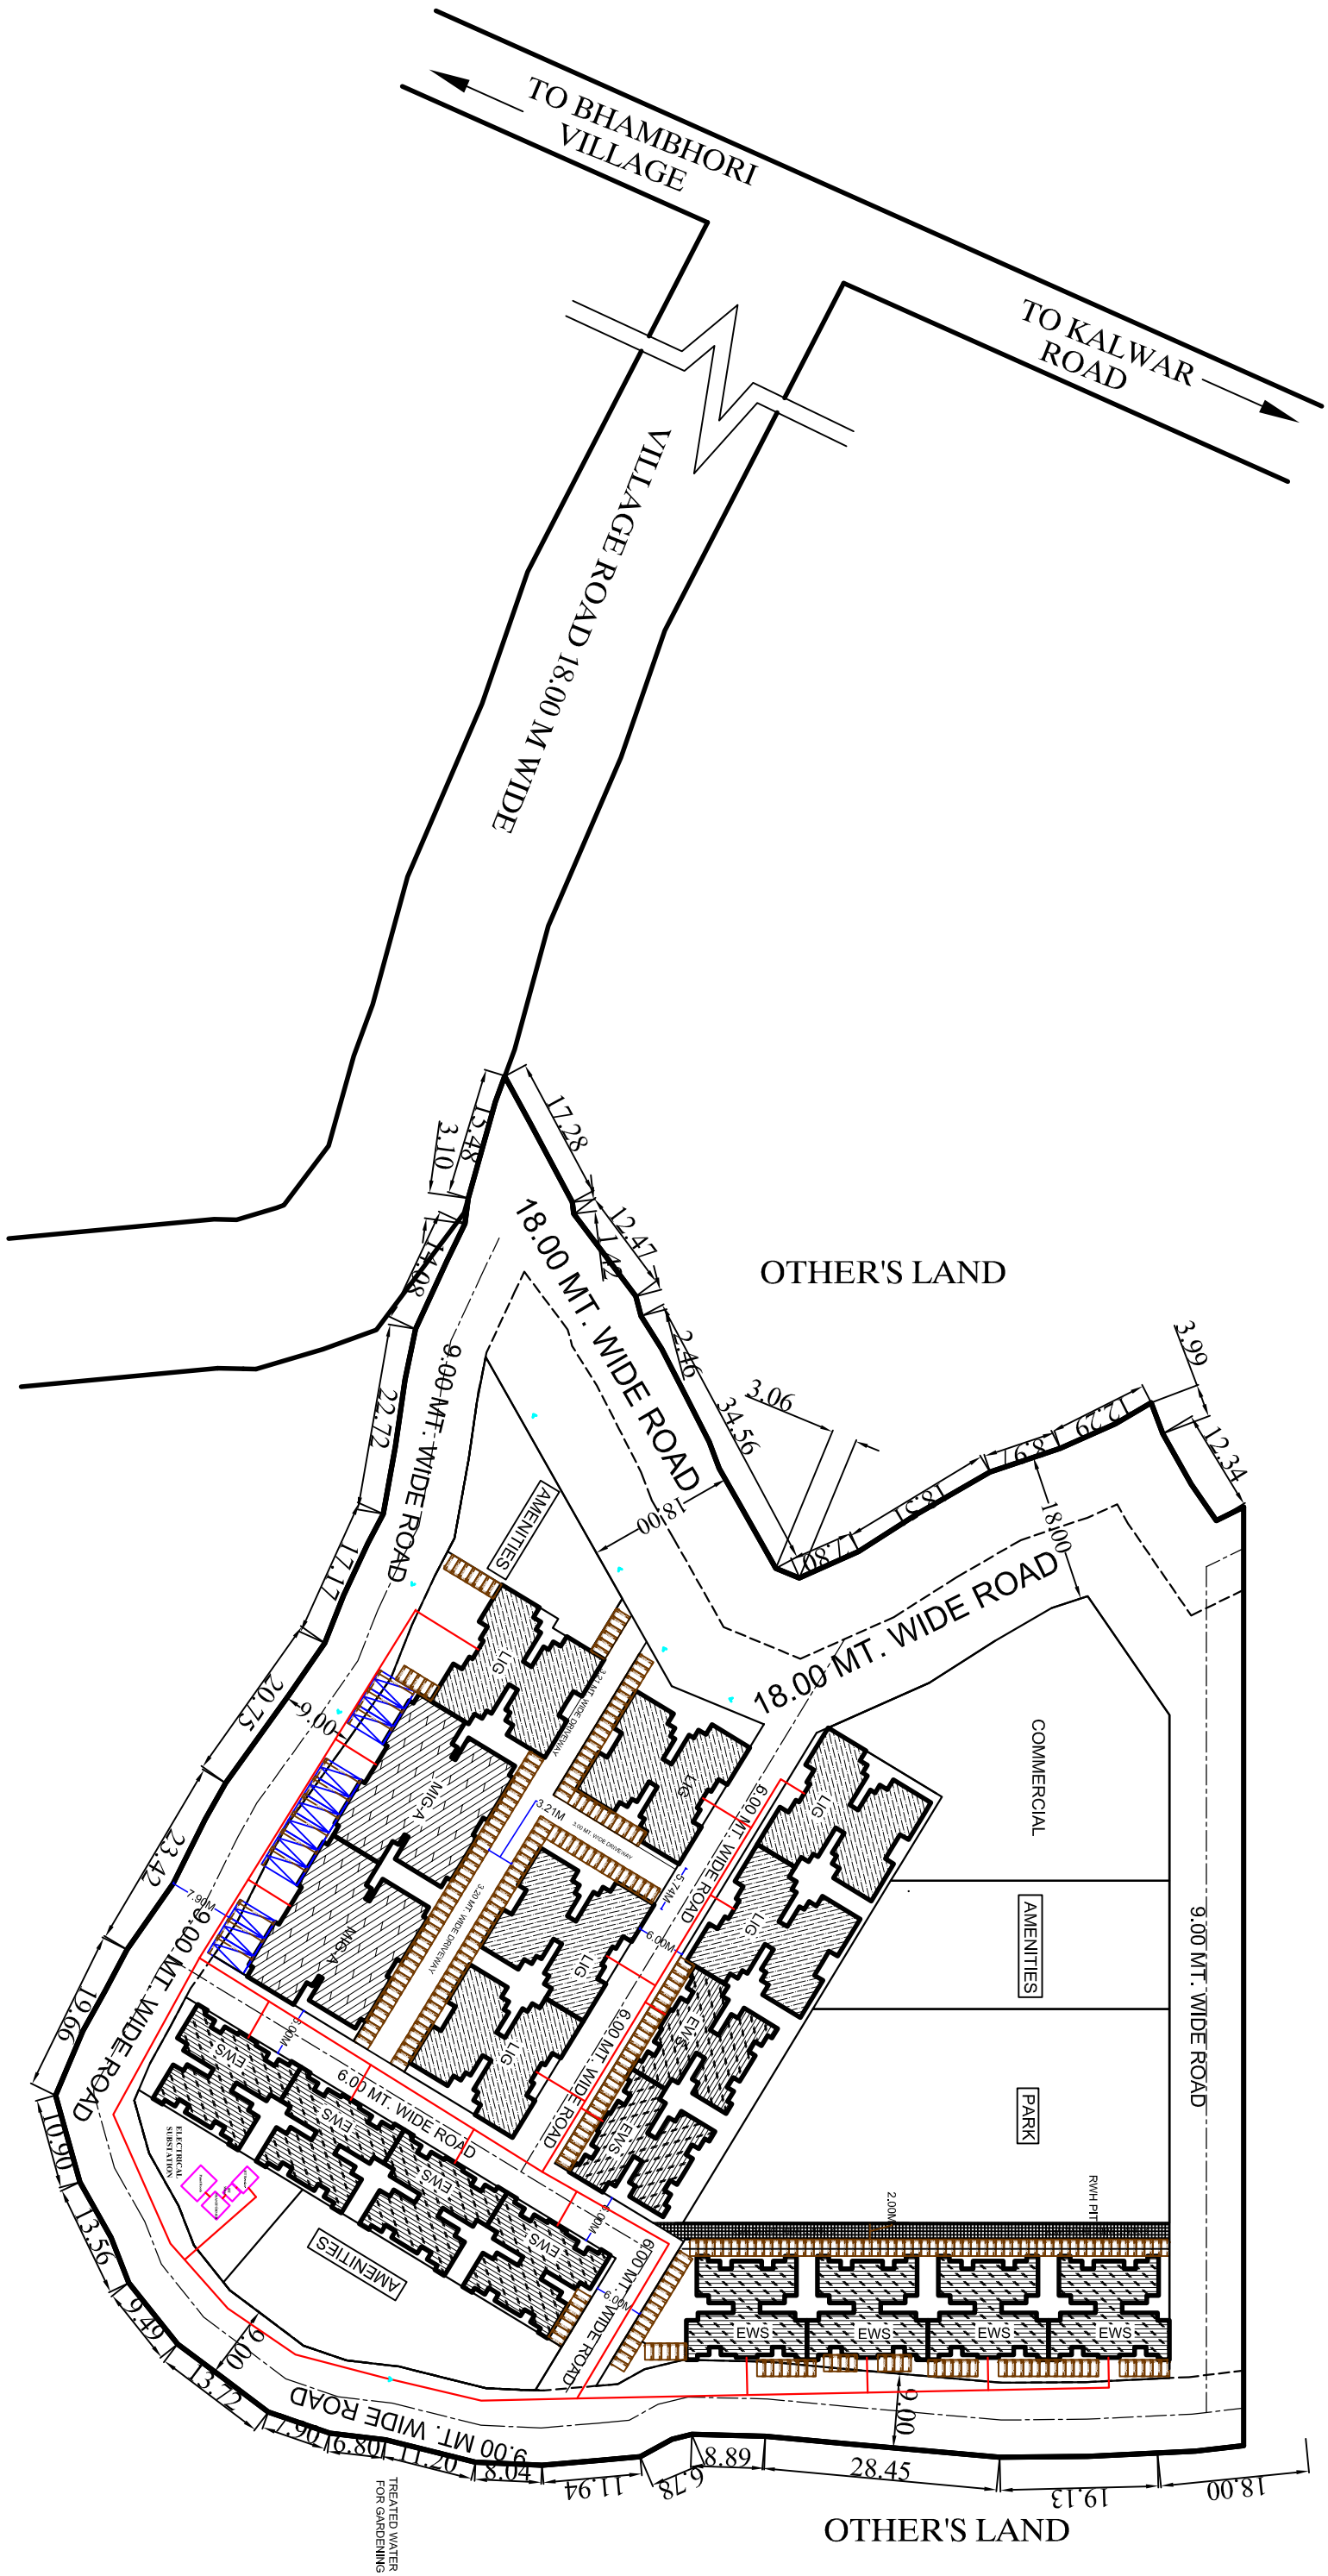

S.NO.	DESCRIPTION	LEGEND
1	200 mm DIA RCC PIPE	
2	TREATED WATER FOR GARDENING	
3	OHSR	

PROJECT TITLE:-

PROPOSED AFFORDABLE HOUSING FOR EWS,LIG,MIG AT BHAMBHORI, JAIPUR

OWNER:-

KSHITIJ COLONIZERS PVT. LTD.
70, PARIJ POINT, COLLECTORATE CIRCLE,
BANI PARK, JAIPUR

DRAWING TITLE:-

ELECTRIFICATION

DATE

20-11-16

SCALE

1:500

ARCHITECT:-

CREATION CONS. ARCH&
CONS. ENGINEERS
606, CRYSTAL PALM, JAIPUR