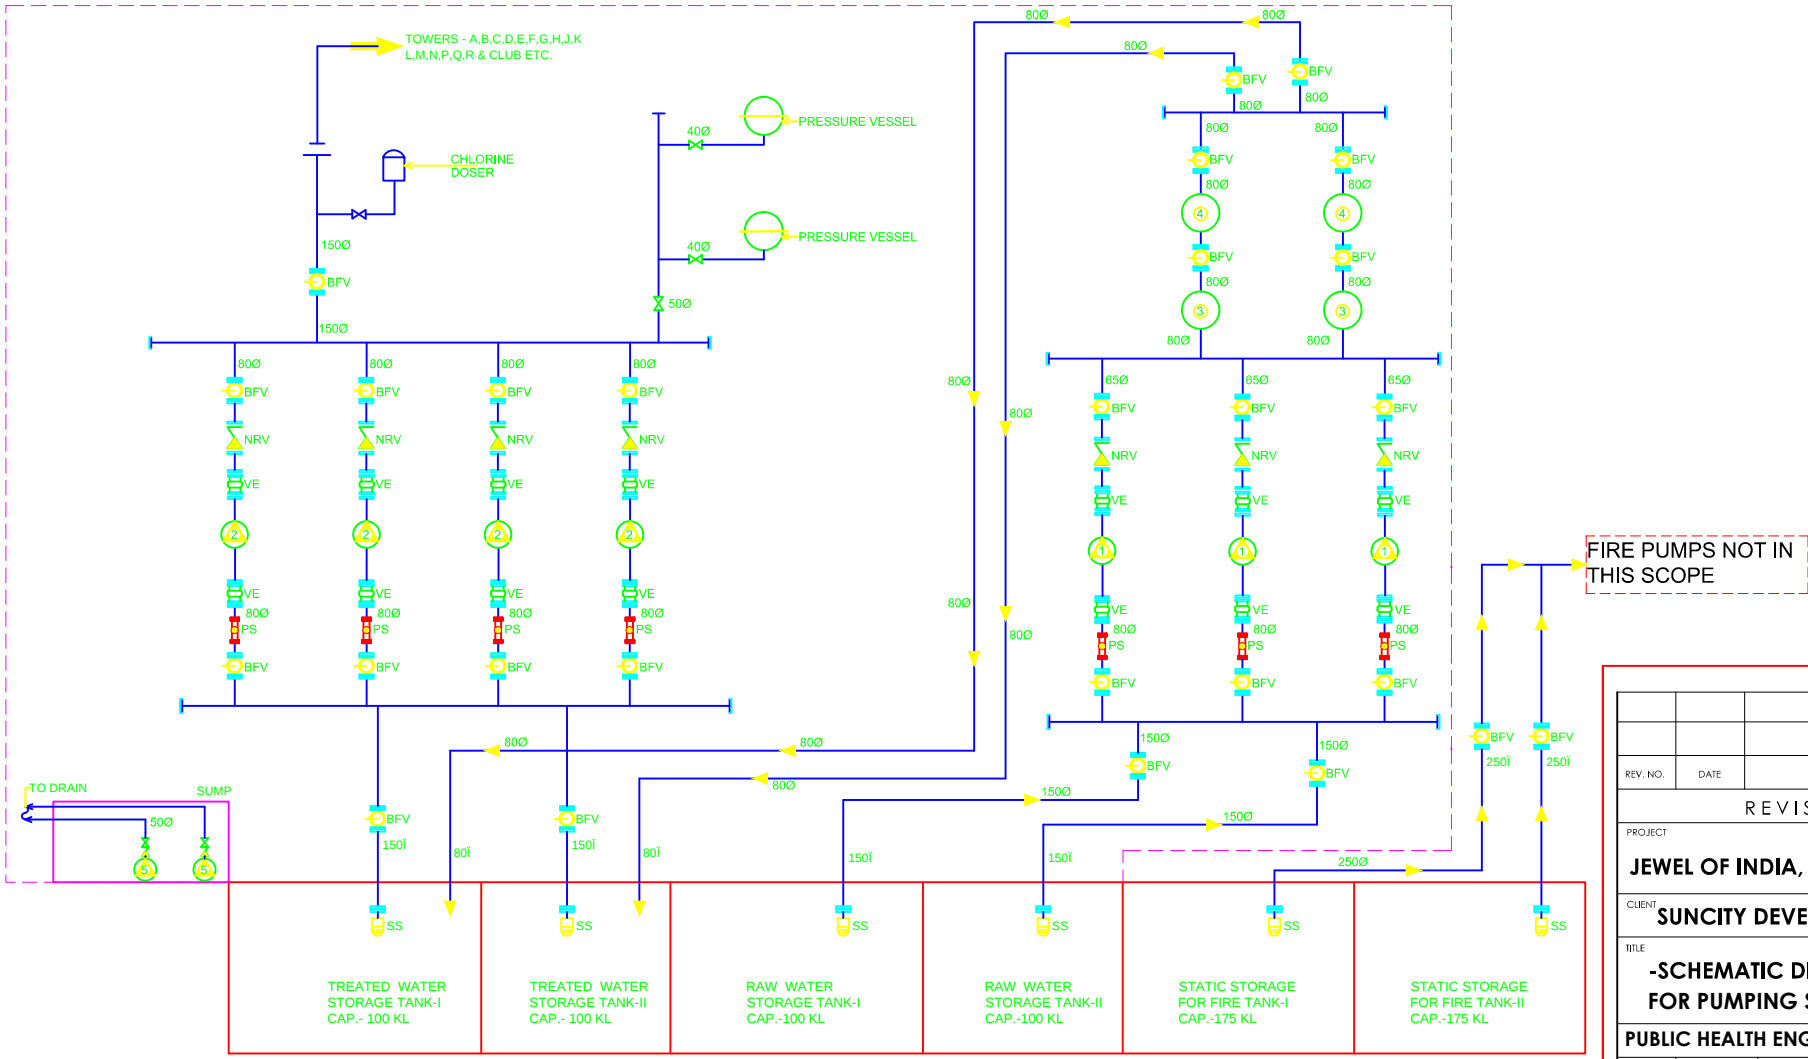

SCHEDULE OF PUMPS

S. NO.	PUMP	DISCHARGE	HEAD	NOS.
1.	RAW WATER FEED PUMPS TO WATER TREATMENT	16 M^3/HR	30M	3 # (2W+1S)
2.	TREATED WATER TRANSFER PUMPS TOWERS - A,B,C,D,E,F,G,H,J,K,L M,N,P,Q,R & CLUB ETC.	27 M^3/HR	70M	4 # (3W+1S)
3.	MULTI GRADE SAND FILTER	1200ï (MSRL)	-	2
4.	SOFTENER	1500ï (MSRL)	-	2
5.	SUBMERSIBLE DRAINAGE PUMP	18 M^3/HR	20M	2

LEGEND

PUMP
PRESSURE VESSEL
BALL VALVE
BUTTERFLY VALVE — BFV
NON RETURN VALVE — NRV
SUCTION STRAINER — SS
POT STRAINER — PS
VIBRATION ELIMINATOR — VE
PRESSURE SAND FILTER — PF
CHLORINATOR — CH

REV. NO.	DATE	DESCRIPTION

REVISIONS

PROJECT

JEWEL OF INDIA, JAIPUR

CLIENT

SUNCITY DEVELOPERS PVT. LTD.

TITLE

-SCHEMATIC DIAGRAM FOR PUMPING SYSTEM

PUBLIC HEALTH ENGINEERING DRAWING

DATE	DEALT	CHECKED	APPROVED	STATUS
MAY, 2016	R. BAHADUR	M. BATRA		TENDER DRAWING

DRG. NO.	REV.	SCALE
KES-1320-PM/P-02	-	N.T.S.

SERVICES CONSULTANTS

KRIM ENGINEERING SERVICES PRIVATE LIMITED
B-140, FREEDOM FIGHTERS' ENCLAVE,
NEB SARAI, IGNOU ROAD, NEW DELHI-110068 INDIA
PHONE : 2953 4163/64/65. FAX : 91-11-2953 4166.
E-MAIL : mail@krimens.com

ARCHITECTURAL CONSULTANT

L A ARCH PLAN PVT. LTD.
ARCHITECTURE INTERIOR DESIGNING
TOWN PLANNING LAND SCAPING
D-2 SOAMI NAGAR , SOUTH
NEW DELHI-110017

© This drawing is the property of KRIM ENGINEERING SERVICES PRIVATE LIMITED and shall not be used, copied or reproduced without their written permission.