DG SET- 125 KVA
SIZE-4000 L X 1150 W X 1700 H
WEIGHT KGS. 1350KG
FUEL CONS.- 20.8 Ltr/ Hr

WALL MOUNTED
CT CHECK METER BOX
Size:3'-0" x 3'-0" x1'-6"

400 KVA 11kV/0.433kV
TRANSFORMER
SIZE:-1600 L X1300 W X2220 H
WITH 720Ltr. OIL
WEIGHT- 2333Kg

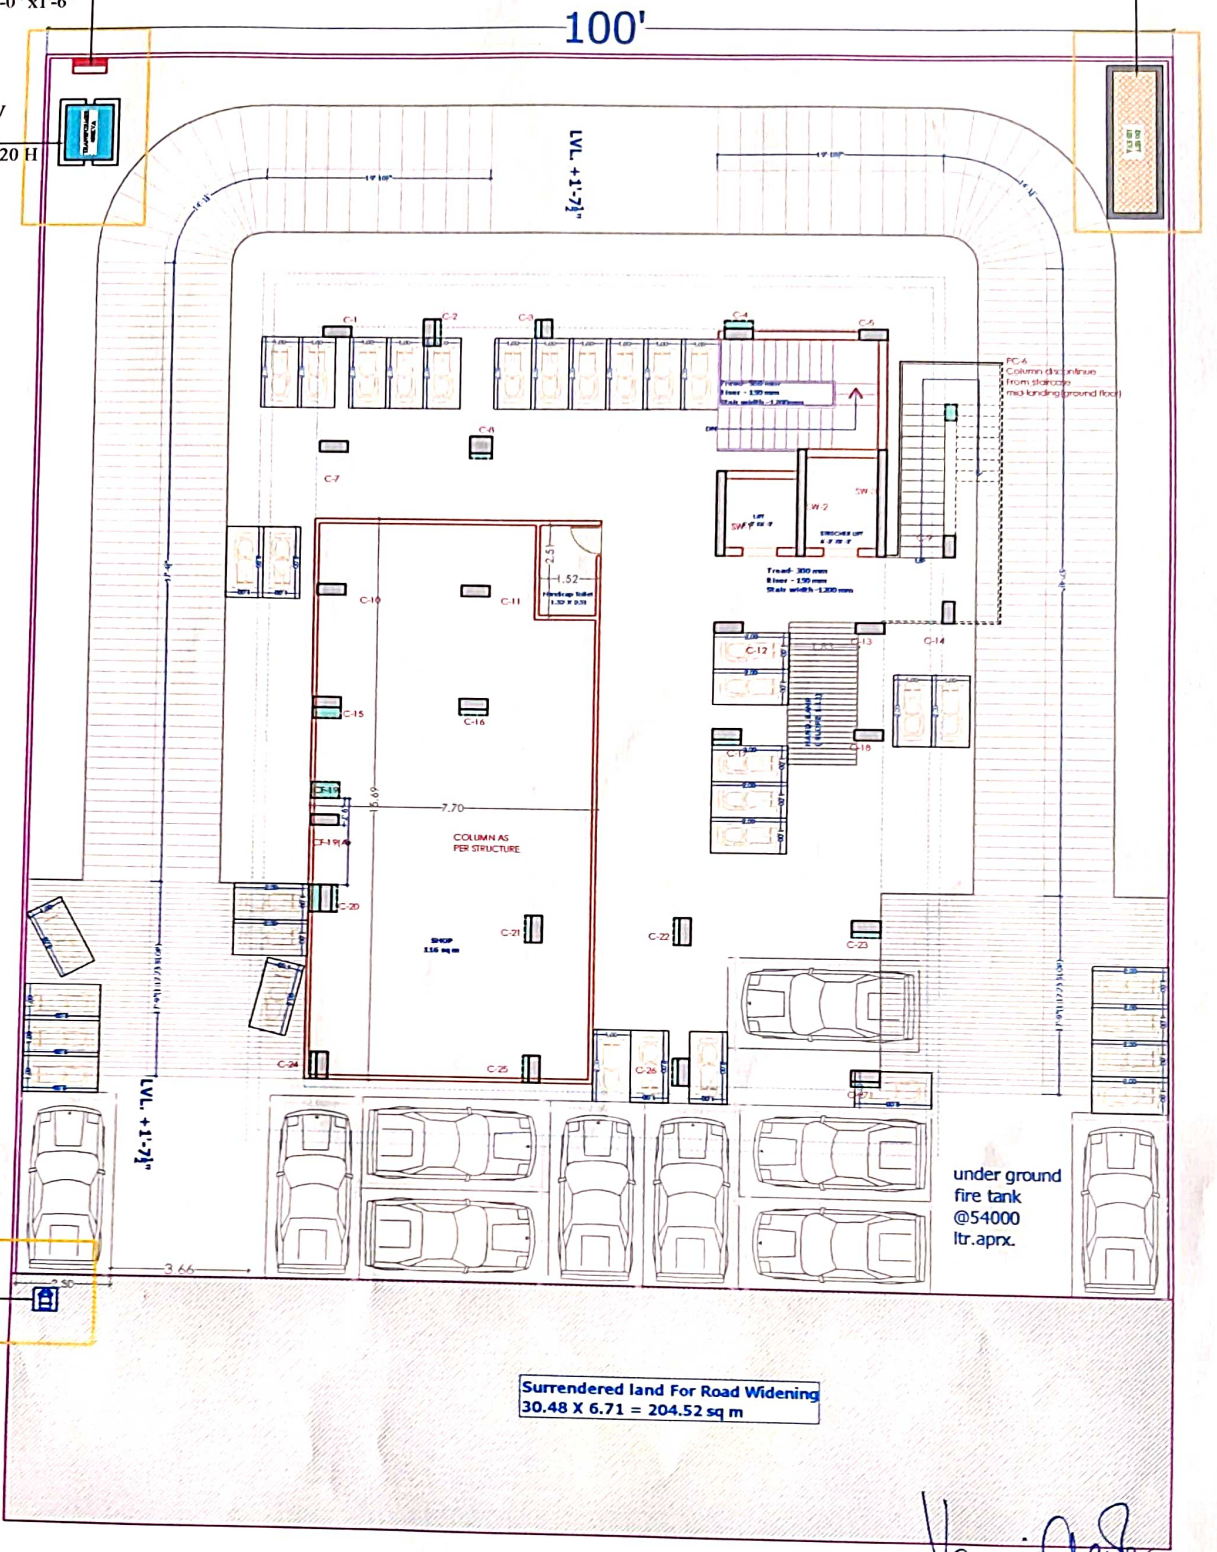

ARCHITECT
VAIBHAV CHAWLA
CA/2002/30153

SED RESIDENTIAL NG FOR P.G. DEVELOPERS ND MARG	TITLE: ELECTRIC SUB STATION LOCATION MARKED	Scale: N.T.S Date:- 19-10-2020	
BY:- M ED BY:-	S E W N	Architects: **Chawla & Associates** **architects, interior designers, landscape consultants** A-131, Ramgali #4, Rajapark, Jaipur 9413345495, govinddham@gmail.com	ELECTRIC SUB-STATION & LOCATION MARKED

VIPUL CONSULTING,
F 9 / 440 , Keshav Marg Chitrakut Scheme Jaipur
PH:91-0-93146-10438 ,0141-2440946
Mail:vipul8599@yahoo.com
REV. NO. 00,DATE.-19-10-2020