PROPOSED LAYOUT PLAN OF SCHEME

"Ridhi Sidhi Enclave"

KHASRA NO.- 1473, 1474, 3852, 3854 & 3855

AT REVENUE- VILLAGE- PHAGI NORTH, TEH.- PHAGI, JAIPUR

SCALE :- 1"=50'

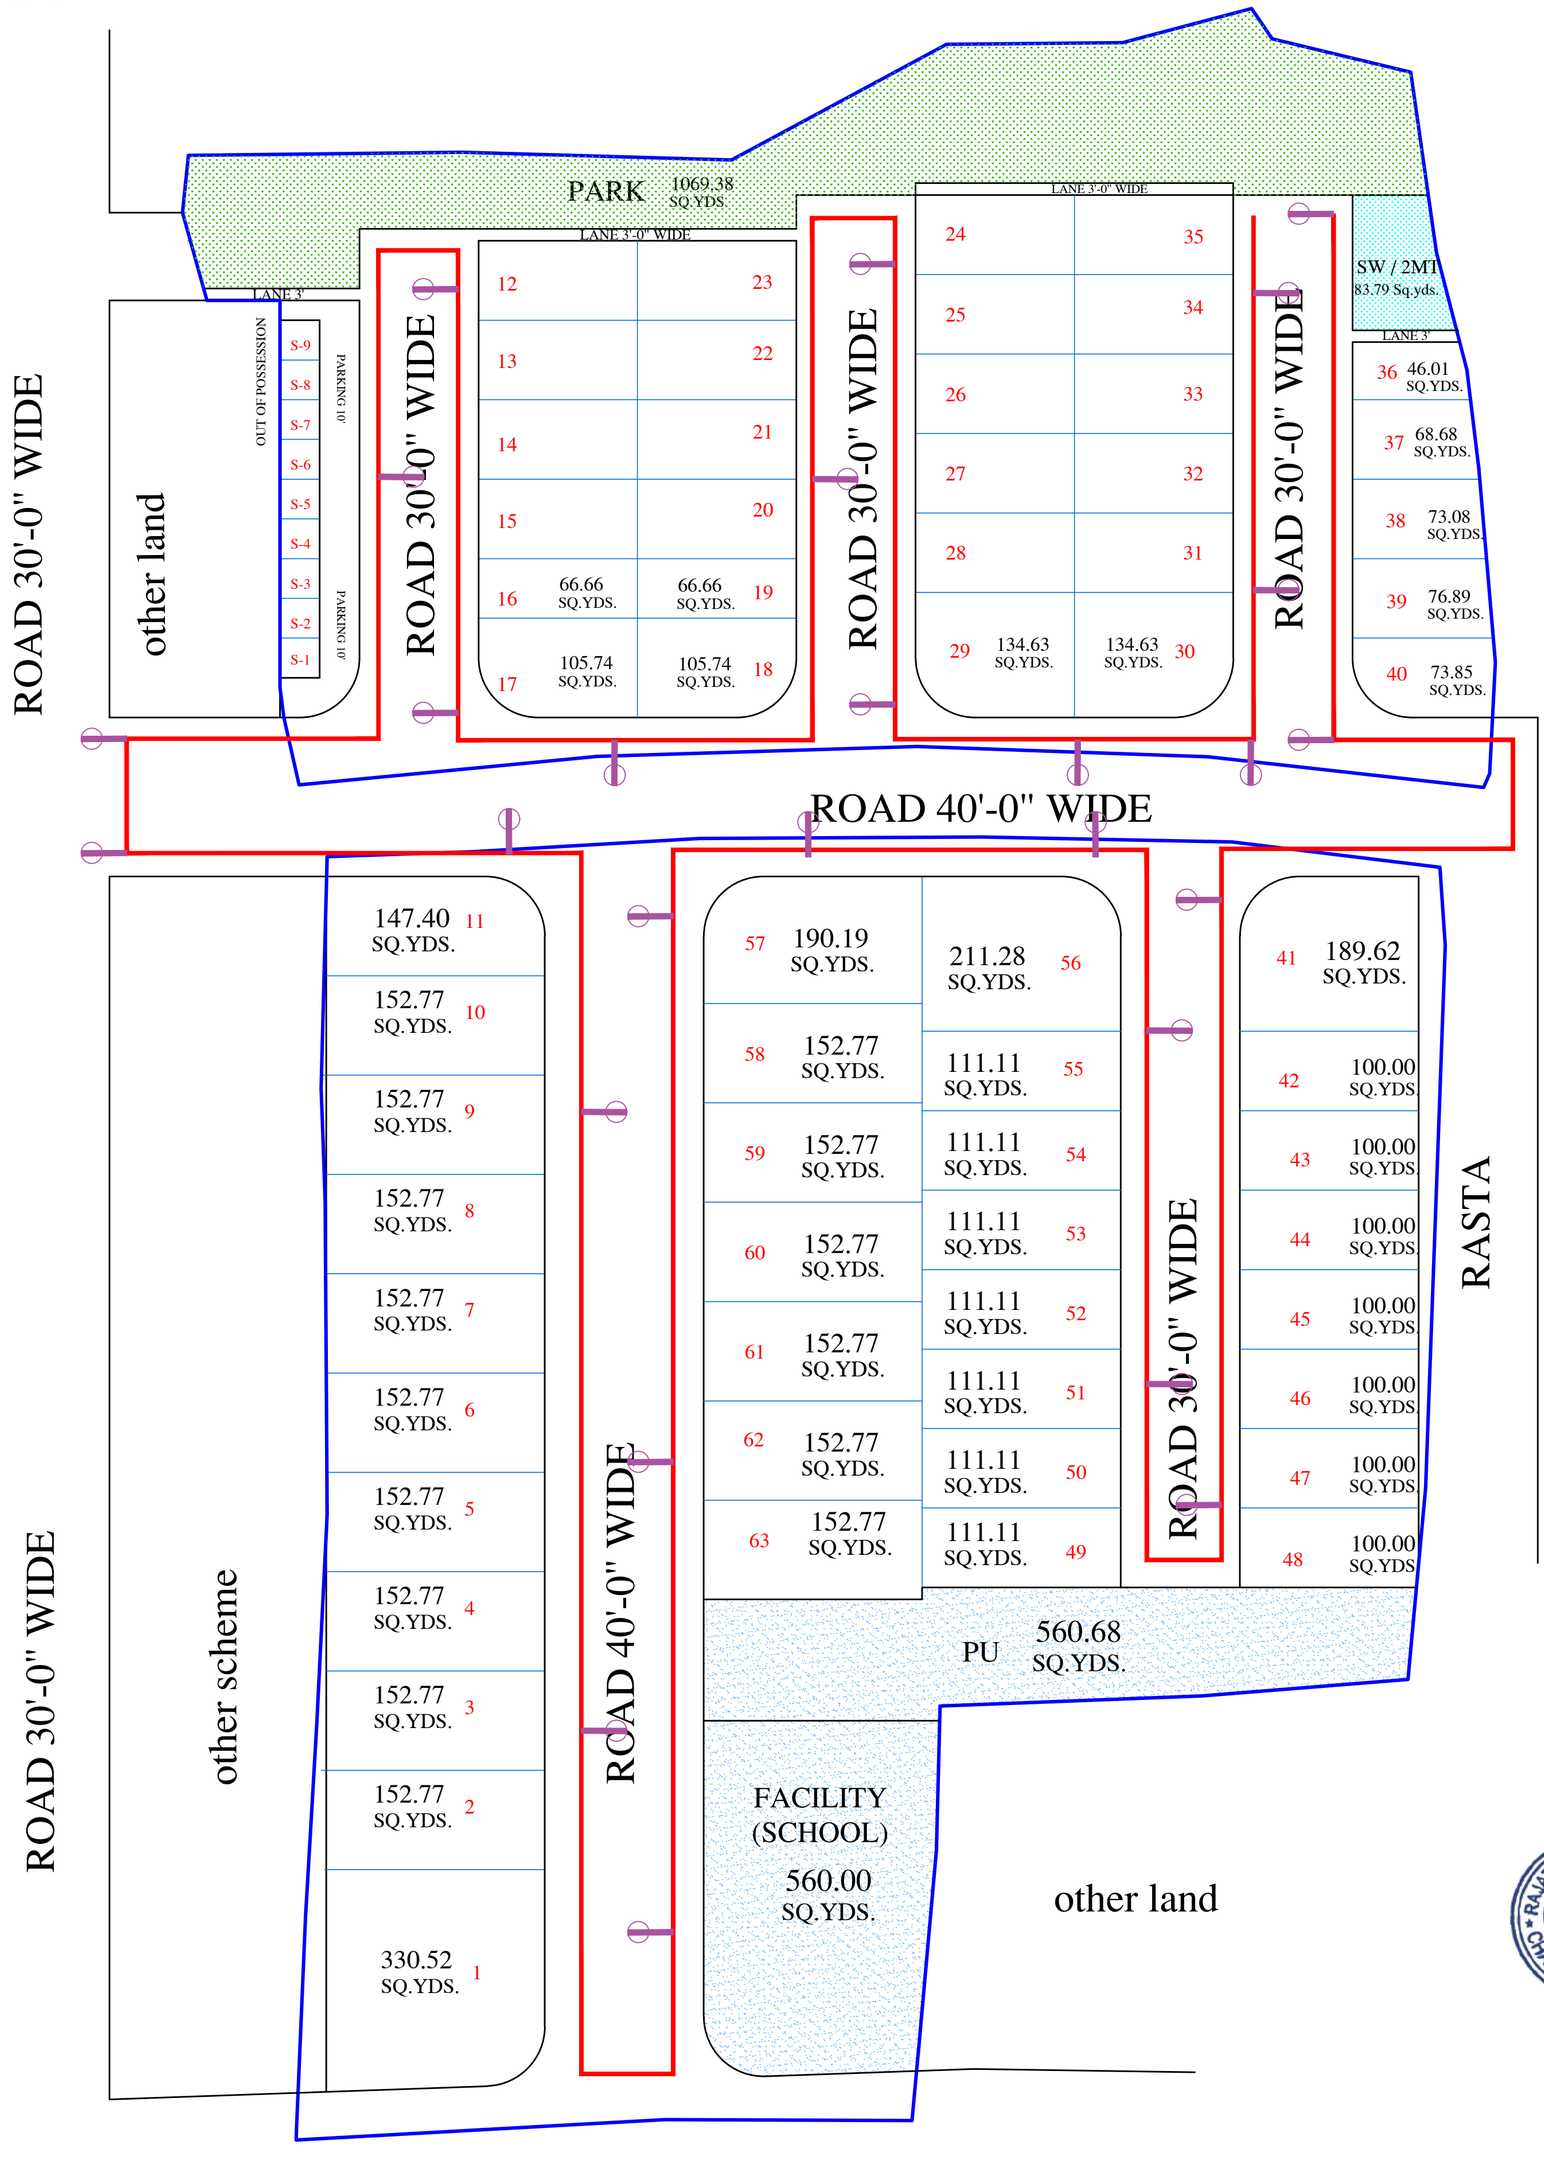

RAJAT SINGH RATHORE
Reg. No. AM1867191
LIC No. 324/23
CHARTERED ENGINEER

LEGENDS:

Symbol	Qty.	Description
	2	11/0.433kV, 315kVA TRANSFORMER ON 2-POLE STRUCTURE WITH 3WAY RMU
STREET LIGHT	16	POLE
	--	ELECTRICITY LINE
	38	(600mmX600mm) SERVICE LINE CHAMBER
	34	RECT. MANHOLEWITH CIRCULAR COVER FRAME (M. SIZE:-900 X 800MM) (DEPTH-UP TO 900mm)
	--	Ø200mm SOIL WATER PIPE SLOPE 1:200
	--	Ø250mm WATER PIPELINE
	--	Ø200mm RAIN WATER PIPELINE
	9	RECT. RAIN WATER CHAMBER (M. SIZE:-1000 X1000MM) (DEPTH-UP TO 800mm)

ELECTRICAL POLE & TRANSFORMER DRAWINGS