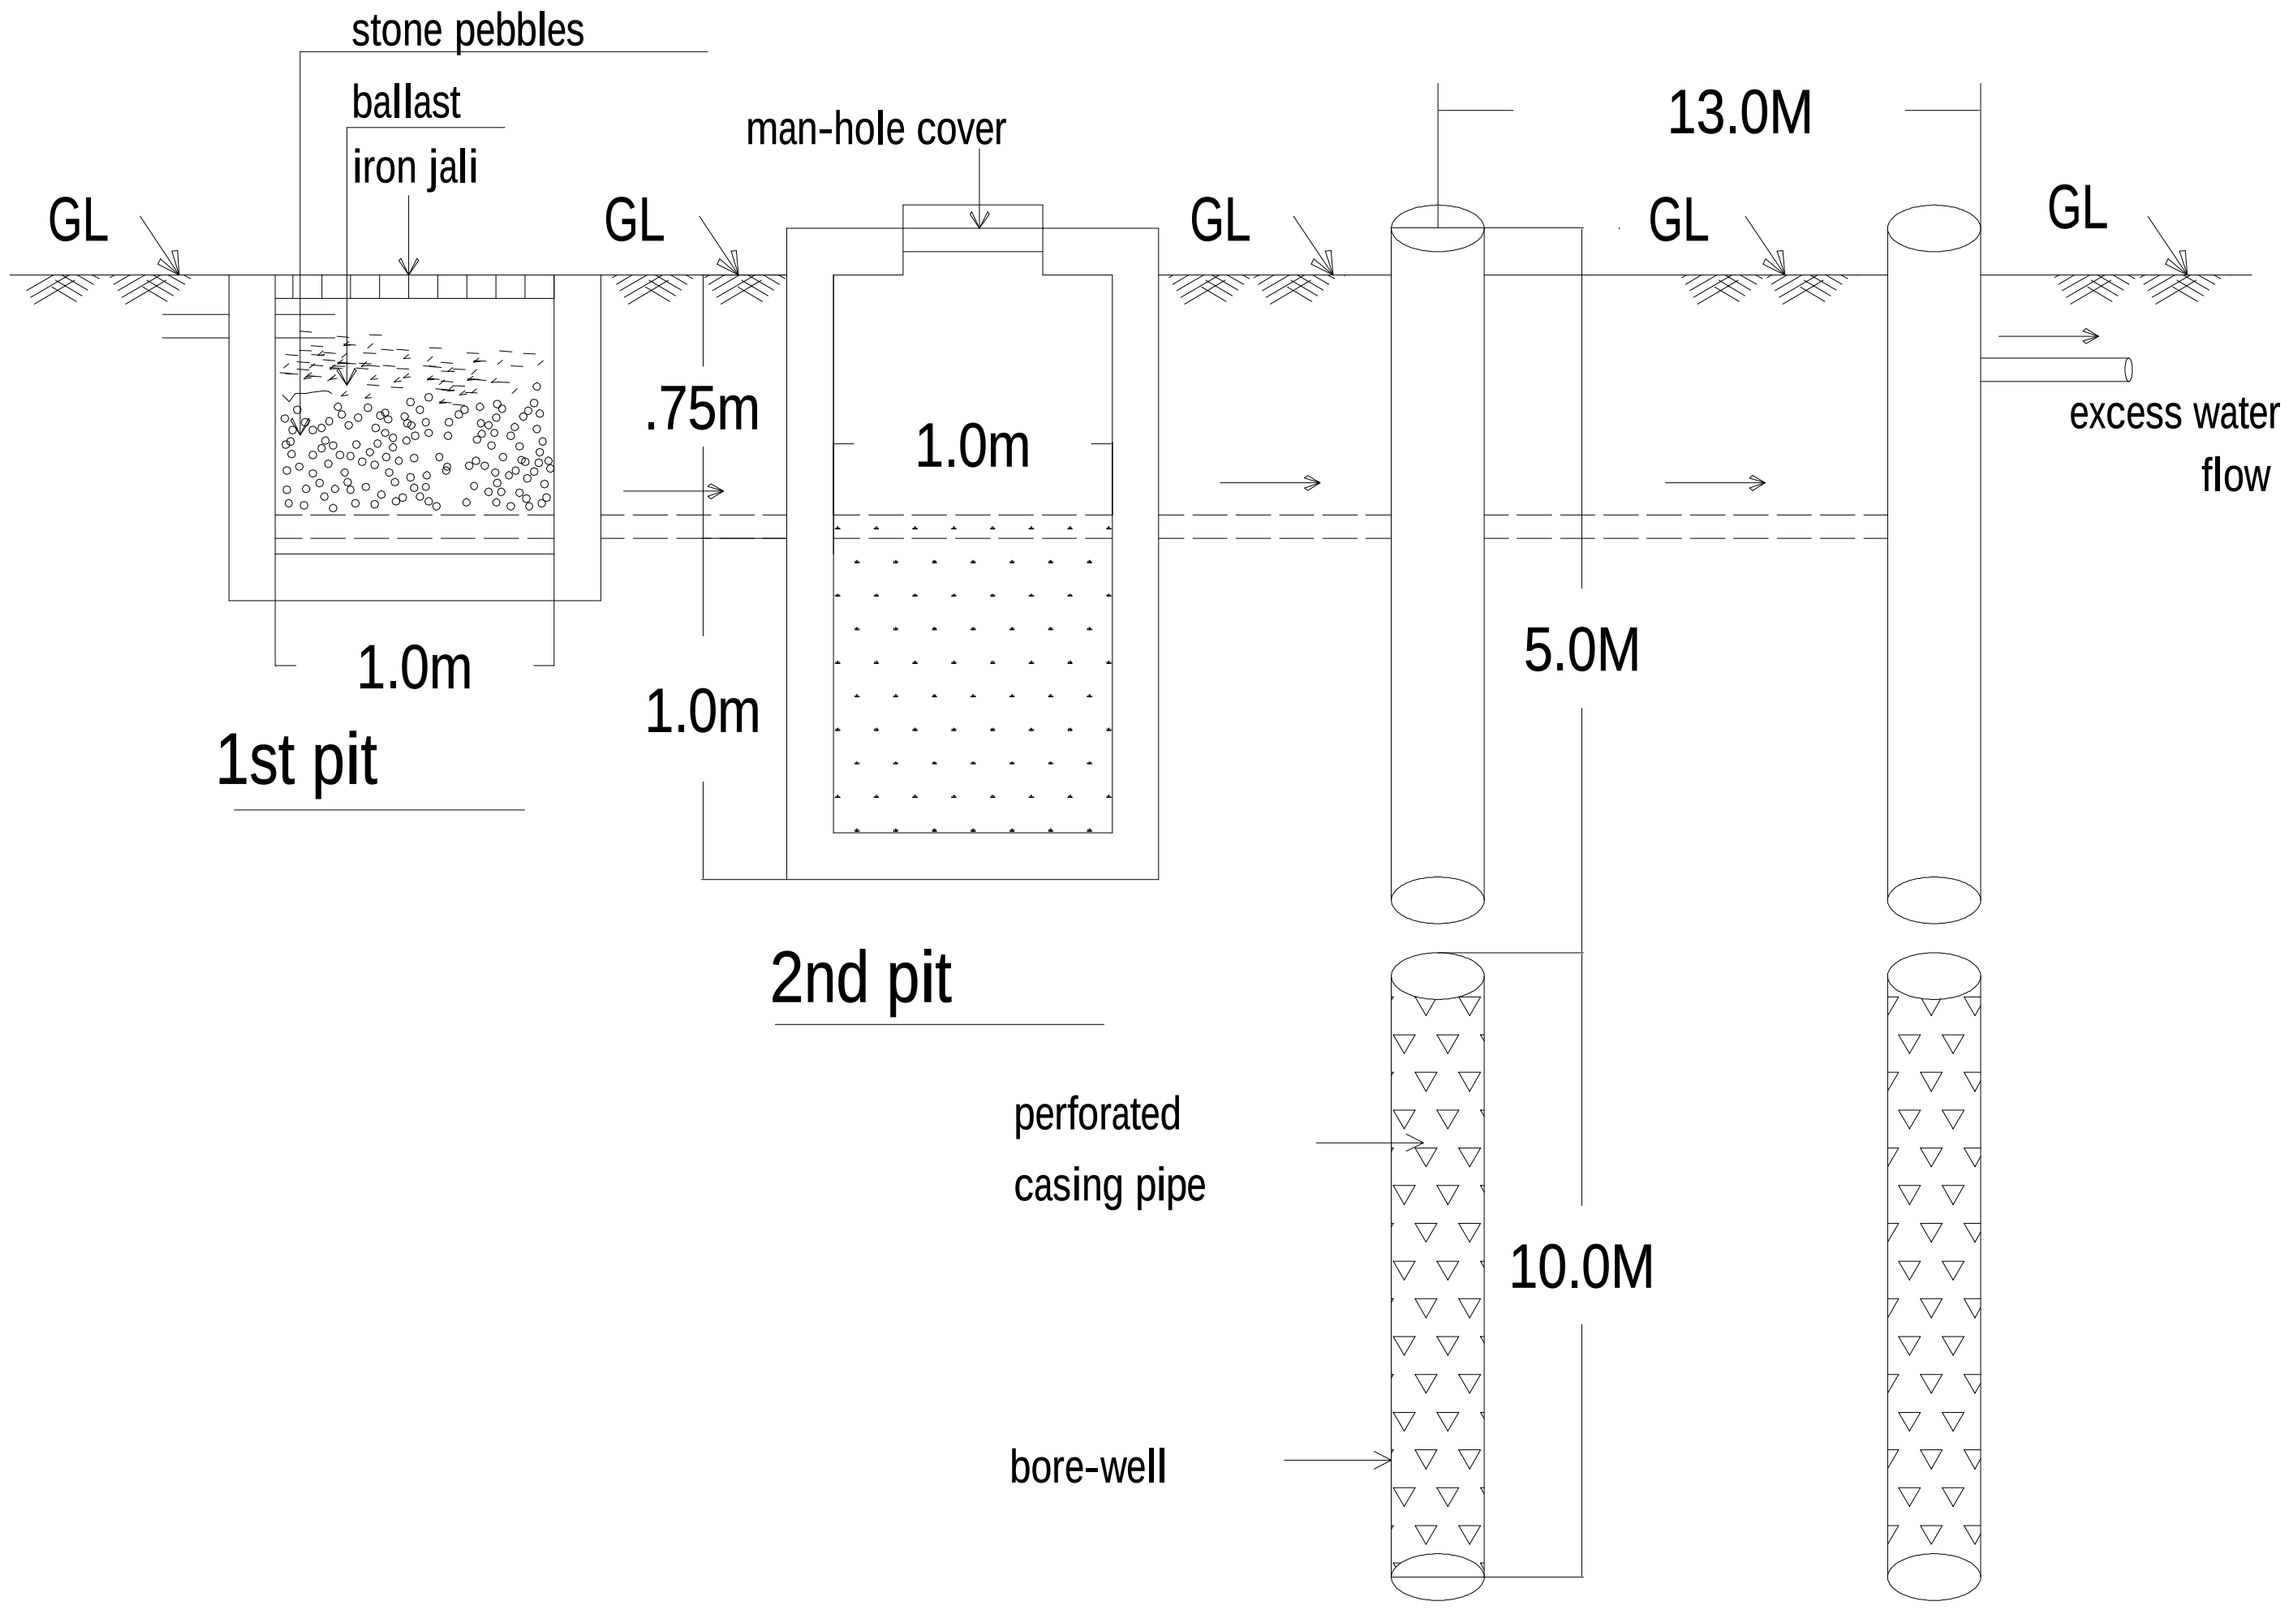

SECTION THROUGH R.W. HARVESTING PITS

SCALE = 1:100

PROJECT:-		ARCHITECT:-
PROPOSED FLAT AT PLOT KHASRA NO. 264/131, 265/132 AT VILL - RAMSINGHPURA URF RAMPURA, TEH - SANGANER, JAIPUR	OWNER	SPACE GRID C-49 VIDYA APPARTMENT BAPU NAGAR JAIPUR 9314918766