LEGENDS:

QTY.	Symbol	Type	Description
01			RW CHAMBER 750 X600 MM
08MTR			∅160MM RAIN WATER PIPE SLOPE 1:200
850MTR			300 MM WIDE SAUCER DRAIN

VIPUL AGARWAL
M.E.P. CONSULTANT
B.E. ELECTRICAL

SERVICES CONSULTANT:
ASHI ASSOCIATES
F 9 / 440 , Keshav Marg Chitrakut Scheme,Jaipur
PH:91-0-93146-10438 ,0141-2440946 Mail:vipul8599@yahoo.com

PROJECT

PROPOSED LAY OUT PLAN OF

"MAHVEER ENCLAVE"

IN KHASRA NO.- 4057/2958, 4055/2959
AT REVENUE VILLAGE - RENWAL, TEH.- MADHORAJPURA, JAIPUR

DWG. TITLE

EXTERNAL SAUCER DRAIN PLAN

DRN. BY:-	DATE:-	REV.:-
SANJAY	06-08-2024	00
CKD. BY:- SANJAY		
APPD. BY:- VIPUL AGARWAL		

N W E S

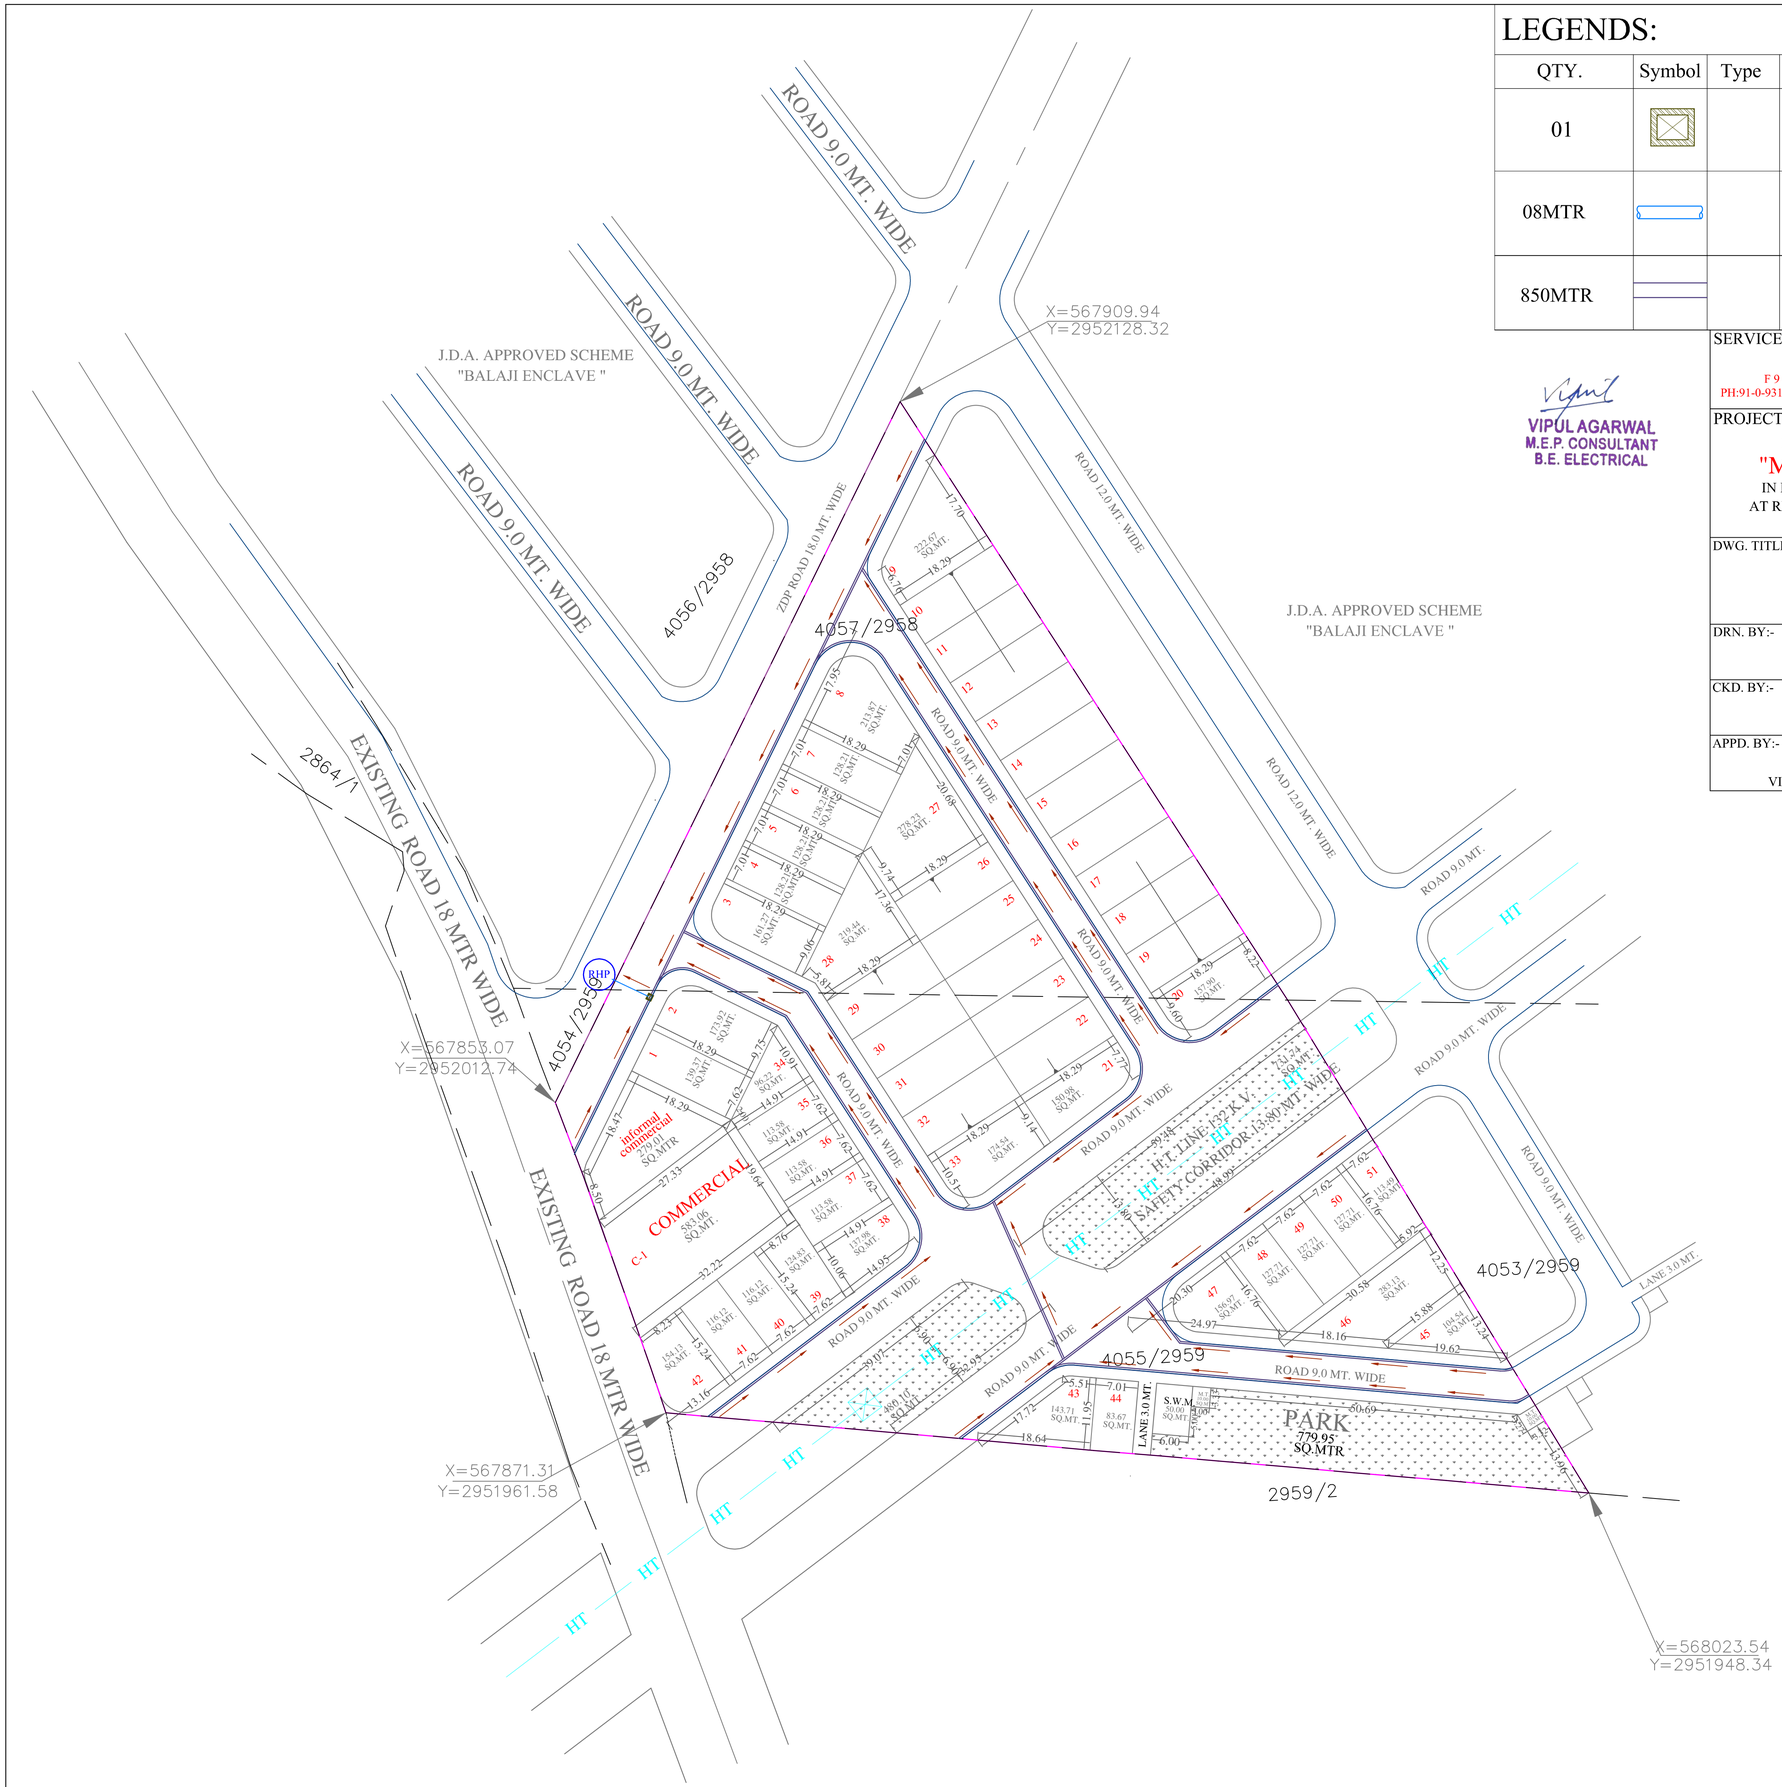

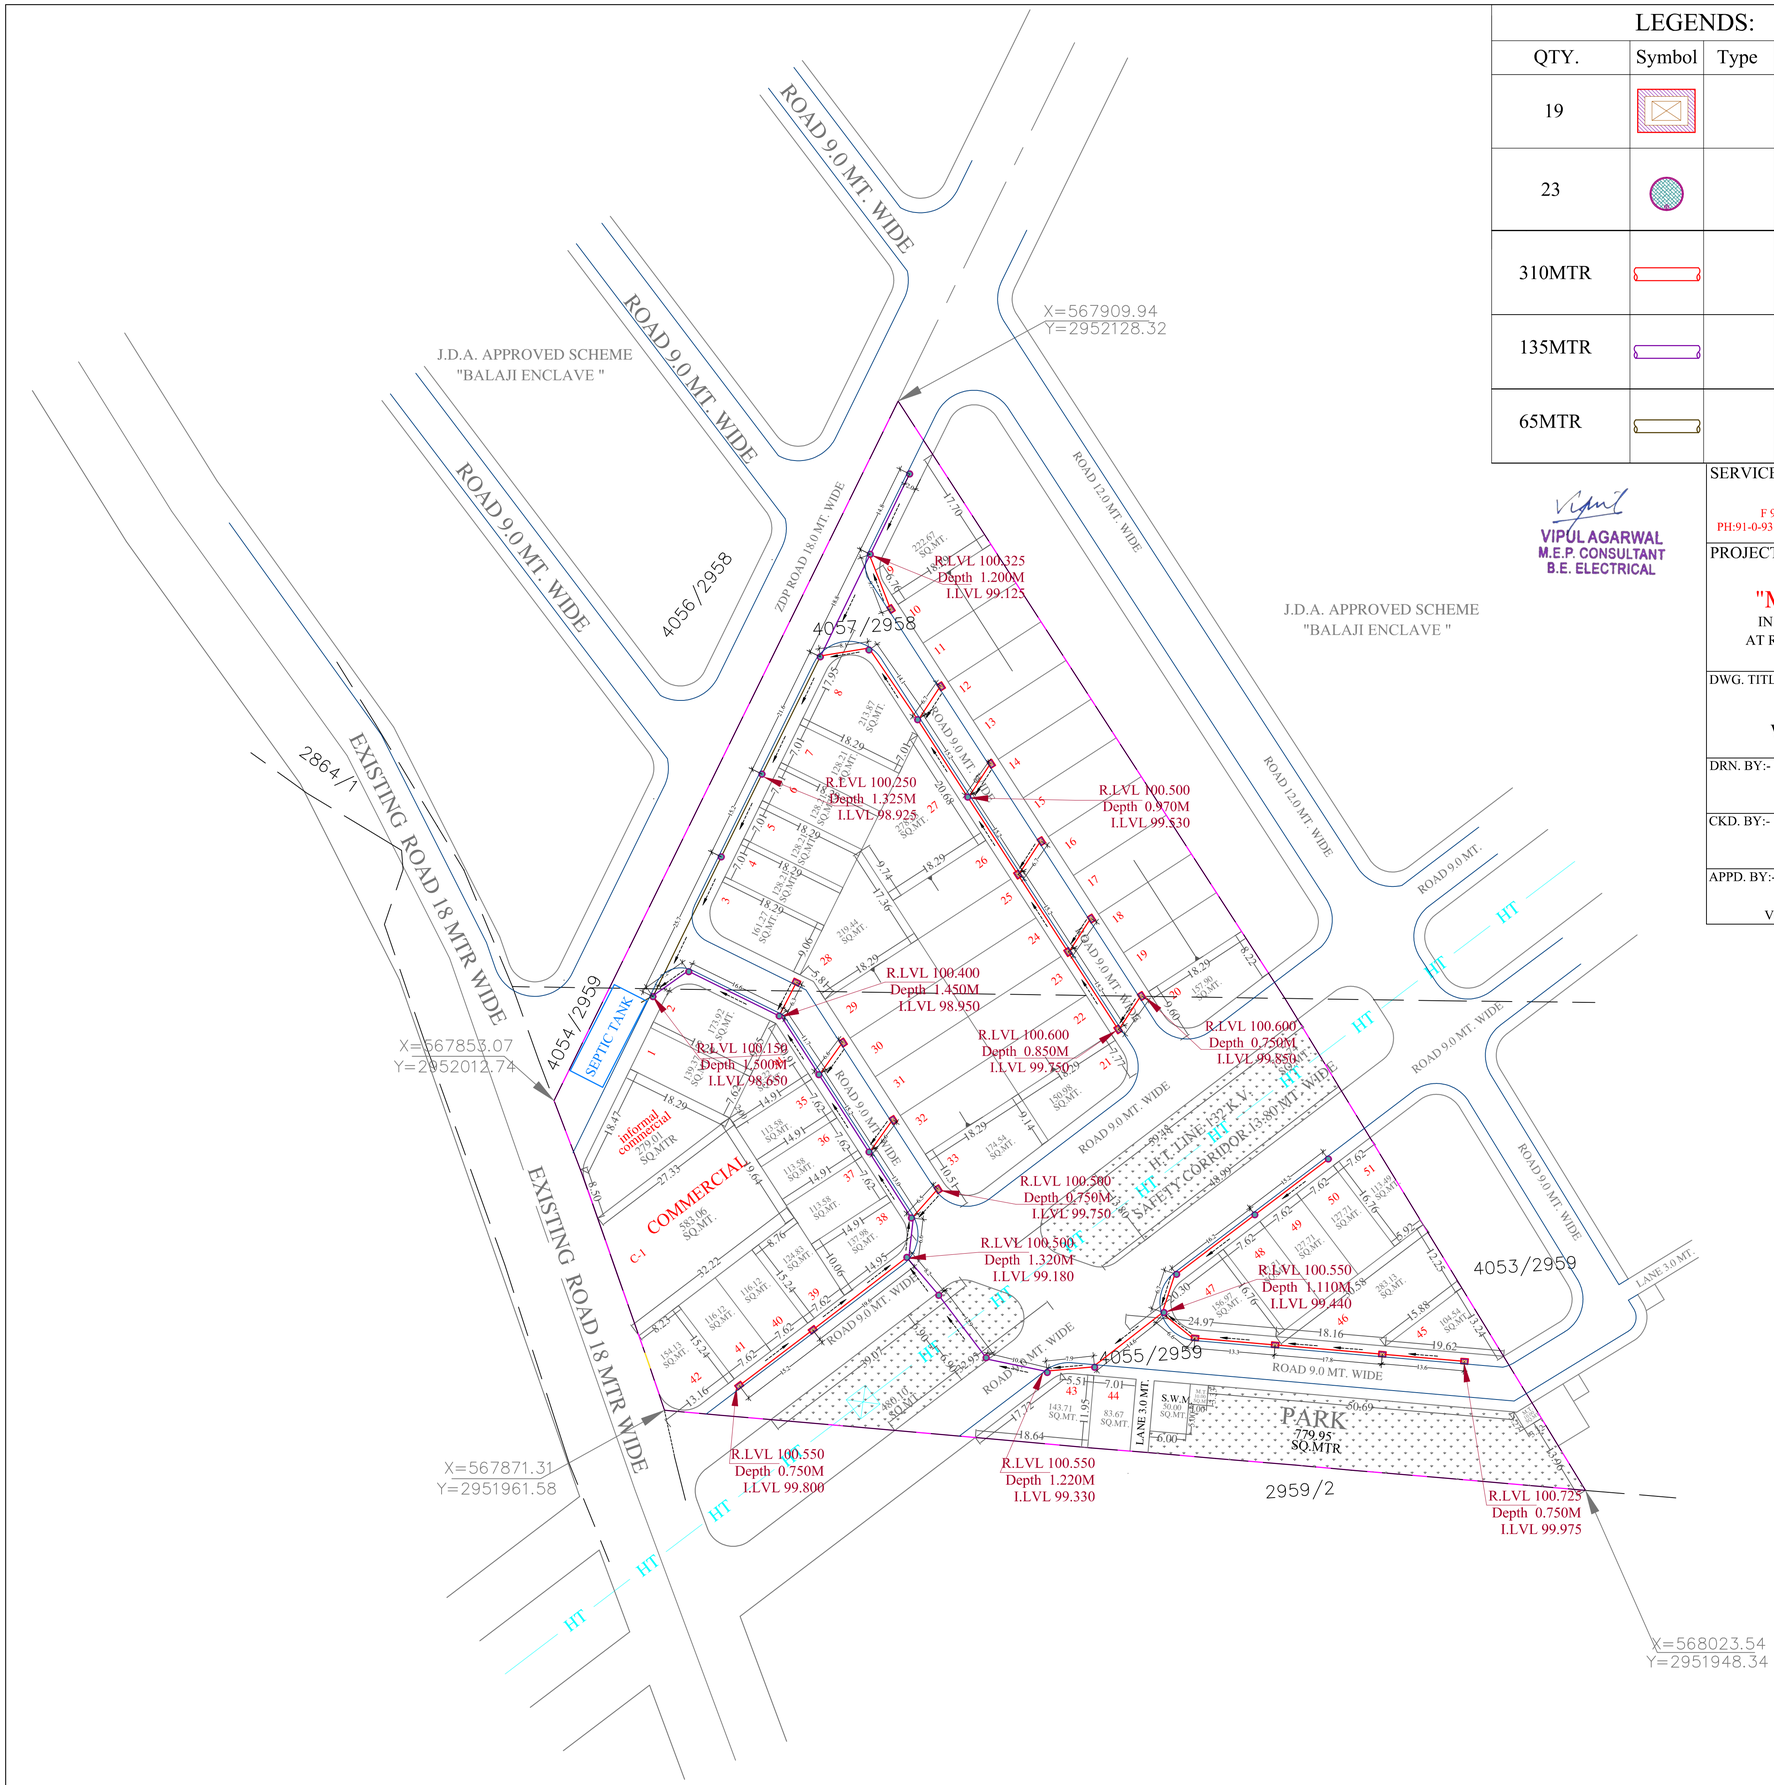

LEGENDS:

QTY.	Symbol	Type	Description
19			RECT. MANHOLE SIZE:-36" X 24"
23			CIRCULAR SEWERAGE MANHOLES SIZE :-36" DIA
310MTR			∅160MM SOIL WATER PIPE SLOPE 1:200
135MTR			∅200MM SOIL WATER PIPE SLOPE 1:200
65MTR			∅250MM SOIL WATER PIPE SLOPE 1:200

VIPUL AGARWAL
M.E.P. CONSULTANT
B.E. ELECTRICAL

SERVICES CONSULTANT:
ASHI ASSOCIATES
F 9 / 440 , Keshav Marg Chitrakut Scheme,Jaipur
PH:91-0-93146-10438 ,0141-2440946 Mail:vipul8599@yahoo.com

PROJECT

PROPOSED LAY OUT PLAN OF

"MAHVEER ENCLAVE"

IN KHASRA NO.- 4057/2958, 4055/2959
AT REVENUE VILLAGE - RENWAL, TEH.- MADHORAJPURA, JAIPUR

DWG. TITLE

EXTERNAL SEWERAGE
WATER PIPE ROUTE PLAN

DRN. BY:-	DATE:-	REV.:-
SANJAY	06-08-2024	00
CKD. BY:- SANJAY		
APPD. BY:- VIPUL AGARWAL		

N
W E
S