


For Commercial Tower

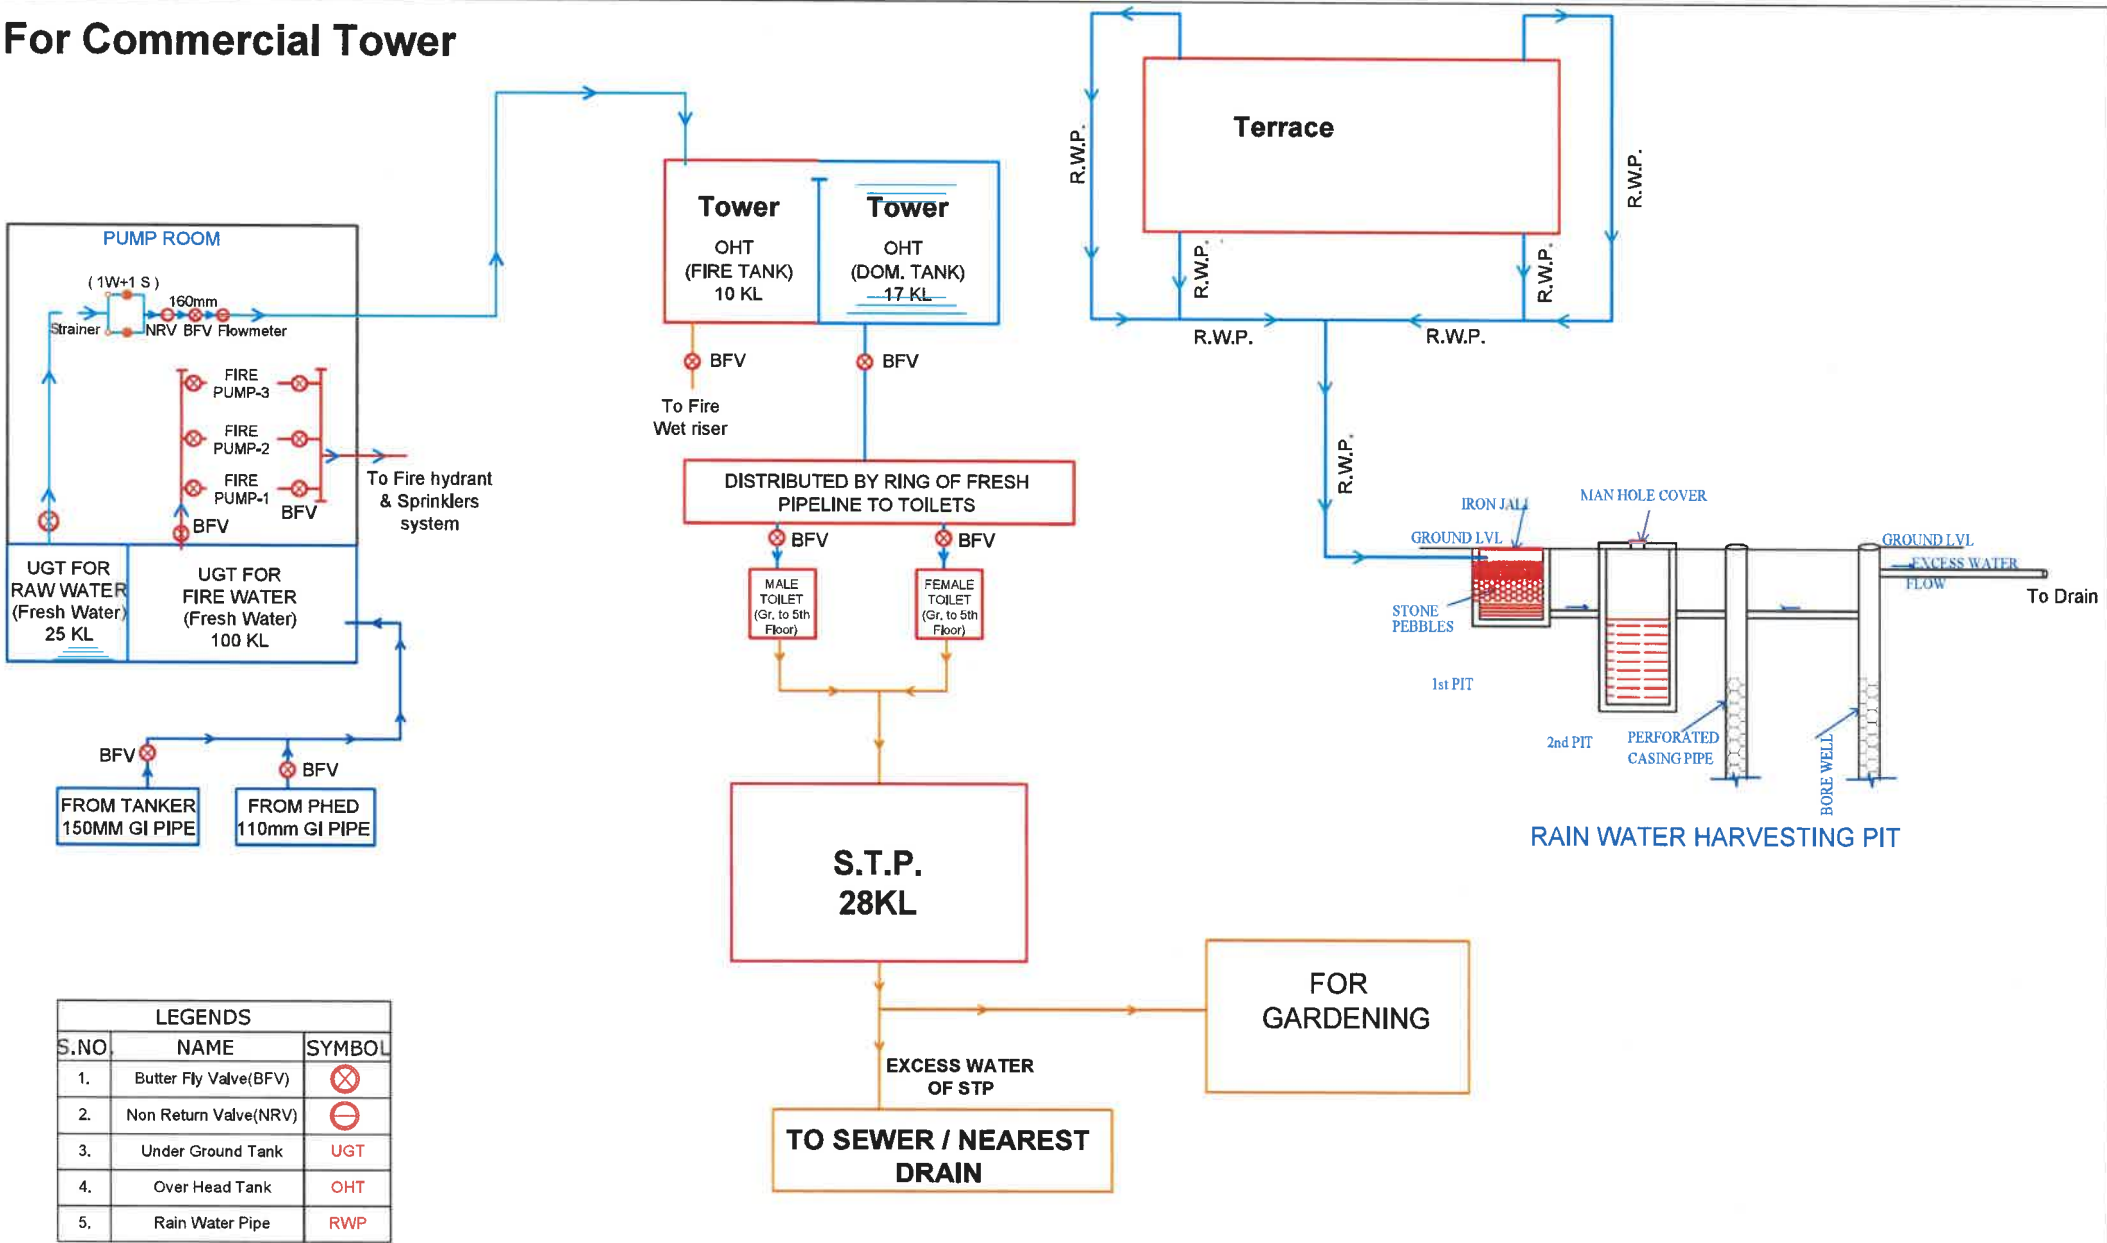

WATER FLOW DIAGRAM
FOR WATER SUPPLY,SEWER & RAIN WATER
(SLD)

PROJECT TITLE	DRAWING TITLE	SERVICES CONSULTANTS:	DEVPRATIK
	WATER FLOW DIAGRAM FOR WATER SUPPLY,SEWER & RAIN WATER (SLD) FOR RERA SUBMISSION	MEHTA ASSOCIATES	DEVELOPERS PVT.LTD.
CLIENT: SHIV VILLASREAL HOME PRIVATE LTD. P.N-07,DR RAJENDRA P. NAGAR-E	NORTH	PLUMBING-FIRE FIGHTING- ELECTRICAL-HVAC SYSTEM 22-23 Block-B, Narayan Vihar, Jaipur E-Mail- mehta.mep@gmail.com M.- 9001904980, 9799627471	E-66 HANUMAN PATH,NEW SANGANER ROAD BEHIND SANJEEVANI HOSPITAL,SHYAM NAGAR EXT. JAIPUR (RAJ.) PH. 4062953 info@ddplindia.com
	SHEET NO. 08	DEALT BY:-	
	DATE:- 14/10/2025	CHECKED BY:-	

Ajay
AJAY DADHICH
BTECH ELECT)