


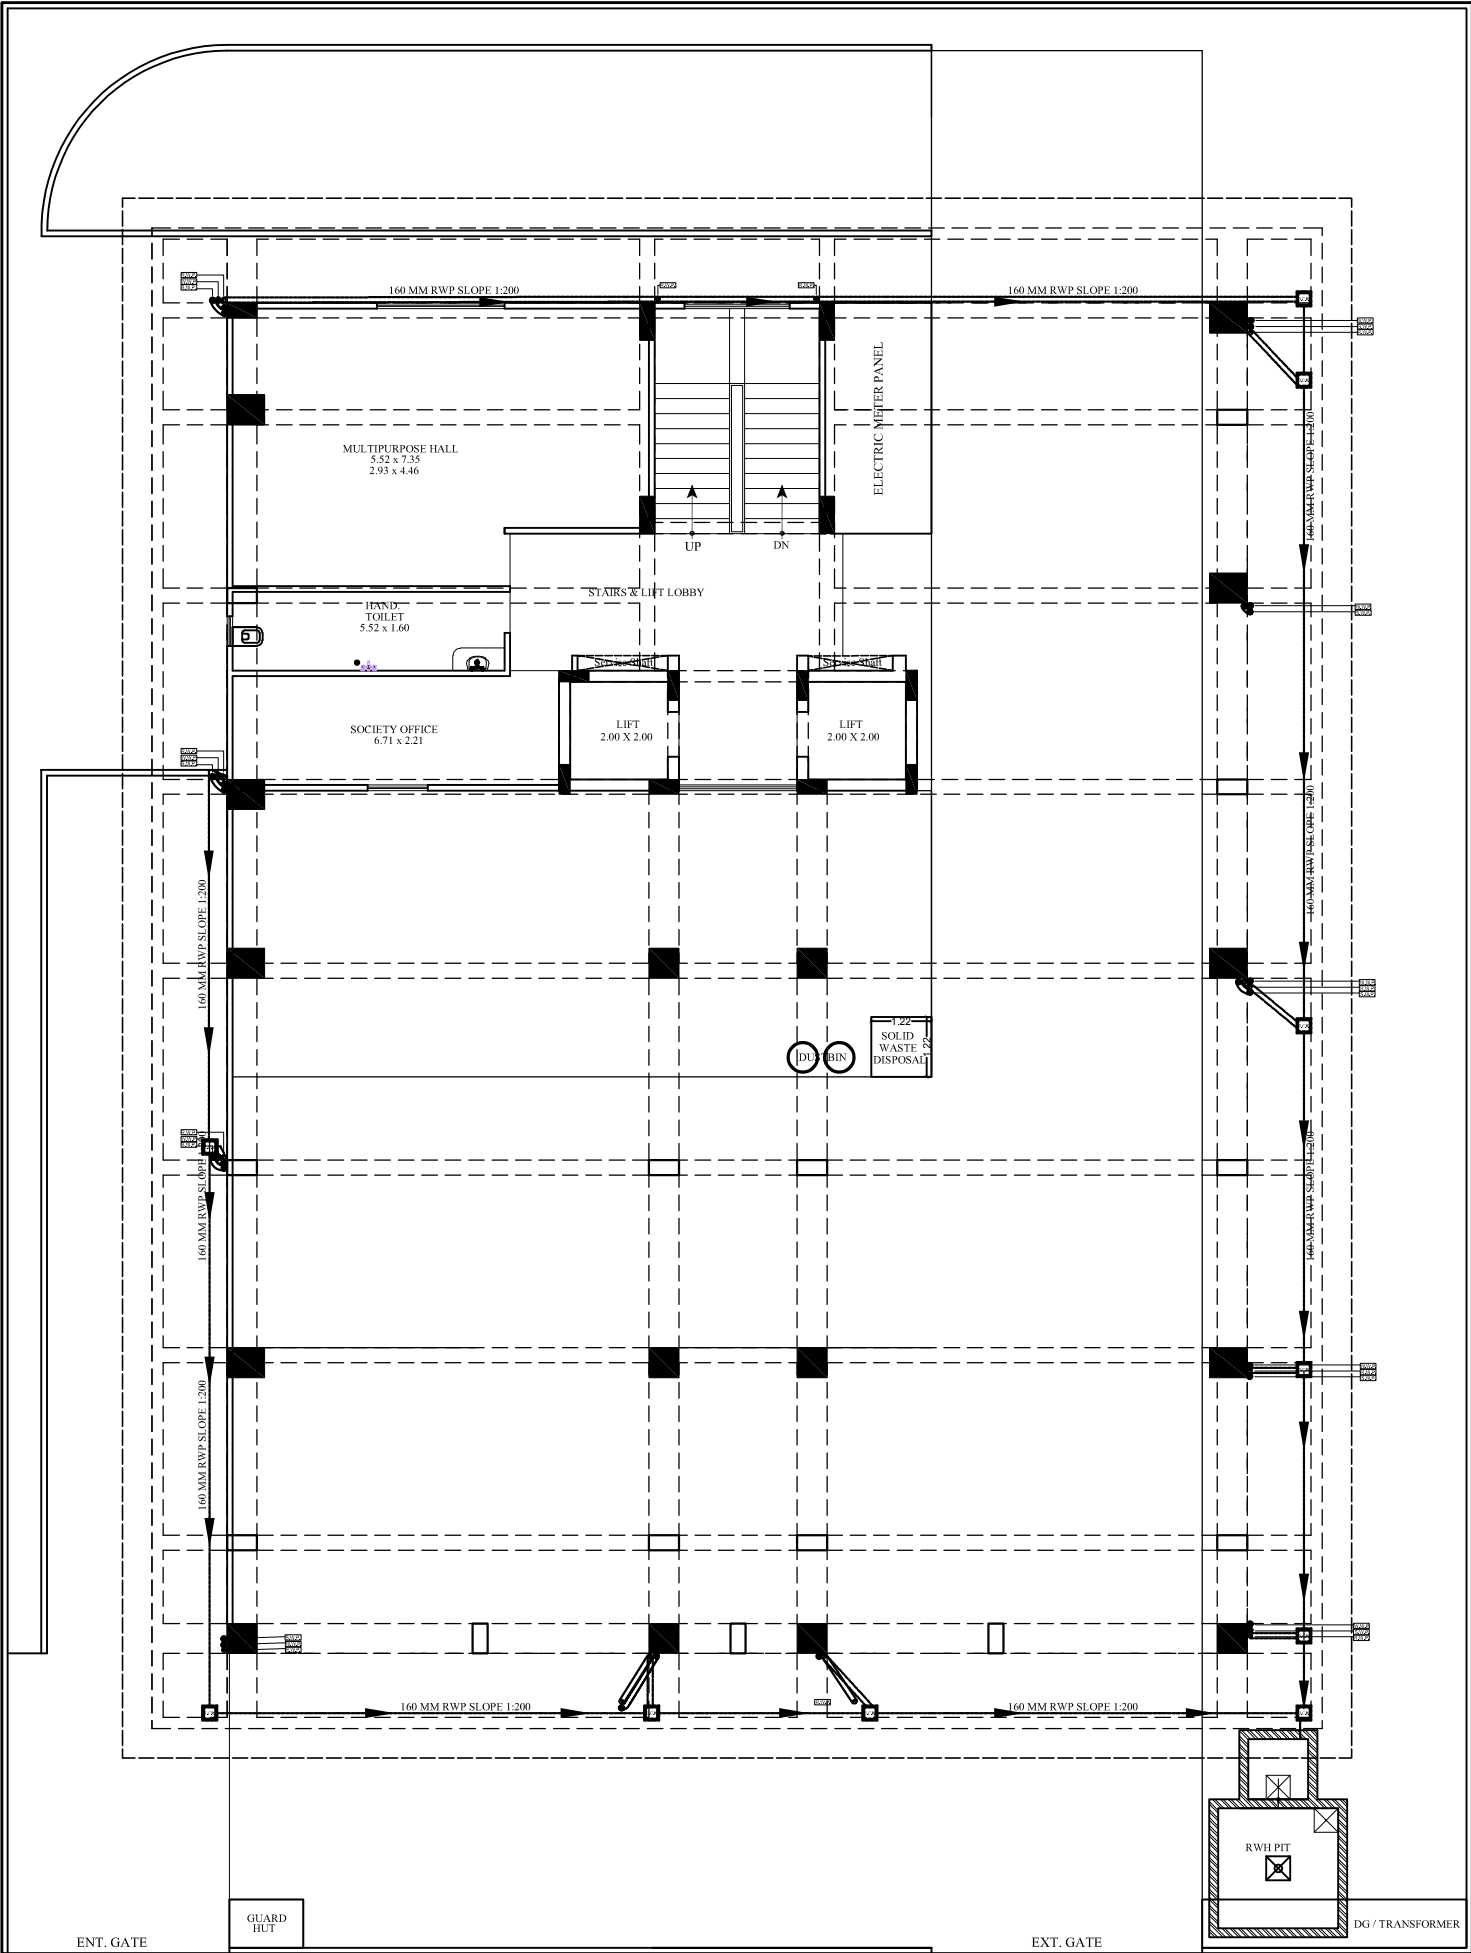

SANITARY LEGEND		
ITEM	SHORT NAME	SYMBOL
1. SOIL WATER PIPE Ø4" PIPE	S.W.P	●
2. WASTE WATER PIPE 4" PIPE	W.W.P	●
3. RAIN WATER PIPE 4" PIPE	R.W.P	●
4. SOIL WASTE LINE 6" P.V.C.PIPE (TPYE-B SELFIT)	S.W.L	---
5. WASTE WASTE LINE 6" P.V.C. PIPE (TPYE-B SELFIT)	W.W.L	---
6. RAIN WATER LINE 6" P.V.C. PIPE (TPYE-B SELFIT)	R.W.L	---
7. INSPECTION CHAMBER WATER WASTE	I.C.W	I.C.W
8. INSPECTION CHAMBER SOIL WASTE	I.C.S	I.C.S
7. INSPECTION CHAMBER RAIN WATER	I.C.R	I.C.R

LEGEND:	
SYBLOL	DESCRIPTION
	Central Hole Basin Mixture Standard with 2 nos. Angle valve
	Bib Cock
	Cistem-combiflush
	Angle Valve For Cistem
	Wall Mixer with Band with Over Head Shower with Arm
	2 Nos. Angle valve For Gyser
	Concealed Stop Valve
	Aqua Guard Valve
	Tap For Washing Machine
	Floor Trap
	Cold Water Supply main
	Tap For Extra Used
	Hot Water Supply
	Sink Mixture
	Flushing Water Line - Internal WC
	Hot Water Line - Internal
	Cold Water Line - Internal
	Waist water pipe
	Soil Waste pipe
	Rain water pipe



SKYLAND INFRASTRUCTURES
C-161, AHILYA MARG,
HANUMAN NAGAR, VAISHALI NAGAR
JAIPUR, RAJASTHAN (302021)
PHONE: +91-7742340601

PROJECT DETAILS:

PROPOSED BUILDING AT PLOT NO.
A-3-1 SCHEME- BANI PARK, JAIPUR

ADDRESS: JAIPUR, RAJASTHAN

ARCHITECT:

SRAJAANA
ARCHITECTS AND CIVIL CONTRACTORS
12B- SHRI NARSINGH ENCLAVE, AGARTPURA JAIPUR
MO-9413749323

REFERENCES:		
S-00	S-02	S-03

DRAWN BY: VIKAS
CHECKED BY: YUGANT KUMAR
FILE LOCATION:

COPYRIGHT:
SKYLAND INFRASTRUCTURES

SHEET TITLE:
**STILT FLOOR
RAIN WATER
HARVESTING**

DATE	-	20/07/2026
DRG. NO.	-	S-01
SHEET	-	00
REVISION	-	00

STAMP :