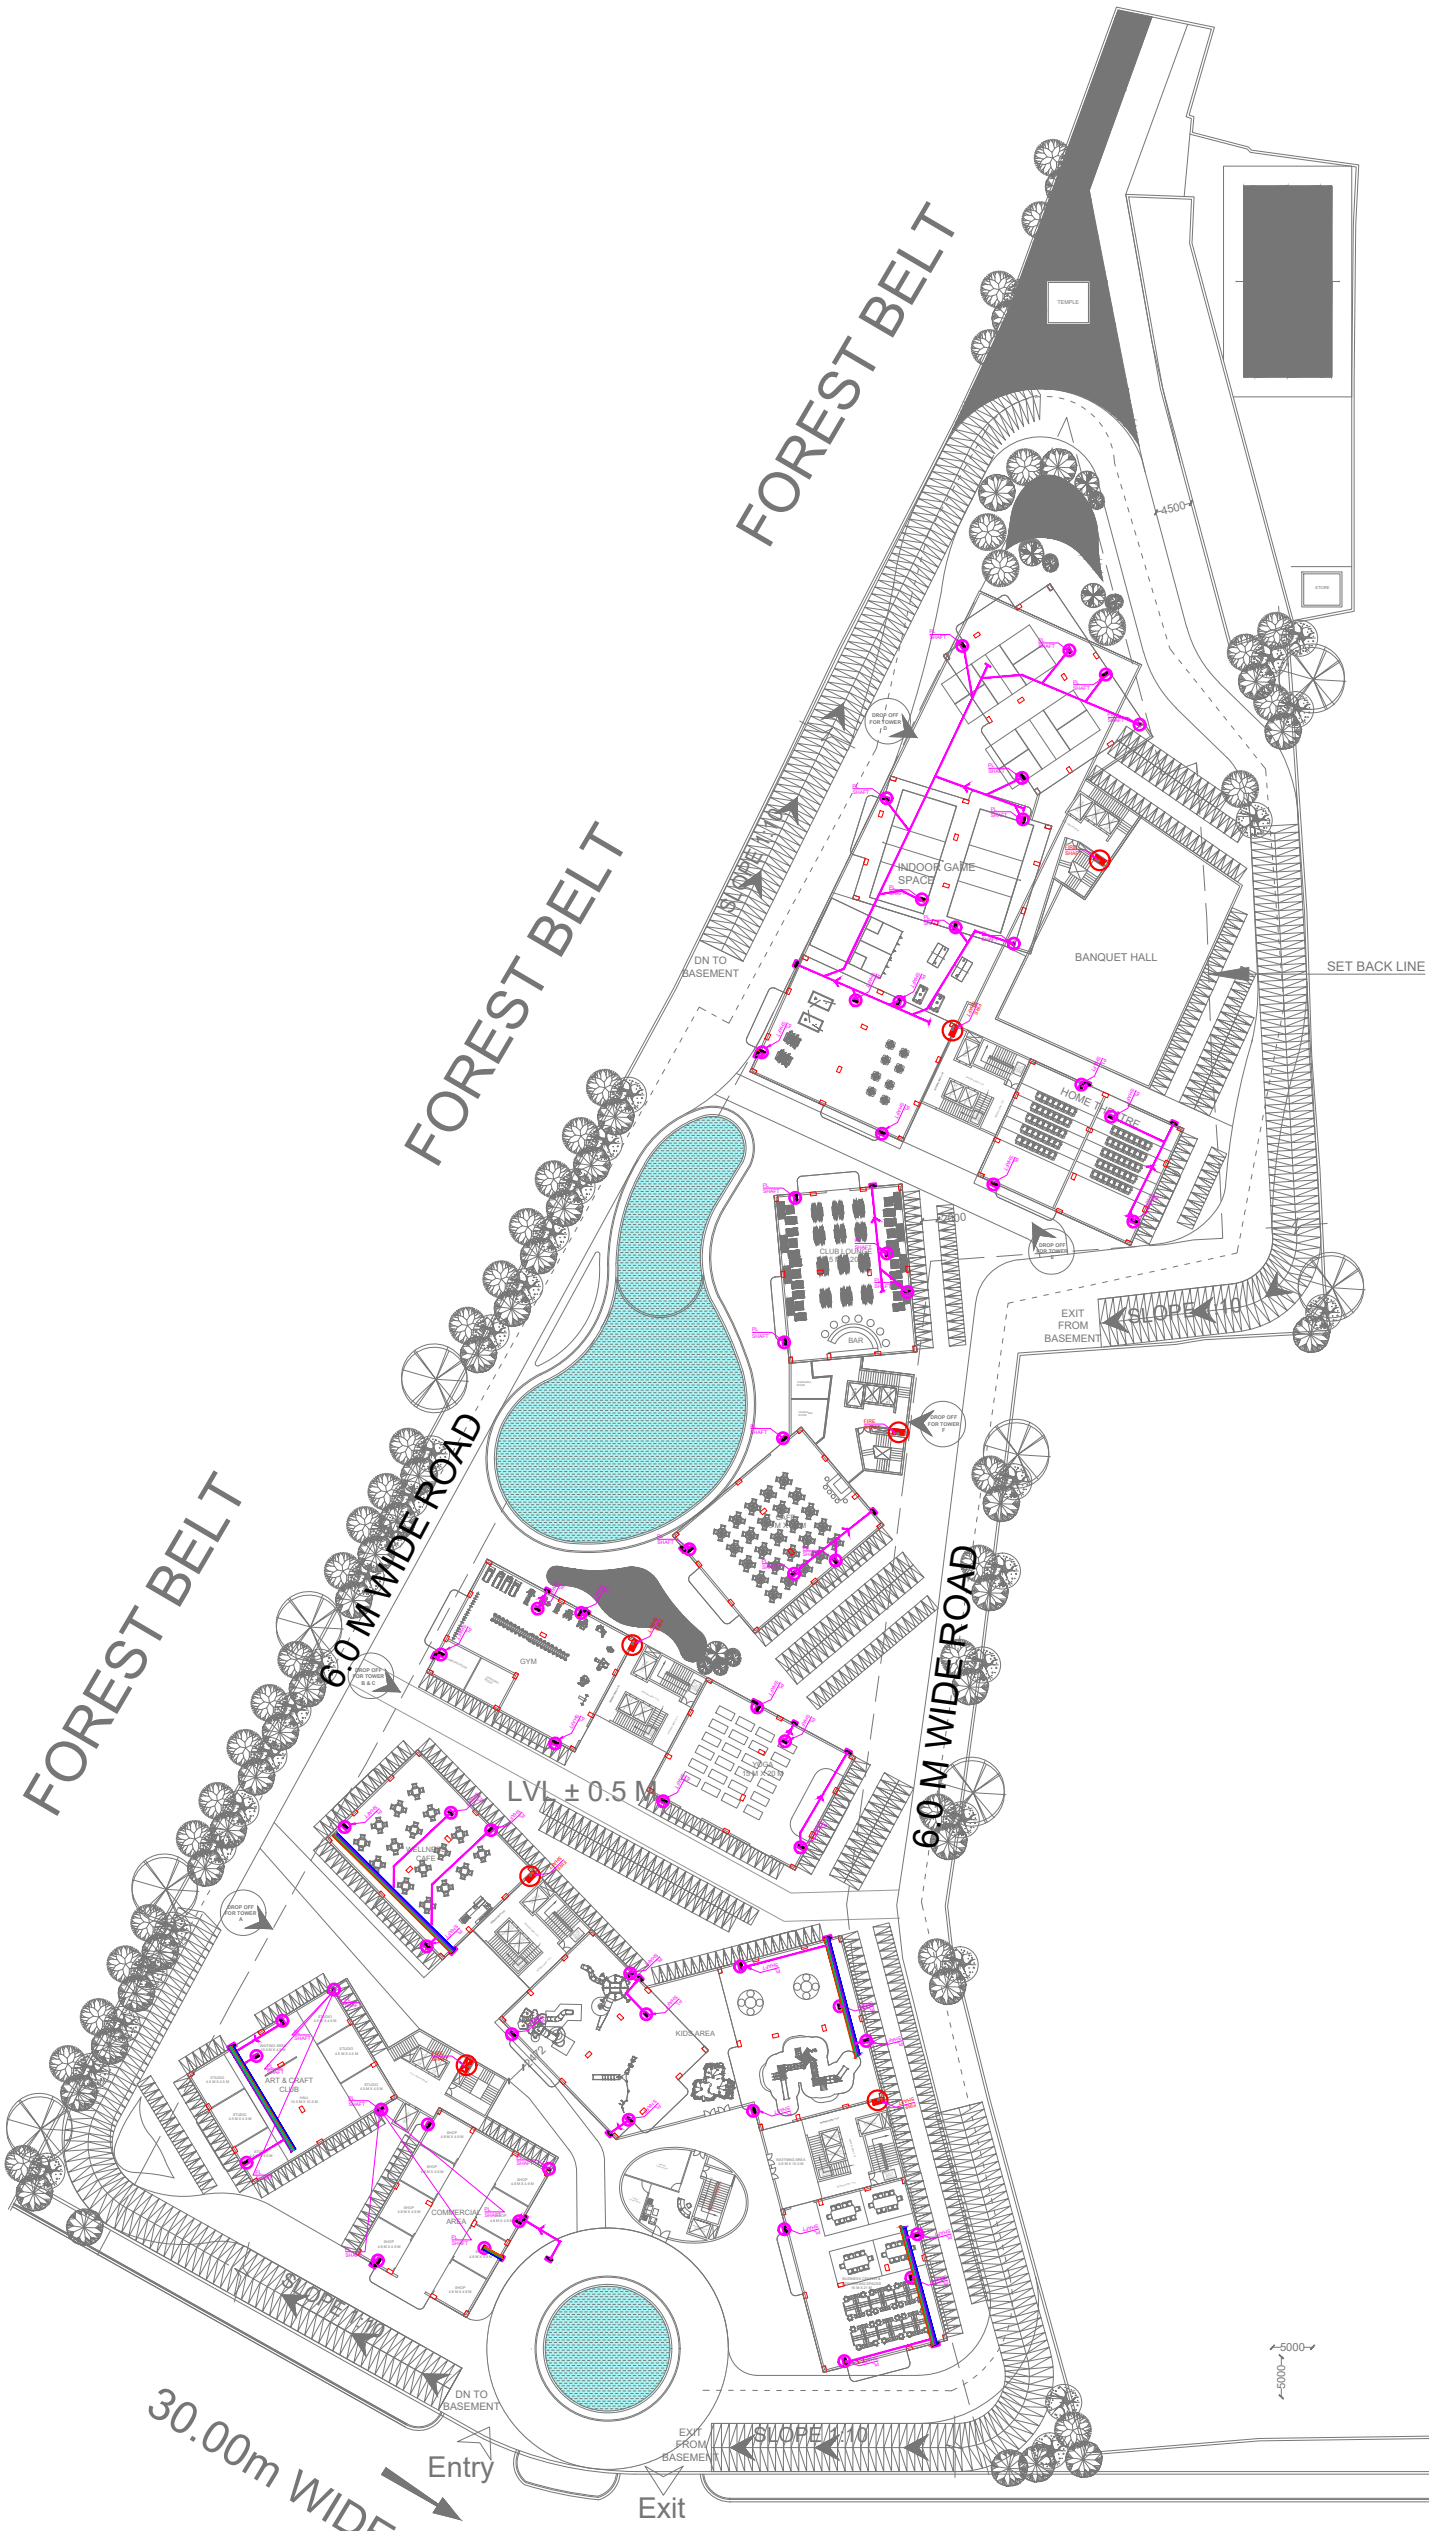

LEGENDS:

SR.NO.	SYMBOL	NAME	DESCRIPTION
01.		Ø110MM SWP	Ø110MM SOIL WASTE WATER PIPE
02.		Ø110MM WWP	Ø110MM WASTE WATER PIPE
03.		Ø150MM RWP	Ø150MM RAIN WATER PIPE
04.		Ø150MM RWP	Ø150MM RAIN WATER PIPE
05.		Ø110MM SWP	Ø110MM SOIL WASTE WATER PIPE
06.		Ø110MM WWP	Ø110MM WASTE WATER PIPE
07.		Ø110MM RWP	Ø110MM RAIN WATER PIPE
08.		Ø75MM WWP	Ø75MM WASTE WATER PIPE
09.		Ø50MM WWP	Ø50MM WASTE WATER PIPE
10.			GRATING
11.			P TRAP
12.			WC CONNECTOR
13.		B.T.	BOTTEL TRAP
14.			KHURRA

CLIENT:

Rajasthan State Industrial Development & Investment Corporation Ltd.(RIICO)
Udyog Bhawan, Tilak Marg, Jaipur 302005
Tel/Fax: 2227751-755, 4593201-205,
Fax :4593210
Email: riico@riico.co.in

EXECUTIVE AGENCY:

NBCC (INDIA) LIMITED
(A Government of India Enterprise)
NBCC Bhawan, Lodhi Road,
New Delhi, INDIA 110 003
PHONE 011 - 24367314/15/16/17.

PRINCIPAL ARCHITECT:

SINCERE ARCHITECTS ENGINEERS PVT. LTD.
42, LALSINGHJUDO COLONY,TONK ROAD,
JAIPUR (RAJASTHAN)
PHONE 91-141-2552584,2721695.
FAX 91-141-2721695

A ANOOP BARTARIA CREATION

NOTES-

1. Do not scale any dimension. Always follow written dimensions..
2. Contractor must verify all dimensions at site before commencement of any work.
3. All Levels given are Finished Floor Levels unless mentioned otherwise.
4. Contractor must notify Architect, Engineer in charge and/or Project Manager of all discrepancies in the drawing.
5. Refer this drawing along with the other relevant architectural, structural & other services drawings, before the execution of work, related to this drawing at site.

Project Name- Twig Luxury Residences

Situated at Khasra Number- 354, 353, 352, 351, 350, 349, 348, 334, 336 Village Jhalana Chod, Tehsil Sanganer, Jaipur Rajasthan-302029

DRG. NO.- RM / RT / DR/ 01

DRG. TITLE - **RM_RESIDENTIAL GROUND FLOOR SANITATION PLAN**

DRAWN BY:- SHREYASH MEHROTRA	APPROVED BY:- KAMAL SHARMA	PROJ. ARCH. - SIMRAN WALIA
CKD.BY:- SHASHANK JAIN	DATE- 17.04.2026	H.O.D. (ARCH.)-SHASHANK JAIN

Stamp for Study or GFC-

CD	☐ FOR CONCEPT PURPOSE
FT	■ FOR TENDER PURPOSE
FAO	☐ FOR APPROVAL ONLY
FIO	☐ FOR INFORMATION ONLY
AC	☐ FOR ADVANCE COPY
FP	☐ FOR PROOF CHECKING
GFC	☐ GOOD FOR CONSTRUCTION

* THIS DRAWING IS THE PROPERTY OF SINCERE HOUSE AND IS NOT TO BE USED OR REPRODUCED WITHOUT OUR PERMISSION.

R.NO.	DATE OF ISSUE	DESCRIPTION

PRINT -

SCALE -

DIRECTION - N

LEGEND'S:

S.NO.	SYMBOL	NAME	DESCRIPTION
01.		SWP	SOIL WASTE WATER PIPE
02.		WWP	WASTE WATER PIPE
03.		RWP	RAIN WATER PIPE
04.		CWS	COLD WATER PIPE
05.		FWS	FLUSHING WATER SUPPLY PIPE
06.		SWP	SOIL WASTE WATER PIPE
07.		WWP	WASTE WATER PIPE
08.		RWP	RAIN WATER PIPE
09.		CWS	COLD WATER PIPE
10.		FWS	FLUSHING WATER PIPE
11.			IRRIGATION WATER PIPE
12.			5 METER WIDE TUNNEL
13.			DISTRICT COOLING RETURN PIPE LINE
14.			DISTRICT COOLING SUPPLY PIPE LINE
15.			EXTERNAL FIRE HOUSE BOX
16.			EXTERNAL FIRE HYDRANT PIPE
17.			GULLY TRAP
18.			RAIN WATER CHAMBER
19.			MAINHOLE CHAMBER
20.			RAIN WATER HARVESTING PLAN

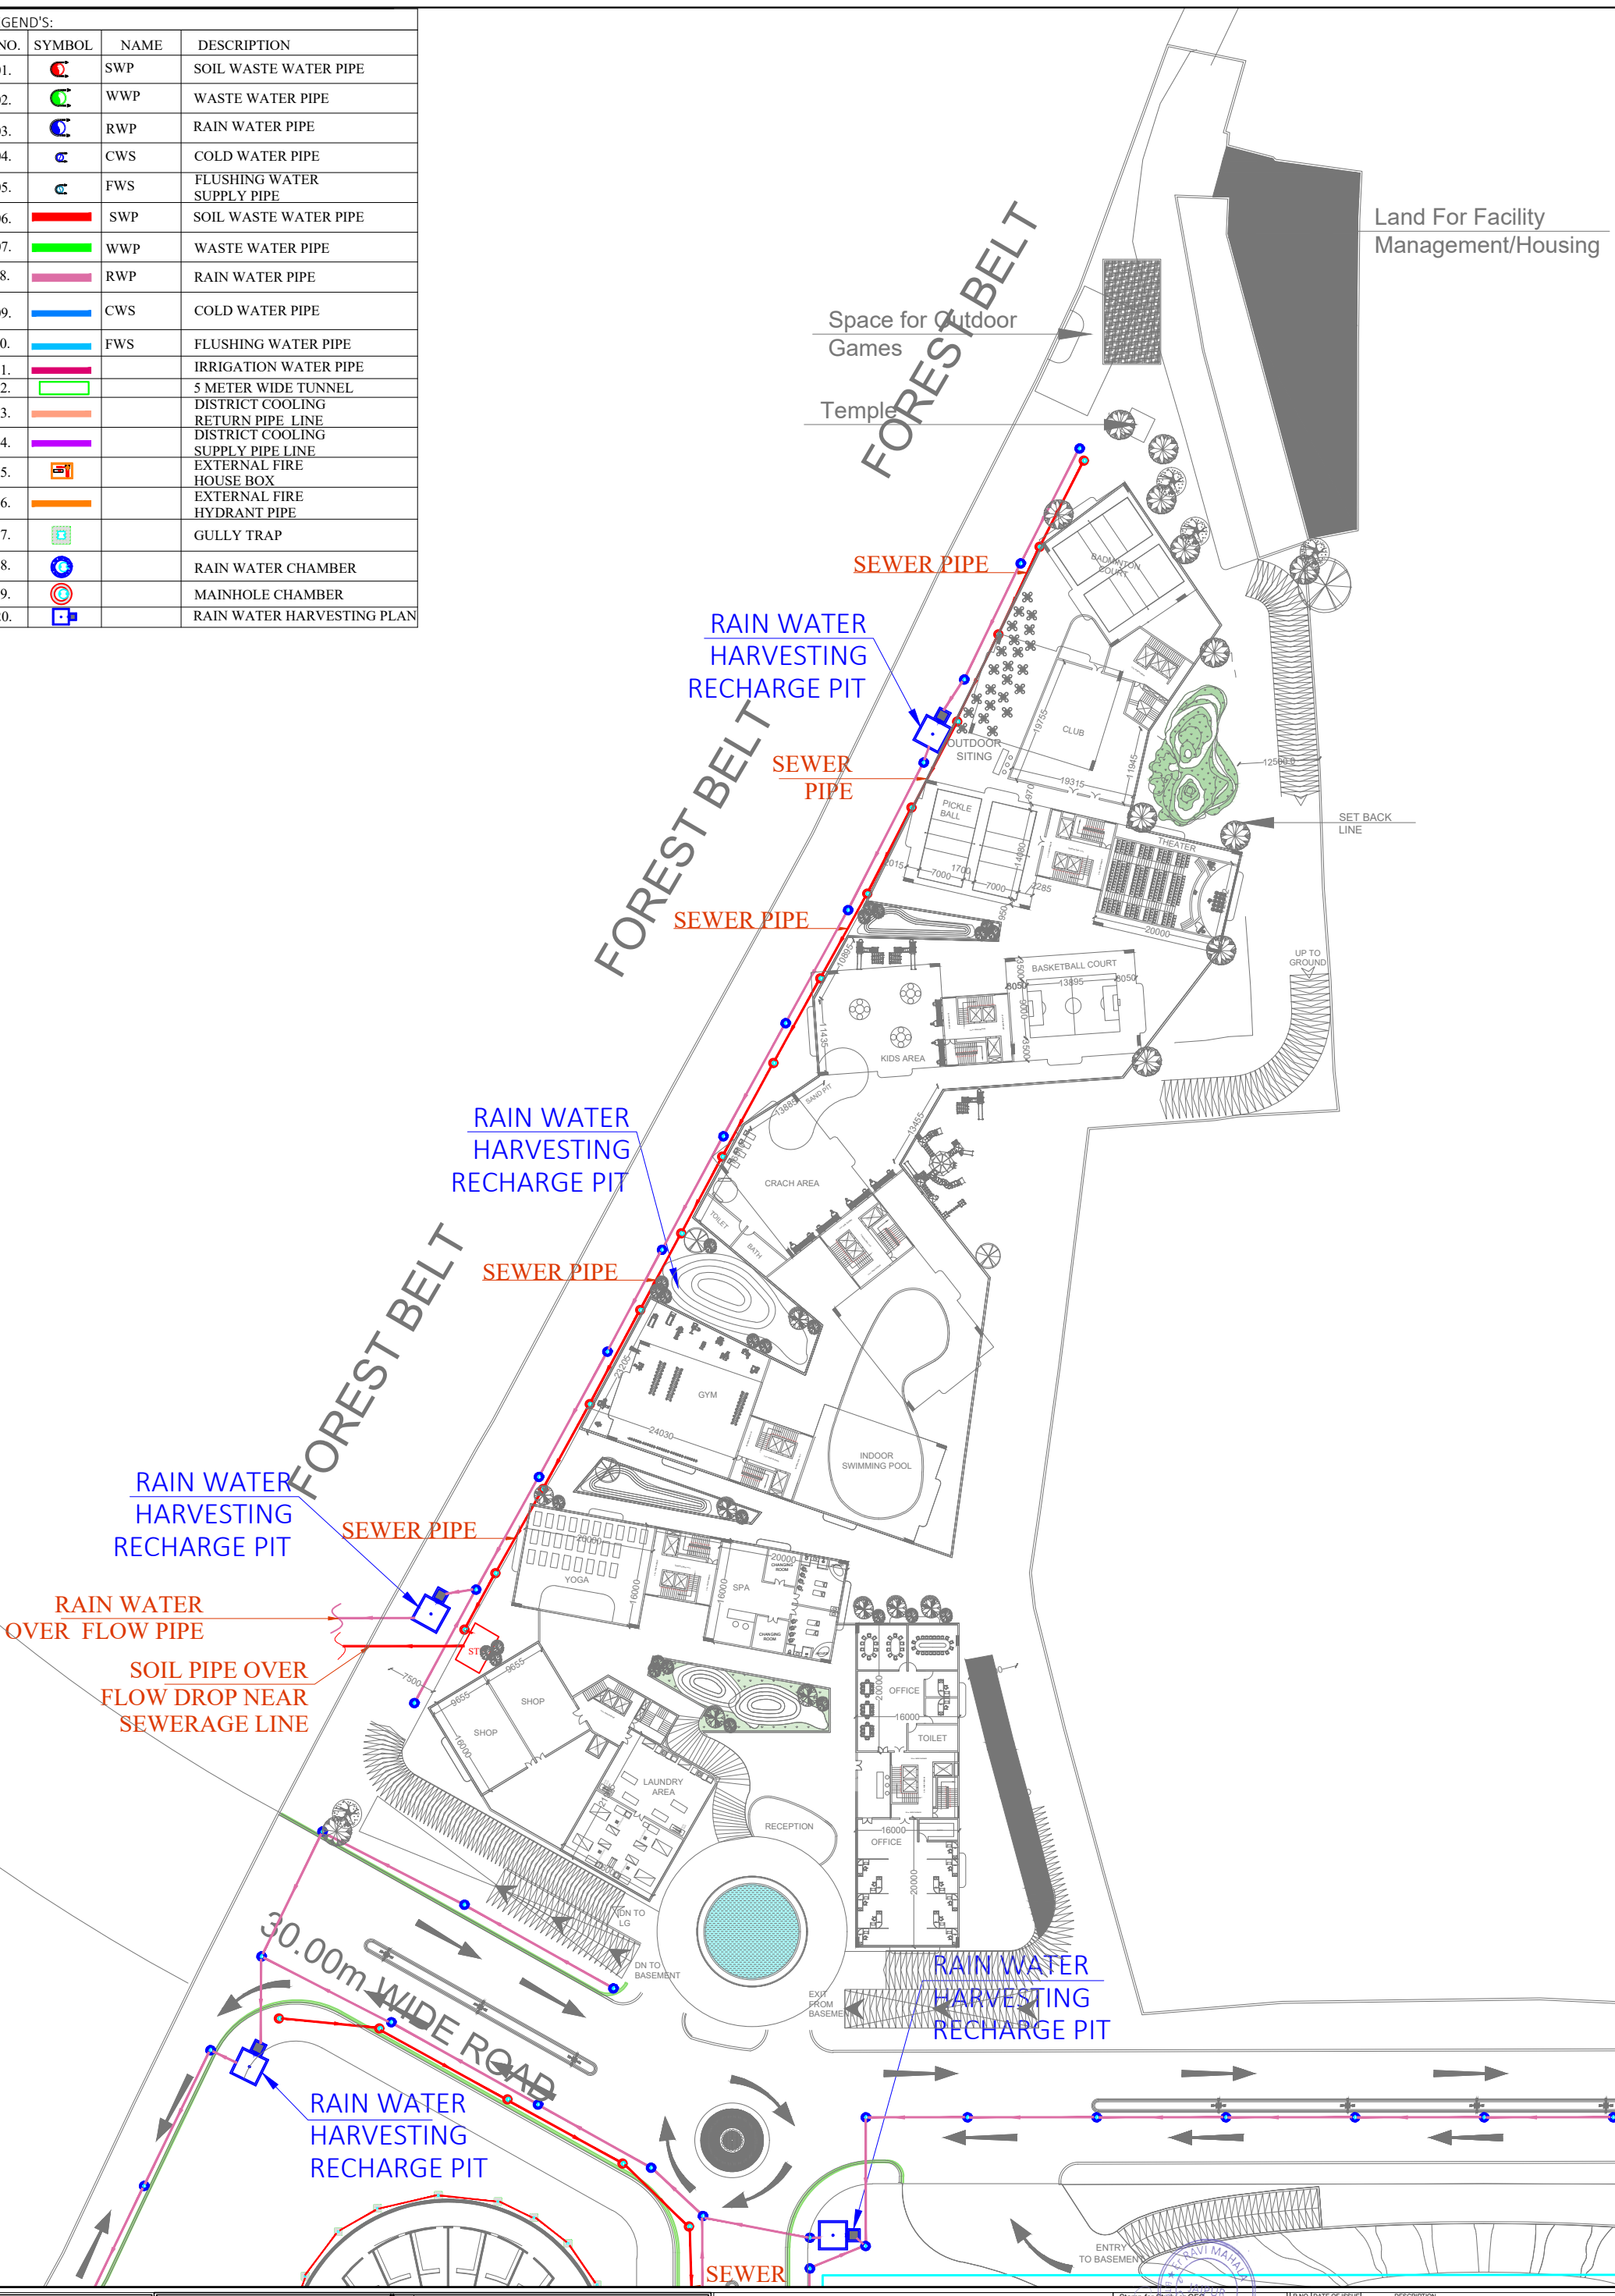

CLIENT:
Rajasthan State Industrial Development & Investment Corporation Ltd.(RIICO)
Udyog Bhawan, Tilak Marg, Jaipur 302005
Tel/Fax: 2227751-755, 4593201-205,
Fax -4593210
Email: riico@riico.co.in

EXECUTIVE AGENCY:
NBCC (INDIA) LIMITED
(A Government of India Enterprise)
NBCC Bhawan, Lodhi Road,
New Delhi, INDIA 110 003
PHONE 011 - 24367314/15/16/17.

PRINCIPAL ARCHITECT:
SINCERE ARCHITECTS ENGINEERS PVT. LTD.
42, LALSINGHJUDO COLONY,TONK ROAD,
JAIPUR (RAJASTHAN)
PHONE 91-141-2552584,2721695.
FAX 91-141-2721695
A ANOOP BARTARIA CREATION

NOTES-
1. Do not scale any dimension. Always follow written dimensions..
2. Contractor must verify all dimensions at site before commencement of any work.
3. All Levels given are Finished Floor Levels unless mentioned otherwise.
4. Contractor must notify Architect, Engineer in charge and/or Project Manager of all discrepancies in the drawing.
5. Refer this drawing along with the other relevant architectural, structural & other services drawings, before the execution of work, related to this drawing at site.

Project Name- Twig Luxury Residences
Situated at Khasra Number- 354, 353, 352, 351, 350, 349, 348, 334, 336 Village Jhalana Chod, Tehsil Sanganer, Jaipur Rajasthan-302029

DRG. NO.- RM/MP/SR/08

DRG. TITLE - **RM EXTERNAL RESIDENTIAL SANITATION PLAN**

DRAWN BY:-	APPROVED BY:-	PROJ. ARCH. -
SHREYASH MEHROTRA	KAMAL SHARMA	SIMRAN WALIA
CKD.BY:-	DATE-	H.O.D. (ARCH.)-
SHASHANK JAIN	05.04.2026	SHASHANK JAIN

Stamp for Study or GFC-

CD	FOR CONCEPT PURPOSE
FT	FOR TENDER PURPOSE
FAO	FOR APPROVAL ONLY
FIO	FOR INFORMATION ONLY
AC	FOR ADVANCE COPY
FP	FOR PROOF CHECKING
GFC	GOOD FOR CONSTRUCTION

* THIS DRAWING IS THE PROPERTY OF SINCERE HOUSE AND IS NOT TO BE USED OR REPRODUCED WITHOUT OUR PERMISSION.

R.NO.	DATE OF ISSUE	DESCRIPTION

PRINT -
SCALE - 0 1 2 3 4 5 10
DIRECTION - N