


LAYOUT PLAN OF ELECTRICAL NETWORK PLAN FOR " VIJATA DREAM HOME "

UNDER KHASRA NO.4314/3962,3966,3967,3968,3974,3975,3976
VILLAGE:PHAGI, TEH. PHAGI , DIST. JAIPUR, RAJ.
PINCODE NO. - 303005

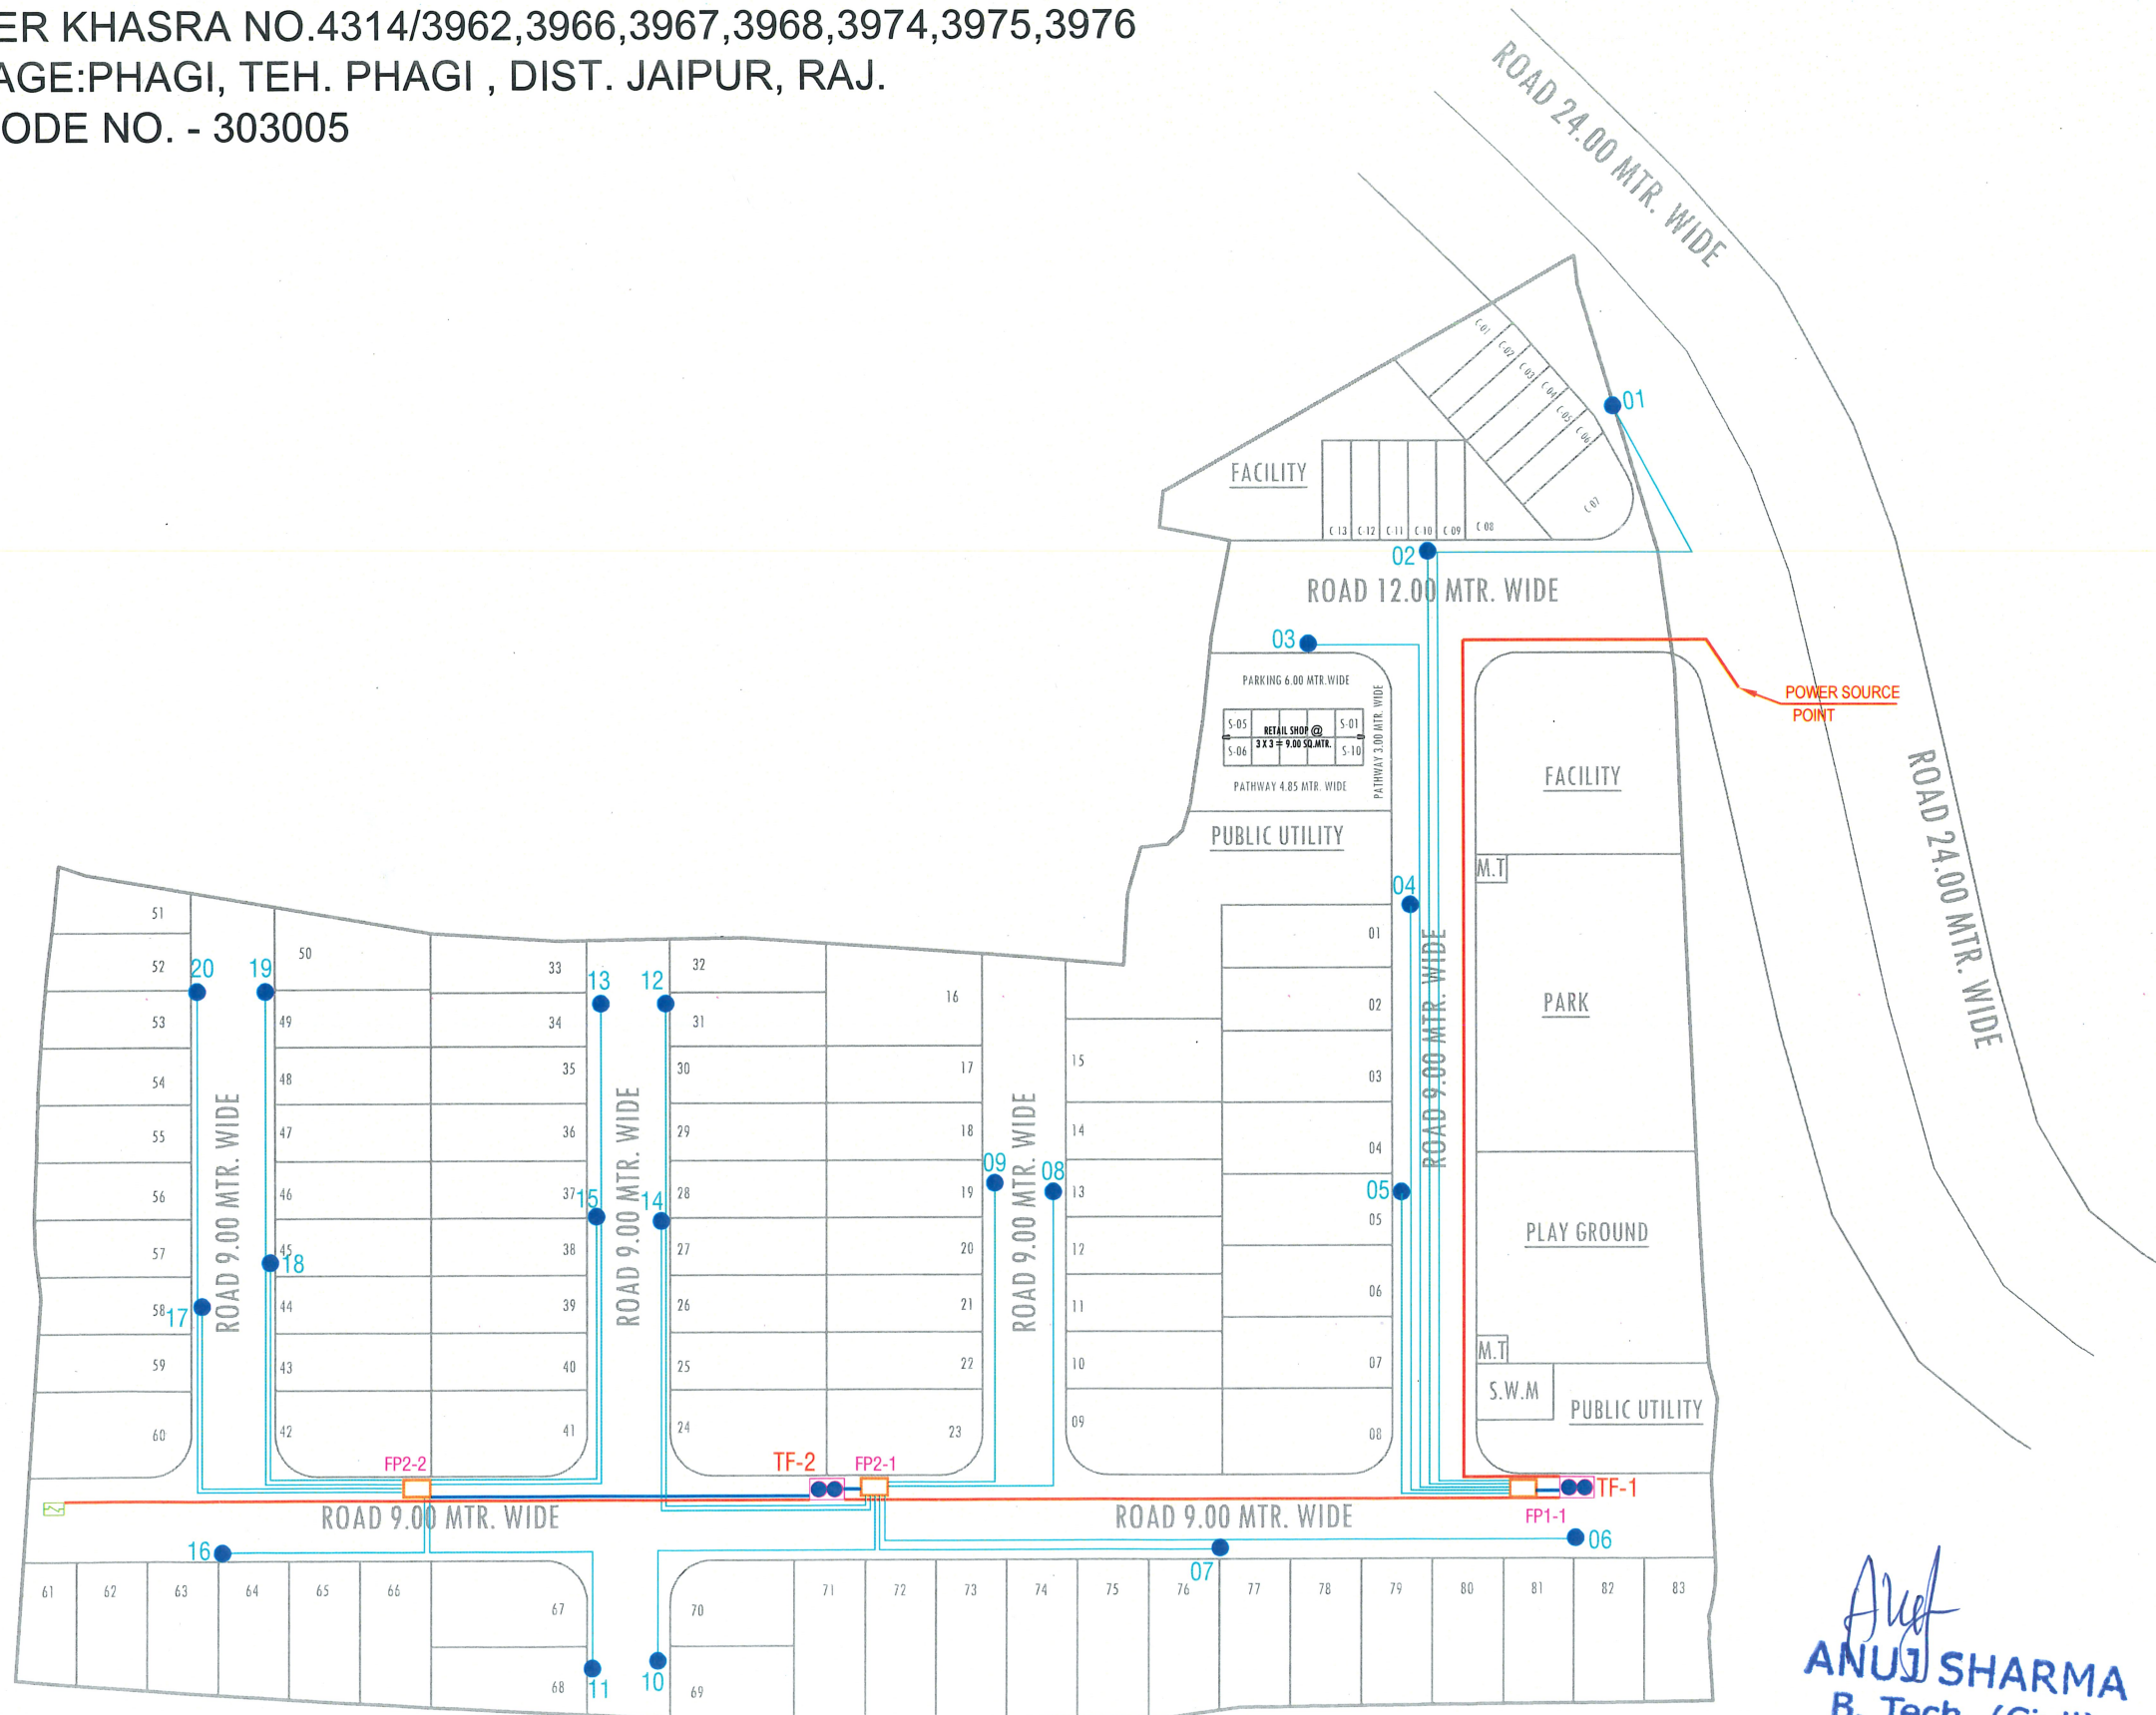

ANUJ SHARMA
B. Tech. (Civil)

LAY-OUT PLAN OF

(ROADS , ☐ ELECTRICALS , ☒ SEWER LINE ☐
WATER SUPPLY ☐ & RAIN WATER HARVESTING) ☐

LEGENDS :-

	11 KV XLPE CABLE		FEEDER PANEL
	LT XLPE U/G CABLE		UTILITY CROSSING
	LT XLPE U/G CABLE		STREET LIGHT SINGLE
	11/0.4 KV D.P. STRUCTURE		
	LT DISTRIBUTION PANAL		
	HALF DP (CUT SUPPLY)		
	FUTURE DP		

NAME OF SCHEME :-

" VIJATA DREAM HOME "

VILLAGE:PHAGI, TEH. PHAGI , DIST. JAIPUR, RAJ.

LEGEND:-

SCHEME BOUNDARY -

SCHEME CORNER POINT- (A,B,C,D,E)

SCALE :-

NORTH :-



SUBMITTED TO :-