
SHEET NO_01

Sanitation(Storm Water Drainage, Sewerage, STP, Solid Water Disposal etc)

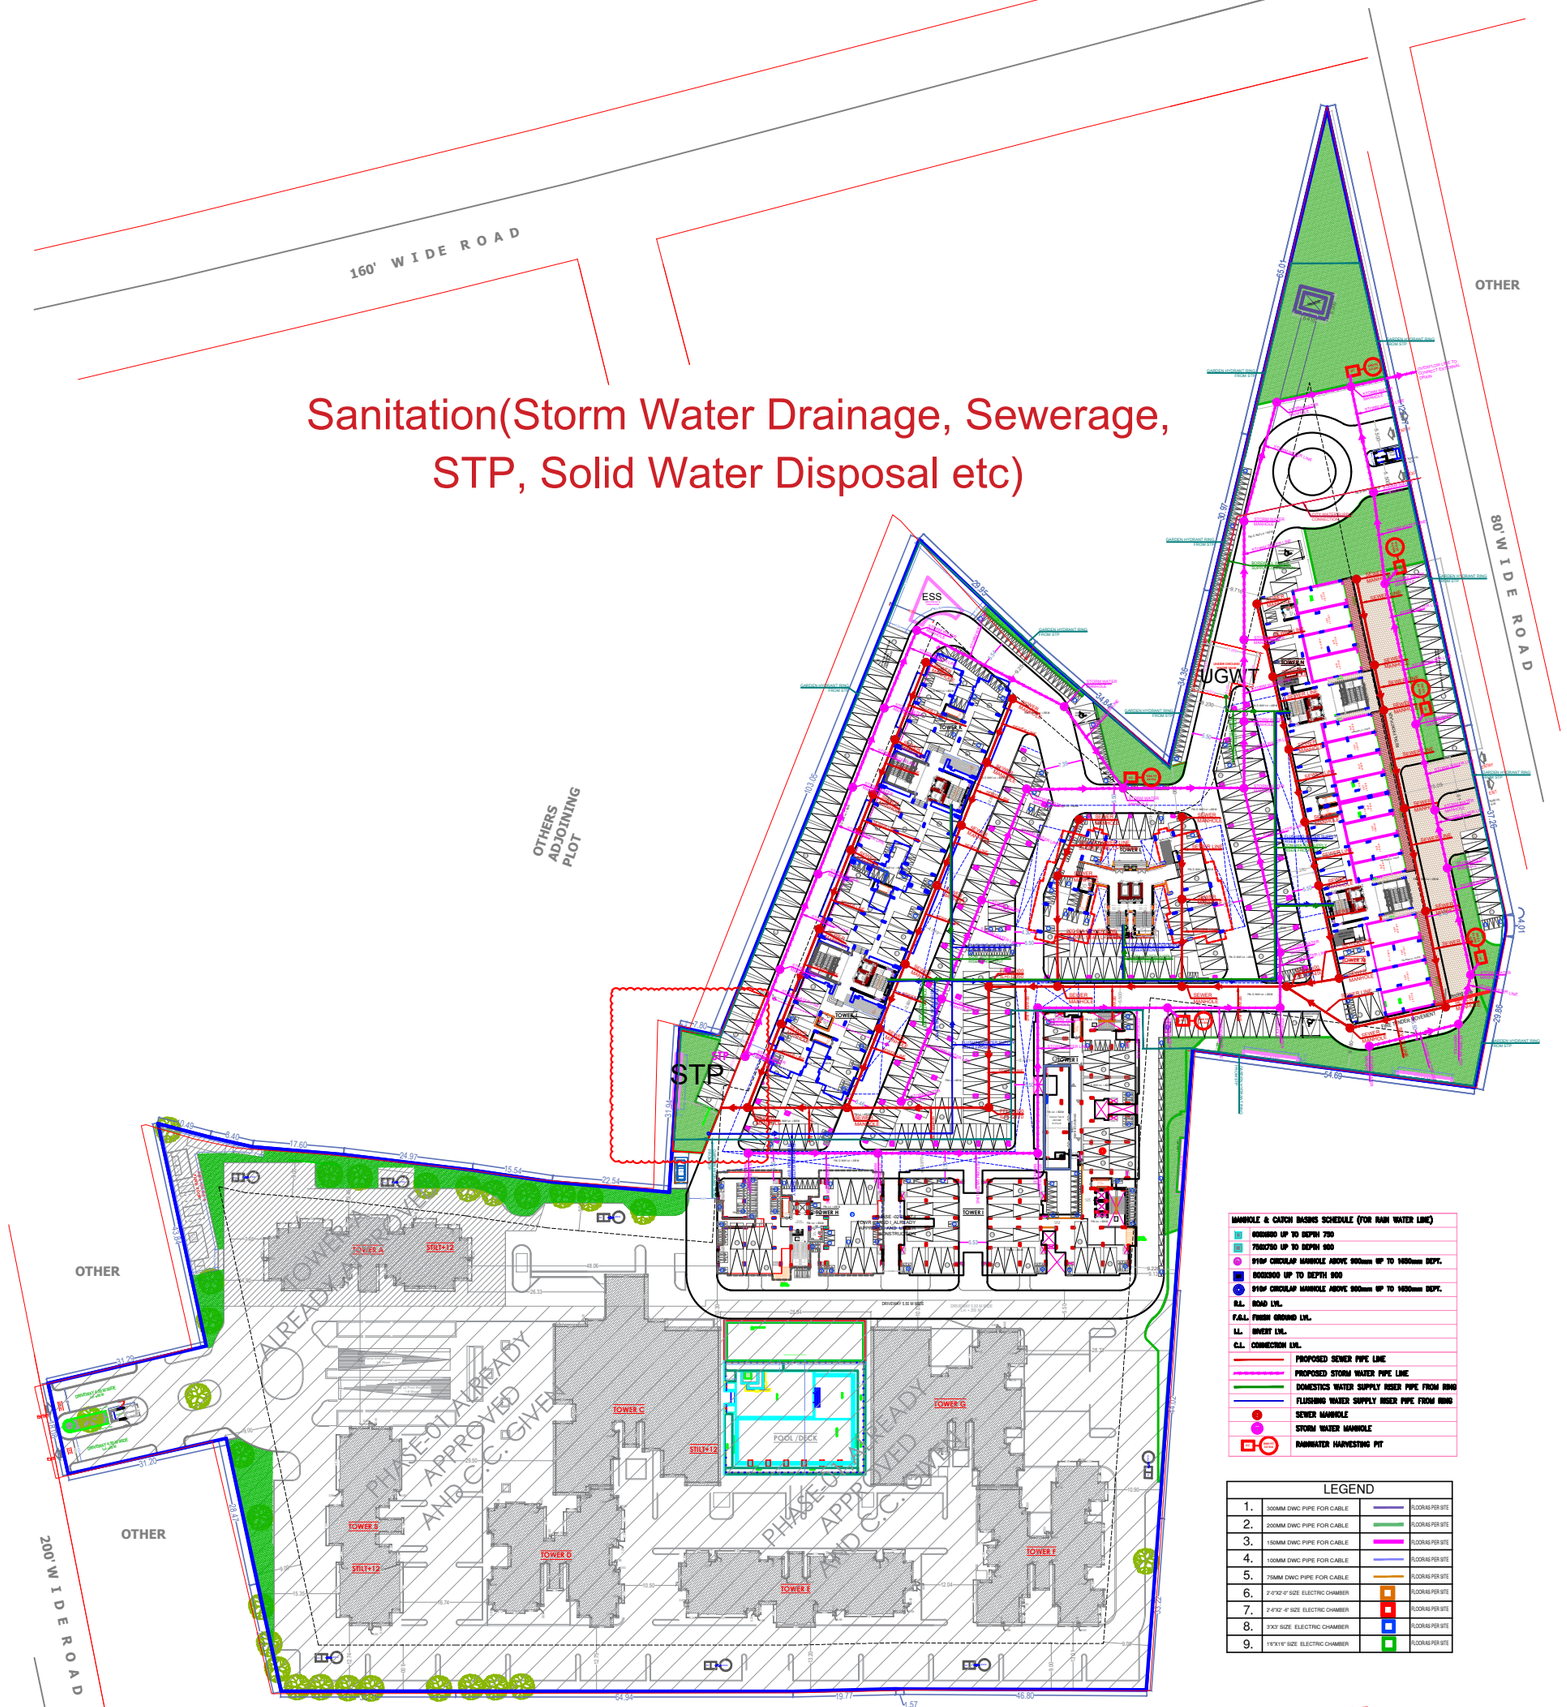

MANHOLE & CATCH BASINS SCHEDULE (FOR RAIN WATER LINE)

- 600X600 UP TO DEPTH 750
- 750X750 UP TO DEPTH 900
- 910ø CIRCULAR MANHOLE ABOVE 900mm UP TO 1650mm DEPT.
- 800X800 UP TO DEPTH 900
- 910ø CIRCULAR MANHOLE ABOVE 900mm UP TO 1650mm DEPT.
- R.L. ROAD LVL.
- F.G.L. FINISH GROUND LVL.
- I.L. INVERT LVL.
- C.L. CONNECTION LVL.
- PROPOSED SEWER PIPE LINE
- PROPOSED STORM WATER PIPE LINE
- DOMESTICS WATER SUPPLY RISER PIPE FROM RING
- FLUSHING WATER SUPPLY RISER PIPE FROM RING
- SEWER MANHOLE
- STORM WATER MANHOLE
- RAINWATER HARVESTING PIT

LEGEND			
1.	500MM DWC PIPE FOR CABLE		FLOORING PER SITE
2.	200MM DWC PIPE FOR CABLE		FLOORING PER SITE
3.	150MM DWC PIPE FOR CABLE		FLOORING PER SITE
4.	100MM DWC PIPE FOR CABLE		FLOORING PER SITE
5.	75MM DWC PIPE FOR CABLE		FLOORING PER SITE
6.	3'-6"X3'-6" SIZE ELECTRIC CHAMBER		FLOORING PER SITE
7.	2'-6"X2'-6" SIZE ELECTRIC CHAMBER		FLOORING PER SITE
8.	3'X3' SIZE ELECTRIC CHAMBER		FLOORING PER SITE
9.	1'6"X1'6" SIZE ELECTRIC CHAMBER		FLOORING PER SITE

SOMANATH BEHARA
BTECH (CIVIL)

TITLE:-

Sanitation(Storm Water Drainage, Sewerage, STP, Solid Water Disposal etc)

SCALE:- 1= 300 | DATE : 21.08.2025

PROJECT:-

PROPOSED RESIDENTIAL , GROUP HOUSING "VEDANTA PHASE-IIA" ON PLOT. NO.R-1, KHASRA NO:-(74,75,76,77), KHASRA NO:-(19/430,20/1,21/375,74), AT VILLAGE :- MURLIPURA, SECTOR - 37, TEHSIL -SANGANER, JAGATPURA


NORTH :

ARCHITECT :
m|a|architects pvt. ltd.
Jaipur • Bangalore • Hyderabad
Plot No. -1, Greenwoods, Lal Kothi Scheme,
Sahkar Marg, Jaipur-302001
Tel : 91-141-4299999
email - studio@maarchitects.in
web - www.maarchitects.in

OWNER | ARCHITECTS


SHEET NO_07

TITLE:- TOWER - L
SUBMISSION DRAWINGS
SEWERAGE & DRAINAGE
SCHEMATIC DIAGRAM

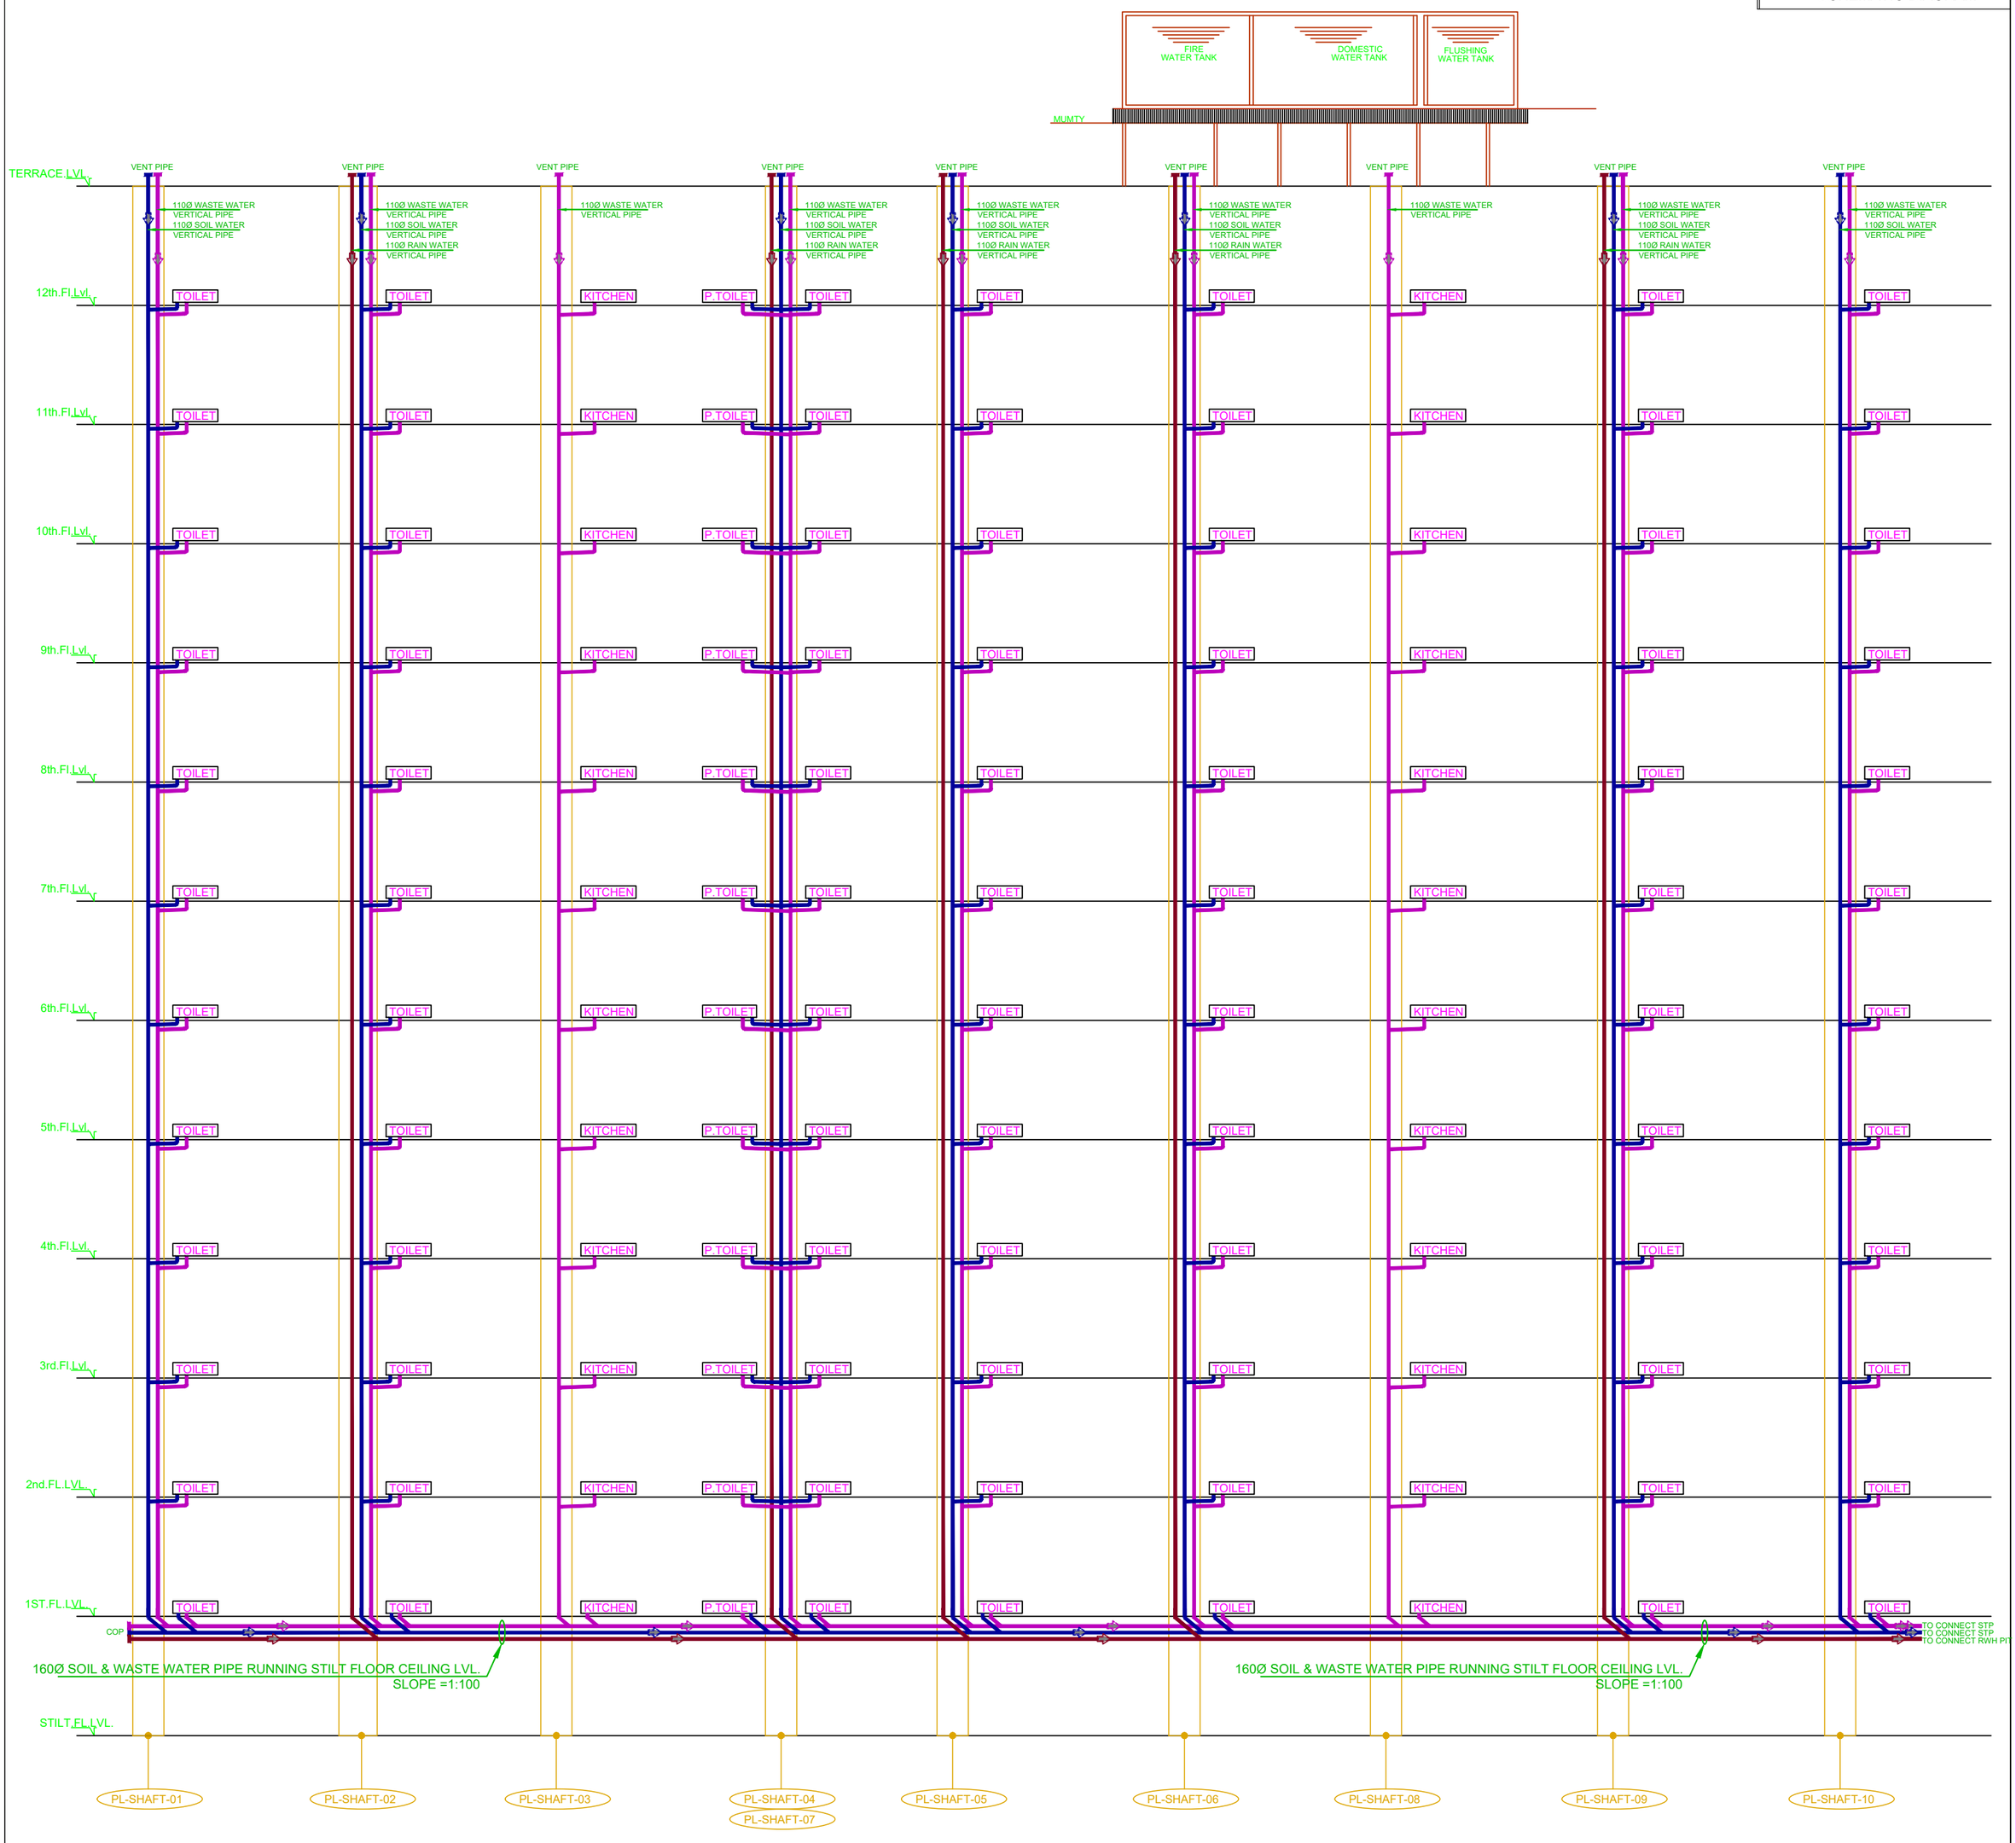

TOWER - L
SEWERAGE & DRAINAGE
SCHEMATIC DIAGRAM

KEY PLAN

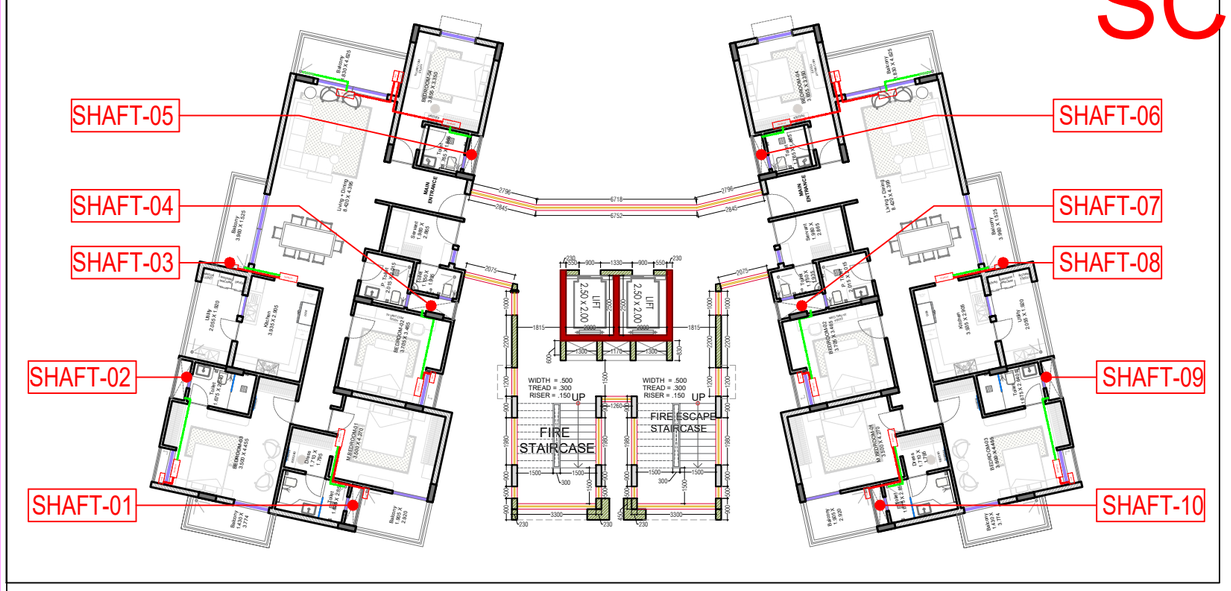

SOMANATH BEHARA
BTECH (CIVIL)

LEGENDS

S.NO.	DESCRIPTION
①	SEWERAGE WATER LINE
②	WASTE WATER LINE
③	RAIN WATER LINE

TITLE:- TOWER - L
SUBMISSION DRAWINGS
SEWERAGE & DRAINAGE
SCHEMATIC DIAGRAM

SCALE:- 1= 300 | DATE : 21.08.2025

PROJECT:-
PROPOSED RESIDENTIAL ;
GROUP HOUSING "VEDANTA PHASE-IIA"
ON PLOT. NO.R-1, KHASRA NO:-(74,75,76,77),
KHASRA NO:-(19/430,20/1,21/375,74),
AT VILLAGE - MURLIPURA,
SECTOR - 37,
TEHSIL -SANGANER, JAGATPURA

NORTH :

ARCHITECT :
m|a architects pvt. ltd.
Jaipur - Bangalore - Hyderabad
Plot No. -1, Greenwoods, Lal Kothi Scheme,
Sahkar Marg, Jaipur-302001
Tel : 91-141-4299999
email - studio@maarchitects.in
web - www.maarchitects.in


OWNER

ARCHITECTS

SHEET NO_03


TITLE:-

SUBMISSION DRAWINGS
SEWERAGE & DRAINAGE
SCHEMATIC DIAGRAM

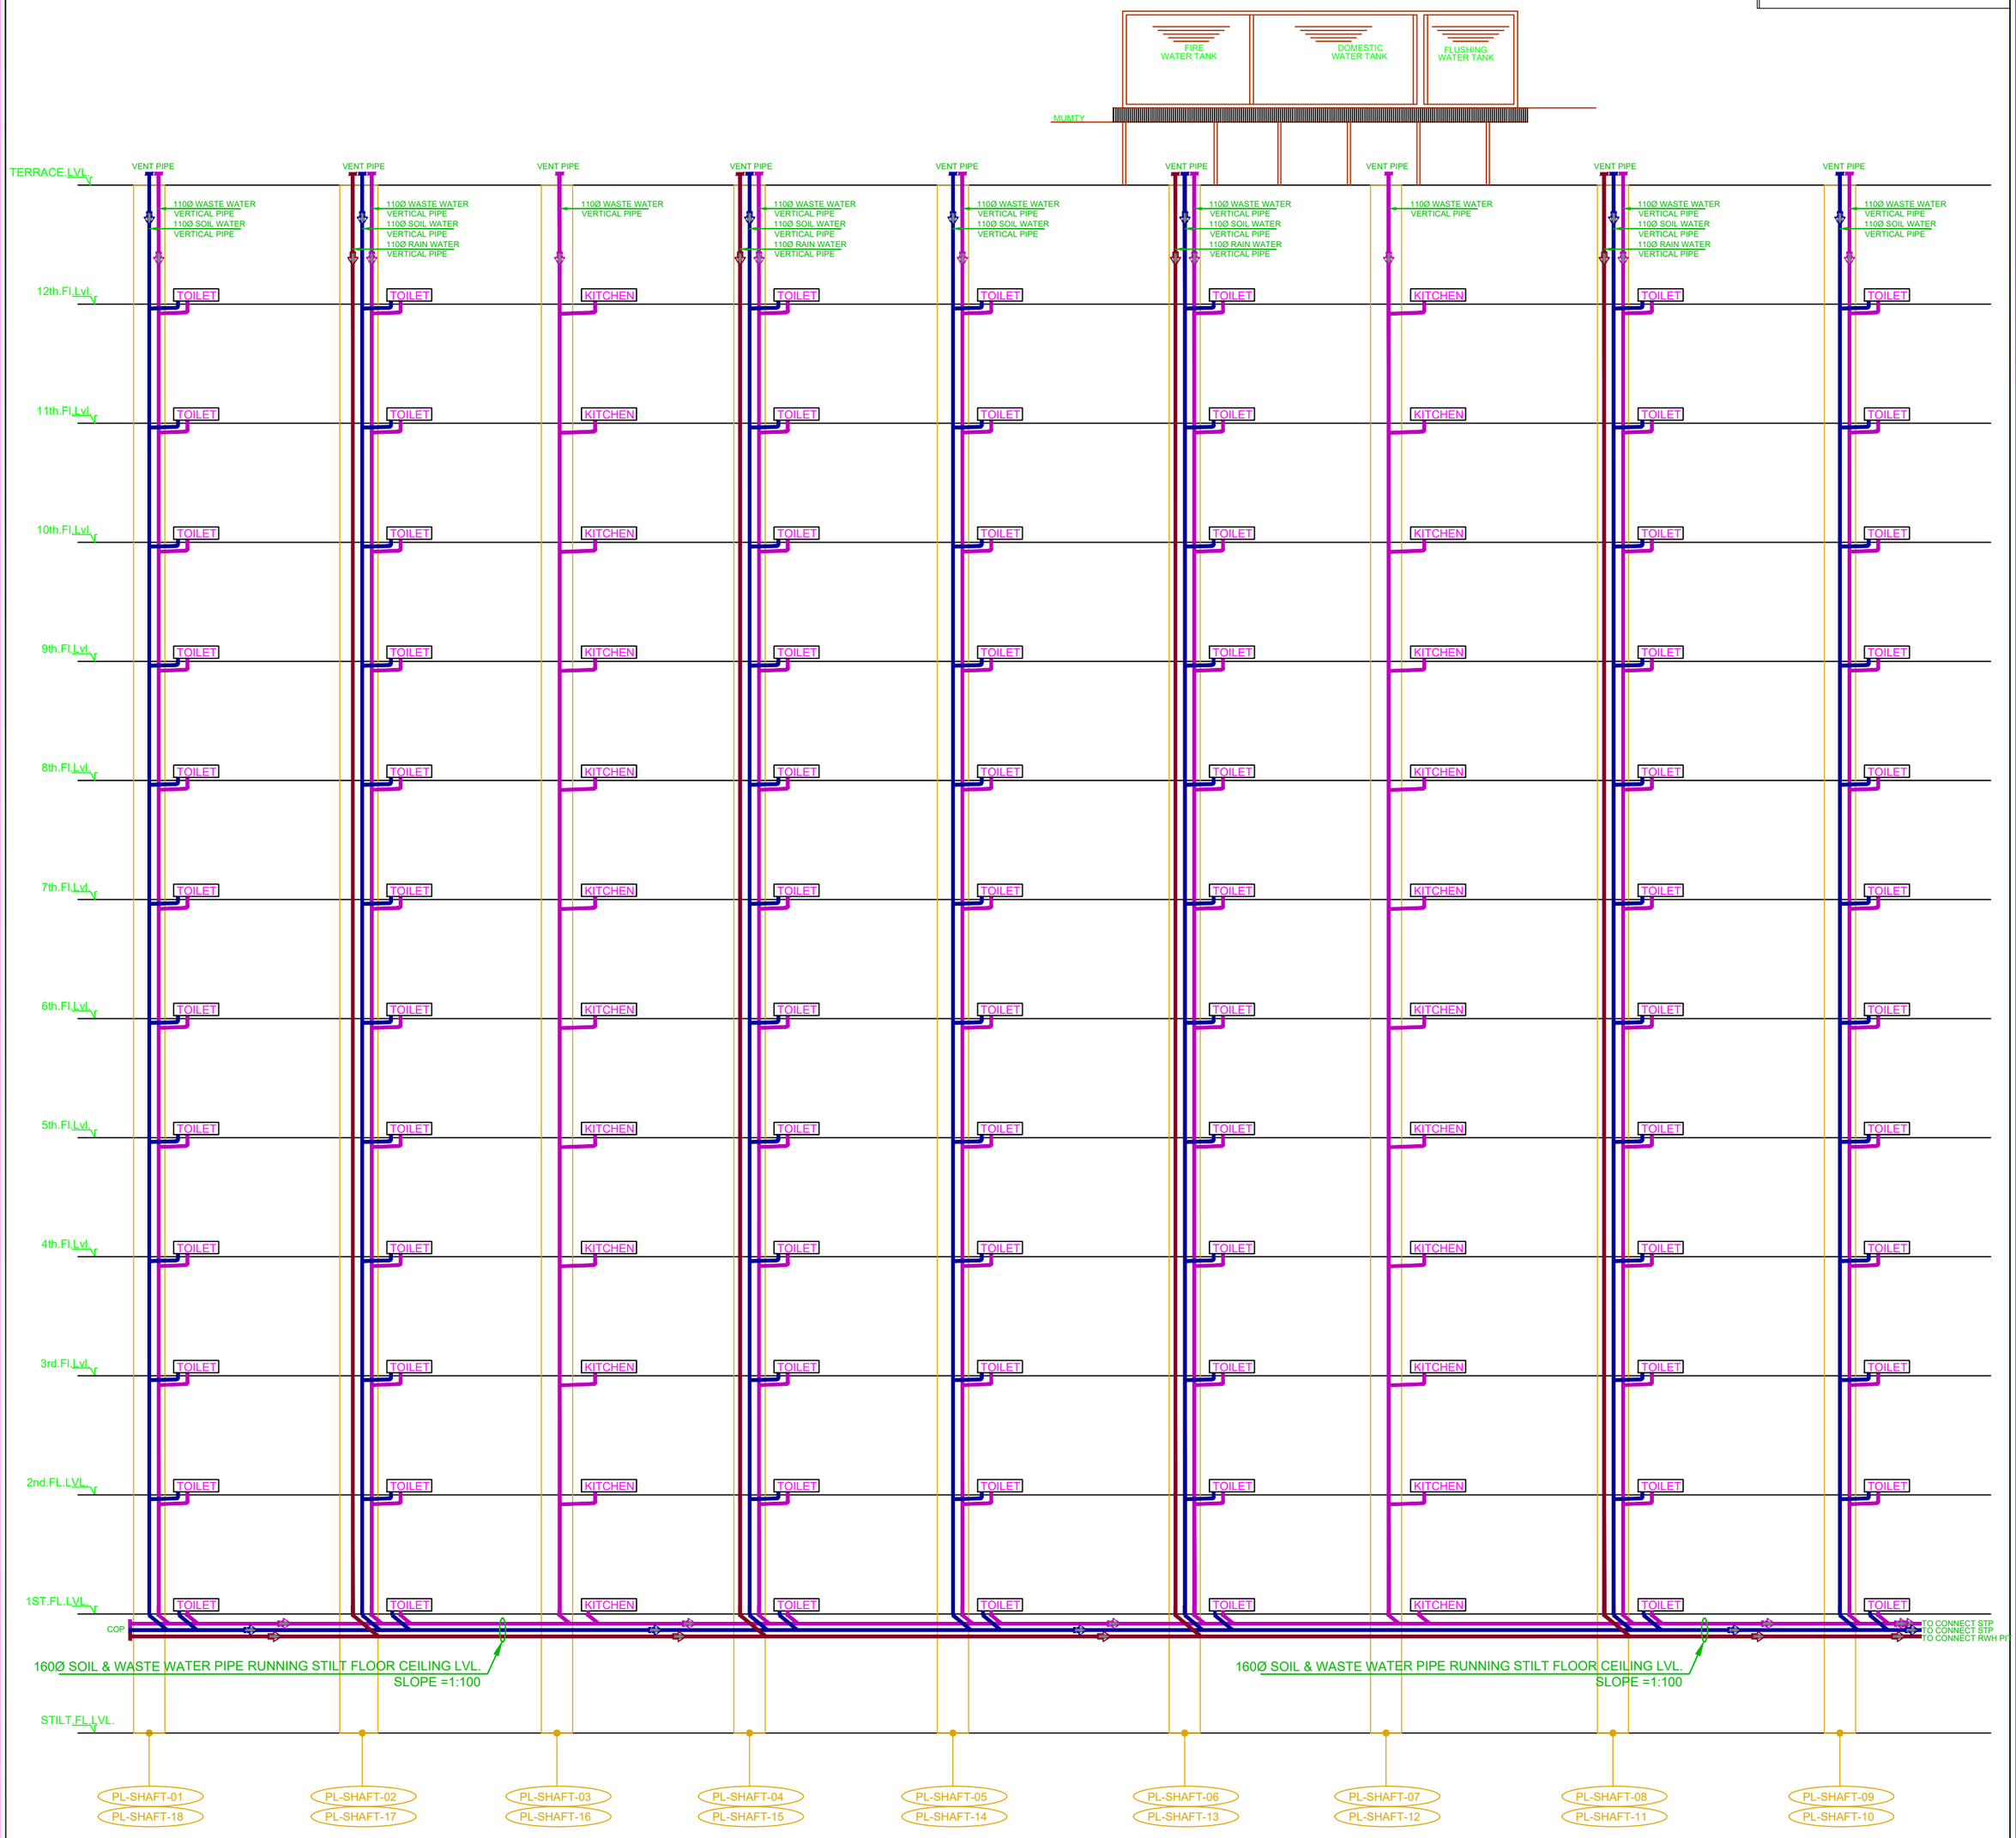

TOWER -J SEWERAGE & DRAINAGE SCHEMATIC DIAGRAM

KEY PLAN

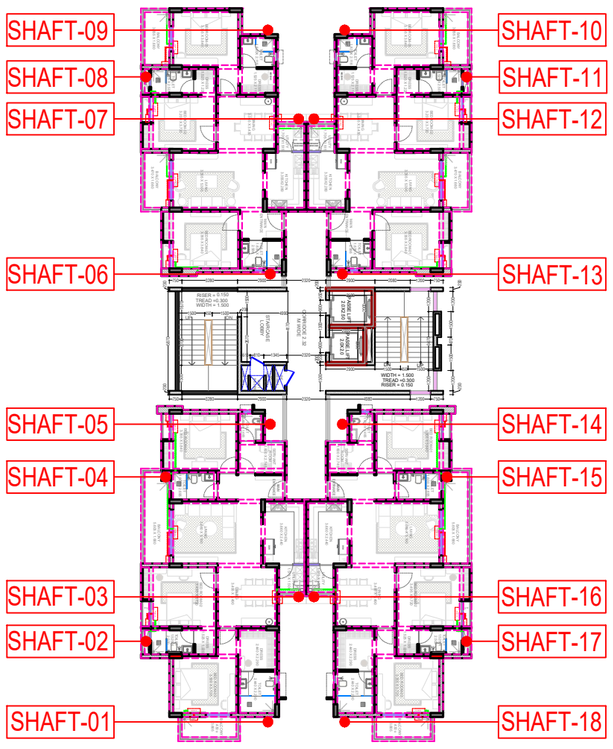

LEGENDS	
S.NO.	DESCRIPTION
①	SEWERAGE WATER LINE
②	WASTE WATER LINE
③	RAIN WATER LINE

SOMANATH BEHARA
BTECH (CIVIL)

TOWER -J, K, M, N SEWERAGE & DRAINAGE SCHEMATIC DIAGRAM

TITLE:- TOWER - J, K, M, N
SUBMISSION DRAWINGS
SEWERAGE & DRAINAGE
SCHEMATIC DIAGRAM

SCALE:- 1= 300 | DATE : 21.08.2025

PROJECT:-
PROPOSED RESIDENTIAL ,
GROUP HOUSING "VEDANTA PHASE-IIA"
ON PLOT. NO.R-1, KHASRA NO.:-(74,75,76,77),
KHASRA NO.:-(19/430,20/1,21/375,74),
AT VILLAGE - MURLIPURA,
SECTOR - 37,
TEHSIL -SANGANER, JAGATPURA

NORTH :

ARCHITECT :
m|a architects pvt. ltd.
Jaipur - Bangalore - Hyderabad
Plot No. -1, Greenwoods, Lal Kothi Scheme,
Sahkar Marg, Jaipur-302001
Tel : 91-141-4299999
email - studio@maarchitects.in
web - www.maarchitects.in

OWNER

ARCHITECTS