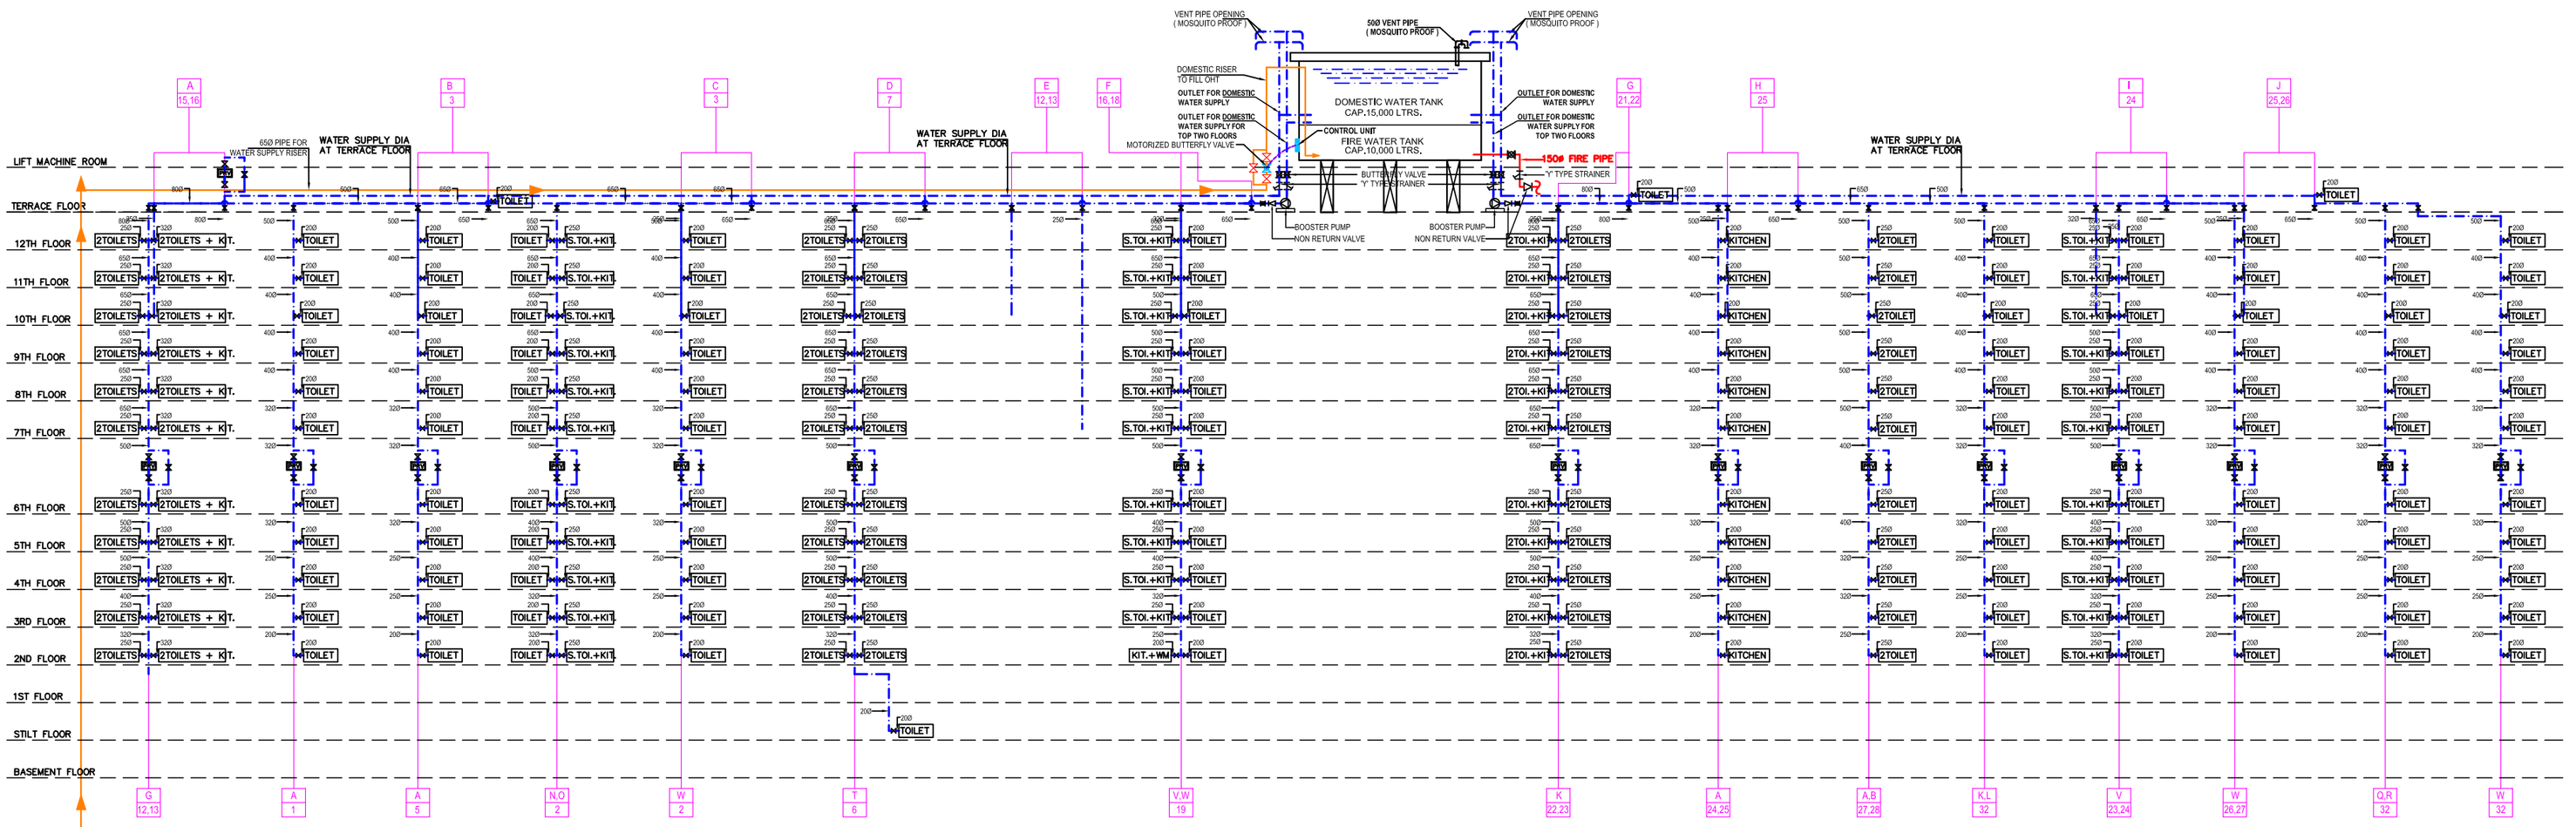

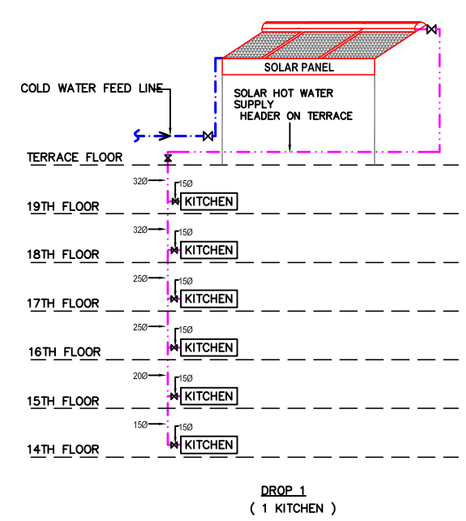

DETAIL OF SOLAR WATER SUPPLY DROPS

LEGEND : (Plumbing)

S. No.	SYMBOL	DESCRIPTION
1.		DOMESTIC WATER SUPPLY PIPE
2.		SOLAR WATER SUPPLY PIPE
3.		BALL VALVE TYPE ISOLATING VALVE
4.		NON RETURN VALVE
5.		'Y' TYPE STRAINER
6.	PRV	PRESSURE REDUCING VALVE
7.		

NOTES : (Plumbing)

1) **MATERIAL SUGGESTED :-**

A) PUMP ROOM (INSIDE) - GI (Class C) BY TEFLON TAPE

B) FOR BASEMENT - G. I. (CLASS B) BY TEFLON TAPE

C) OVER HEAD TANK TO TERRACE LEVEL - GI (Class B) BY TEFLON TAPE

D) FOR COLD WATER SUPPLY PIPE :-

a) FOR INSIDE TOILET (DOMESTIC) - CPVC (SDR-11) WITH SOLVENT CEMENT JOINTS

b) FOR DUCT / PUMP RISER - GI (Class B) BY TEFLON TAPE

c) FOR TERRACE - GI (Class B) BY TEFLON TAPE

D) FOR HOT WATER SUPPLY PIPE :-

a) FOR INSIDE TOILET - CPVC (SDR-11) WITH SOLVENT CEMENT JOINTS

b) FOR DUCT / TERRACE - CPVC (SDR-11) WITH SOLVENT CEMENT JOINTS

F) PRV OUTLET PRESSURE SHOULD SET AT 10 METER PRESSURE.

rev. no.	date	revision
..	..	..

project
ARALYAS RESIDENCIAL APARTMENT BUILDING, JAIPUR

title
PLUMBING DRAWING

subtitle
SCHEMATIC RISER DIAGRAM

drawing released for
- [x] APPROVAL
- [ ] SUBMISSION
- [ ] ADVANCE COPY
- [ ] CONSTRUCTION

drg. no. JH/SCH-01	drawn by Imran
scale N.T.S	designed by Shakir Shabbir
date MAY.2016	checked by Anand Havelia

architects
GRAPHITE DESIGN STUDIO
ARCHITECTS, INTERIOR DESIGNERS, PLANNERS , PLOT NO 68, JANAK PURI, MALVIYA PANTAK, JAIPUR-302005
CONTACT NO. +91-9928334414, 0141-2594414
email: akshit@graphitedesignstudio.com

services consultant