Designed by ZWCAD Academic Version

01 No. Rain Water Harvesting Pit of size :-8'-0" L x 8'-0" Wx 14'-0" effective depth. TOTAL DEPTH-20'-8"

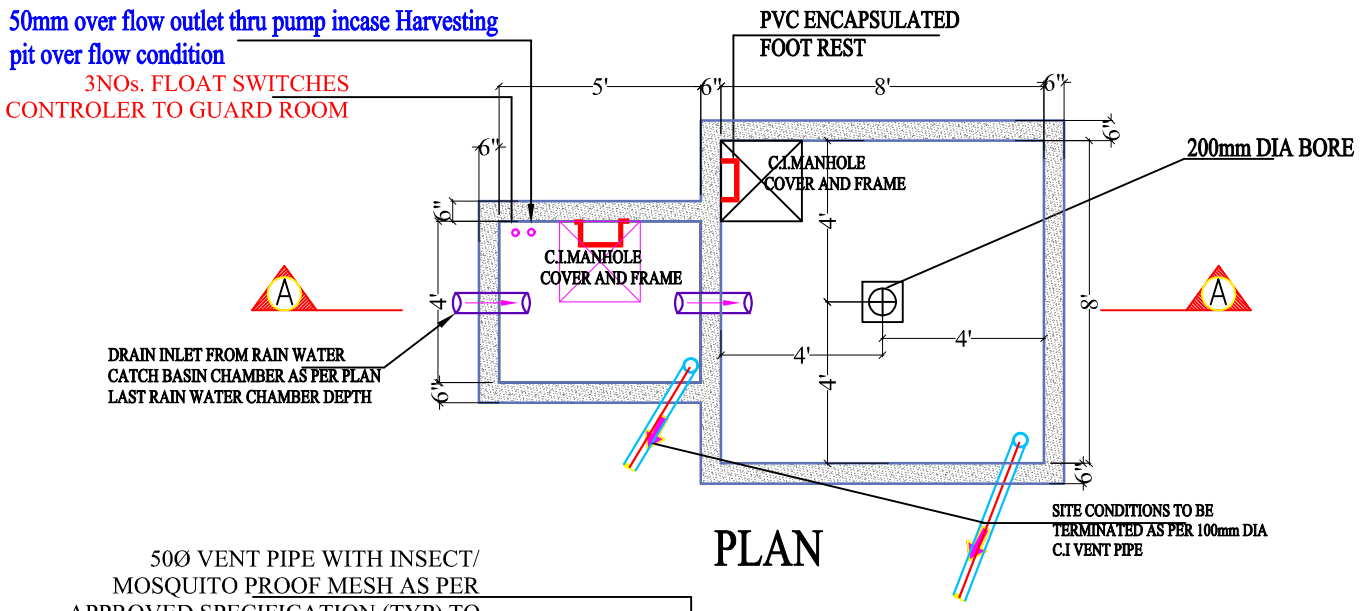

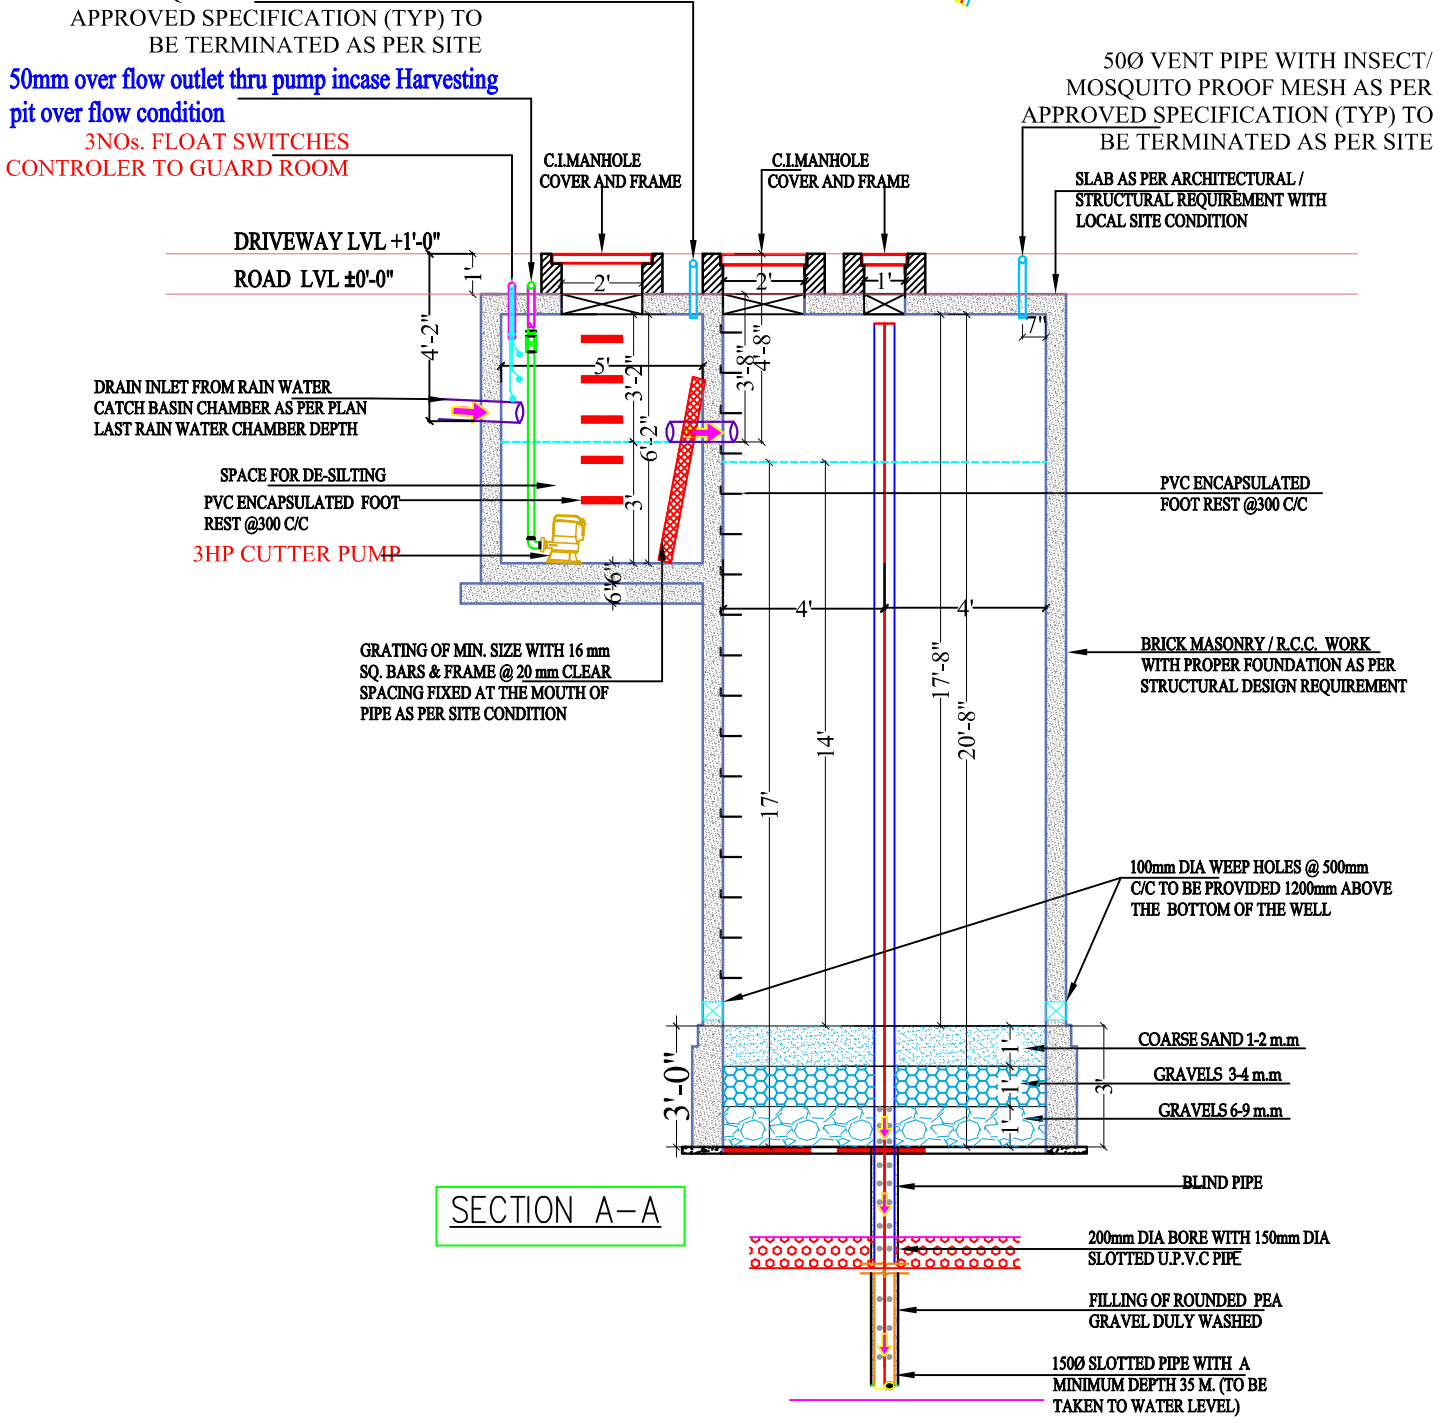

VIPUL AGARWAL
M.E.P. CONSULTANT
B.E. ELECTRICAL

SERVICES CONSULTANT:
ASHI ASSOCIATES
F 9 / 440 , Keshav Marg Chitrakut Scheme,Jaipur
PH:91-0-93146-10438 ,0141-2440946 Mail:vipul8599@yahoo.com

PROJECT NAME
AEROVISTA

BUILDER FIRM NAME
SATYAM BUILDCOM

ADDRESS
RESIDENTIAL BUILDING AT KH. 249,668/240, 671/248 & 673/250, VILLAGE-SUKHIYA,TEH.-SANGANER, JAIPUR

DRAWING:-
RAIN WATER HARVESTING PIT SECTION DETAILS PLAN

SCALE:-	N.T.S.	NORTH:
DRN BY:-	SNEHA	
CHKD BY:-	SANJAY	
APPD BY:-	VIPUL AGARWAL	

DRAWING RELEASED FOR:
- [ ] PRESENTATION / PROPOSAL
- [ ] ADVANCE COPY
- [x] GOOD FOR CONSTRUCTION

ARCHITECT:-
space edge Architects
ARCHITECTS, INTERIOR DESIGNERS AND ENGINEERS
SPACE EDGE ARCHITECTS
B-6, Moti Marg, Bapu Nagar, Jaipur.
Ph.: 0141-4062903 , +91-9314510603
E-Mail: spaceedgejpr@gmail.com

THIS DRAWING IS THE SOLE PROPERTY OF SPACE EDGE ARCHITECTS AND IS NOT TO BE COPIED, USED OR REPRODUCED FOR ANY PURPOSE OTHER THAN FOR WHICH IT HAS BEEN LOANED.

Designed by ZWCAD Academic Version
Designed by ZWCAD Academic Version
Designed by ZWCAD Academic Version

SYMBOL	DESCRIPTION
	110 mm Soil Waste Water Pipe
	110 mm Waste Water Pipe
	110 mm Rain Water Pipe
	160 mm Rain Water Pipe Slope 1:200
	110 mm Rain Water Pipe Slope 1:200
	Rain Water Chamber
	Flow Direction

VIPUL AGARWAL
M.E.P. CONSULTANT
B.E. ELECTRICAL

SERVICES CONSULTANT:
ASHI ASSOCIATES
F 9 / 440 , Keshav Marg Chitrakut Scheme,Jaipur
PH:91-0-93146-10438 ,0141-2440946 Mail:vipul8599@yahoo.com

PROJECT NAME

AEROVISTA

BUILDER FIRM NAME

SATYAM BUILDCOM

ADDRESS

RESIDENTIAL BUILDING AT KH. 249,668/240, 671/248 & 673/250, VILLAGE-SUKHIYA,TEH.-SANGANER, JAIPUR

DRAWING:-

EXTERNAL RAIN WATER PIPE ROUTE PLAN

SCALE:-	N.T.S.
DRN BY:-	SNEHA
CHKD BY:-	SANJAY
APPD BY:-	VIPUL AGARWAL

NORTH:

DRAWING RELEASED FOR:

- [ ] PRESENTATION / PROPOSAL
- [ ] ADVANCE COPY
- [x] GOOD FOR CONSTRUCTION

ARCHITECT:-

space edge Architects
ARCHITECTS, INTERIOR DESIGNERS AND ENGINEERS
SPACE EDGE ARCHITECTS
B-6, Moti Marg, Bapu Nagar, Jaipur.
Ph.: 0141-4062903 , +91-9314510603
E-Mail: spaceedgejpr@gmail.com

THIS DRAWING IS THE SOLE PROPERTY OF SPACE EDGE ARCHITECTS AND IS NOT TO BE COPIED, USED OR REPRODUCED FOR ANY PURPOSE OTHER THAN FOR WHICH IT HAS BEEN LOANED.