PRODUCED BY AN AUTODESK EDUCATIONAL PRODUCT

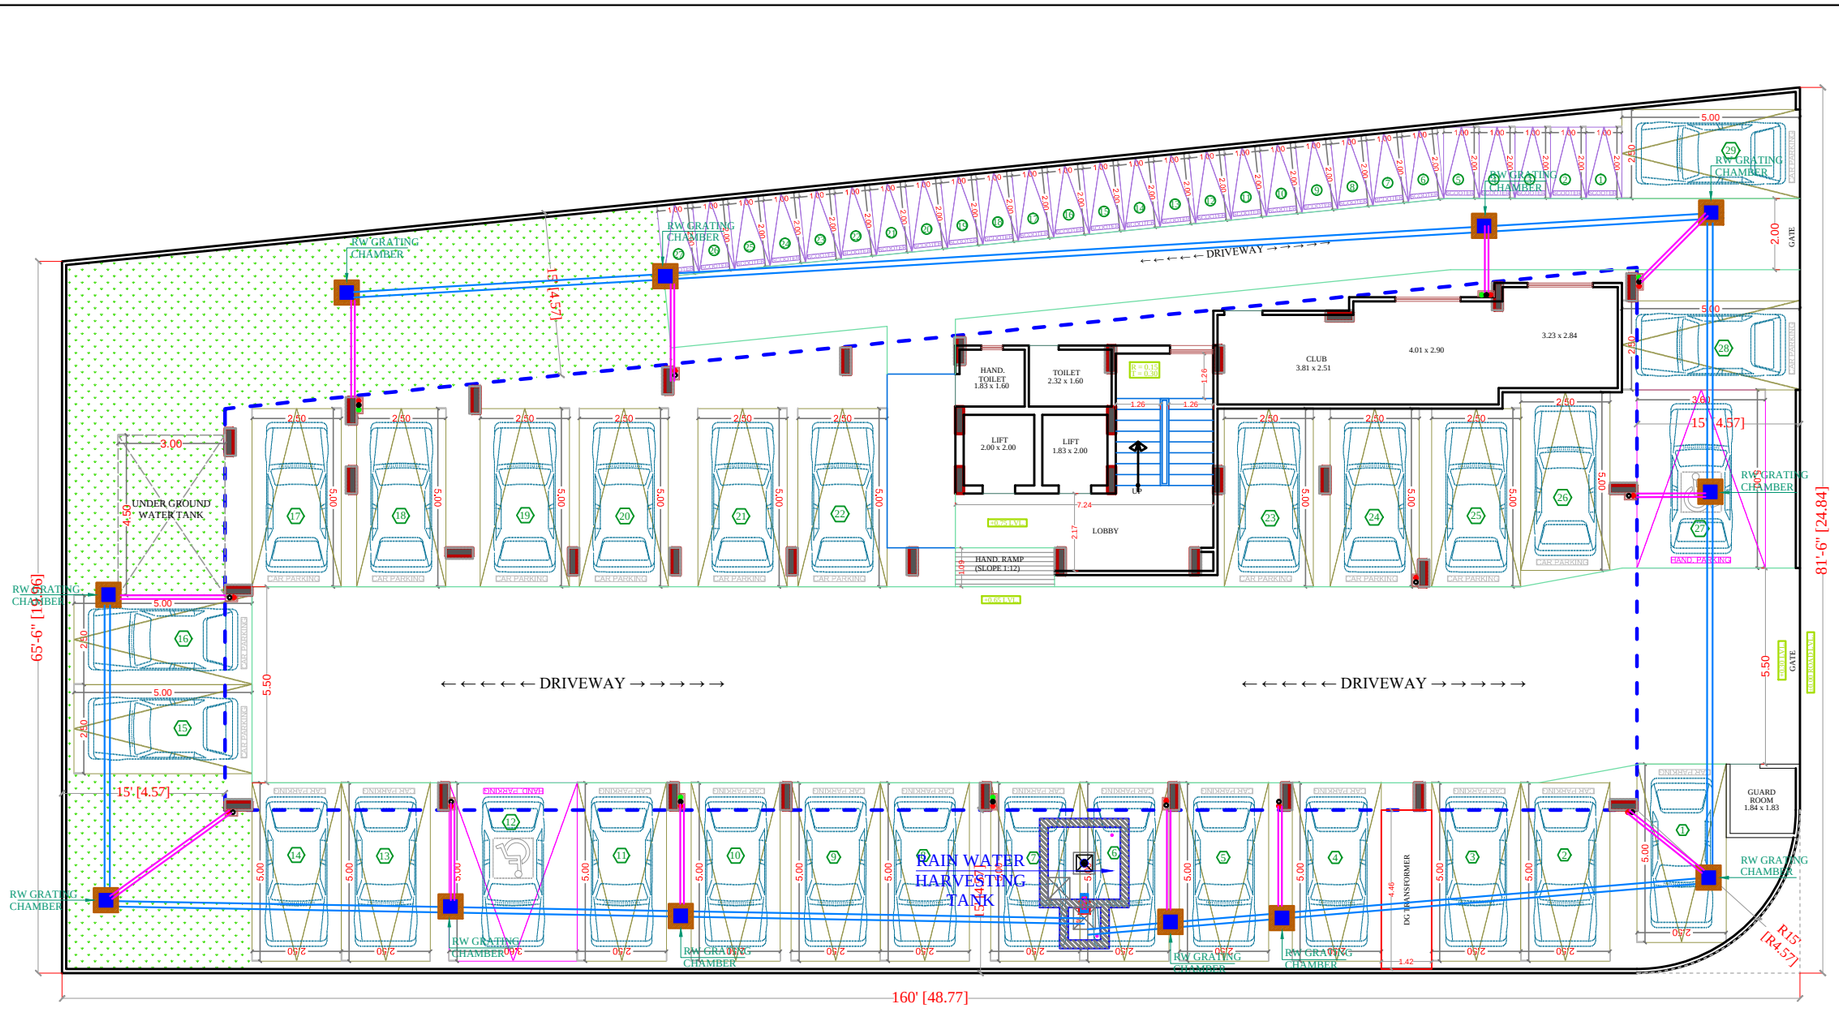

SYMBOL	DESCRIPTION
	Ø110 mm Soil Waste Water Pipe
	Ø110 mm Waste Water Pipe
	Ø110 mm Rain Water Pipe
	Ø160 mm Rain Water Pipe Slope 1:200
	Ø110 mm Rain Water Pipe Slope 1:200
	RC-12"X12" Depth Acording to Slope
	RC-18"X18" Depth Acording to Slope
	RC-24"X24" Depth Acording to Slope
	Flow Direction

SIGN:-

RAMESH KUMAWAT
M.E.P. CONSULTANT
B.E. CIVIL

For SATYAM BUILDERS
PROPRIETOR

SPACE CONSULTANT

PLOT-A-173, JAGDAMBA NAGAR, HEERAPURA
POWER HOWER, JAIPUR (RAJ) 302024

ARCHITECT :-

FRANK SQUARE

ARCHITECTURE | PLANNER | DESIGNER
C-49 VIDYA APARTMENT PARAS MARG,
BAPU NAGAR JAIPUR, (RAJ.)
Email-afranksquare@gmail.com
Mobile-9461302542

PROJECT :-

PROPOSED BUILDING AT PLOT NO - A-46, A-47, A-48,A-49 & A-50, SHREE RAM VIHAR SOUTH-A, JAIPUR

BUILDING NAME

SATYAM RESIDENCY III

DEVELOPER NAME
SATYAM BUILDERS
BAJRANG LAL

DRAWING: STILT FLOOR
EXTERNAL STORM DRAIN
AND RAIN WATER CHAMBER
PIPE ROUTE FOR
RERA SUBMISSION PLAN

DATE

SCALE:- N.T.S.

PRODUCED BY AN AUTODESK EDUCATIONAL PRODUCT

PRODUCED BY AN AUTODESK EDUCATIONAL PRODUCT

PRODUCED BY AN AUTODESK EDUCATIONAL PRODUCT

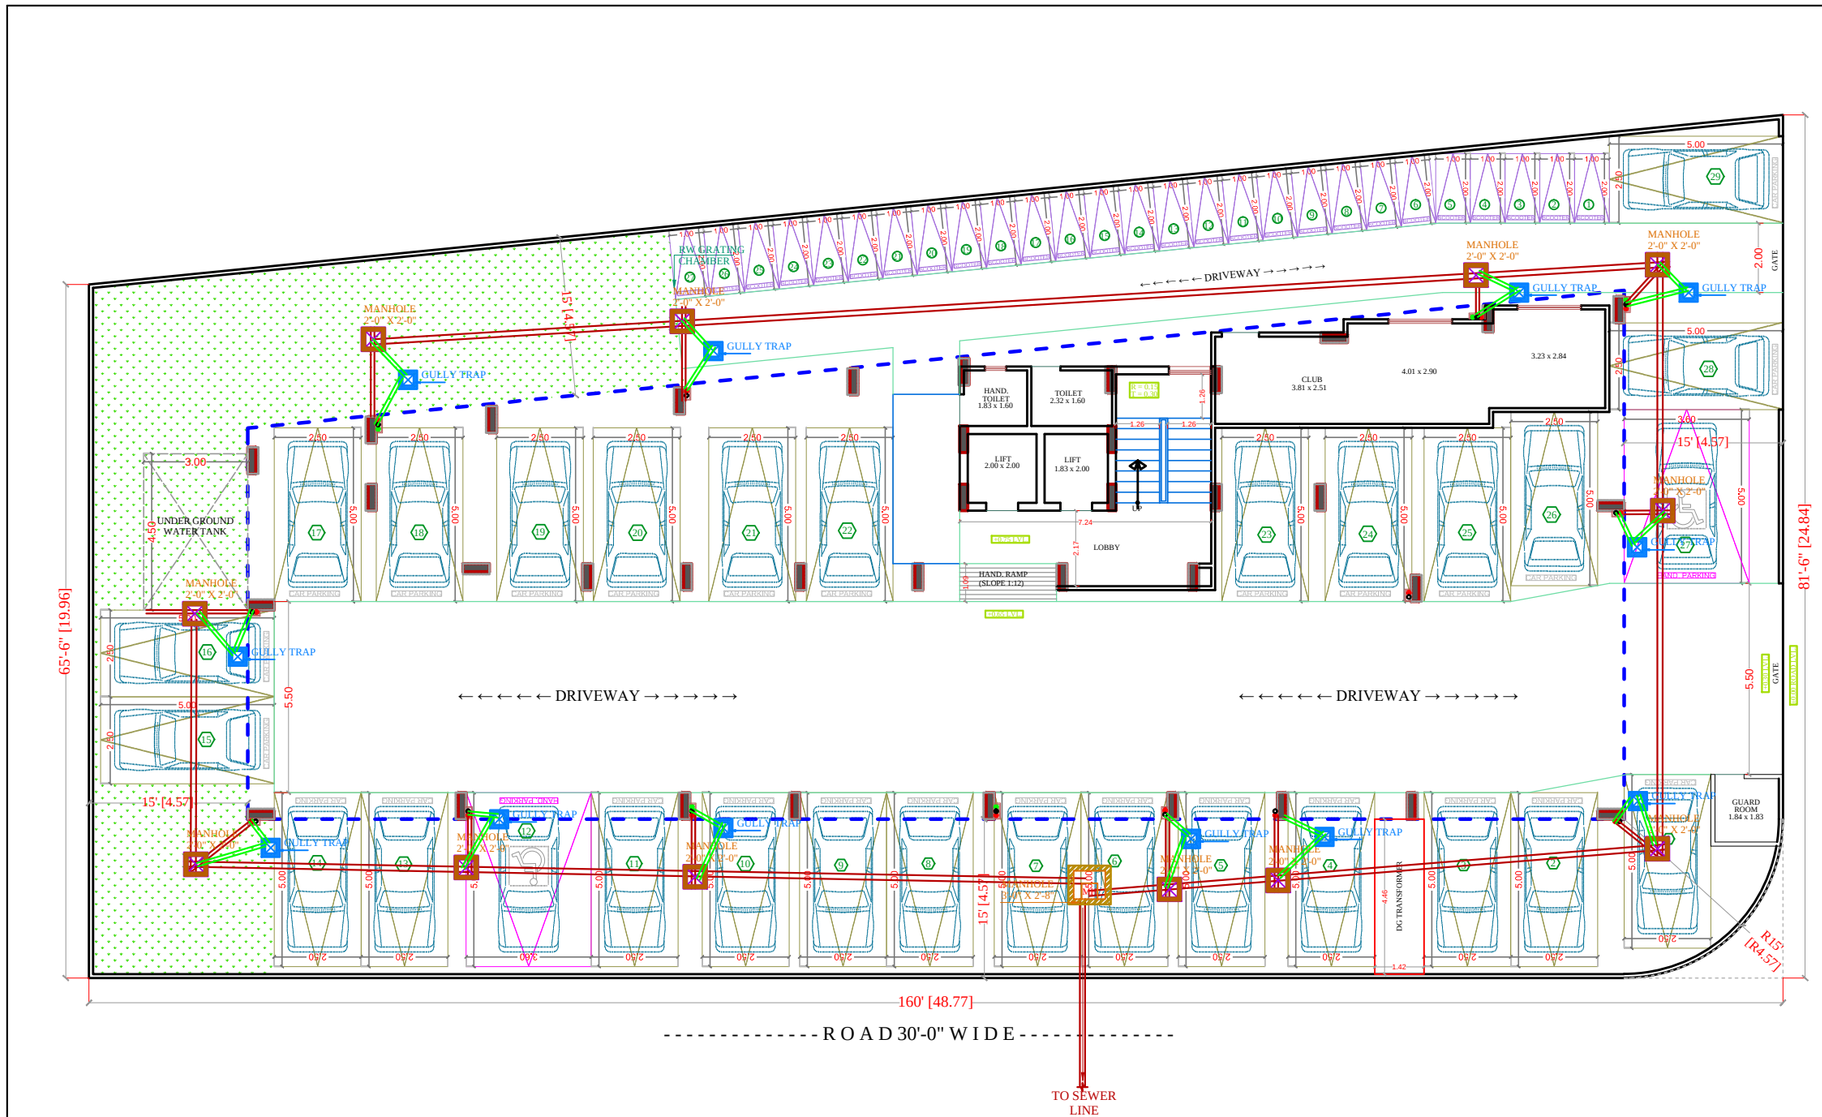

SYMBOL	DESCRIPTION
	ø110 mm Soil Waste Water Pipe
	ø110 mm Waste Water Pipe
	ø110 mm Rain Water Pipe
	ø160 mm Soil Waste Water Pipe Slope 1:150
	ø110 mm Soil Waste Water Pipe Slope 1:150
	ø110 mm Waste Water Pipe Slope 1:150
	ø75 mm Waste Water Pipe Slope 1:150
	50mm Waste Water Pipe Bottle Trap
	Floor Trap
	P-Trap Required
	Gully Trap-12"X12" Depth Acording to Slope
	Main Hole-18"X18" Depth Acording to Slope
	Main Hole-24"X24" Depth Acording to Slope
	Main Hole-36"X32" Depth Acording to Slope
	Flow Direction

SIGN:-

RAMESH KUMAWAT
M.E.P. CONSULTANT
B.E. CIVIL

For SATYAM BUILDERS
PROPRIETOR

SPACE CONSULTANT

PLOT-A-173, JAGDAMBA NAGAR, HEERAPURA
POWER HOWER, JAIPUR (RAJ) 302024

ARCHITECT :-

FRANK SQUARE
ARCHITECTURE | PLANNER | DESIGNER
C-49 VIDYA APARTMENT PARAS MARG,
BAPU NAGAR JAIPUR, (RAJ.)
Email-afranksquare@gmail.com
Mobile-9461302542

PROJECT :-

PROPOSED BUILDING AT PLOT NO - A-46, A-47, A-48,A-49 & A-50, SHREE RAM VIHAR SOUTH-A, JAIPUR

BUILDING NAME
SATYAM RESIDENCY III

DEVELOPER NAME
SATYAM BUILDERS
BAJRANG LAL

DRAWING: STILT FLOOR
EXTERNAL SEWERAGE
CHAMBER & PIPE ROUTE FOR
RERA SUBMISSION PLAN

DATE

SCALE:- N.T.S.

PRODUCED BY AN AUTODESK EDUCATIONAL PRODUCT

PRODUCED BY AN AUTODESK EDUCATIONAL PRODUCT