


PROPOSED LAY OUT PLAN OF
" MAPLEWOOD "



IN REVENUE VILLAGE GUNAWTA & LABANA DELHI ROAD JAIPUR.

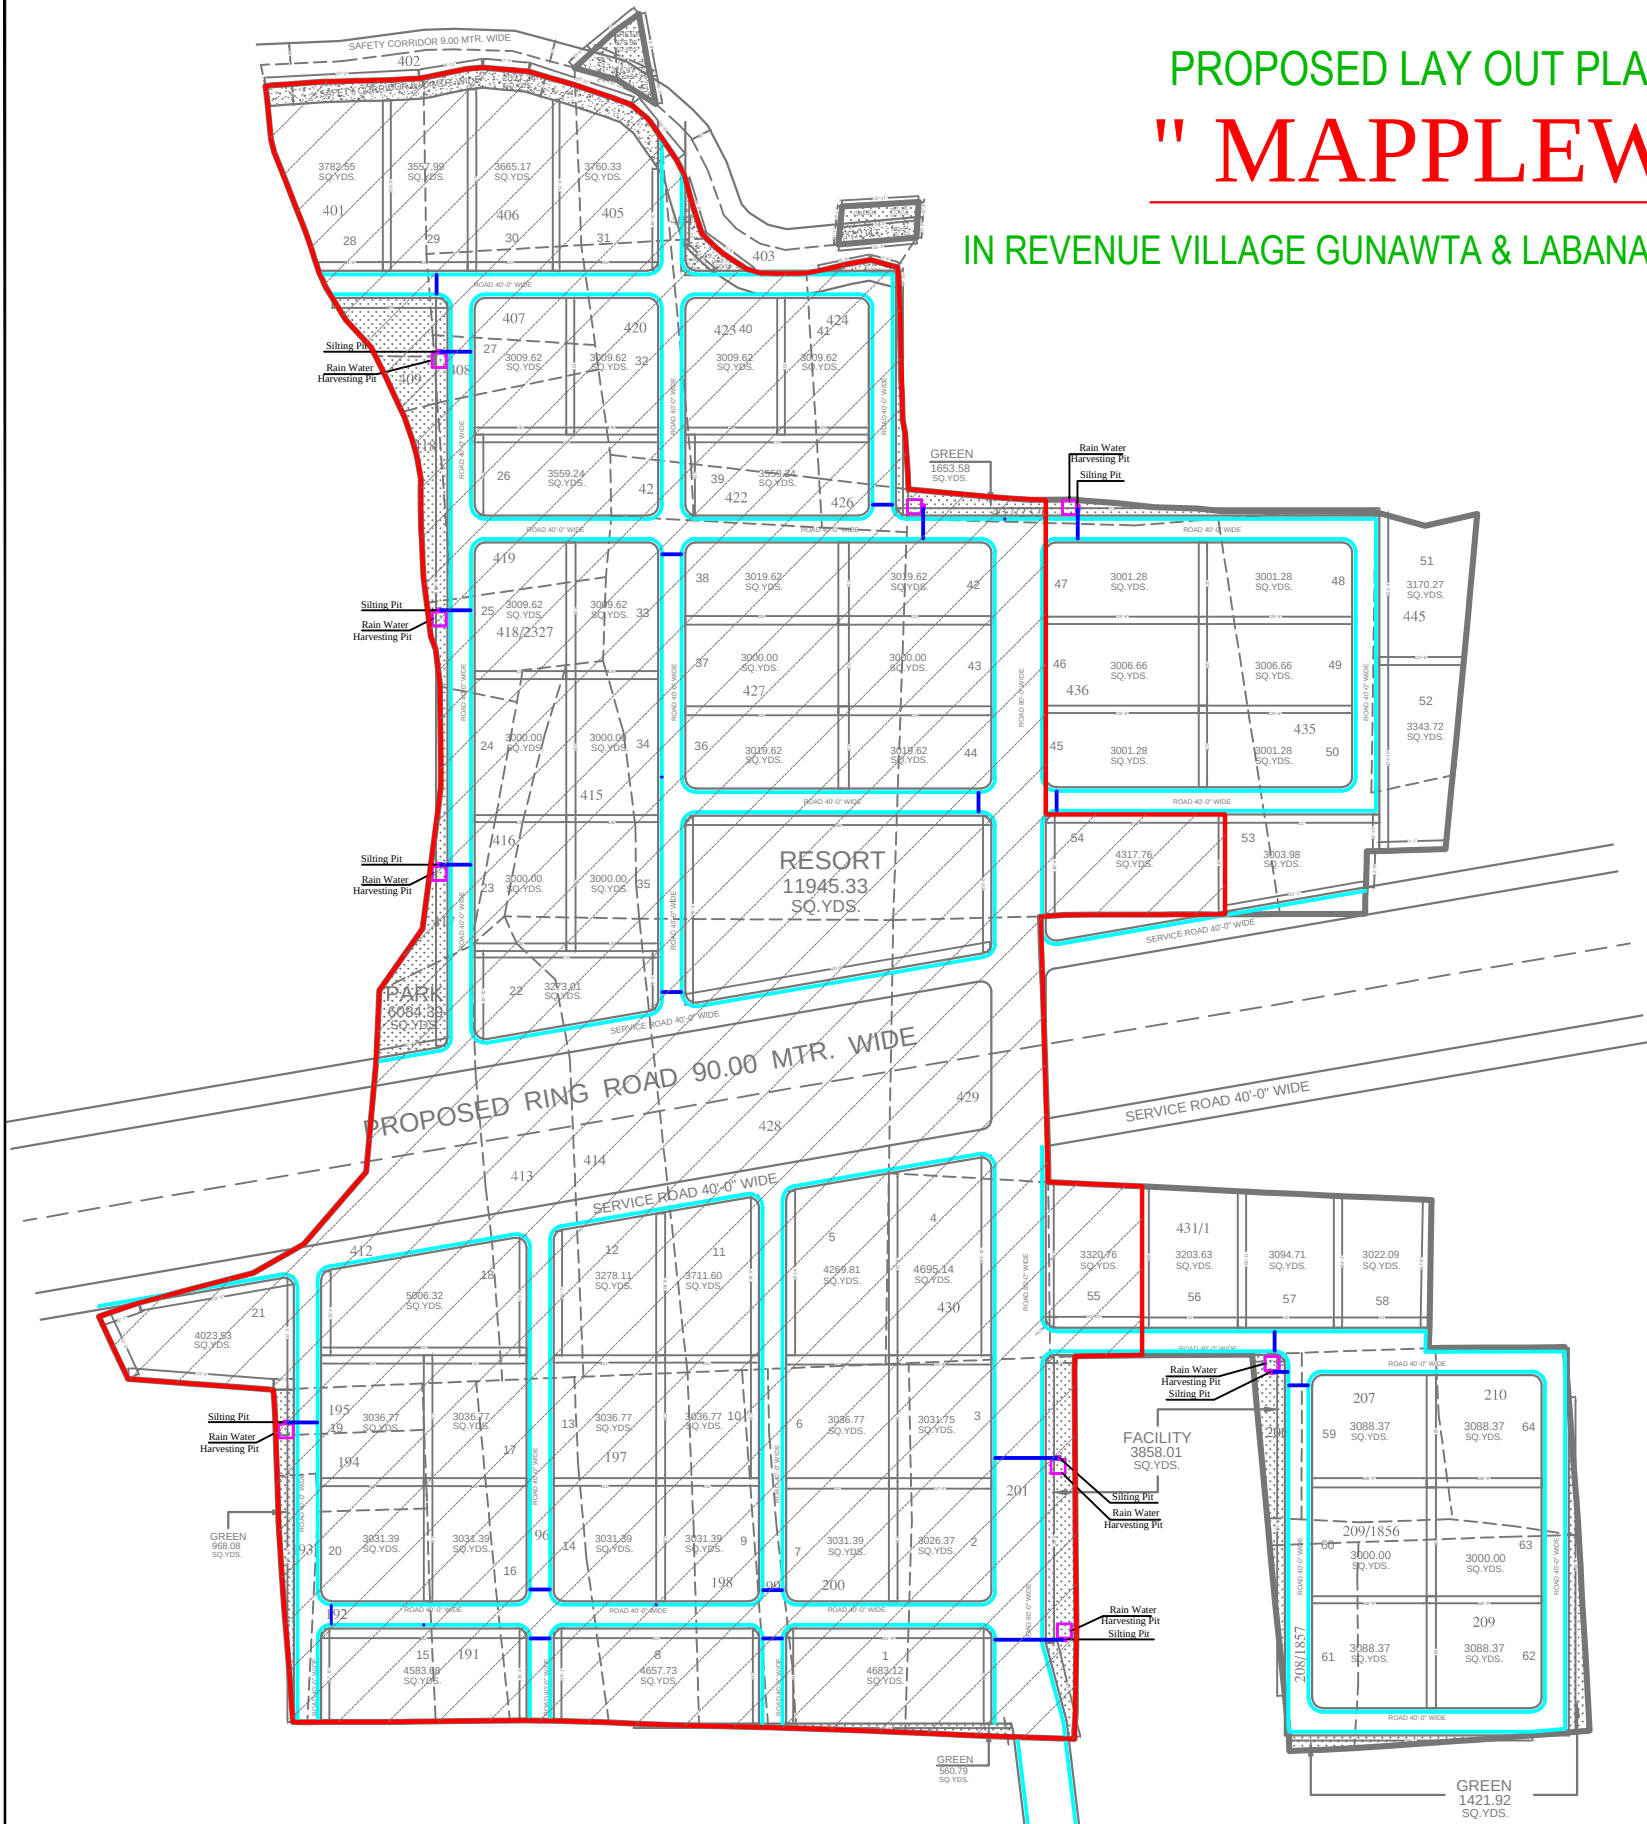

LEGENDS:

Symbol	Description
	150DIA RAIN WATER PIPE
	450MM WIDE SAUCER DRAIN
	Rain Water Harvesting Pit Size:-6.0mtr (L) x 6.0mtr (W) x 10.1mtr Depth DE-SILTING PIT SIZE:-1.5mtr (L) x 1.0mtr (W)
SERVICE CONSULTANT: VIPUL CONSULTING F 9-440, KESHAV MARG, CHITRAKUT SCHEME, JAIPUR PH:93146-10438,2440946 E MAIL:vipul85599@yahoo.com	
DRG. TITLE:- SITE SAUCER DRAIN & PIPE ROUTE PLAN	

J A I P U R , D E V E L O P M E N T , A U T H O R I T Y , J A I P U R												
J.D.A.		dzekad	Hkw mickss	(kS=Q(S.Q.YDS.)	izfrkr	ekLVj fodkl ;kstuk 2025 ds vuqlkj Hkw mi;ksx Hkw[k.Mksa dh fuekZ.k 1. Hkw[k.Mksa dh fuekZ.k 2. Hkw[k.Mksa dh fuekZ.k 3. Hkw[k.Mksa dh fuekZ.k 4. Hkw[k.Mksa dh fuekZ.k 5. Hkw[k.Mksa dh fuekZ.k 6. Hkw[k.Mksa dh fuekZ.k 1- iw.kZ @ vkafkd fufeZr QkeZ gkml = 2- pkj nhokjh fufeZr QkeZ gkml = 3- [kkyh QkeZ gkml = dqy QkeZ gkml = ekSds ds vuqlkj ;kstuk dk Hkw mi;ksx o rdfudh fo'ys"k.k	;kstuk dh Hkweh dh jk-Hkw-jk- vf/kfu;e dh /kkjk 90 , dh dk;Zokgh ,oa eksDds ij Hkwfe dk izek.khdjk esjs jkjk fd;k x;k;kA ;kstuk dh iwjh Hkwfe izkf/kdj.k esa fufgr gks pqdh gSA uke rgfhynkj uke mik;qDr tksu%& ch-ih-lh@th- ,y- lh- dh cSBd la[k; fnukad dh vuqikyuk esa ;kstuk ekufp= Lohd'r dj tkjh fd;k x;kA	NAME OF SCHEME :-		<u>" MAPLEWOOD "</u> AT VILLAGE GUNAWTA & LABANA TEH.AMER DELHI ROAD JAIPUR.		
		ZONE NO. :- 13										
		SCALE :-1"=100'		D.T.P. ZONE	D.T.P.			S.T.P.				
		TOTAL SCHEME AREA		360602.79	100.00%							
		TOTAL SCHEME AREA		(30.15 HACT.)	(119 BIGHA 4 BISVA)							