


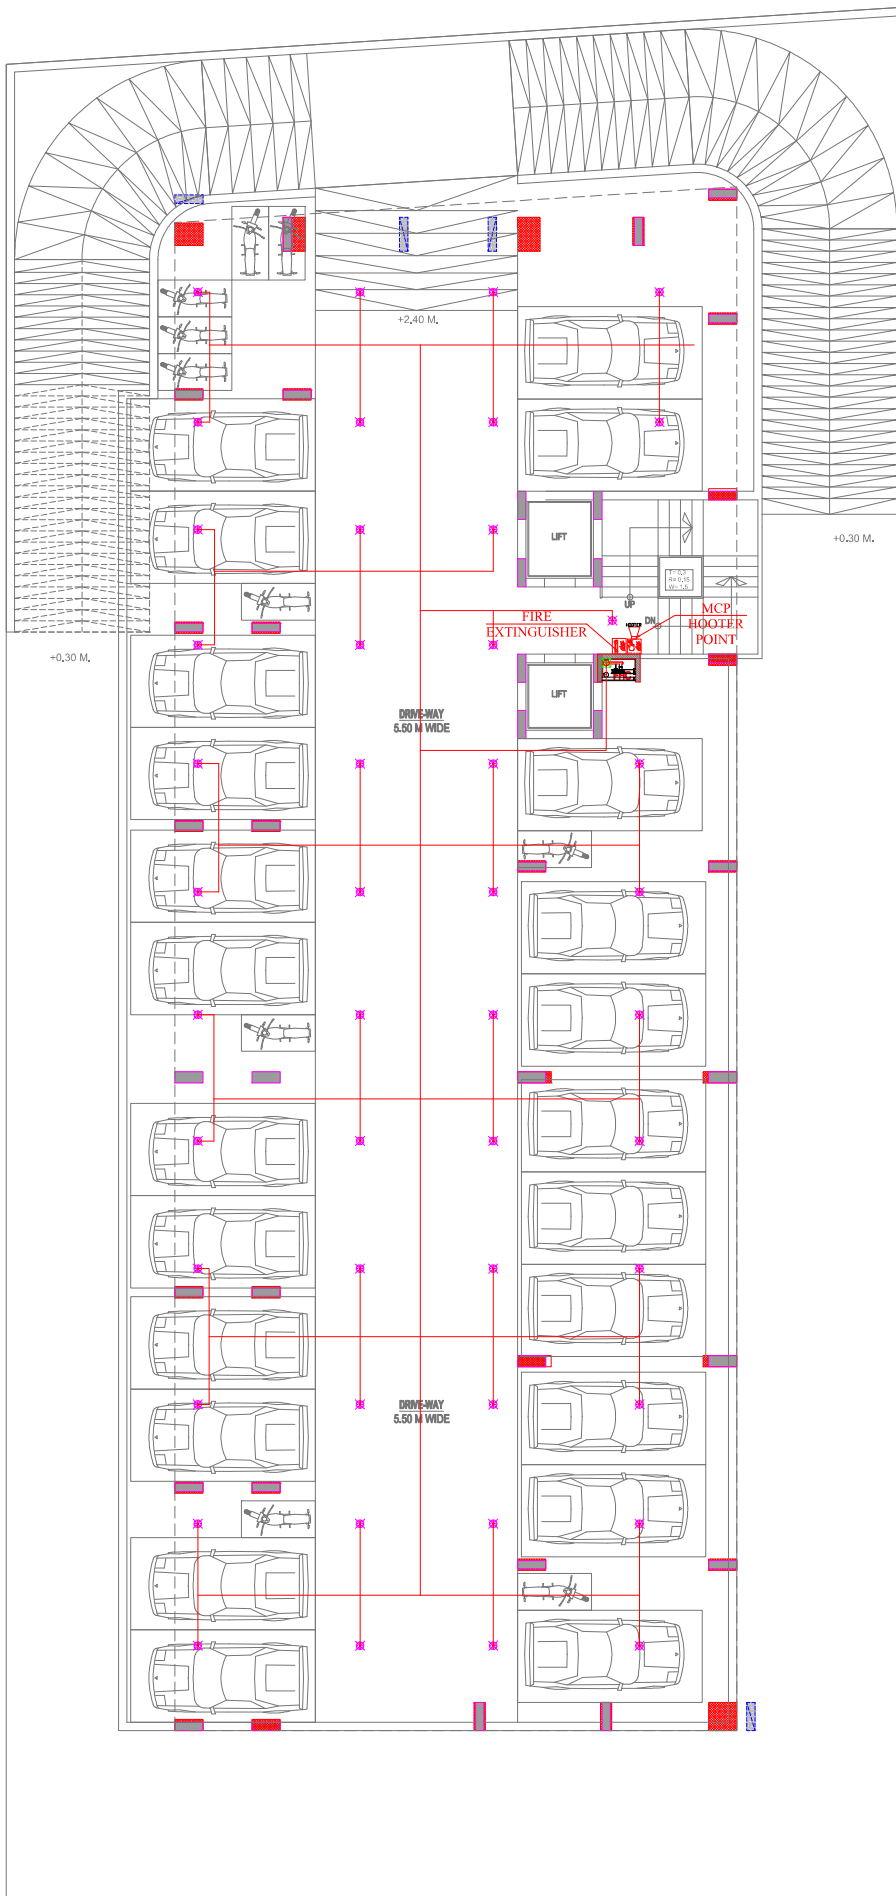

BASEMENT FLOOR PLAN

MBG ECOWORLD PRIVATE LIMITED
DIRECTOR

VIPUL AGARWAL
M.E.P. CONSULTANT
S.E. ELECTRICAL

LEGENDS:

Mounting Ht.	Qty.	Symbol	Description
CEILING	47		PENDANT TYPE SPRINKLER POINT
CEILING			MS PIPE
	01		CONTROL VALVE

LEGENDS:

Mounting Height	IDD	Symbol	Description
+42"			FIRE EXTINGUISHER
+42"	MCP		MANUAL CALL POINT
+90"	HT		HOOTER

SERVICES CONSULTANT:
ASHI ASSOCIATES

F 9 / 440 , Keshav Marg Chitrakut
Scheme, Jaipur
PH: 91-0-93146-10438 , 0141-2440946
Mail: vipul8599@yahoo.com

PROMOTER NAME :-

MBG ECOWORLD

PROJECT NAME :-

ECO PARK AVENUE

PROJECT:-

PROPOSED RESIDENTIAL BUILDING AT
PLOT NO. 14, AT
SCHEME -> PRAJAPATI NAGAR - C (VILL.
MAANPUR DEVRI URF GOLAYASS), DEV. BHARAT
BHAWAN GRAH NIRMAN SHAKARI SAMITI LTD.

DRAWING:-

BASEMENT FLOOR MCP,
HOOTER, FIRE
EXTINGUISHER, SPRINKLER
PLAN

SCALE:-

N.T.S.

DATE BY:-

21-11-2025

CHKD BY:-

VIJAY BARMAN

APPD BY:-

AR. SHRAWAN KUMAWAT




DRAWING RELEASED FOR:
☐ PRESENTATION / PROPOSAL
☐ ADVANCE COPY
☒ GOOD FOR CONSTRUCTION

ARCHITECT:-

space edge Architects
ARCHITECTS, INTERIORS DESIGNERS AND PROJECT MANAGERS
SPACE EDGE ARCHITECTS

B-6, Moti Marg, Bapu Nagar, Jaipur.
Ph.: 0141-4062903 , +91-9314510603
E-Mail: spaceedgepr@gmail.com


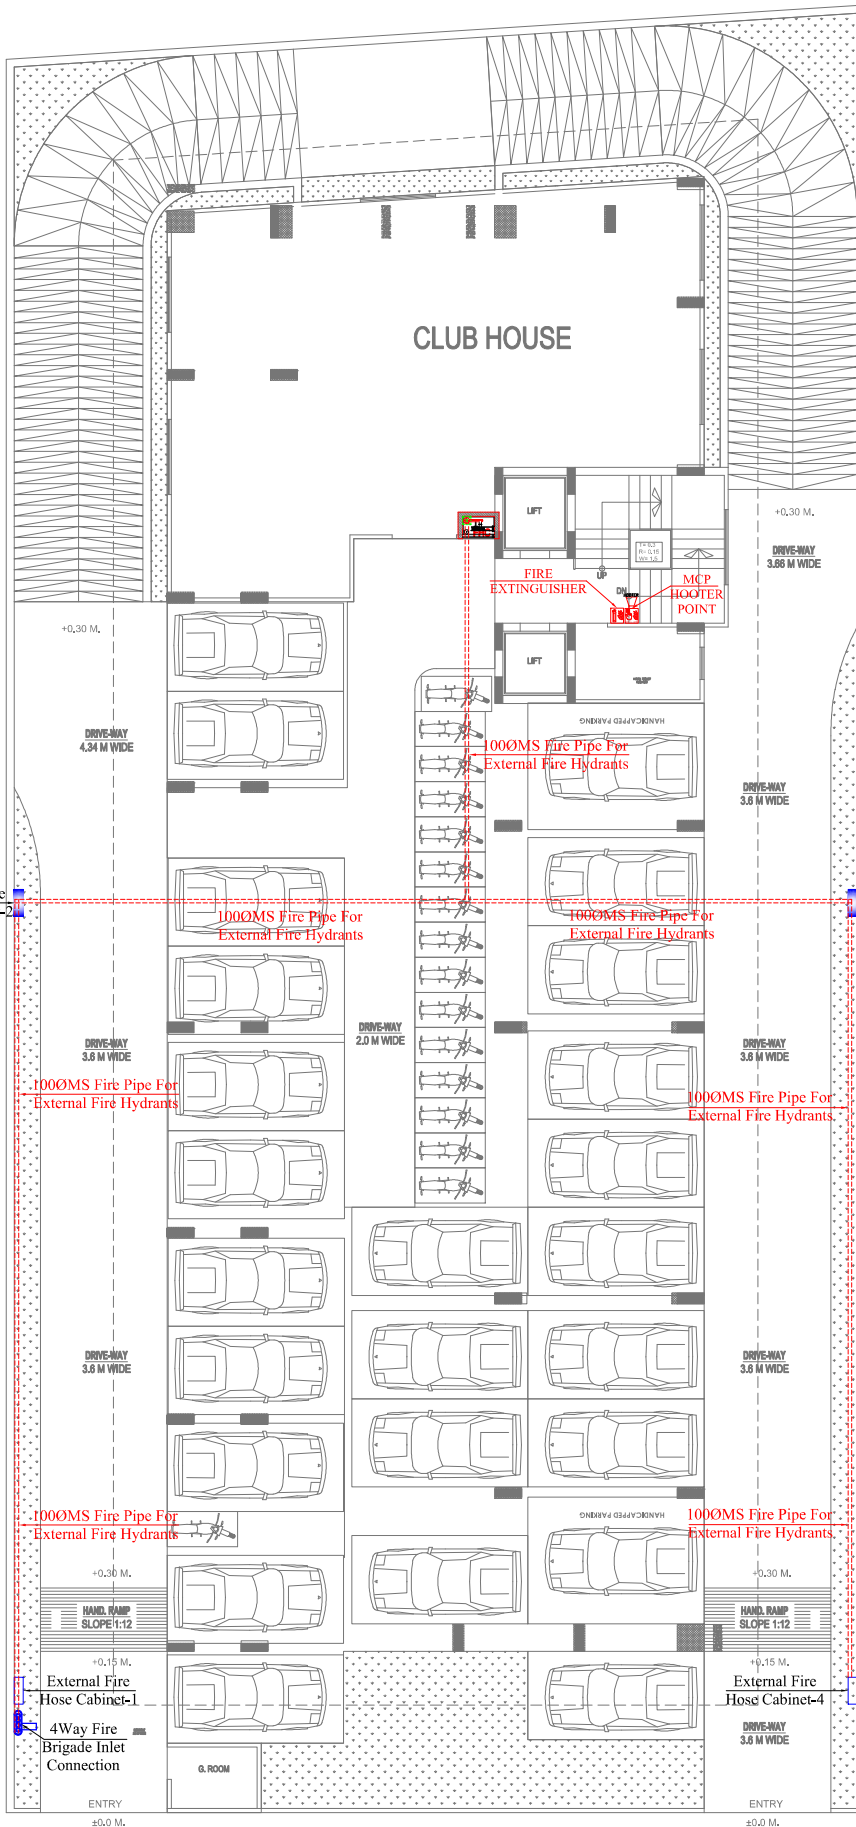


STILT FLOOR PLAN

ROAD 8'-0" WIDE

MBG ECOWORLD PRIVATE LIMITE

DIRECTOR

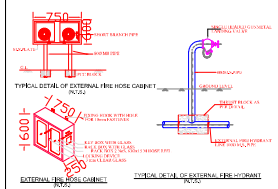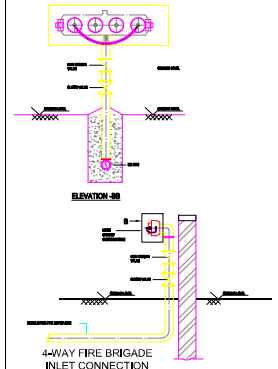

LEGENDS:

SYMBOL	QTY.	DESCRIPTION
---		1000MS FIRE PIPE FOR EXTERNAL FIRE HYDRANTS
04		EXTERNAL FIRE HOSE CABINET
01		FIRE HOSE CABINET

Vipul
VIPUL AGARWAL
M.E.P. CONSULTANT
B.E. ELECTRICAL

LEGENDS:

Mounting Height	Symbol	Description
142"		FIRE EXTINGUISHER
142"	MCP	MANUAL CALL POINT
140"	HT	HOOTER

SERVICES CONSULTANT:

ASHI ASSOCIATES
F 9 / 440 , Keshav Marg Chitrakut
Scheme, Jaipur
PH: 91-0-93146-10438, 0141-2440946
Mail: vipul8599@yahoo.com

PROMOTER NAME :-

MBG ECOWORLD

PROJECT NAME :-

ECO PARK AVENUE


PROJECT:-

PROPOSED RESIDENTIAL BUILDING AT
PLOT NO. 14, AT
SCHEME :- PRAJAPATI NAGAR - C (VILL.
MAANPUR DEVRI URF GOLAYASS), DEV. BHARAT
BHAWAN GRAH NIRMAN SHAKARISAMITI LTD.

DRAWING:-

STILT FLOOR
MCP, HOOTER, FIRE EXTINGUISHER &
FIRE SHAFTH MARKED & EXTERNAL
FIRE HYDRANT WITH FIRE PIPE
ROUTE PLAN

SCALE:-	N.T.S.
DATE BY:-	21-11-2025
CHKD BY:-	VIJAY BARMAN
APPD BY:-	AR. SHRAWAN KUMAWAT

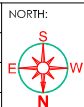


DRAWING RELEASED FOR:
☒ PRESENTATION / PROPOSAL
☐ ADVANCE COPY
☒ GOOD FOR CONSTRUCTION

ARCHITECT:-




space edge
Architects
ARCHITECTS
SPACE EDGE ARCHITECTS

B-6, Moli Marg, Bapu Nagar, Jaipur.
Ph.: 0141-4062903, +91-9314510603
E-Mail: spaceedgejaipur@gmail.com

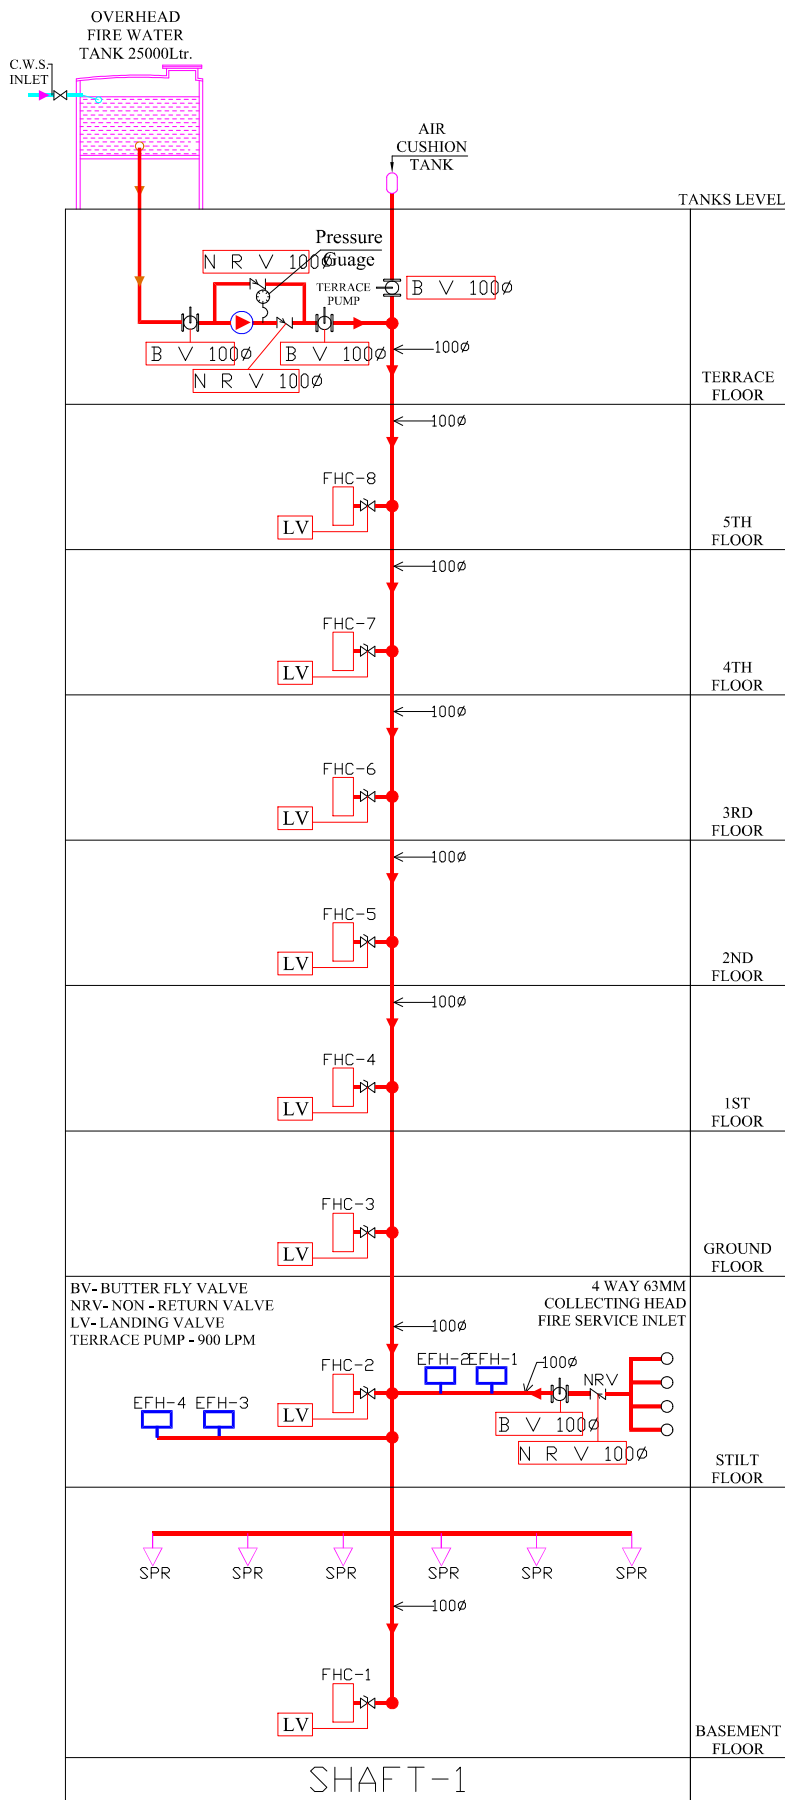

MBG ECOWORLD PRIVATE LIMITE
Vipul
DIRECTOR

Vipul
VIPUL AGARWAL
M.E.P. CONSULTANT
B.E. ELECTRICAL

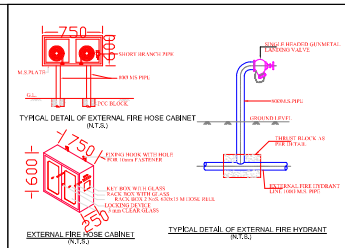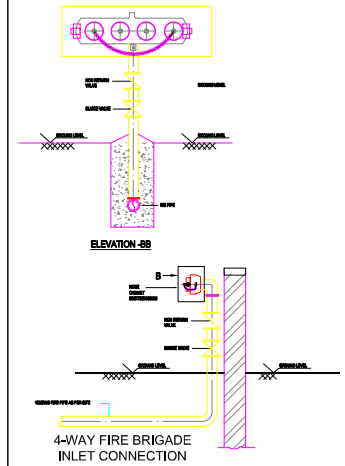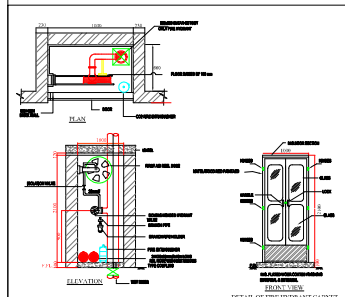

S.no.	Symbol	Description	Qty.	Size in mm
1.		Butter fly Valve	04	1000
2.		Non Return Valve	03	1000
3.		Landing Valve Single headed	12	630
4.		Pressure Gauge	01	
5.		FHC	08	
6.		External Fire Hose Cabinet	04	

SERVICES CONSULTANT:
ASHI ASSOCIATES
F 9 / 440 , Keshav Marg Chitrakut Scheme, Jaipur
PH: 91-0-93146-10438, 0141-2440946
Mail: vipul8599@yahoo.com

PROMOTER NAME :-
MBG ECOWORLD

PROJECT NAME :-
ECO PARK AVENUE

PROJECT:-
PROPOSED RESIDENTIAL BUILDING AT
PLOT NO. 14, AT
SCHEME :- PRAJAPATI NAGAR - C (VILL. MAANPUR DEVRI URF GOLAYASS), DEV. BHARAT BHAWAN GRAH NIRMAN SHAKARI SAMITI LTD.

DRAWING:-
FIRE SCHEMATIC LAYOUT

ARCHITECT:-
SPACE EDGE ARCHITECTS
Architects, Interior designers and engineers
SPACE EDGE ARCHITECTS
B-6, Moti Marg, Bapu Nagar, Jaipur.
Ph.: 0141-4062903, +91-9314510603
E-Mail: spaceedgejpr@gmail.com