


CABLE NETWORK HT/LT PLAN "VRB GLOBAL CITY "

UNDER KHASRA NO.- 105,117,118,119,120,202,203,204,205,208,212,215,216,1369/207,1372/217,1374/218,1376/222, 202/1148,202/1147,1453/278,1456/279,1458/280
AT REVENUE VILLAGE - BHAPURA,TEH.- SANGANER, JAIPUR

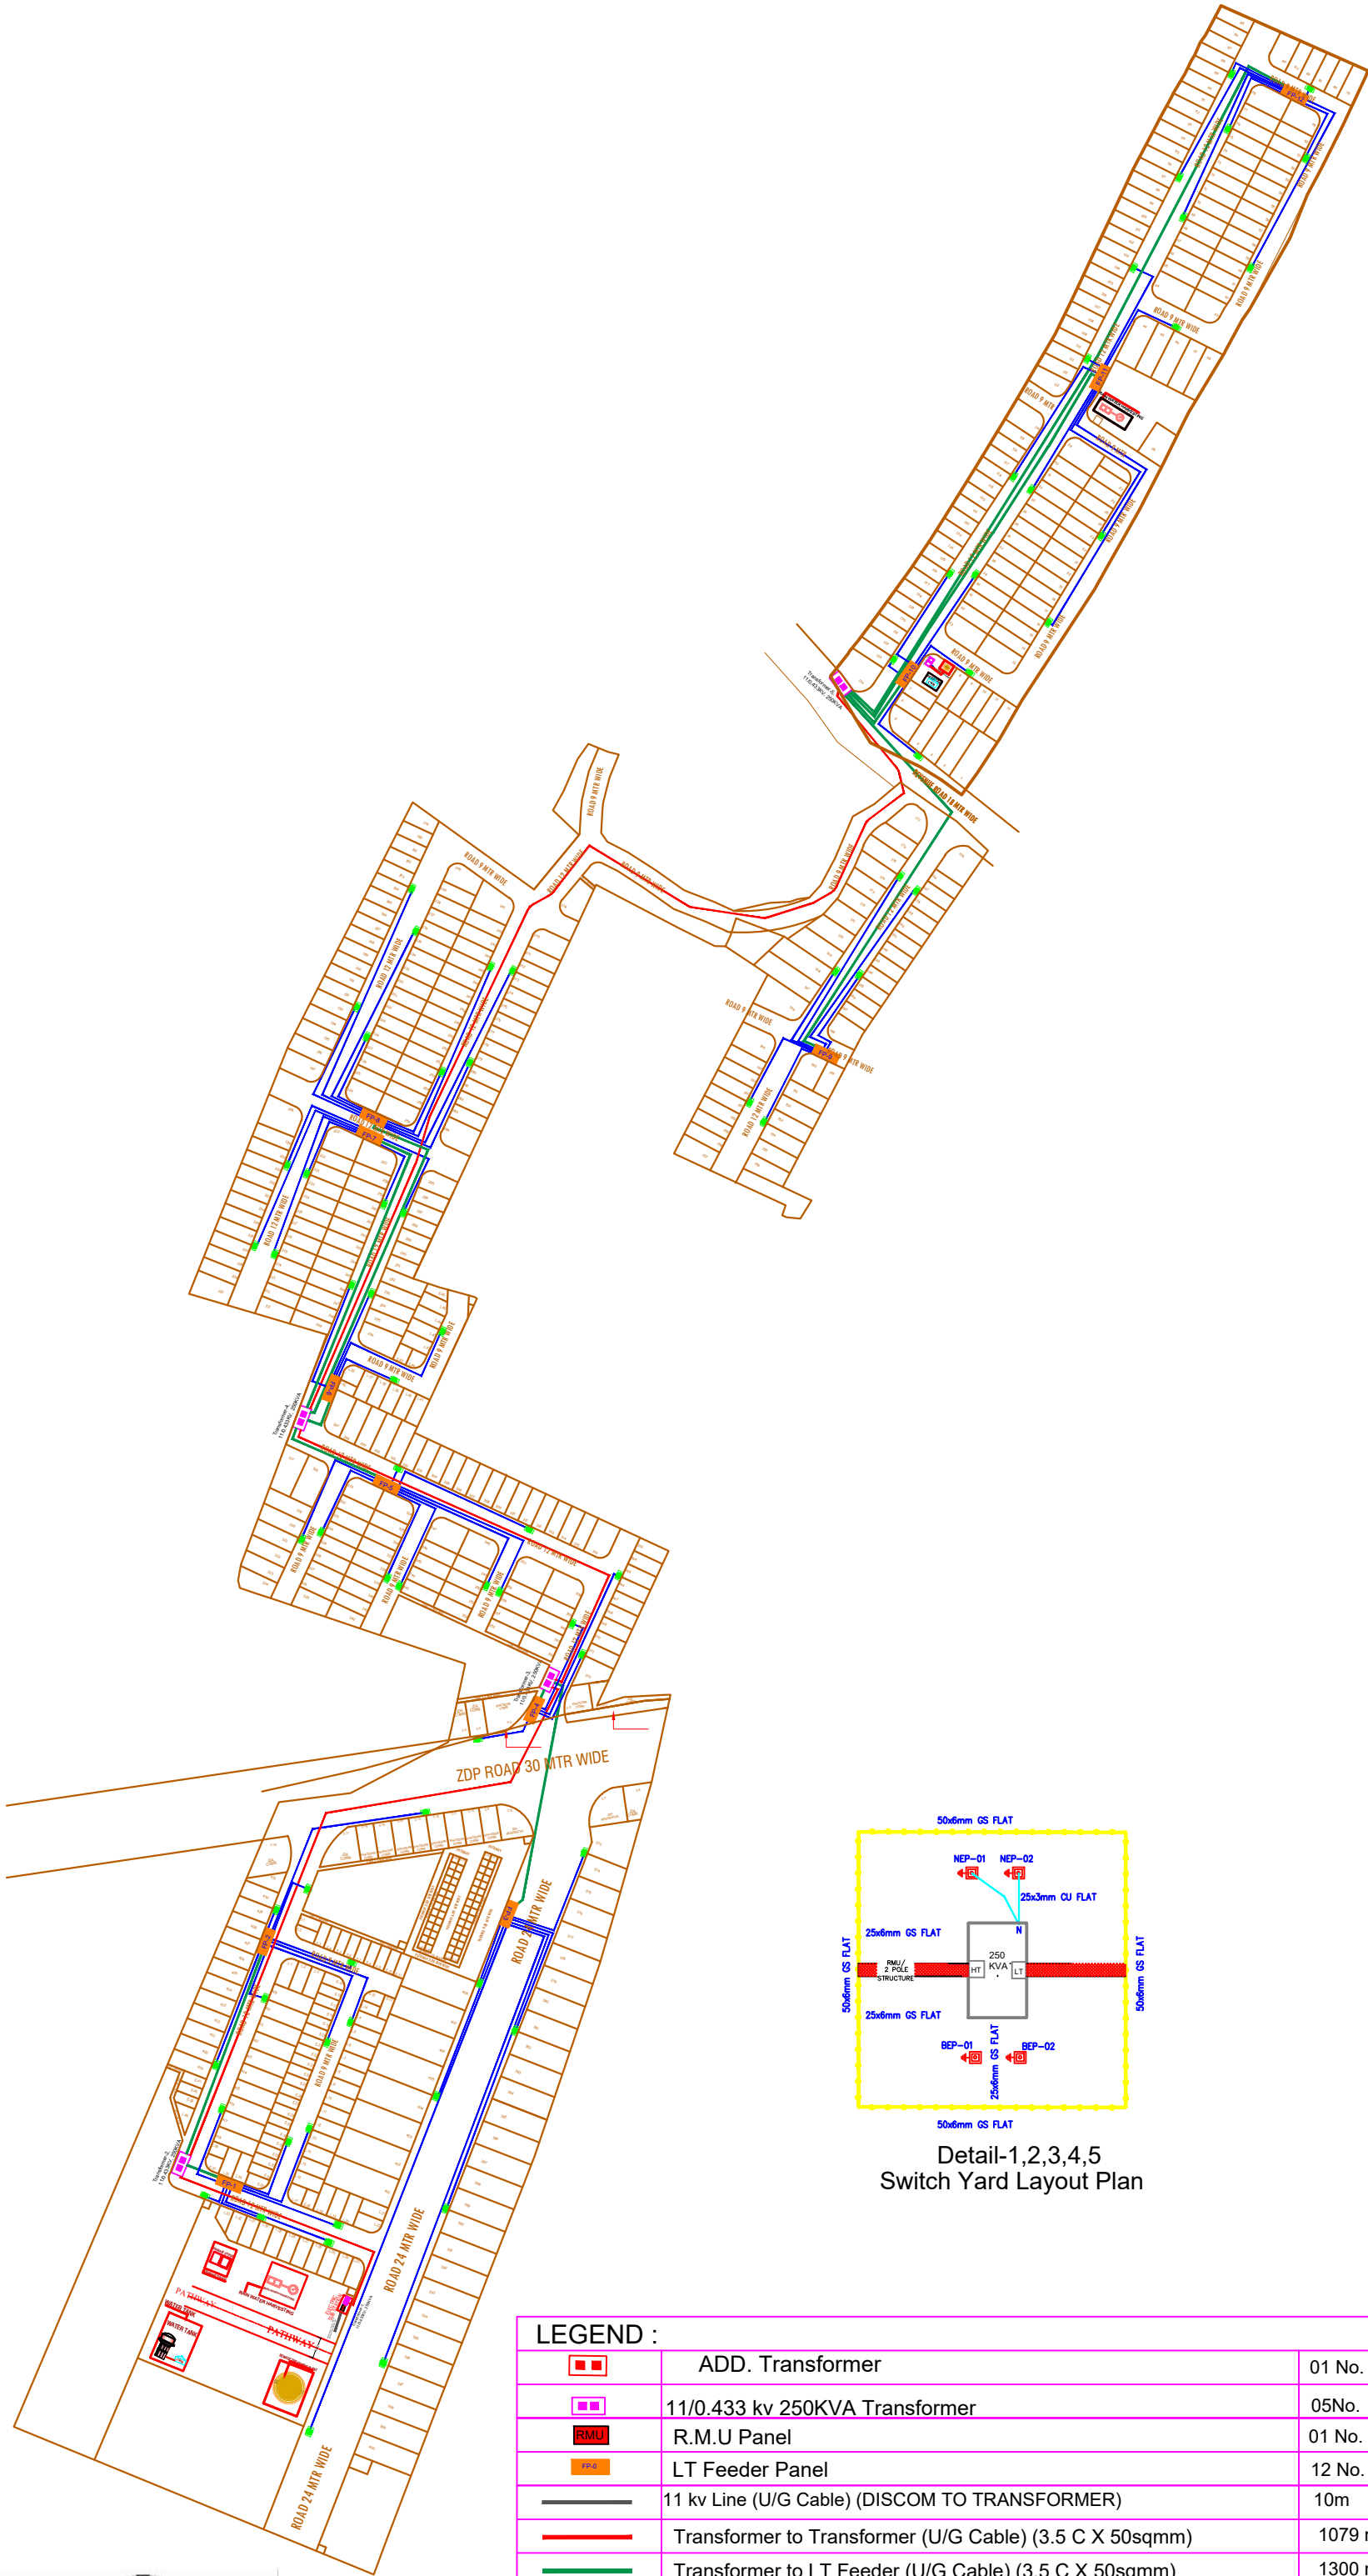

Detail-1,2,3,4,5
Switch Yard Layout Plan

LEGEND :		
	ADD. Transformer	01 No.
	11/0.433 kv 250KVA Transformer	05No.
	R.M.U Panel	01 No.
	LT Feeder Panel	12 No.
	11 kv Line (U/G Cable) (DISCOM TO TRANSFORMER)	10m
	Transformer to Transformer (U/G Cable) (3.5 C X 50sqmm)	1079 m
	Transformer to LT Feeder (U/G Cable) (3.5 C X 50sqmm)	1300 m
	3-Phase Line (LT Feeder to Commencial/Residential) (U/G Cable) (3.5 C X 25 Sq mm)	4419m
	LT (3-Phase) Distribution Box	77 No.

Handwritten signature
HARIDAS KHANDELWAL
CHARTERED ENGINEER (0210)
The Institution of Civil Engineer
(India)

LAY-OUT PLAN OF

(ROADS , ELECTRICALS , SEWER LINE
 WATER SUPPLY & DRAINAGE SYSTEM)

- Notes:-
1. ALL DIMENSIONS ARE IN METER & DIAMETERS ARE IN MILLIMETER, UNLESS OTHERWISE SPECIFIED.
 2. EARTH COVER PROVIDED ABOVE PIPE SHALL BE MINIMUM 1.0 M.
 3. PIPE MATERIAL SHALL BE HDPE DWC (DOUBLE WALL CORRUGATED).
 4. PERIODIC FLUSHING SHALL BE REQUIRED WHERE VELOCITIES ARE LESS THEN SELF CLEANSING VELOCITY.

Notes:-
We have considered "FL" as a Top Finish Level of Road

FL:00	Top Finish Level of Road
-------	--------------------------

NAME OF SCHEME :-

PROPOSED LAY OUT PLAN OF
"VRB GLOBAL CITY "
AT REVENUE VILLAGE - BHAPURA,TEH.- SANGANER, JAIPUR


LEGEND:-

SCHEME BOUNDARY -


SCHEME CORNER POINT-

SCALE :-

NORTH :-

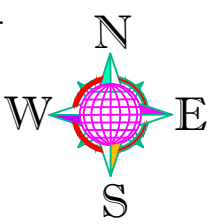

SUBMITTED TO :-

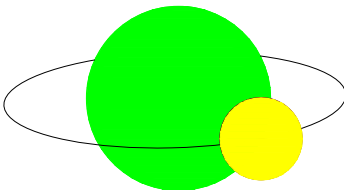

Consultant:-

CadMax
PROJECTS (P) LTD.

301, Prism Tower Opp. Police Headquarter,
Lakhoti scheme, Tonk Road JAIPUR (RAJ.) 302015
PH.: 0141-4113111, Mob.: +91-9829045031
Website: www.cadmaxpro.com, e-mail: info@cadmaxpro.com

JOB No.:			REMARKS	
DESIGN	SIGN	DATE		
DRWN				
CHKD				
APPD				
RELEASED FOR			☒ PRELIMINARY ☐ TENDER ☐ INFORMATION ☐ APPROVAL ☐ CONSTRUCTION	