
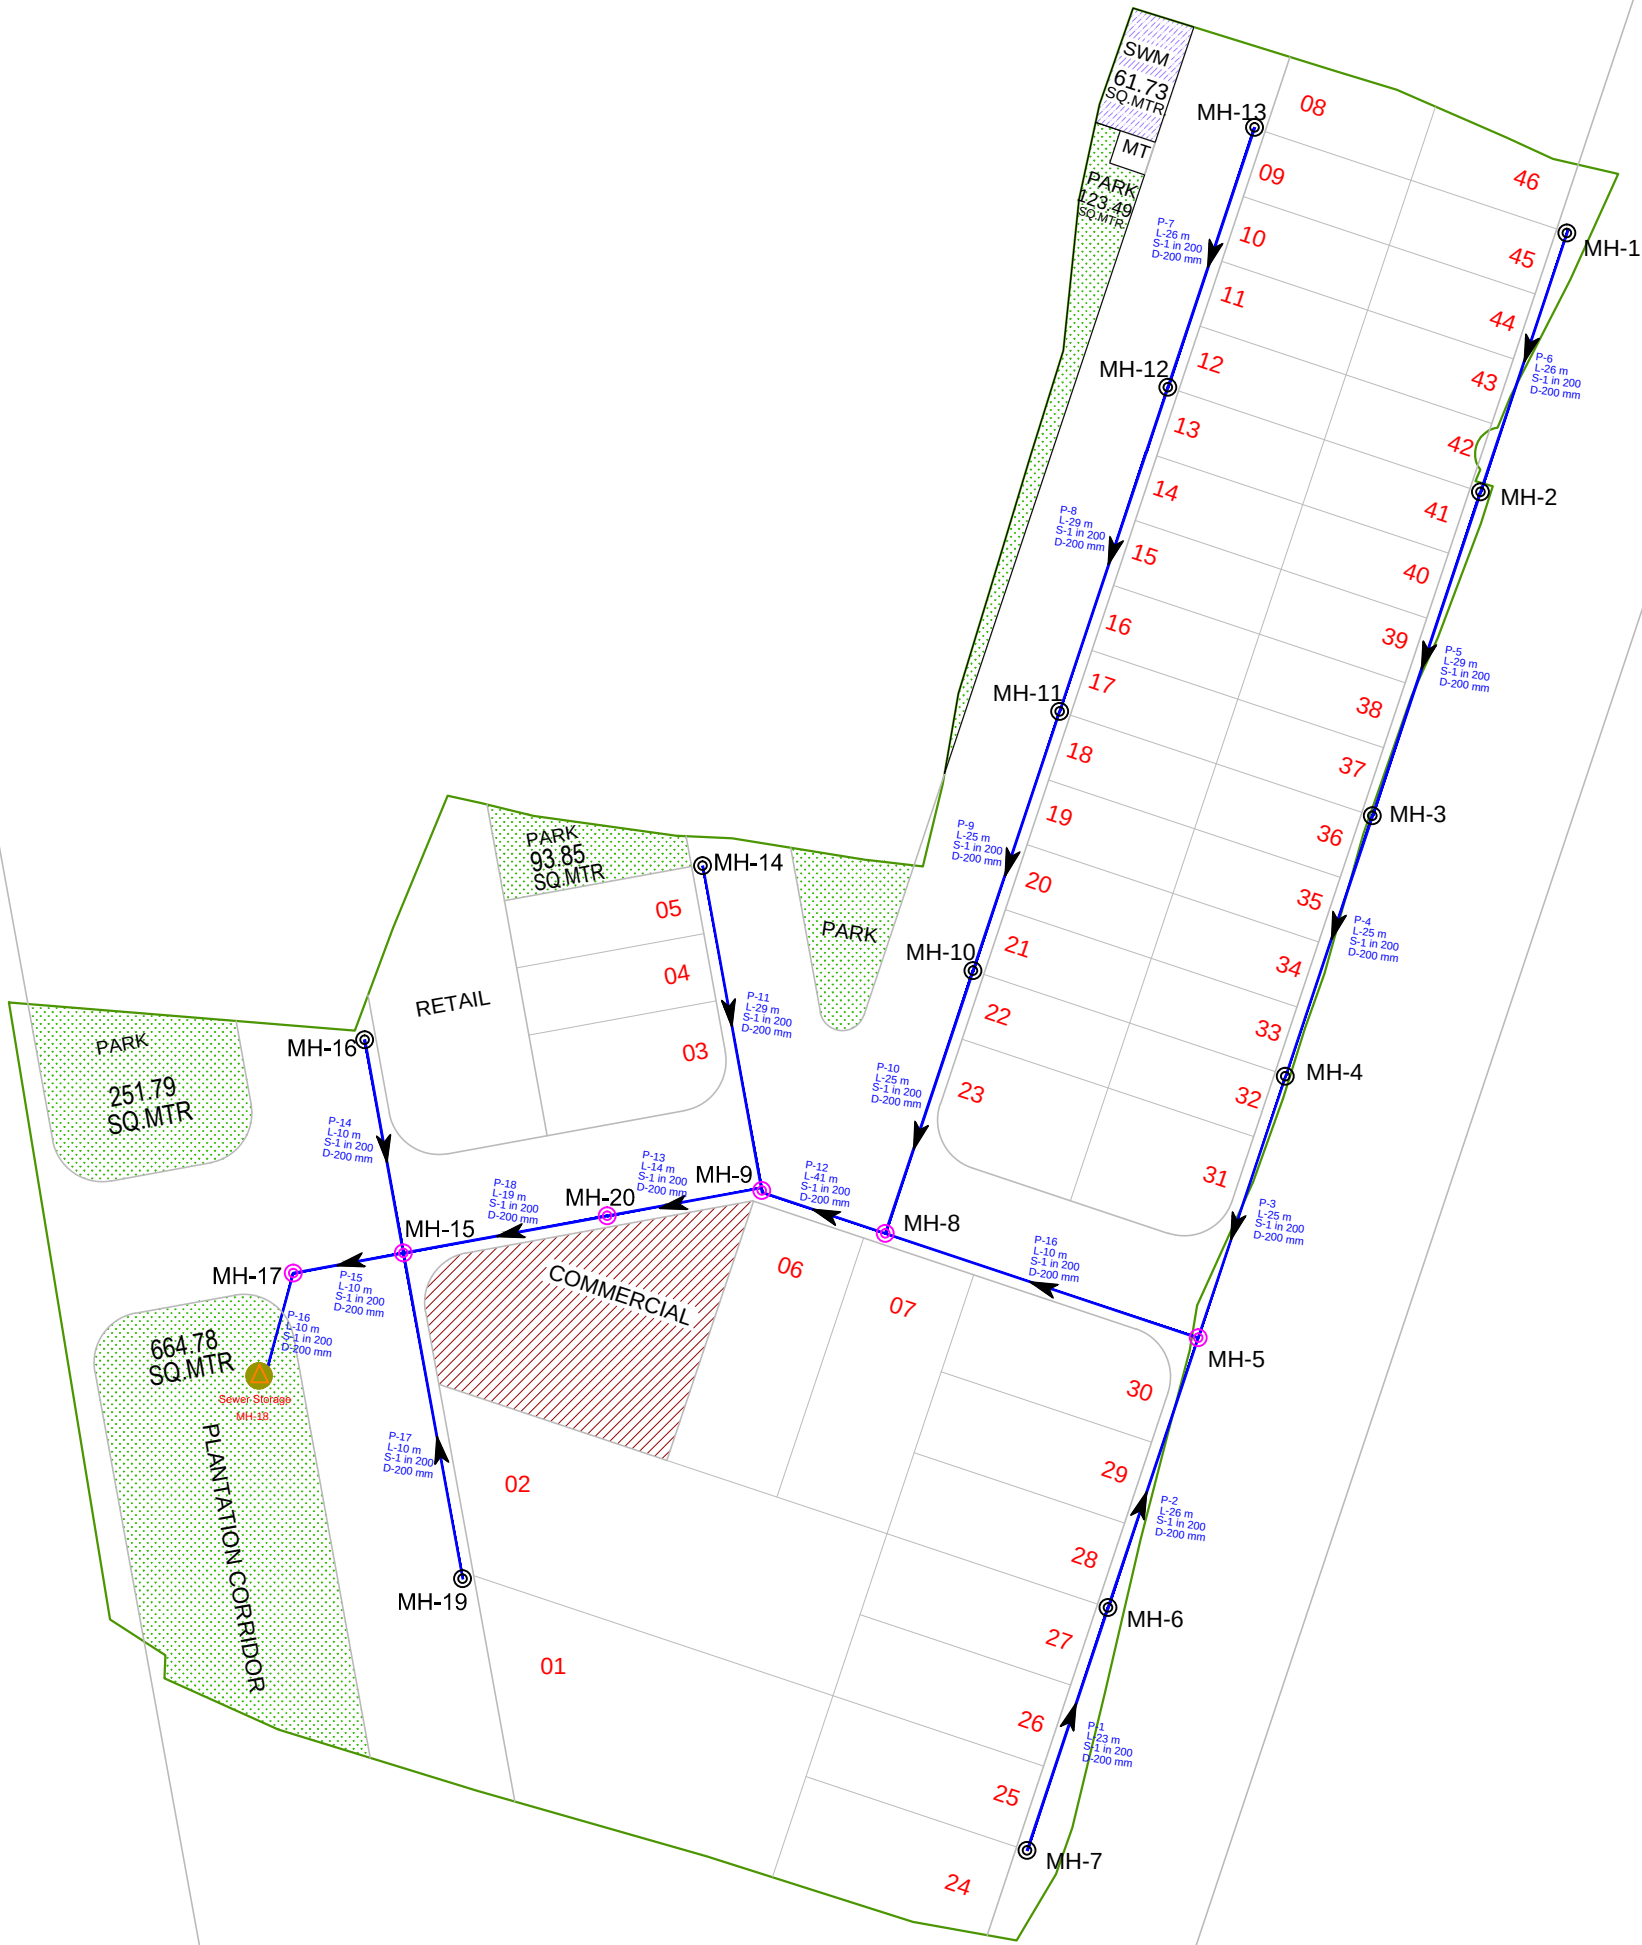


PROPOSED LAY OUT PLAN OF "SEWERAGE COLLECTION SYSTEM" FOR  
THE HIGHWAY RESIDENCY

KHASRA NO. 485/1,486,486/1,487,489  
AT VILLAGE - BHAGWANPURA, TEHSIL- CHAKSU, DIST.- JAIPUR.

TONK ROAD 60.00 MTR WIDE

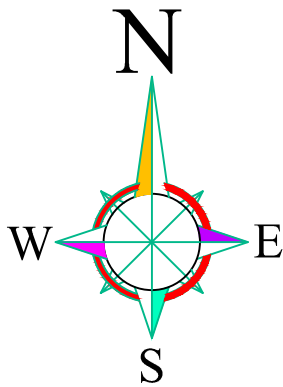

**Er. Deepak Bohra**  
B.Tech (Civil)  
Member Institute of Engineers (India)  
AM-3120905

| LEGENDS :- |                                                                   | Length<br>(Mtr. / Nos.) |
|------------|-------------------------------------------------------------------|-------------------------|
|            | SEWER LINE NETWORK<br>200MM DIA SEWER LINE WITH<br>FLOW DIRECTION |                         |
|            | PIPE NUMBER<br>LENGTH (M)<br>SLOPE IMPROVED<br>PIPE DIA           |                         |
|            | MANHOLE                                                           |                         |
| MH-01      | MANHOLE NUMBER                                                    |                         |
| FL:        | Proposed Road Finished Levels                                     |                         |
| IL:        | INVERT LEVEL                                                      |                         |
| D:         | INVERT DEPTH AT MANHOLE                                           |                         |
|            | MANHOLE INTERNAL DIA 1.0 M                                        |                         |
|            | MANHOLE INTERNAL DIA 1.2 M                                        |                         |
|            | MANHOLE INTERNAL DIA 1.5 M                                        |                         |
|            | SEWER OUTLET                                                      |                         |

|   |                                                   |                                                                 |   |
|---|---------------------------------------------------|-----------------------------------------------------------------|---|
| General Notes:-<br>1. ALL DIMENSIONS ARE IN METER & DIAMETERS<br>ARE IN MILLIM-ETER, UNLESS OTHERWISE SPECIFIED.<br>2. EARTH COVER PROVIDED ABOVE PIPE SHALL BE MINIM-UM 1.0 M.<br>3. PIPE MATERIAL uPVC. | NAME OF SCHEME :-<br><b>THE HIGHWAY RESIDENCY</b> | DRAWING TITLE:-<br>Layout Plan of<br>Sewerage Collection System | CONSULTANT :<br><b>"BOHRA ENGINEERING<br/>CONSULTANTS LLP"</b><br>ADD.-: A-11 BIJASAN CITY BLOCK-A, BHATAWALA, WATIKA ROAD<br>NEAR GULMOHAR GARDEN, SANGANER JAIPUR (RAJ.)<br>Tel: 91-9462634566, 9950337158<br>E-mail: bohraengconsultants@gmail.com |
|---|---------------------------------------------------|-----------------------------------------------------------------|---|