


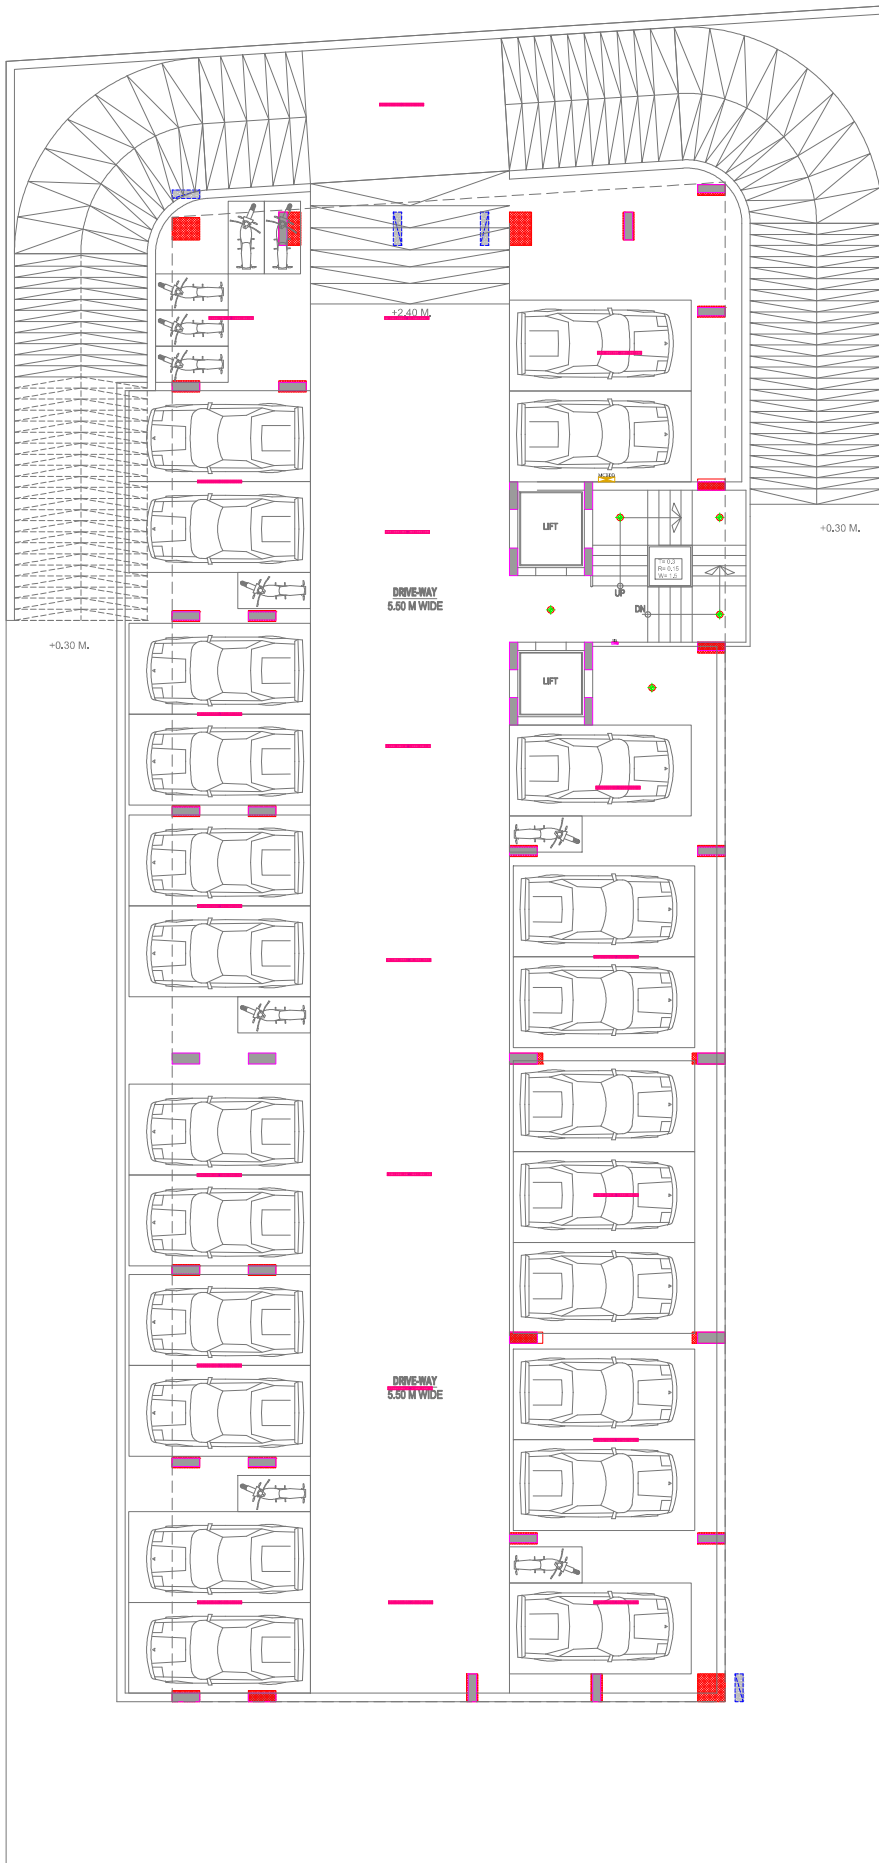

**BASEMENT FLOOR PLAN**

MBG ECOWORLD PRIVATE LIMITED  
DIRECTOR

VIPUL AGARWAL  
M.E.P. CONSULTANT  
B.E. ELECTRICAL

**LEGENDS:-**

| Meaning | No. | ID   | Symbol                                    |
|---------|-----|------|-------------------------------------------|
| CEILING | 21  | EL-C | LED CEILING TUBE LIGHT                    |
| CULING  | 05  | DL   | LED 6" Down Lighter 20W (Surface Mounted) |
| +42"    | 01  | SB   | SWITCH BOARD                              |
| +60"    | 01  | MB   | M.E.P. DISTRIBUTION BOARD                 |

SERVICES CONSULTANT:-  
**ASHI ASSOCIATES**  
F 9 / 440 , Keshav Marg Chitrakut  
Scheme, Jaipur  
PH: 91-0-93146-10438 , 0141-2440946  
Mail: vipul8599@yahoo.com

PROMOTER NAME :-

MBG ECOWORLD

PROJECT NAME :-

ECO PARK AVENUE

PROJECT:-

PROPOSED RESIDENTIAL BUILDING AT  
**PLOT NO. 14, AT**  
SCHEME :- PRAJAPATI NAGAR - C (VILL.  
MAANPUR DEVRI URF GOLAYASS), DEV. BHARAT  
BHAWAN GRAH NIRMAN SHAKARI SAMITI LTD.

DRAWING:-

BASEMENT FLOOR  
ELECTRICAL  
PLAN

|           |                   |            |
|-----------|-------------------|------------|
| SCALE:-   | N.T.S.            | NORTH:<br> |
| DATE BY:- | 21-11-2025        |            |
| CHKD BY:- | VIJAY BARMAN      |            |
| APPD BY:- | AR. SHRIRAM KUMAR |            |



DRAWING RELEASED FOR:  
☐ PRESENTATION / PROPOSAL  
☐ ADVANCE COPY  
☒ GOOD FOR CONSTRUCTION

ARCHITECT:-

**space edge** Architects  
ARCHITECTS, INTERIORS, LANDSCAPE ARCHITECTS  
SPACE\_EDGE\_ARCHITECTS

B-6, Moti Marg, Bapu Nagar, Jaipur.  
Ph.: 0141-4062903 , +91-9314510603  
E-Mail: spaceedgepr@gmail.com



**STILT FLOOR PLAN**

ROAD 80'-0" WIDE

MBG ECOWORLD PRIVATE LIMITED  
DIRECTOR

VIPUL AGARWAL  
M.E.P. CONSULTANT  
S.E. ELECTRICAL

**LEGENDS:**

| Mounting Height | No. | I.D     | Symbol | Description                               |
|-----------------|-----|---------|--------|-------------------------------------------|
| CEILING         | 08  | FAN 40" |        | CEILING FAN 40"                           |
| CEILING         | 15  | TLC     |        | LED CEILING TUBE LIGHT                    |
| +180"           | 06  | TL 76   |        | LED Wall Tube Light                       |
| +90"            | 01  | BULB    |        | LED Bulb 20W                              |
| +78"            | 00  | M.L     |        | 12x2 Led Mirror Light                     |
| CEILING         | 53  | DL      |        | LED 4" Down Lighter 20W (Surface Mounted) |
| VENTILATOR HT.  | 01  | CR      |        | CEILING ROSE                              |
| VENTILATOR HT.  | 01  | EXF     |        | 9" DIA FRESH AIR FAN                      |
| +42"            | 07  | SB      |        | SWITCH BOARD                              |
| +18"            | 11  | PP      |        | 16 A POWER POINT                          |
| +00"            | 02  | MCB DB  |        | MCB DISTRIBUTION BOARD                    |

SERVICES CONSULTANT:  
**ASHI ASSOCIATES**  
F 9 / 440 , Keshav Marg Chitrakut  
Scheme, Jaipur  
PH: 91-0-93146-10438, 0141-2440946  
Mail: vipul8599@yahoo.com

PROMOTER NAME :-

MBG ECOWORLD

PROJECT NAME :-

ECO PARK AVENUE

PROJECT:-

PROPOSED RESIDENTIAL BUILDING AT  
**PLOT NO. 14, AT**  
SCHEME :- PRAJAPATI NAGAR - C (VILL.  
MAANPUR DEVRI URF GOLATASS), DEV. BHARAT  
BHAWAN GRAH NIRMAN SHAKARI SAMITI LTD.

DRAWING:-

STILT FLOOR ELECTRICAL  
PLAN

SCALE:-

N.T.S.

DATE BY:-


21-11-2025

CHKD BY:-

VJAY BARMAN

APPD BY:-

AR. SHRAWAN KUMAR

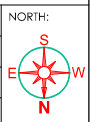

DRAWING RELEASED FOR:  
☐ PRESENTATION / PROPOSAL  
☐ ADVANCE COPY  
☒ GOOD FOR CONSTRUCTION

ARCHITECT:-

**space edge** Architects  
Space Edge Architects  
B-6, Moti Marg, Bapu Nagar, Jaipur.  
Ph.: 0141-4062903, +91-9314510603  
E-Mail: spaceedgepr@gmail.com