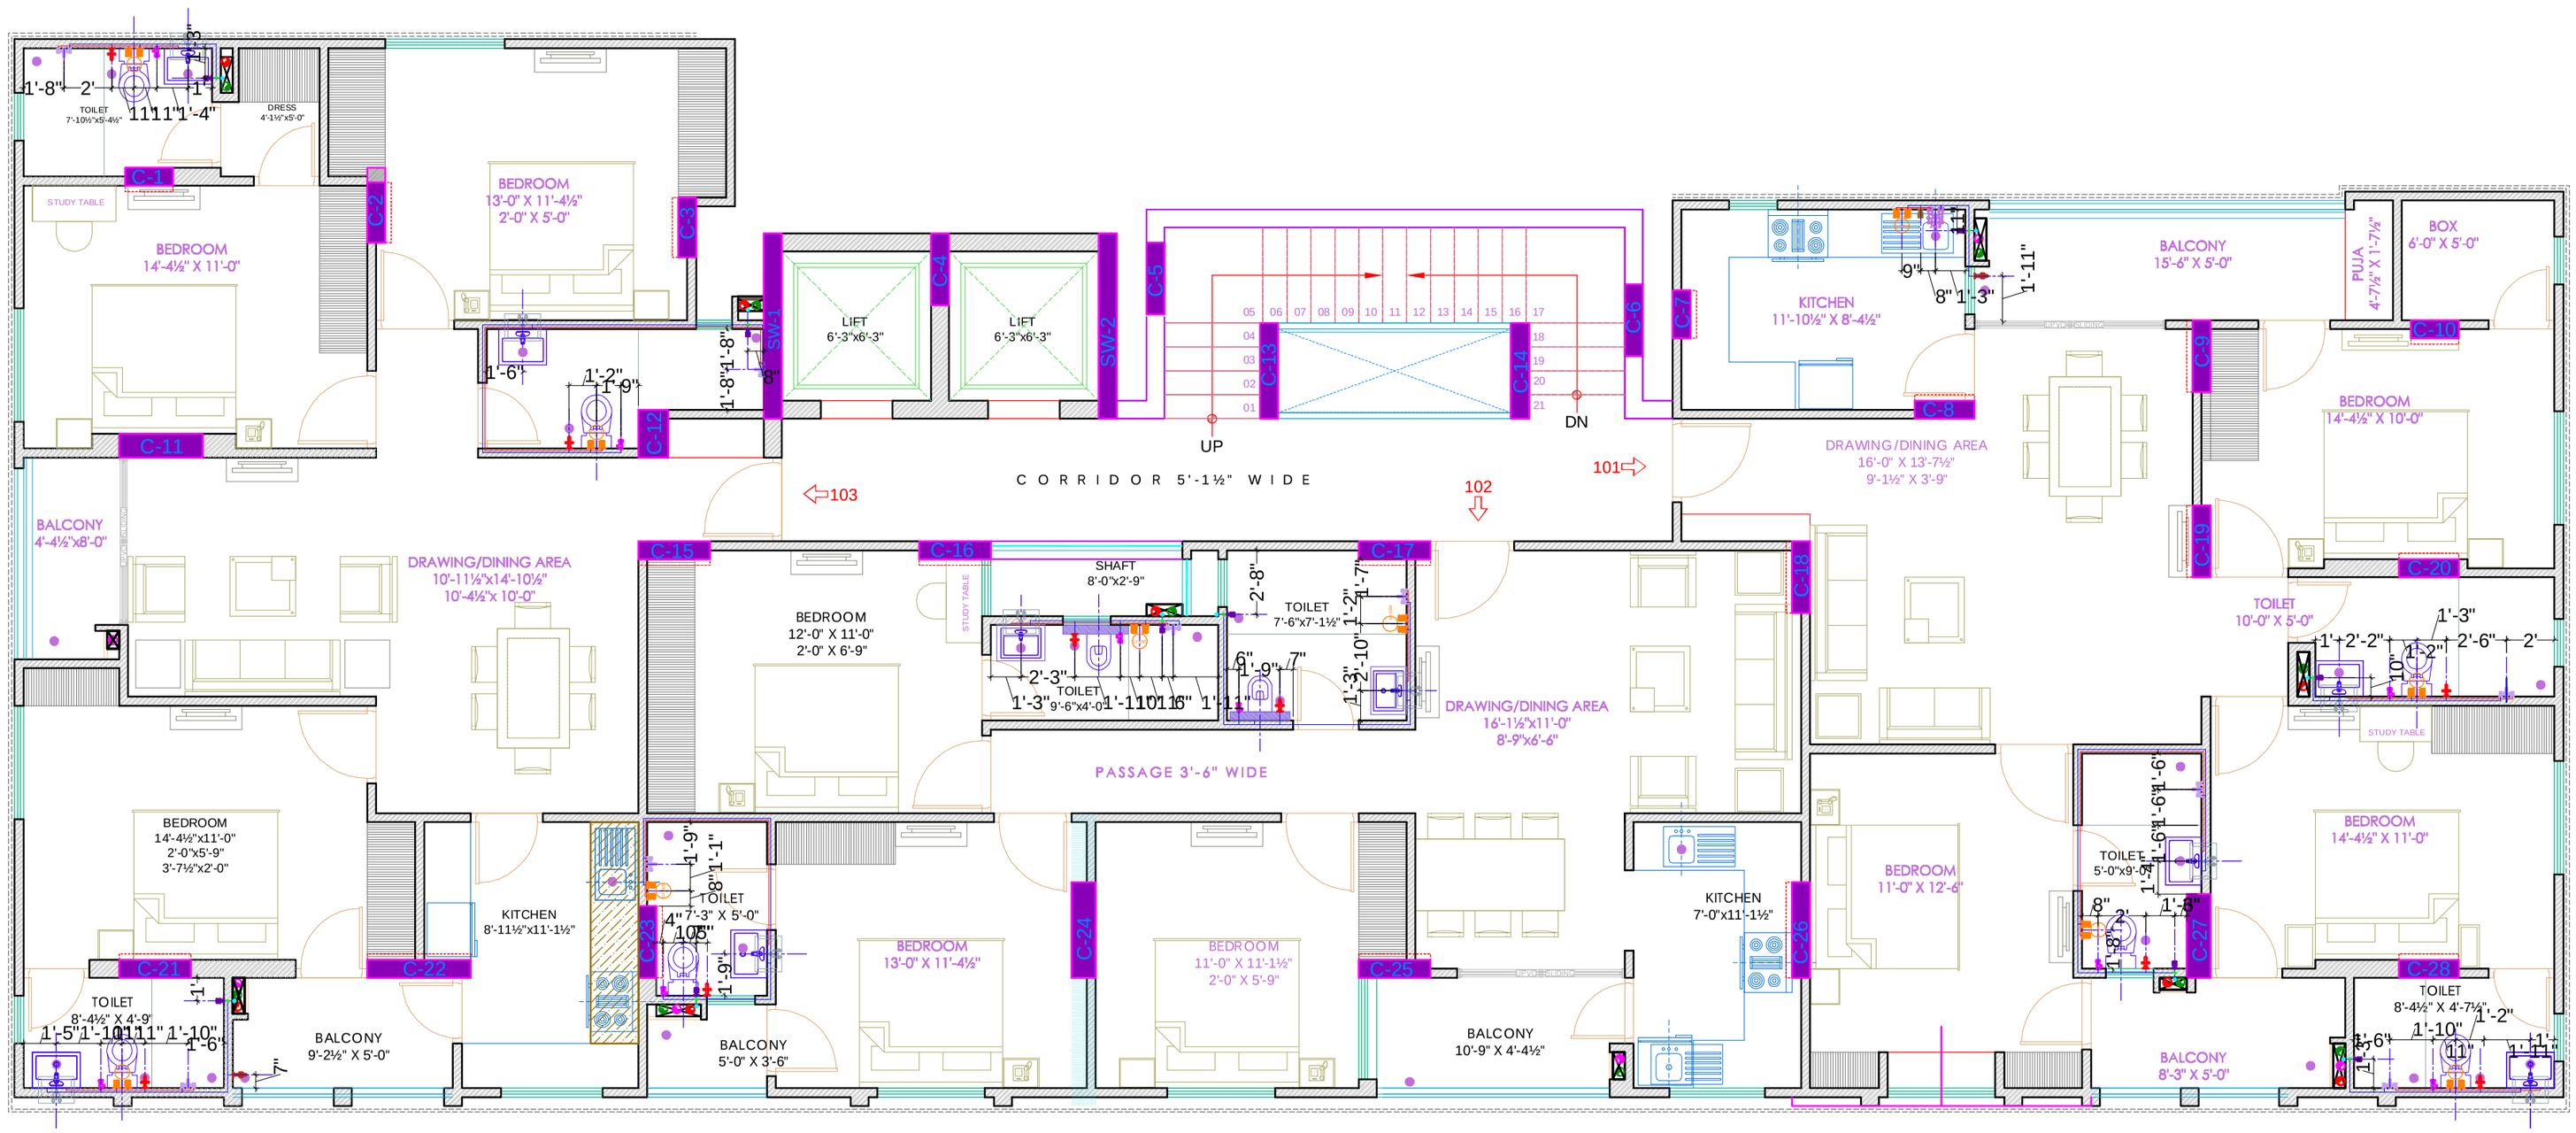


STANDARDS SANITARY APPLIANCES MOUNTING PER AR DETAILS		
	TOILET+KITCHEN	REFRIGER ETOR Finish Floor Lvl
1	WASH BASIN MIXER	+800MM
2	WASH BASIN ANGLE VALVE	+450MM
3	BOTTLE TRAP	+425MM
4	TOWEL RING	+950MM
5	MIRROR 450/450mm(BOTTOM)	+950MM
6	OVER HEAD SHOWER	+2135MM
7	WALL MIXER DIVERTOR	+1000MM
8	TAP	+775MM
9	SOAP DISH	+1000MM
10	TOWEL RAIL	+1500MM
11	WC WALL MOUNTED/TOP)	+400MM
12	FLUSH VALVE	+900MM
13	TAP	+300MM
14	PAPER HOLDER	+850MM
15	ANGLE VALVE FOR GYSER	+1950MM
16	KITCHEN SINK MIXER	+1000MM
17	ANGLE VALVE FOR GYSER	+1950MM
18	ANGLE VALVE FOR WATER CURSHER	+1500MM
19	CONCELED STOP COCK	+2100MM

LEGEND:

SYBLOL	DESCRIPTION
	Central Hole Basin Mixture Standard with 2 nos. Angle valve
	2 Way Bib Cock
	Angle valve For Cistern
	Bath Mixture with Hand with Over Head Shower with Arm
	2 Nos. Angle valve For Gyser
	Concealed Stop Cock
	Aqua Guard Valve
	Tap For Washing Machine
	Floor Trap
	Cold Water Supply
	Bath Mixture
	Hot Water Line - Internal
	Cold Water Line - Internal

TITLE:-

SUBMISSION DRAWING

TYPICAL FLOOR INTERNAL PLUMBING PLAN

SCALE :- 1 = 100

NORTH:-

N

DATE :- 23-08-2013

DEALT :- L.C.SHARMA

CHECKED :- KHUSHAL

PROJECT:-

PROPOSED RESIDENTIAL APARTMENT AT PLOT No. B-2, B-3, B-4 & B-5 AT SCHEME SHRI RAM VIHAR-'B' (INDRA VIKAS) 6 N.S.S. AT JAIPUR

ARCHITECTS:-

ENAMOUR ARCHITECTS
Architects , Interior Designers
B-2 / 518, Chitrakoot Scheme, Ajmer Road, Jaipur.
TEL:+91-141-4003383
email : enamourarchitects@gmail.com

OWNER

ARCHITECTS