


LAYOUT PLAN OF WATER SUPPLY NETWORK PLAN FOR " SHYAMASHISH BRIJ VATIKA "

UNDER KHASRA NO.- 210/125
AT VILLAGE.- GAJADHARPURA, TEH.KALWAR, DIST.JAIPUR
PINCODE NO. - 302012

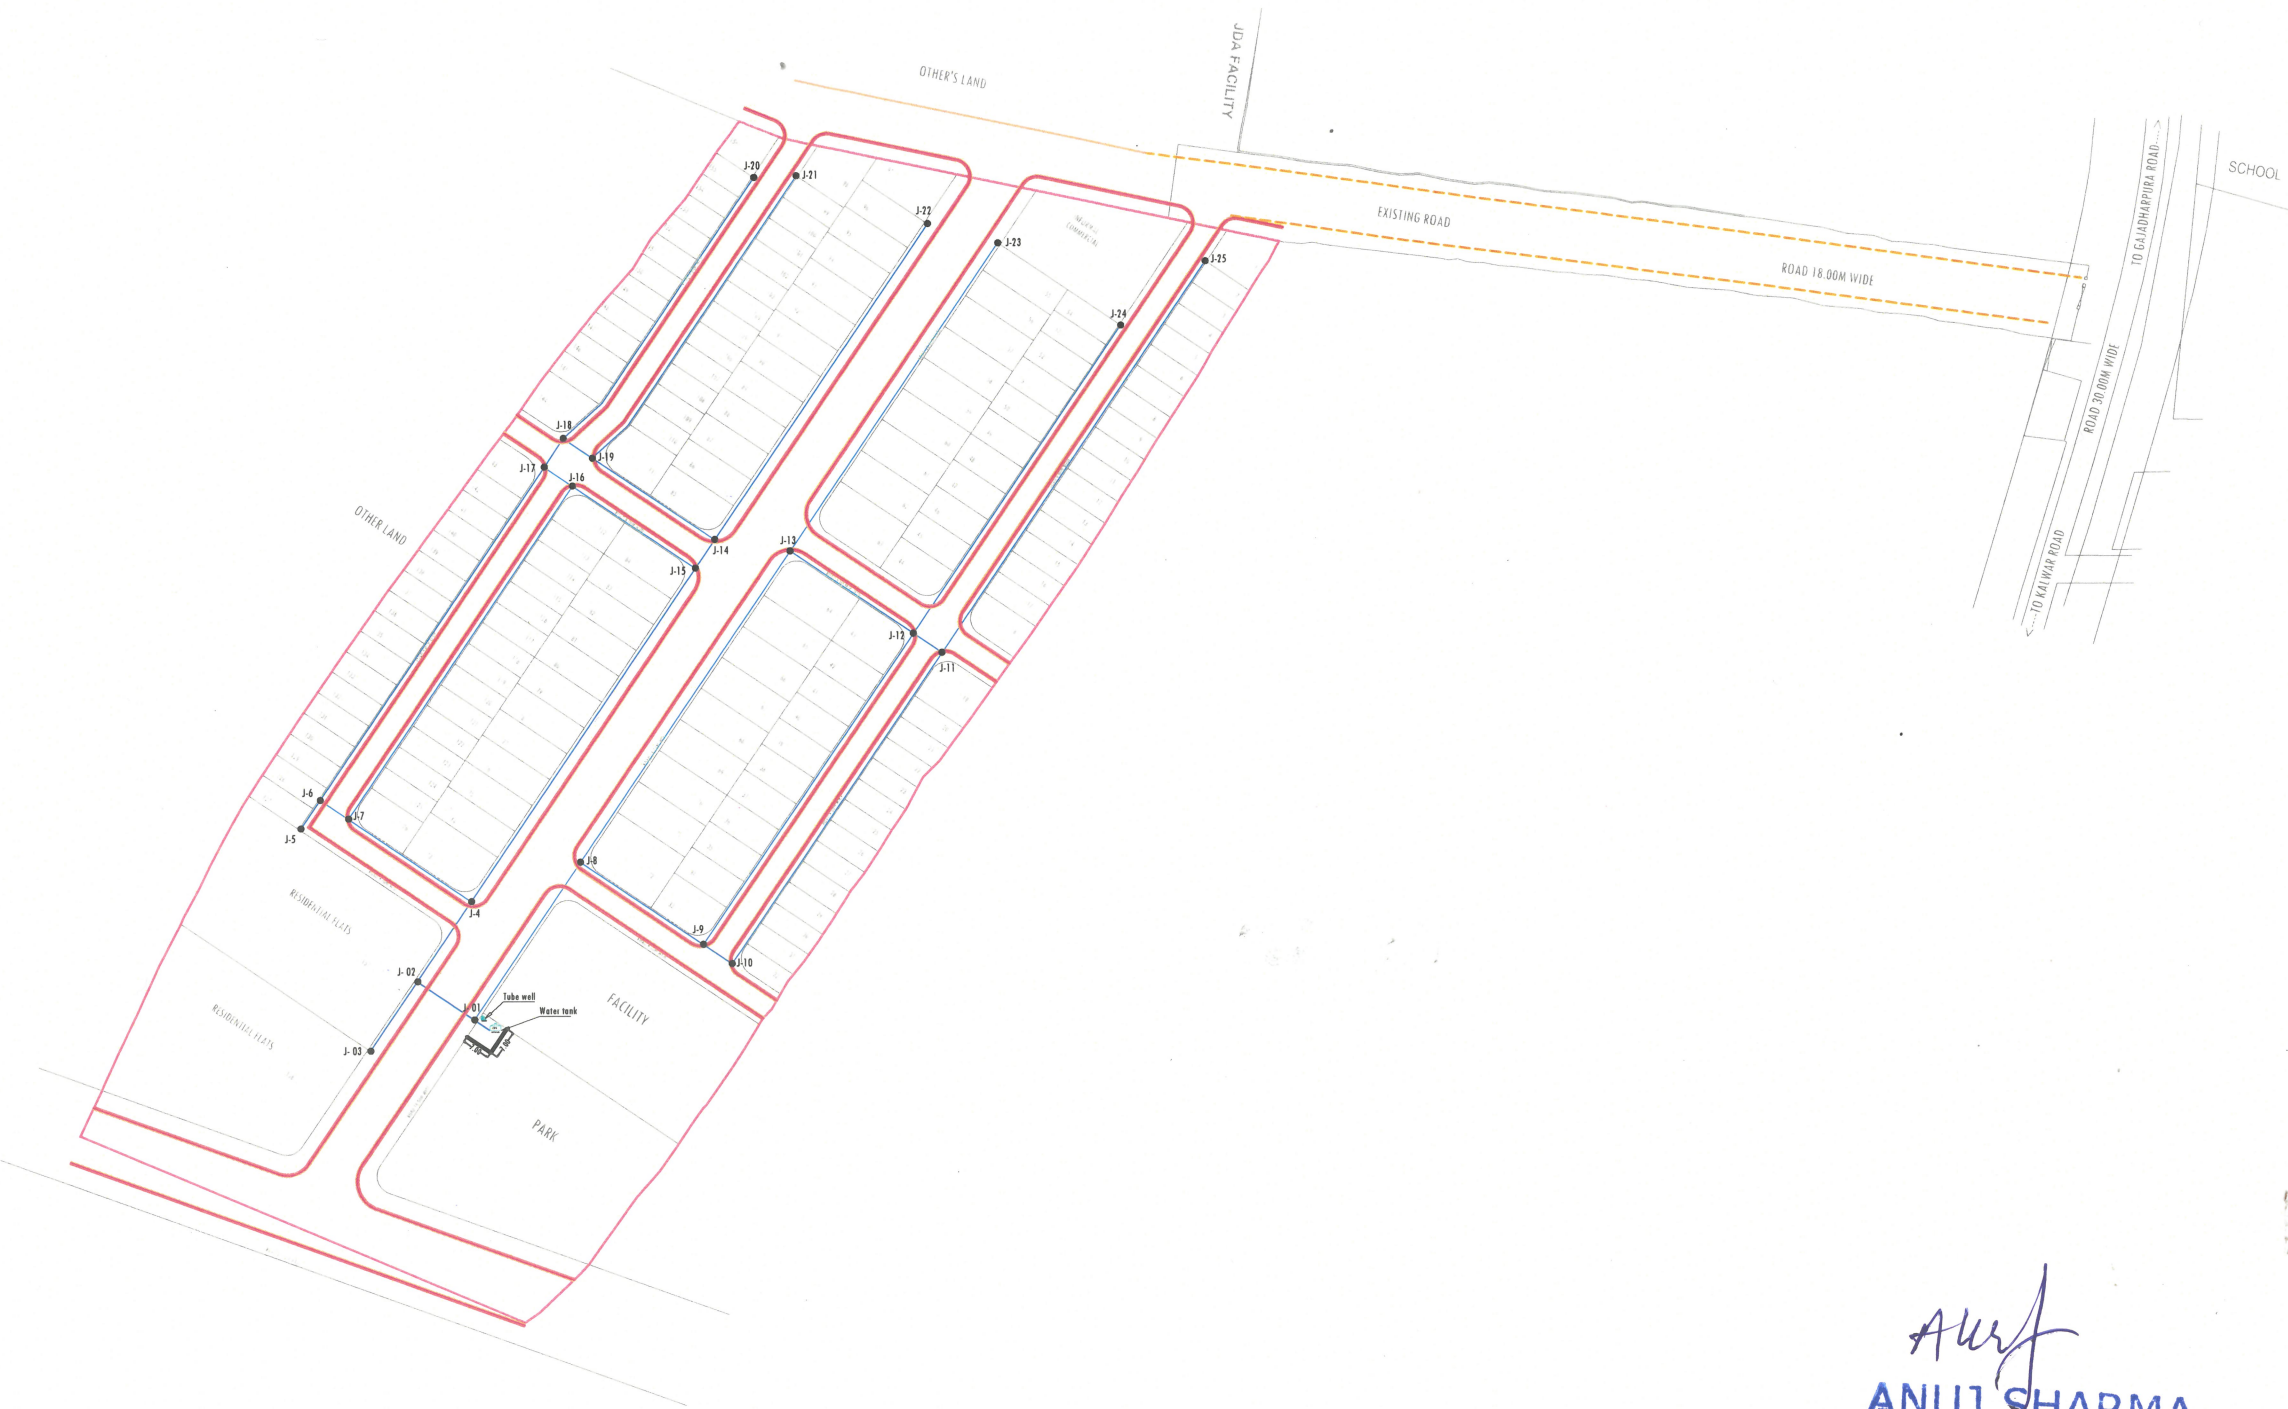

Anuj
ANUJ SHARMA
B. Tech. (Civil)

LAY-OUT PLAN OF

(ROADS , ☐ ELECTRICALS , ☐ SEWER LINE ☐
WATER SUPPLY ☒ & RAIN WATER HARVESTING) ☐

- Notes:-
1. ALL DIMENSIONS ARE IN METER & DIAMETERS ARE IN MILLIMETER, UNLESS OTHERWISE SPECIFIED.
 2. EARTH COVER PROVIDED ABOVE PIPE SHALL BE MINIMUM 1.0 M.

Notes:-
We have considered "FL" as a Top Finish Level of Road
FL: Top Finish Level of Road

WATER SUPPLY NETWORK LEGENDS :

	90 mm DIA PIPE
	J- 12 H: 12.07m FL:100.34 m
	P-11 L-32 m D-90 mm
	Tube Well & CWR
	Water Line Slope
	TANK CAPACITY 0.000



ENGINEERING CONSULTANT:-

Cad max
Consultancy (P) Ltd.
301-302, Prism Tower Opp. Police Headquarter,
LaKothi scheme, Tonk Road JAIPUR (RAJ.) 302015
PH.: 0141-4113111, Mob.: 91-9802360000, 91-9829045031
Website: www.cadmax.co.in, e-mail: consultancy@cadmax.co.in