
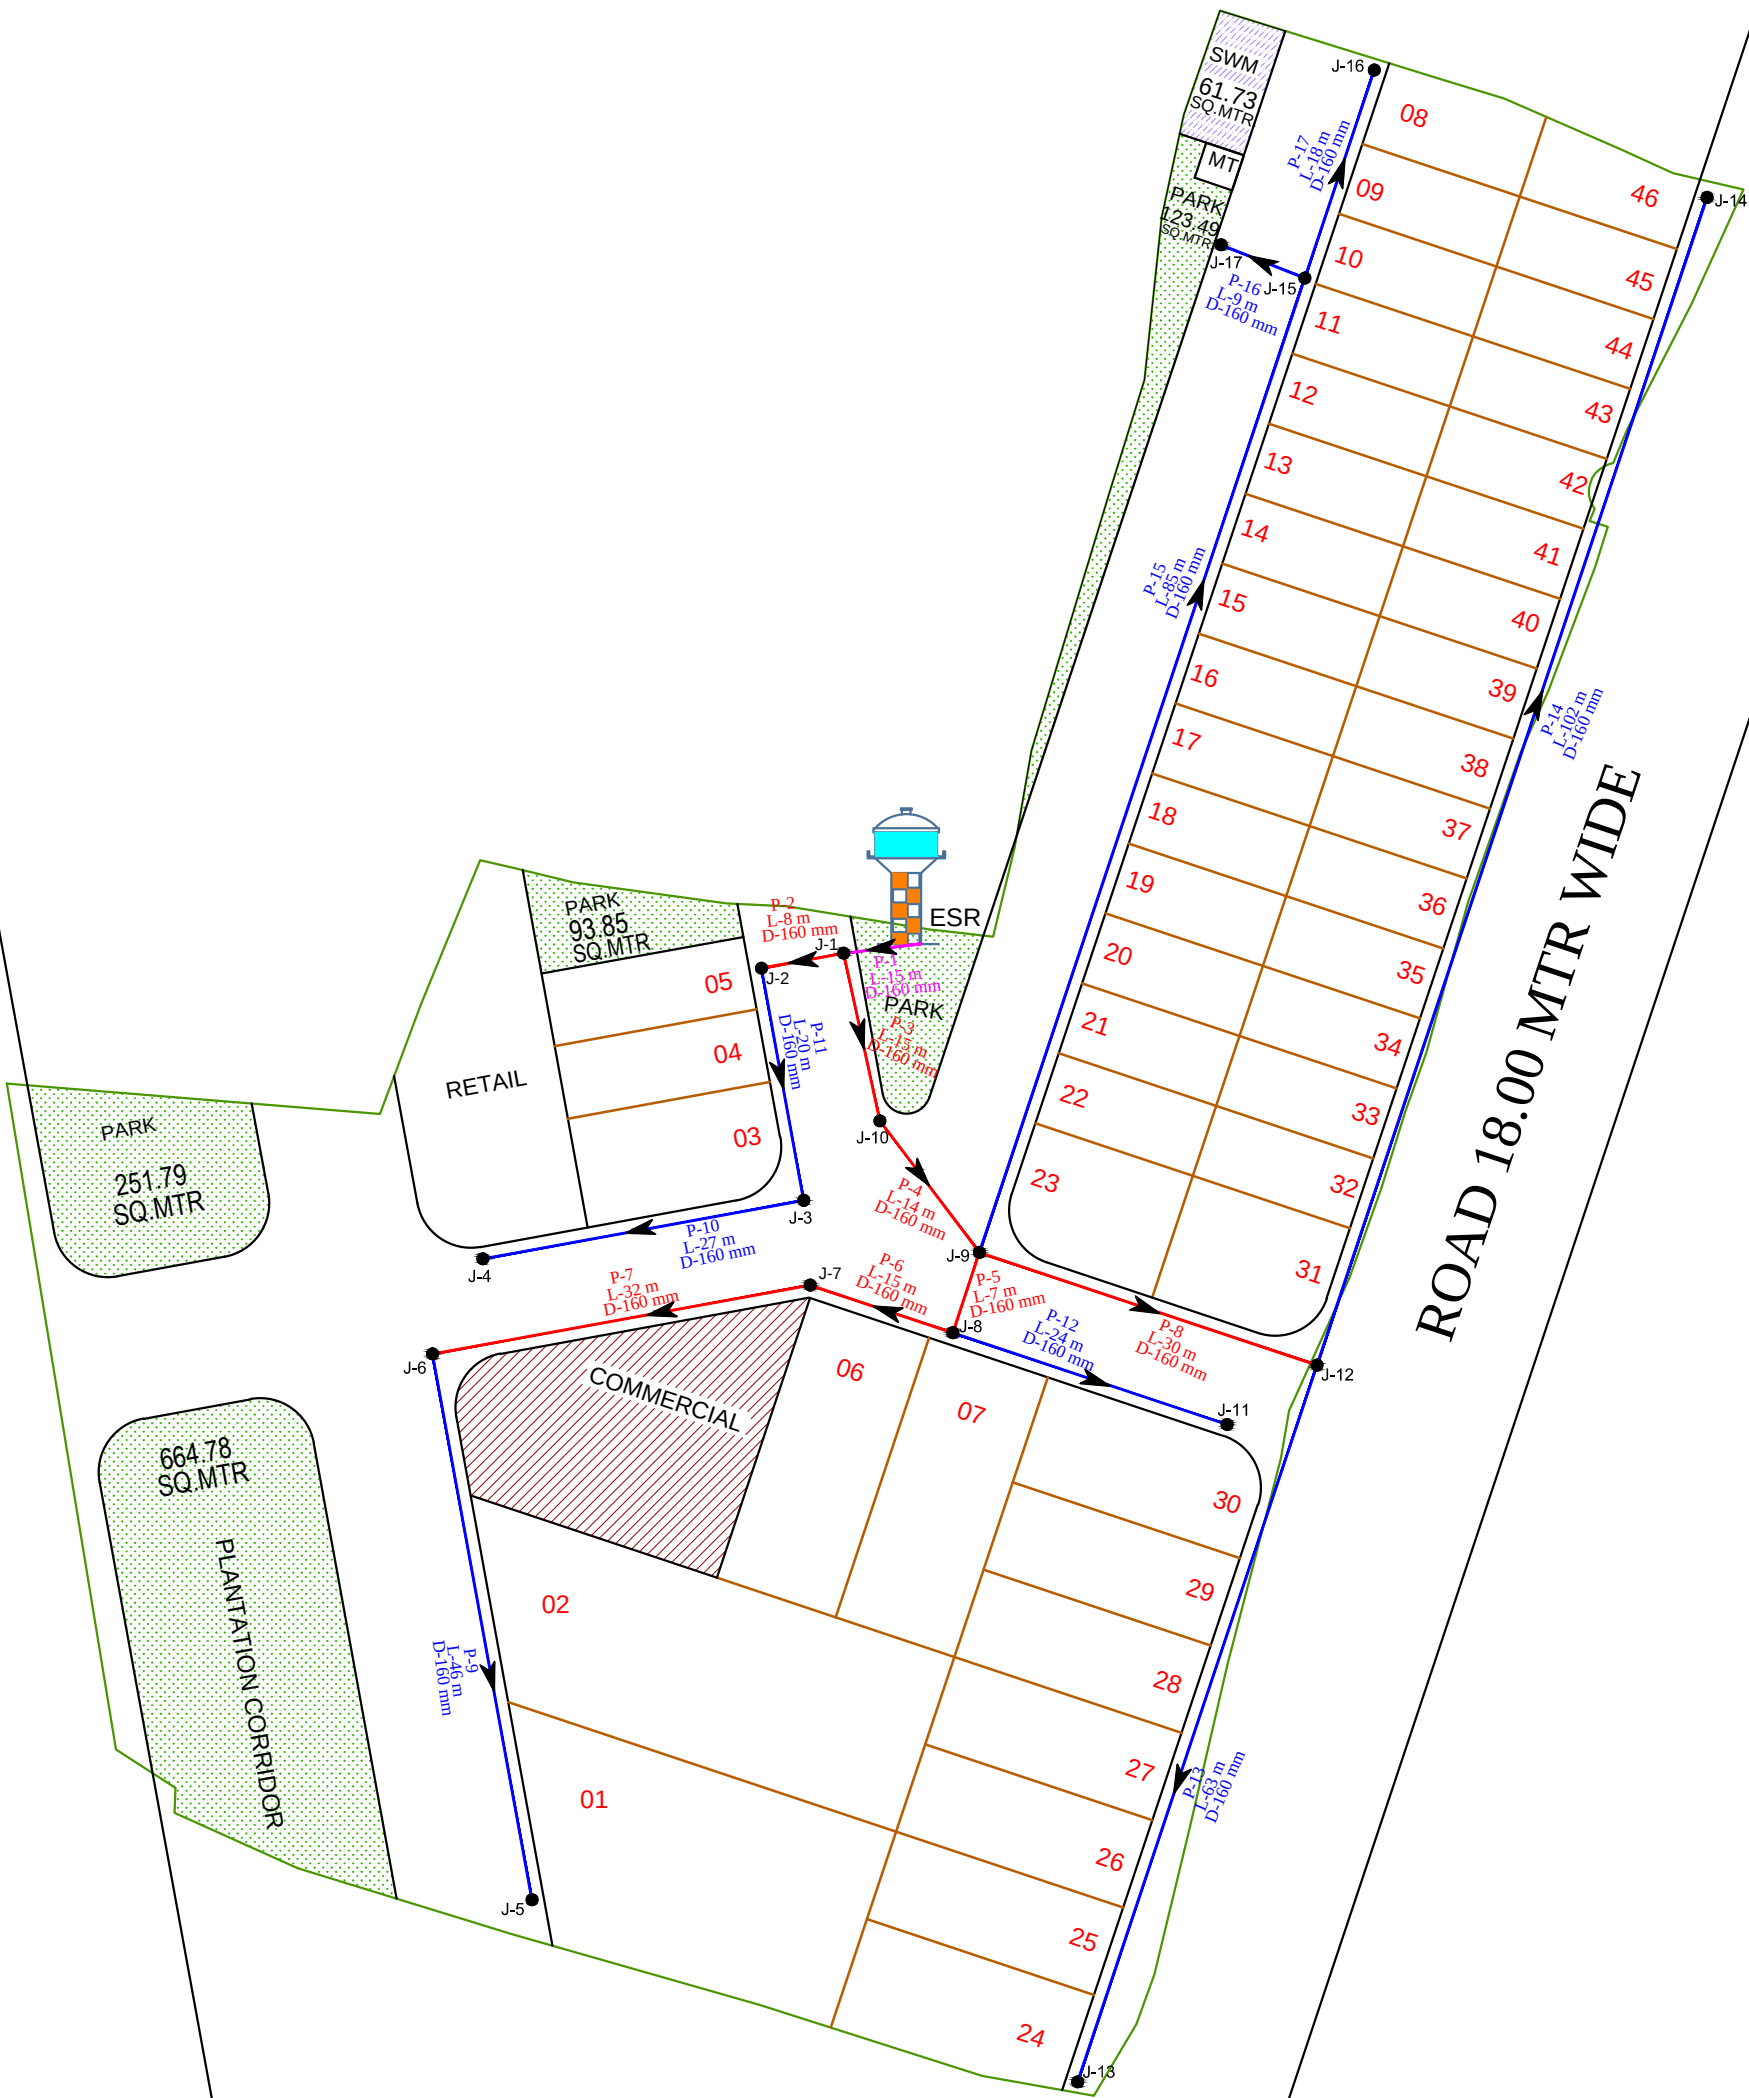


PROPOSED LAY OUT PLAN OF " WATER SUPPLY SYSTEM" FOR
THE HIGHWAY RESIDENCY

KHASRA NO. 485/1,486,486/1,487,489
AT VILLAGE - BHAGWANPURA, TEHSIL- CHAKSU, DIST.- JAIPUR.

TONK ROAD 60.00 MTR WIDE

ROAD 18.00 MTR WIDE

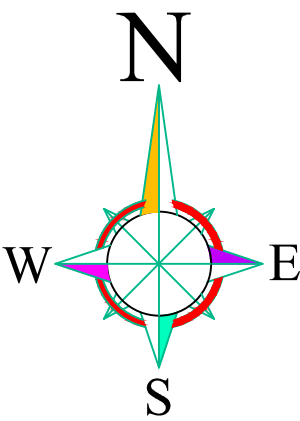

Bohra
Er-Deepak Bohra
B.Tech (Civil)
Member Institute of Engineers (India)
AM-3120905

LEGEND		
	OVER HEAD WATER TANK	
	GLR	
	TUBE WELL	
	90 MM DIA PIPE	
	110 MM DIA PIPE	
	140 MM DIA PIPE	
	160 MM DIA (DI-PIPE)	
	200 MM DIA (DI-PIPE)	
	J- 12 H: 12.07m FL:100.34 m	JUNCTION NO. PRESSURE ELEVATION
	PIPE NUMBER FLOW DIRECTION LENGTH DIAMETER	

General Notes:-

- ALL DIMENSIONS ARE IN METER & DIAMETERS ARE IN MILLIM-ETER, UNLESS OTHERWISE SPECIFIED.
- EARTH COVER PROVIDED ABOVE PIPE SHALL BE MINIM-UM 1.0 M.
- PIPE MATERIAL uPVC.

NAME OF SCHEME :-

THE HIGHWAY RESIDENCY

DRAWING TITLE:-

Layout Plan of
Water Supply System

CONSULTANT :

**"BOHRA ENGINEERING
CONSULTANTS LLP"**

ADD.-: A-11 BUASAN CITY BLOCK-A, BHATAWALA, WATIKA ROAD
NEAR GULMOHAR GARDEN, SANGANER JAIPUR (RAJ.)
Tel: 91-9462634566, 9950337158
E-mail: bohraengconsultants@gmail.com