


SOMYA BUILDCON LLP
PROJECT NAME = SOMYA SKY RISE

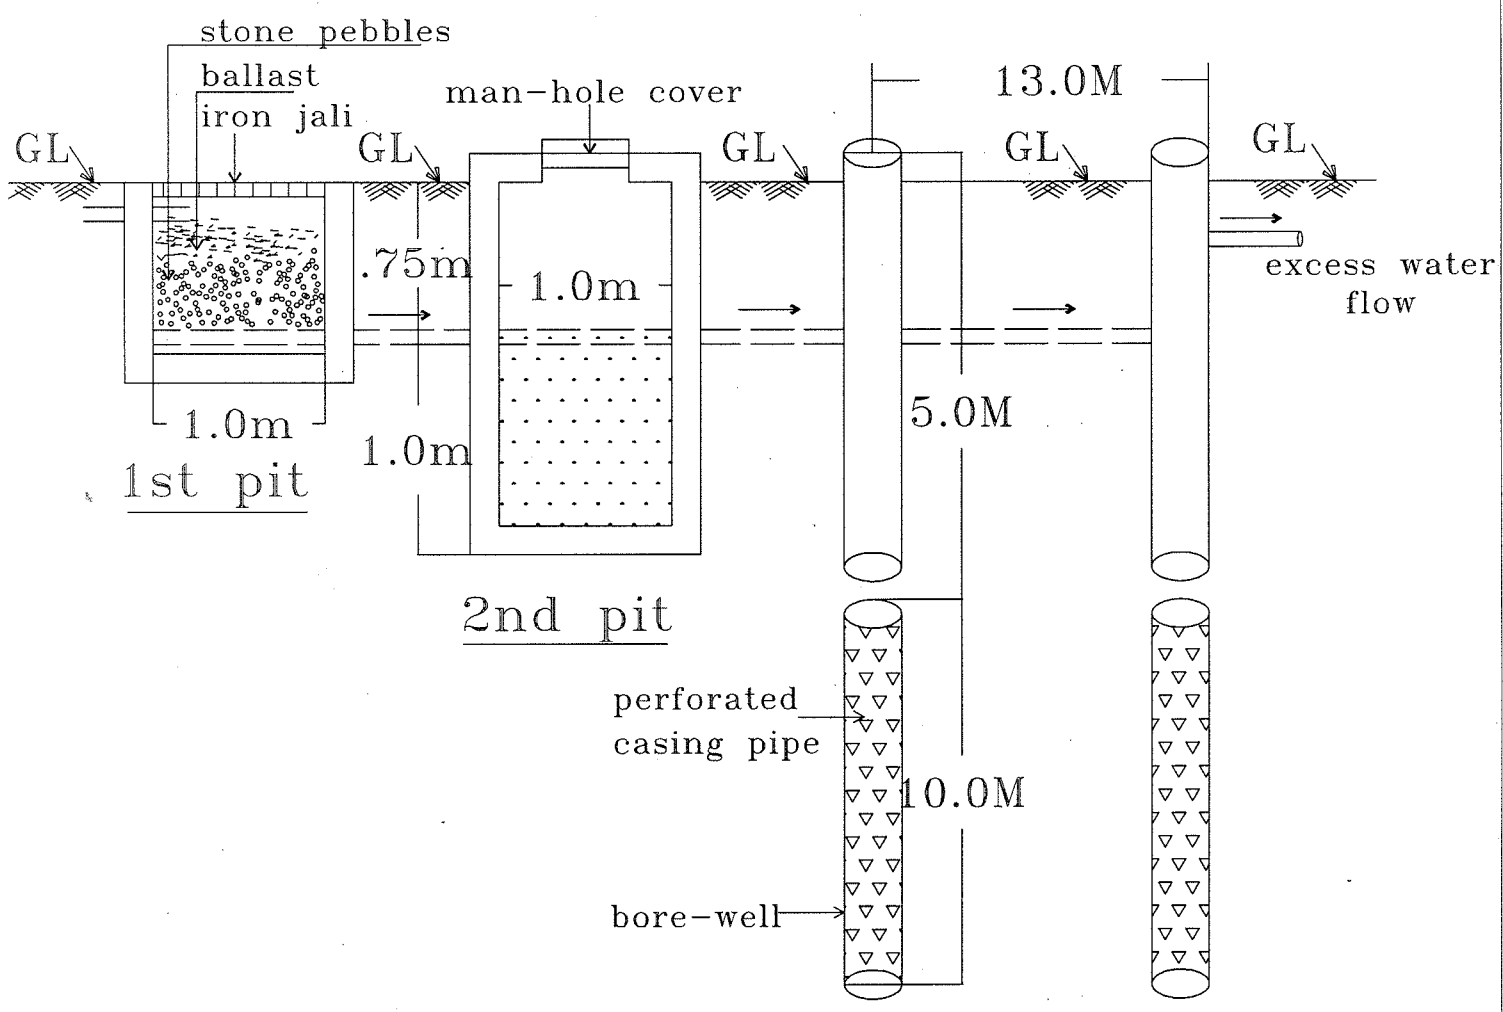

SECTION THROUGH R.W. HARVESTING PITS

PROJECT :-

PROPOSED FLATS AT PLOT NO. C-153 MAHAL YOJANA; JAIPUR.