1st TO 5th FLOOR PLAN

All Heights For Finish Floor Lvl	SYMBOL	SYMBOL	DESCRIPTION
÷1000MM			Ø 20MM CWS PIPE THRU WALL CHASE TO SINK
			Ø 20MM HWS PIPE THRU WALL CHASE TO SINK
+1950MM	GYSER		Ø 20MM CWS PIPE THRU WALL CHASE TO GEYSER
			Ø 20MM HWS PIPE THRU WALL CHASE FROM GEYSER
+1500MM			Ø 20MM CWS PIPE THRU WALL CHASE TO AQUAGUARD
+450MM			Ø 20MM CWS PIPE THRU WALL CHASE TO BASIN ANGLE VALVE
+800MM			Ø 20MM HWS PIPE THRU WALL CHASE TO BASIN ANGLE VALVE
+2100MM			Ø 20MM CWS PIPE THRU WALL CHASE TO CONCELED STOP COCK
+300MM			Ø 20MM CWS PIPE THRU WALL CHASE TO FAUCET
+1000MM WALL MIXER DIVERTOR			Ø 20MM CWS PIPE THRU WALL CHASE TO WALL MIXER / DIVERTOR
+2025MM O.H.SHOWER			Ø 20MM HWS PIPE THRU WALL CHASE TO WALL MIXER / DIVERTOR
+600MM			Ø 20MM CWS PIPE THRU WALL CHASE TO TAP
+450MM			Ø 20MM CWS PIPE THRU WALL CHASE TO CISTERN ANGLE VALVE
+1200MM			Ø 20MM CWS PIPE THRU WALL CHASE TO URINAL ANGLE VALVE
+450MM			Ø 20MM CWS PIPE THRU WALL CHASE TO BASIN ANGLE VALVE
+1000MM	AS PER/ARCHI.		SOAP DISH
+1500MM	AS PER/ARCHI.		TOWEL RAIL
+450MM	AS PER/ARCHI.		PAPER HOLDER
			COLD WATER SUPPLY LINE
			HOT WATER SUPPLY LINE

RAMESH KUMAWAT
M.E.P. CONSULTANT
B.E. CIVIL

PROJECT TITLE :- PROPOSED BUILDING AT PLOT NO. PLOT NO R-11/97 , R-11/98 & R-11/99, CHORDIYA CITY (INDRAPRASTH COLONY) AJMER ROAD, JAIPUR	BUILDING NAME SKY CROWN DEVELOPER NAME SHIV ENTERPRISES	DRAWING TITLE :- TYPICAL FLOOR PLUMBING PLAN	SERVICES CONSULTANT	DRN. BY		DATE
				APPD. BY		REVISION
				SCALE		

NORTH

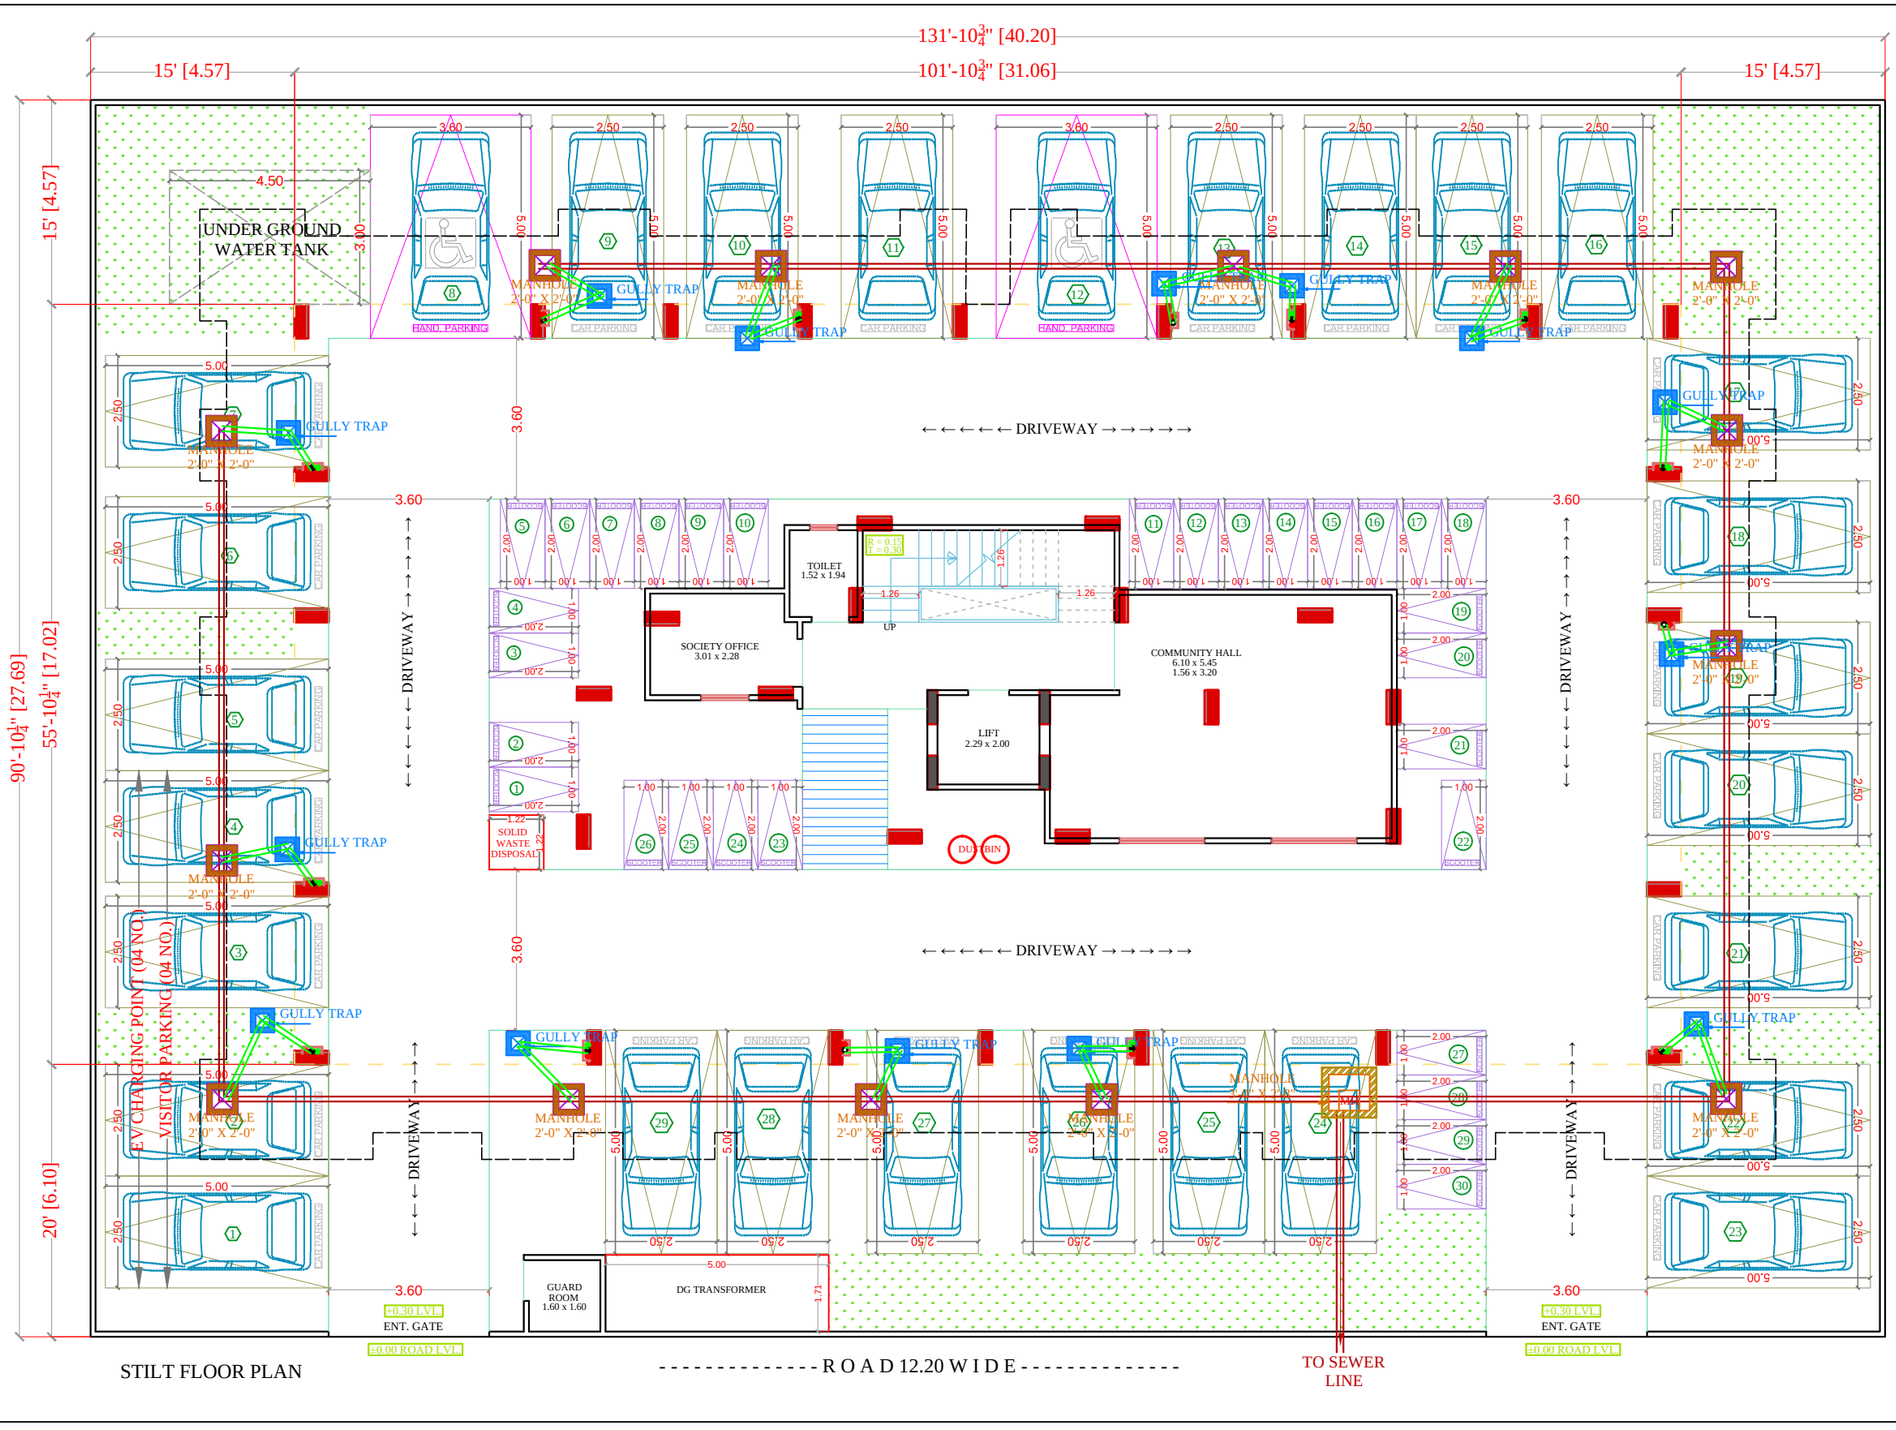

STILT FLOOR PLAN

SYMBOL	DESCRIPTION
	ø110 mm Soil Waste Water Pipe
	ø110 mm Waste Water Pipe
	ø110 mm Rain Water Pipe
	ø160 mm Soil Waste Water Pipe Slope 1:150
	ø110 mm Soil Waste Water Pipe Slope 1:150
	ø110 mm Waste Water Pipe Slope 1:150
	ø75 mm Waste Water Pipe Slope 1:150
	50mm Waste Water Pipe Bottle Trap
	Floor Trap
	P-Trap Required
	Gully Trap-12"X12" Depth Acording to Slope
	Main Hole-18"X18" Depth Acording to Slope
	Main Hole-24"X24" Depth Acording to Slope
	Main Hole-36"X32" Depth Acording to Slope
	Flow Direction

SIGN:-

RAMESH KUMAWAT
M.E.P. CONSULTANT
B.E. CIVIL

SPACE CONSULTANT
PLOT-A-173, JAGDAMBA NAGAR, HEERAPURA
POWER HOWER, JAIPUR (RAJ) 302024

ARCHITECT :-
FRANK SQUARE
ARCHITECTURE | PLANNER | DESIGNER
C-49 VIDYA APARTMENT PARAS MARG,
BAPU NAGAR JAIPUR, (RAJ.)
Email-afranksquare@gmail.com
Mobile-9461302542

PROJECT :-
PROPOSED BUILDING AT PLOT NO. PLOT NO R-11/97 , R-11/98 & R-11/99, CHORDIYA CITY (INDRAPRASTH COLONY) AJMER ROAD, JAIPUR

BUILDING NAME
SKY CROWN

DEVELOPER NAME
SHIV ENTERPRISES

DRAWING:
STILT FLOOR
EXTERNAL SEWERAGE
CHAMBER & PIPE ROUTE FOR
RERA SUBMISSION PLAN

DATE

SCALE:- N.T.S.

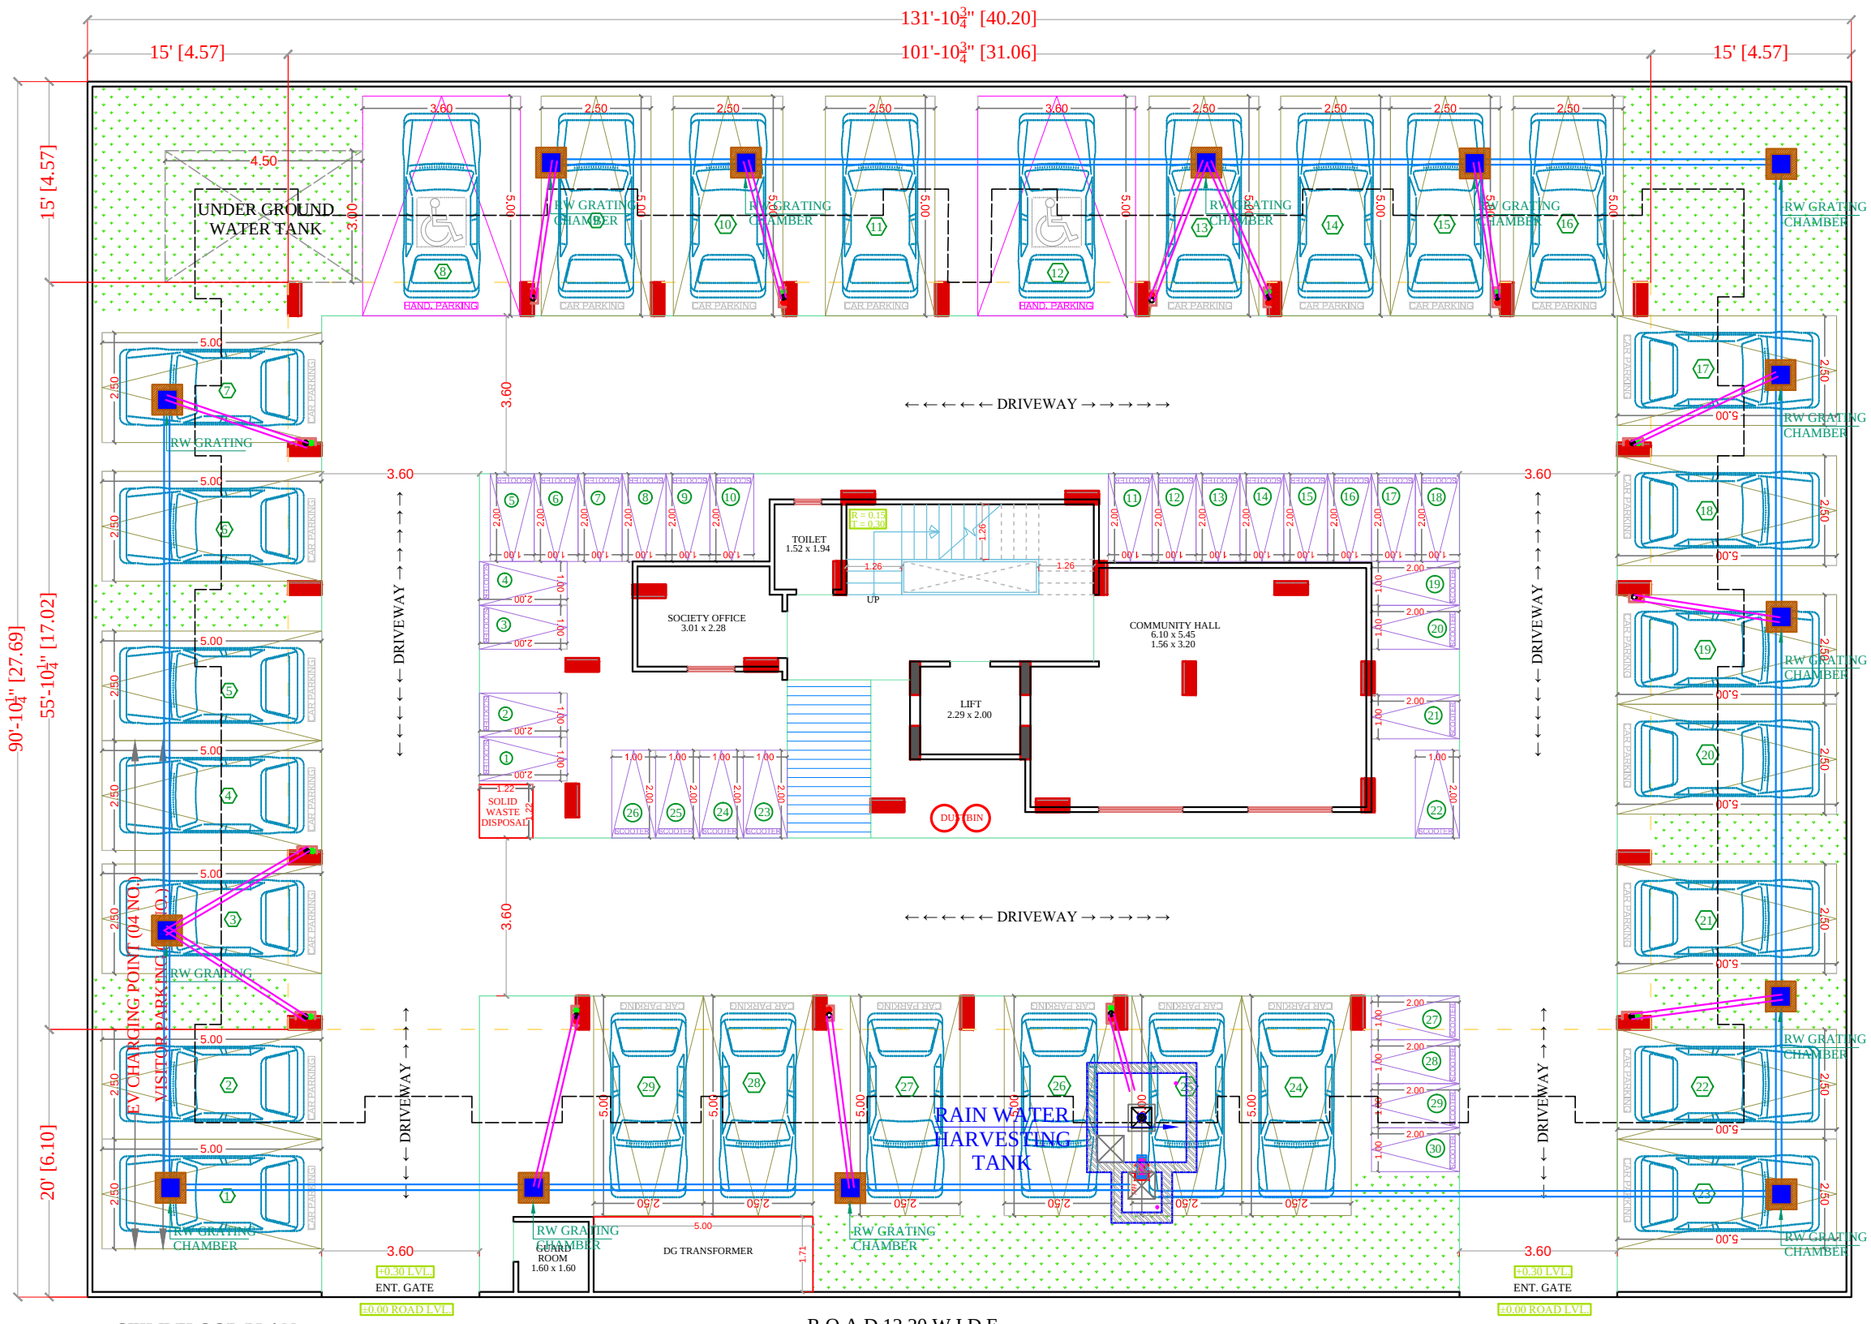

STILT FLOOR PLAN

SYMBOL	DESCRIPTION
	ø110 mm Soil Waste Water Pipe
	ø110 mm Waste Water Pipe
	ø110 mm Rain Water Pipe
	ø160 mm Rain Water Pipe Slope 1:200
	ø110 mm Rain Water Pipe Slope 1:200
	RC-12"X12" Depth Acording to Slope
	RC-18"X18" Depth Acording to Slope
	RC-24"X24" Depth Acording to Slope
	Flow Direction

SIGN:-

RAMESH KUMAWAT
M.E.P. CONSULTANT
B.E. CIVIL

SPACE CONSULTANT

PLOT-A-173, JAGDAMBA NAGAR, HEERAPURA
POWER HOWER, JAIPUR (RAJ) 302024

ARCHITECT :-

FRANK SQUARE

ARCHITECTURE | PLANNER | DESIGNER
C-49 VIDYA APARTMENT PARAS MARG,
BAPU NAGAR JAIPUR, (RAJ.)
Email-afranksquare@gmail.com
Mobile-9461302542

PROJECT :-

PROPOSED BUILDING AT PLOT NO. PLOT NO R-11/97 , R-11/98 & R-11/99, CHORDIYA CITY (INDRAPRASTH COLONY) AJMER ROAD, JAIPUR

BUILDING NAME
SKY CROWN

DEVELOPER NAME
SHIV ENTERPRISES

DRAWING: STILT FLOOR
EXTERNAL STORM DRAIN
AND RAIN WATER CHAMBER
PIPE ROUTE FOR
RERA SUBMISSION PLAN

DATE

SCALE:- N.T.S.