NOTE:- Ø63MM PRESSURIZED SUPPLY WATER PIPE

Only 10th,11th & 12th floor all plumbing shaft required

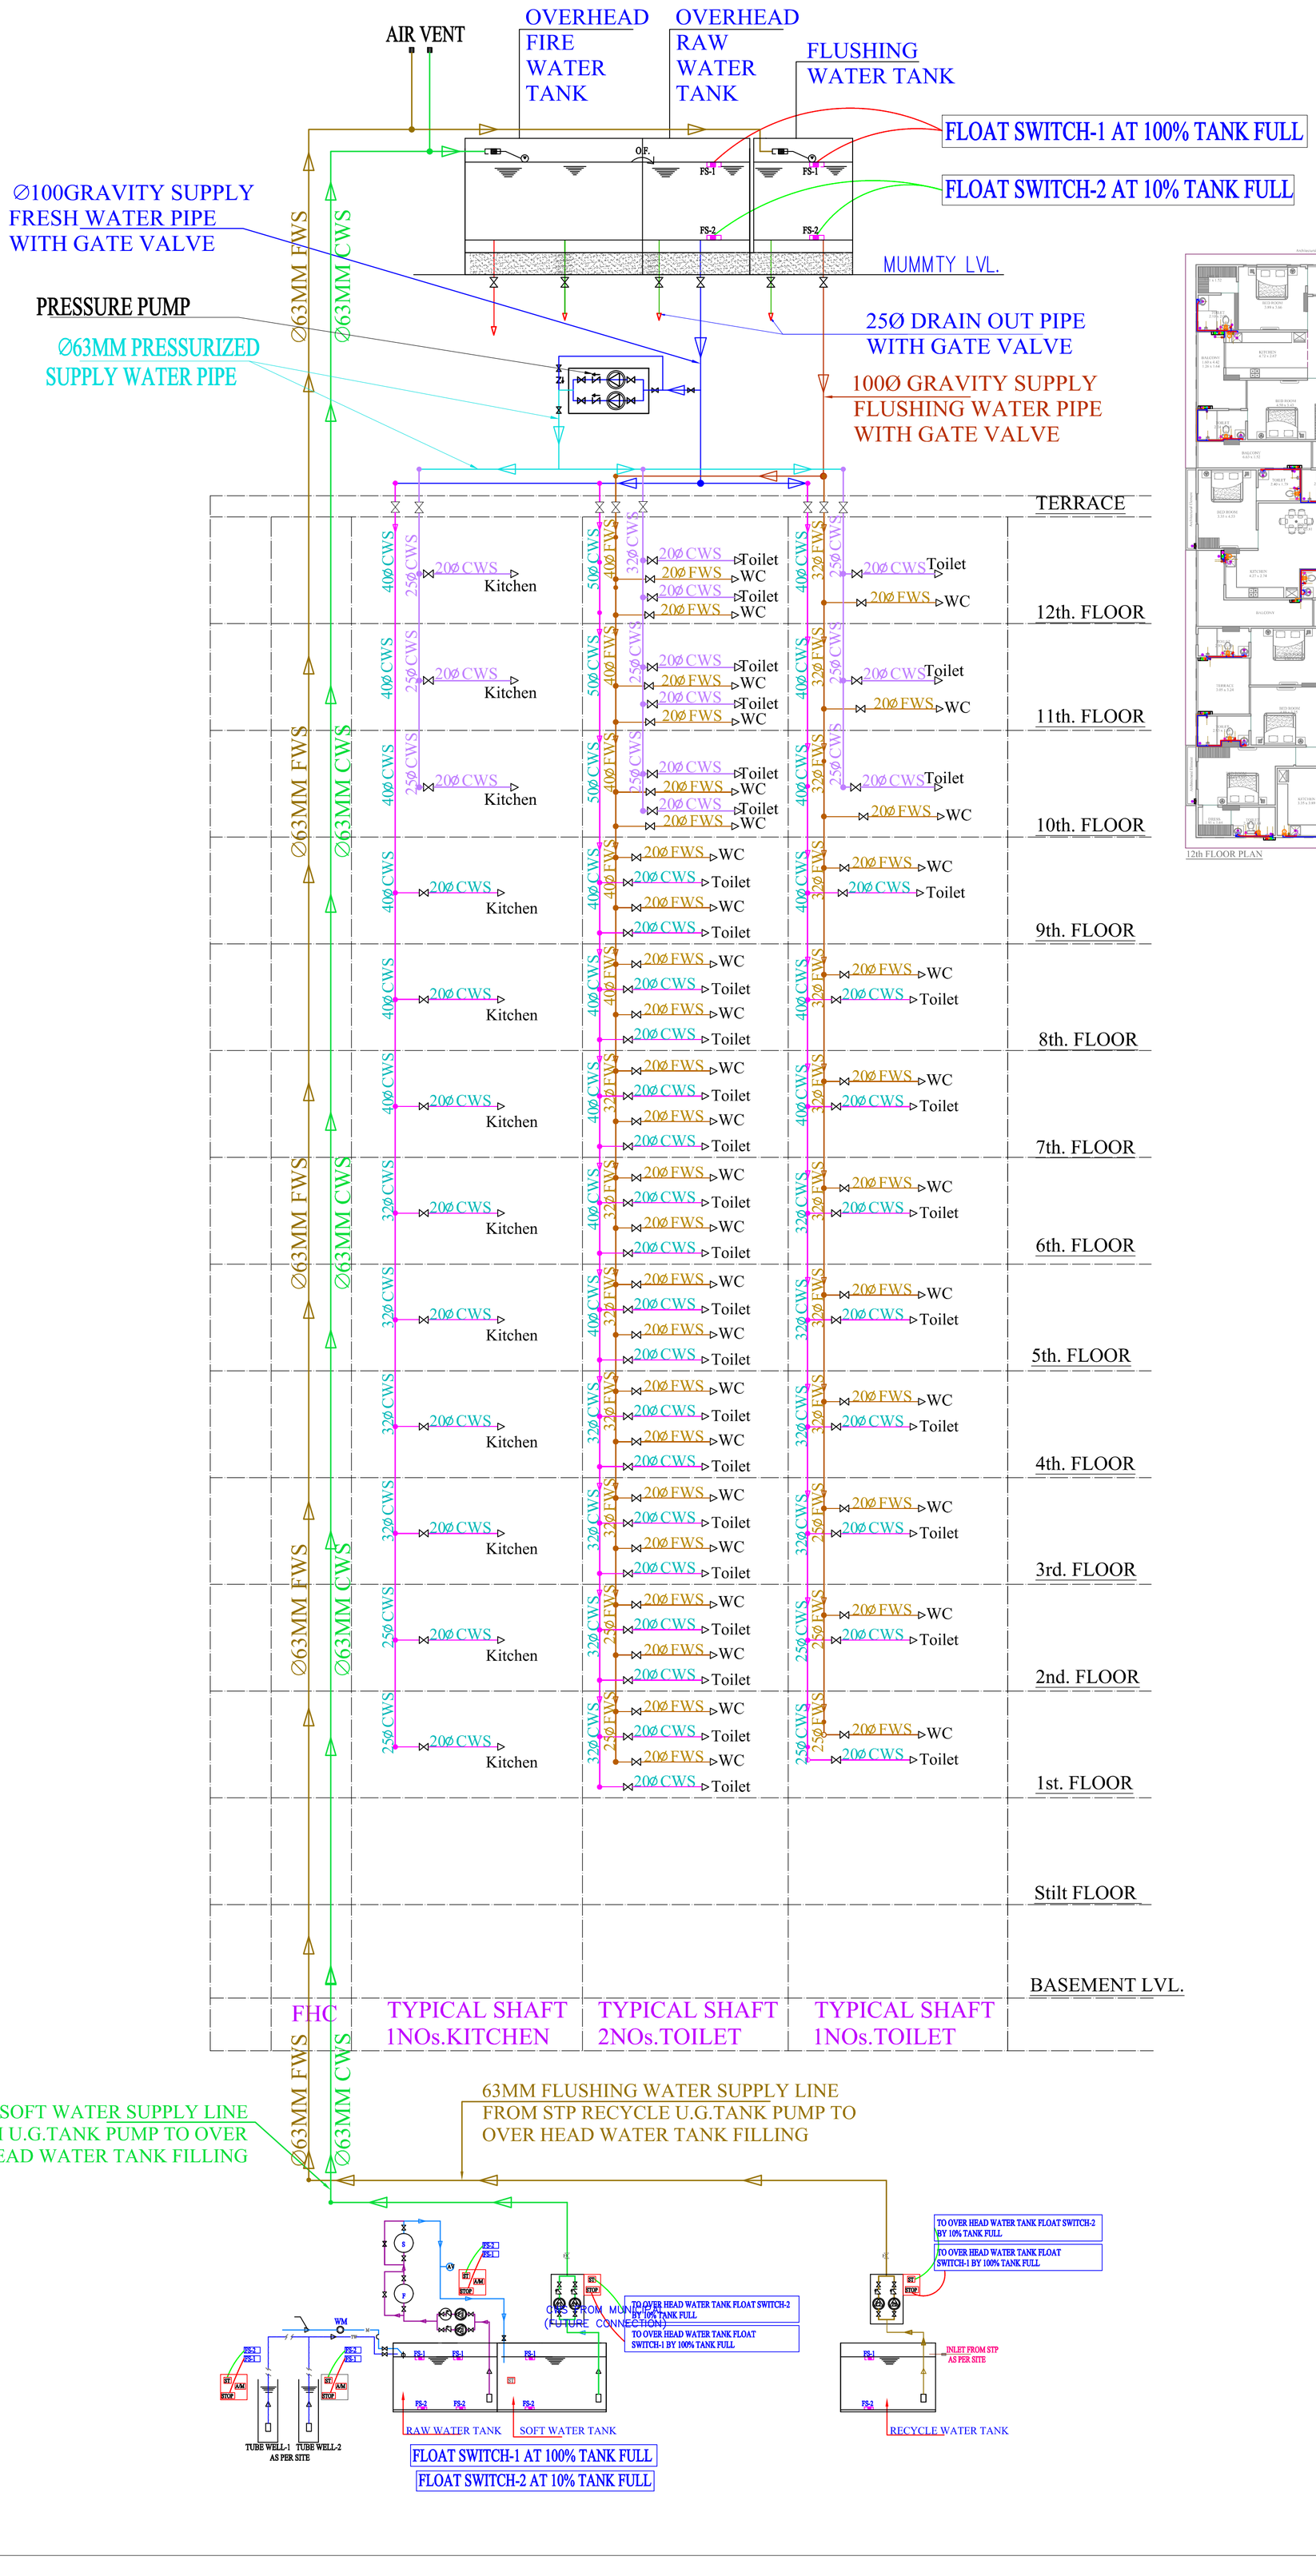

12th FLOOR PLAN

VIPUL AGARWAL
M.E.P. CONSULTANT
B.E. ELECTRICAL

SERVICES CONSULTANT:
ASHI ASSOCIATES
F 9 / 440 , Keshav Marg Chitrakut Scheme,Jaipur
PH:91-0-93146-10438 ,0141-2440946 Mail:vipul8599@yahoo.com

ARCHITECTS:-
SPACE GRID
C-49,VIDYA APARTMENT,PARAS MARG, BAPU NAGAR,NEAR JANTA STORE CIRCLE, JAIPUR-302015
PH-09314918766,0141-4005506 (O)
Email:-info.spacegrid@gmail.com

PROJECT NAME:-

RUHEEN SHIVAM

PROMOTER:-

JAI MATA DI BUILDERS

PROJECT ADDRESS:-

PLOT NO. 336 & 337,
SCHEME: PINK CITY ENCLAVE, JAIPUR

DRAWING:-

DUAL PLUMBING WATER SUPPLY DIAGRAM

W S N E