



PROPOSED LAYOUT PLAN OF
"AKSHARA GREENS "

UNDER KHASRA NO.--383/180,179,178,174,173
AT REVENUE VILLAGE - RAMJIPURA WAS NEVTA,TEH.- SANGANER, JAIPUR

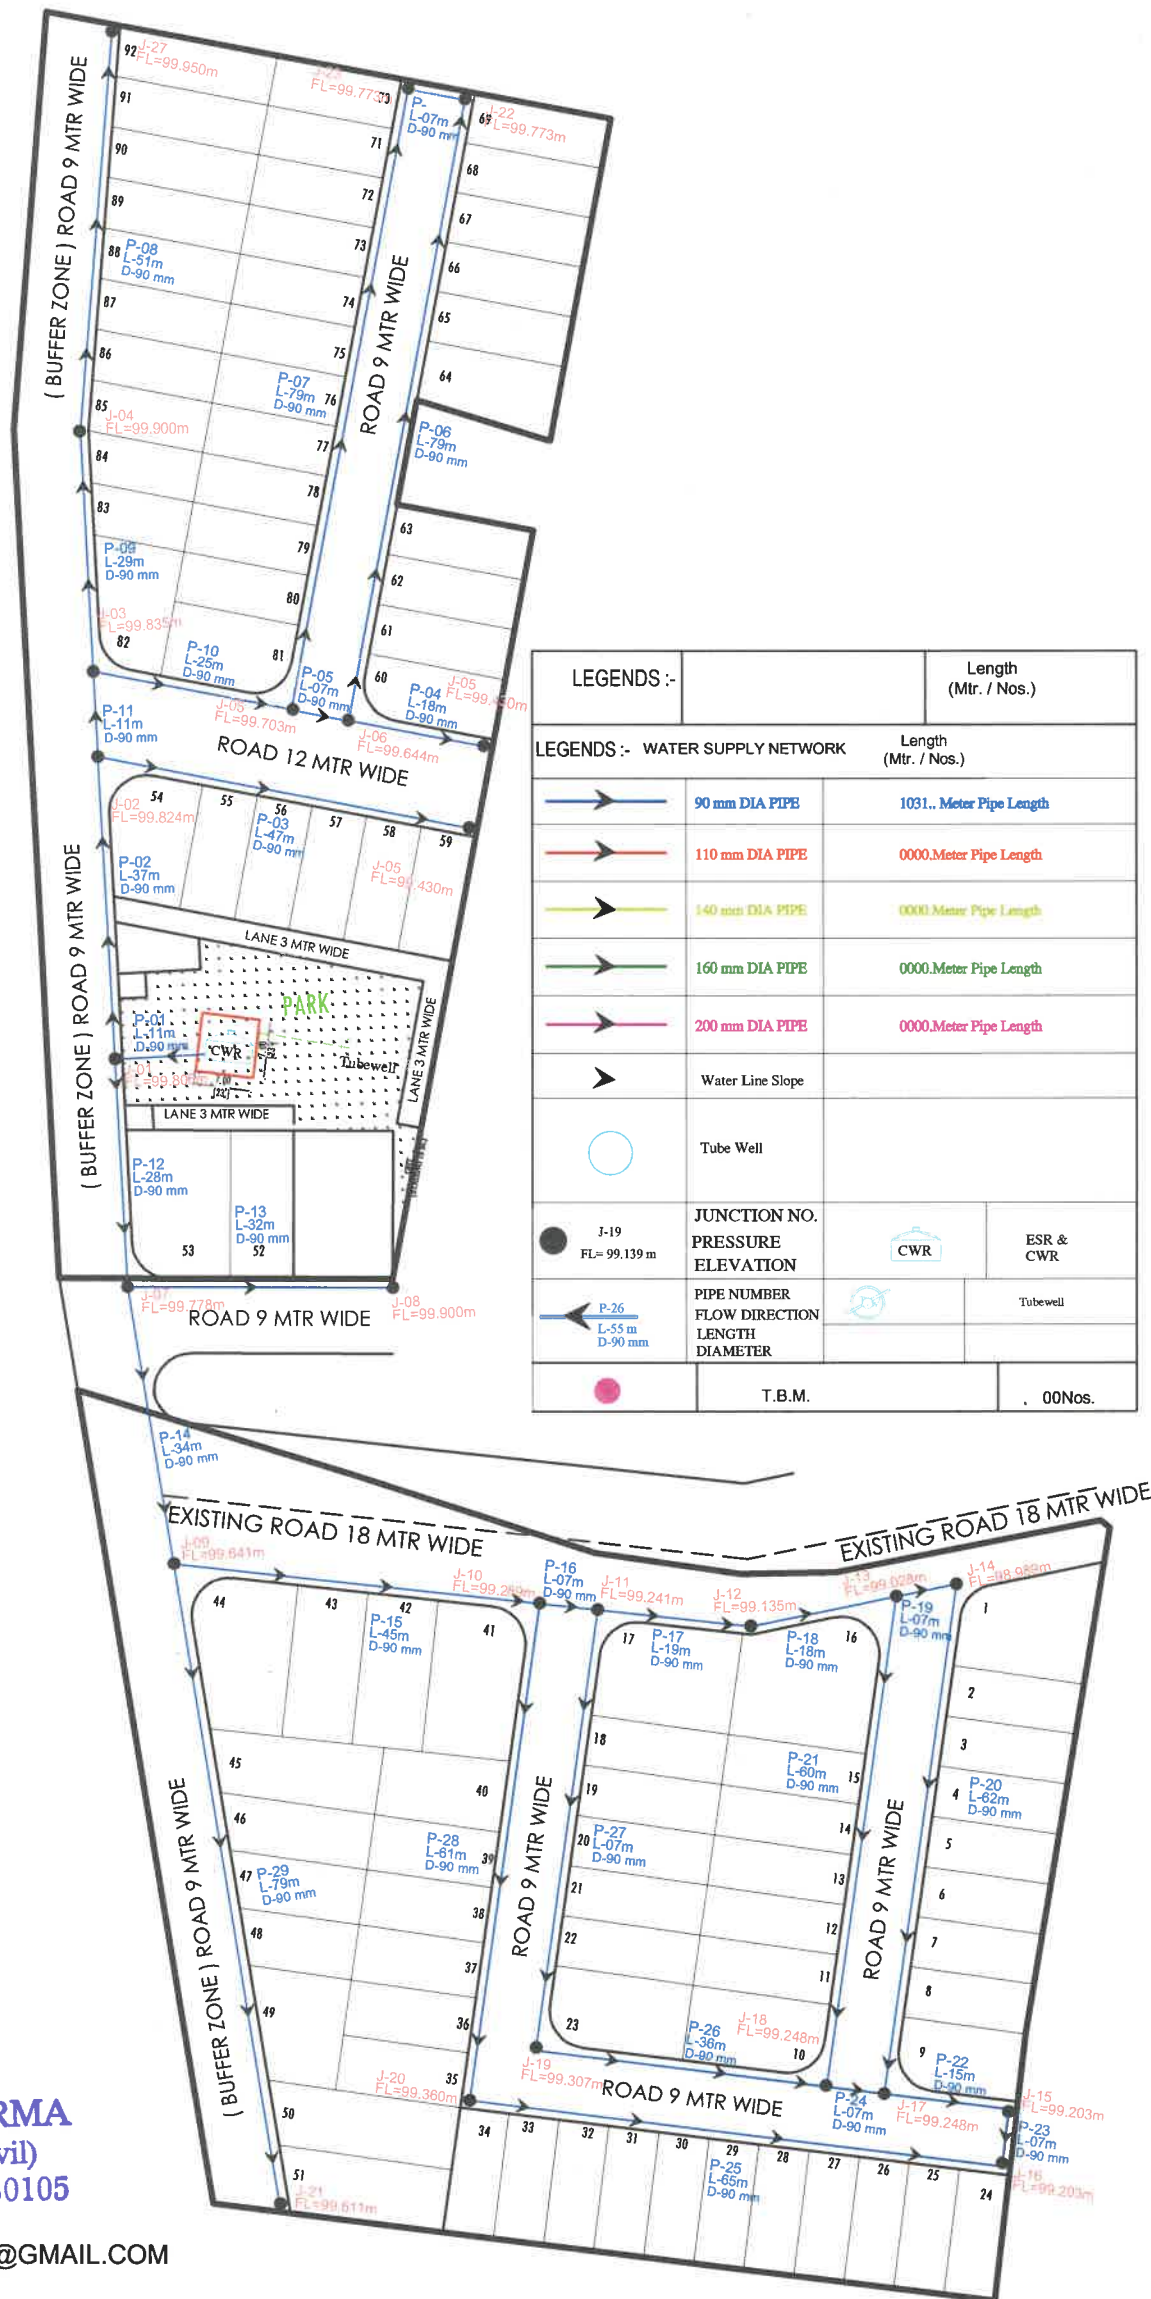

AREA ANALYSIS			
S.No.	LAND USED	AREA IN (SQ.MTR.)	(%)
1.	RESIDENTIAL	10367.84	58.41 %
2.	INFORMAL	213.60	01.21 %
TOTAL = (1 + 2)		10581.44	59.62 %
3.	PARK	887.75	05.00 %
4.	MT	20.00	00.11 %
5.	SWM	50.00	00.28 %
6.	ROAD 18 MTR.	1058.09	05.96 %
7.	ROAD 9 MTR. (BUFFER ZONE)	2254.89	12.70 %
8.	ROAD	2897.83	16.33 %
TOTAL = (3 TO 8)		7168.56	40.38 %
SCHEME AREA (A)		17750.00	100.00 %

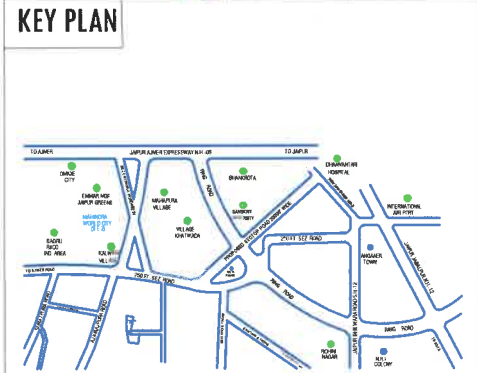

ANUJ SHARMA
B. Tech. (Civil)
Degree No. 030105
ANUJ SHARMA
EMAIL : SEIANUJ01@GMAIL.COM
MOB. : 9783766666
ADD. : 101, PRISM TOWER,OPP. POLICE HEADQUATER,
LALKOTHI SCHEME,TONK ROAD JAIPUR (RAJ.) 302015
LAYOUT PLAN OF WATER SUPPLY SYSTEM