PROPOSED LAY OUT PLAN OF "RAIN WATER HARVESTING SYSTEM" FOR

THE HIGHWAY RESIDENCY

KHASRA NO. 485/1,486,486/1,487,489

AT VILLAGE - BHAGWANPURA, TEHSIL- CHAKSU, DIST.- JAIPUR.

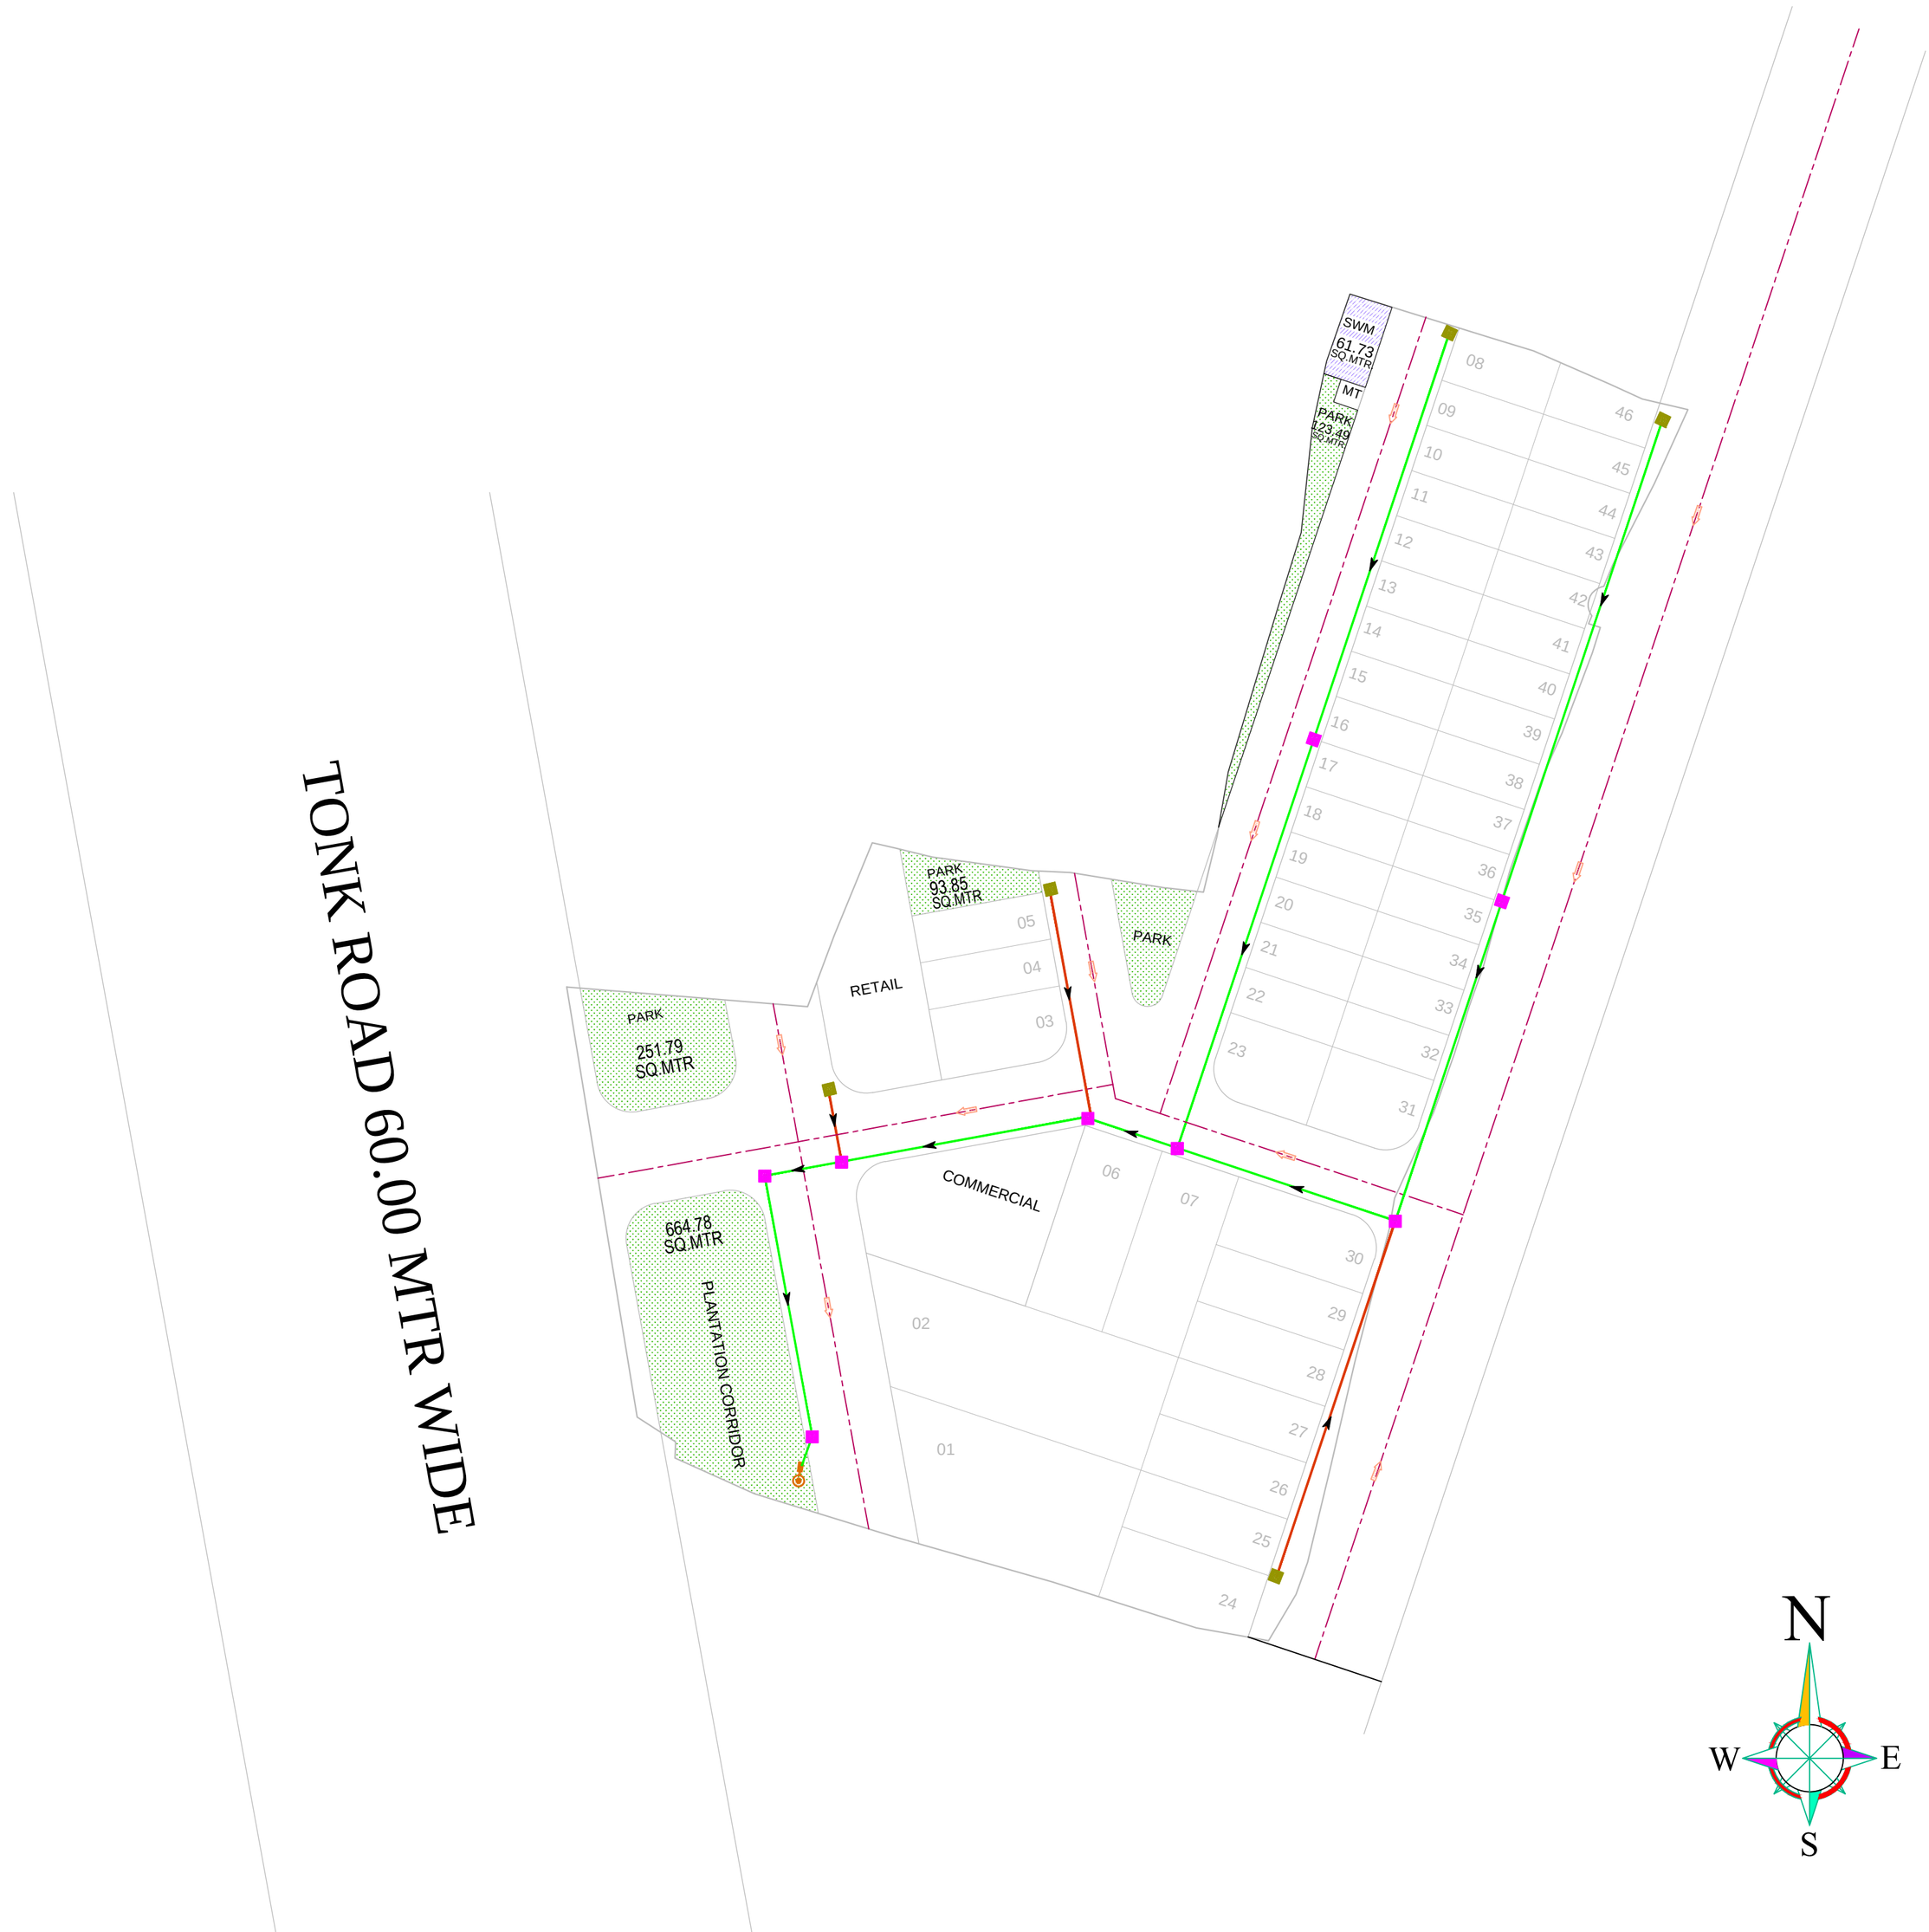

Er. Deepak Bohra
B.Tech (Civil)
Member Institute of Engineers (India)
AM-3120905

Notes:-

0.000	Proposed Road Finished Levels
0.000	Existing Ground Levels

We have considered "FL" as a Top Finish Level of Road

FL :	Top Finish Level of Road

LEGEMDS:-	Relation	Length (Mtr./Nos.)
	PRECAST MANHOLE 450 DIA 600	
	PRECAST MANHOLE 450 DIA 900	
	150 MM DWC PIPE	
	200 MM DWC PIPE	
	300 MM DWC PIPE	
	Rainwater Harvesting Line Slope	
	Rainwater Harvesting Collection Pit	
SLOPE	Road Slope	

General Notes:-

1. ALL DIMENSIONS ARE IN METER & DIAMETERS ARE IN MILLIM-ETER, UNLESS OTHERWISE SPECIFIED.
2. EARTH COVER PROVIDED ABOVE PIPE SHALL BE MINIM-UM 1.0 M.
3. PIPE MATERIAL uPVC.

NAME OF SCHEME :-

THE HIGHWAY RESIDENCY

DRAWING TITLE:-

Layout Plan of Rain Water Harvesting System

CONSULTANT :

"BOHRA ENGINEERING CONSULTANTS LLP"
ADD.:- A-11 BIJASAN CITY BLOCK-A, BHATAWALA, WATIKA ROAD,
NEAR GULMOHAR GARDEN, SANGANER JAIPUR (RAJ.)
Tel: 91-9462634566, 9950337158
E-mail: bohraengconsultants@gmail.com