



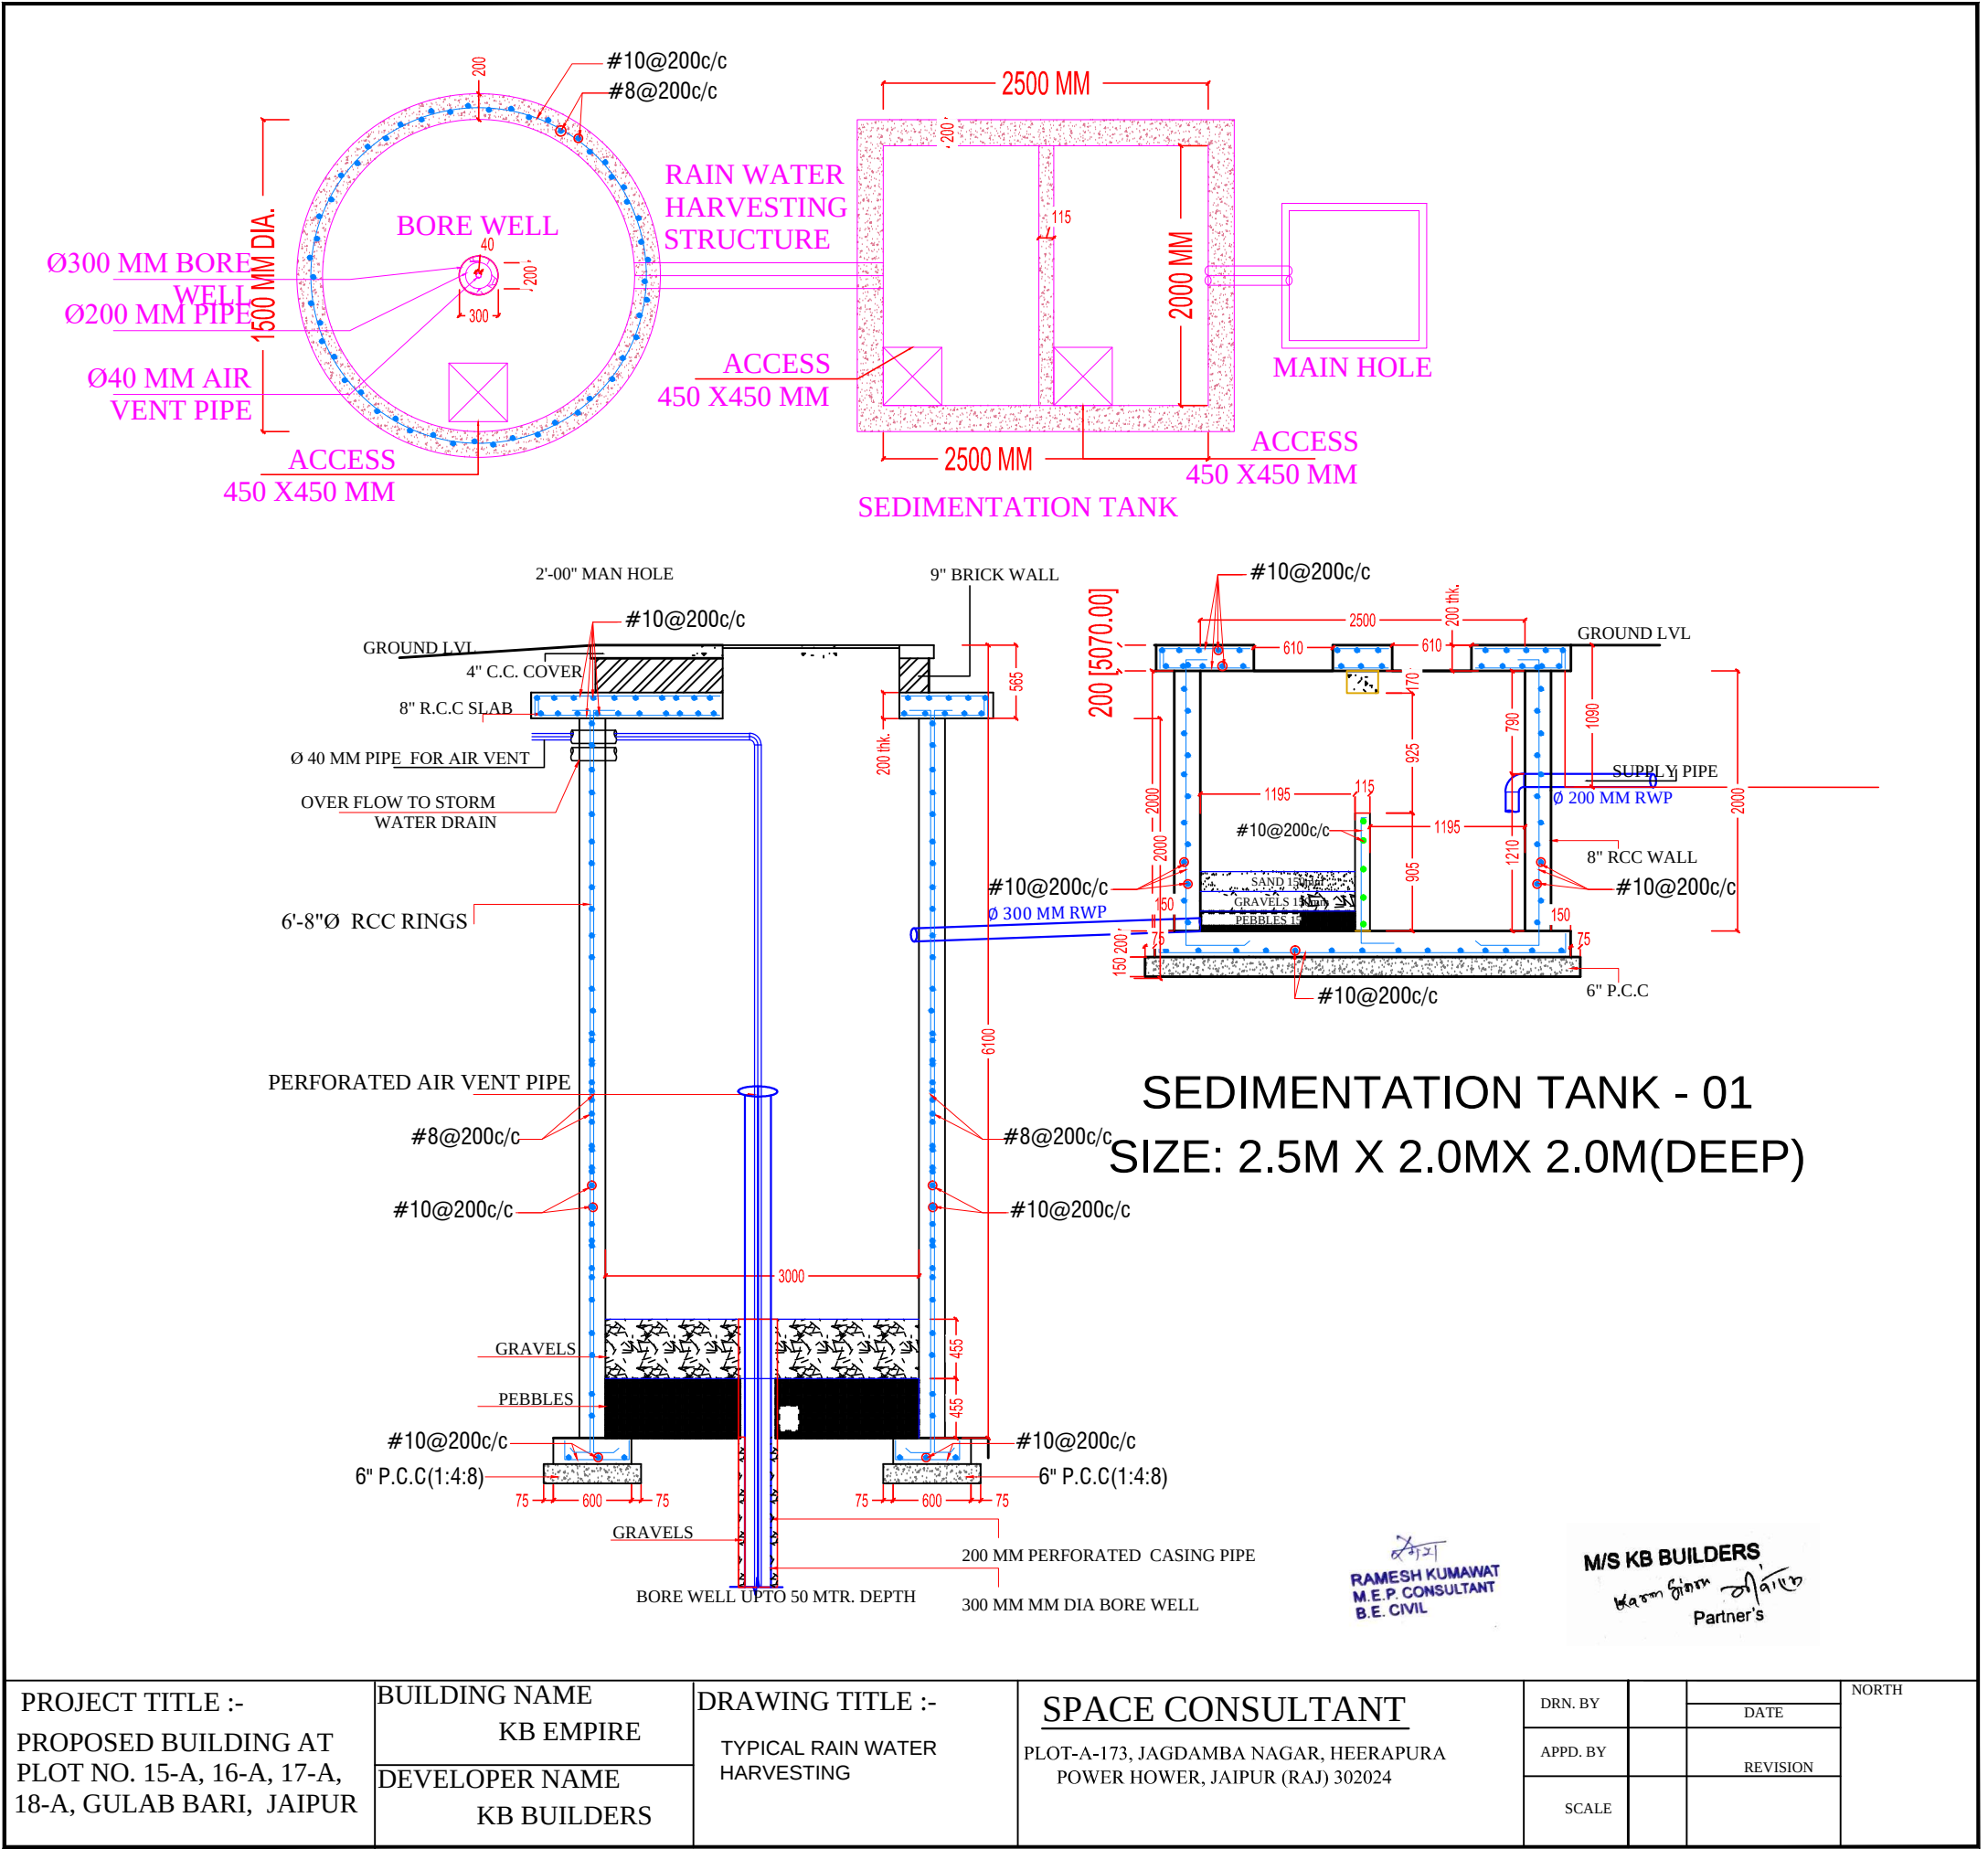

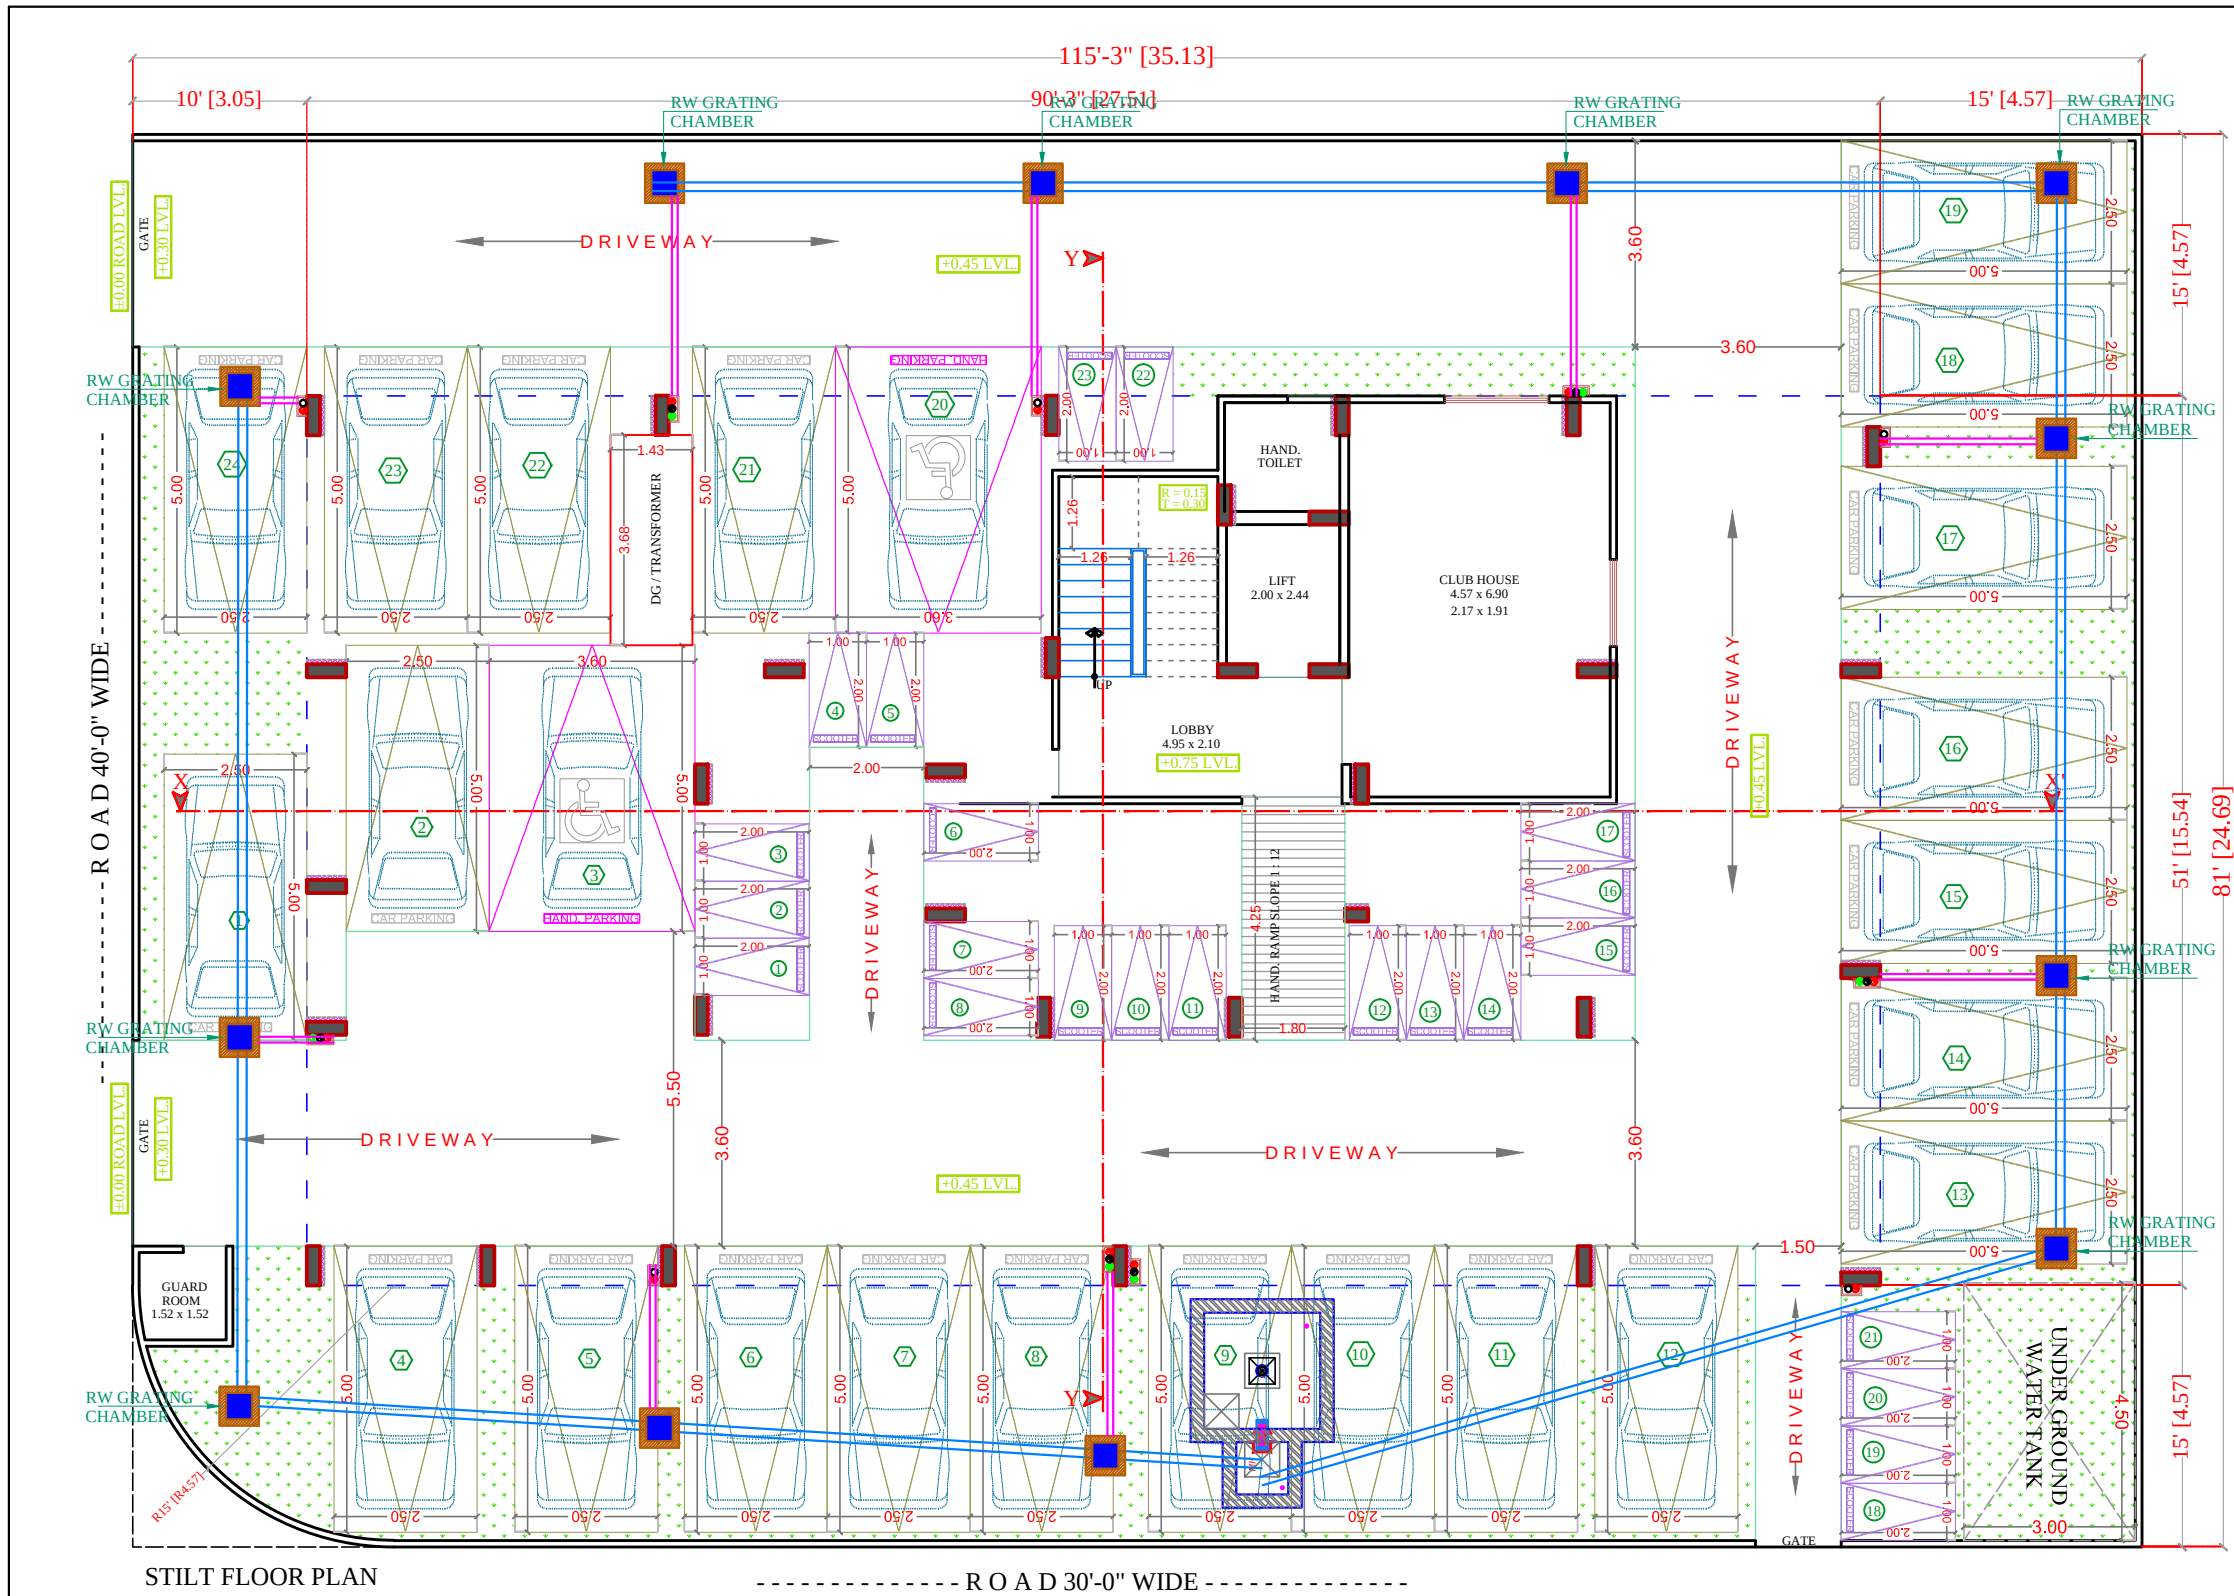

SYMBOL	DESCRIPTION
	Ø 110 mm Soil Waste Water Pipe
	Ø 110 mm Waste Water Pipe
	Ø 110 mm Rain Water Pipe
	Ø 160 mm Rain Water Pipe Slope 1:200
	Ø 110 mm Rain Water Pipe Slope 1:200
	RC-12"X12" Depth According to Slope
	RC-18"X18" Depth According to Slope
	RC-24"X24" Depth According to Slope
	Flow Direction
SIGN:-	
 RAMESH KUMAWAT M.E.P. CONSULTANT B.E. CIVIL	
 M/S KB BUILDERS Partner's	
SPACE CONSULTANT	
PLOT-A-173, JAGDAMBA NAGAR, HEERAPURA POWER HOWER, JAIPUR (RAJ.) 302024	
ARCHITECT :-	
 FRANK SQUARE	
ARCHITECTURE PLANNER DESIGNER C-49 VIDYA APARTMENT PARAS MARG, BAPU NAGAR JAIPUR, (RAJ.) Email-afranksquare@gmail.com Mobile-9461302542	
PROJECT :-	
PROPOSED BUILDING AT PLOT NO. 15-A, 16-A, 17-A, 18-A, GULAB BARI, JAIPUR	
BUILDING NAME	
KB EMPIRE	
DEVELOPER NAME	
KB BUILDERS	
DRAWING:	
STILT FLOOR EXTERNAL STORM DRAIN AND RAIN WATER CHAMBER PIPE ROUTE FOR RERA SUBMISSION PLAN	
DATE	
SCALE:- N.T.S.	