


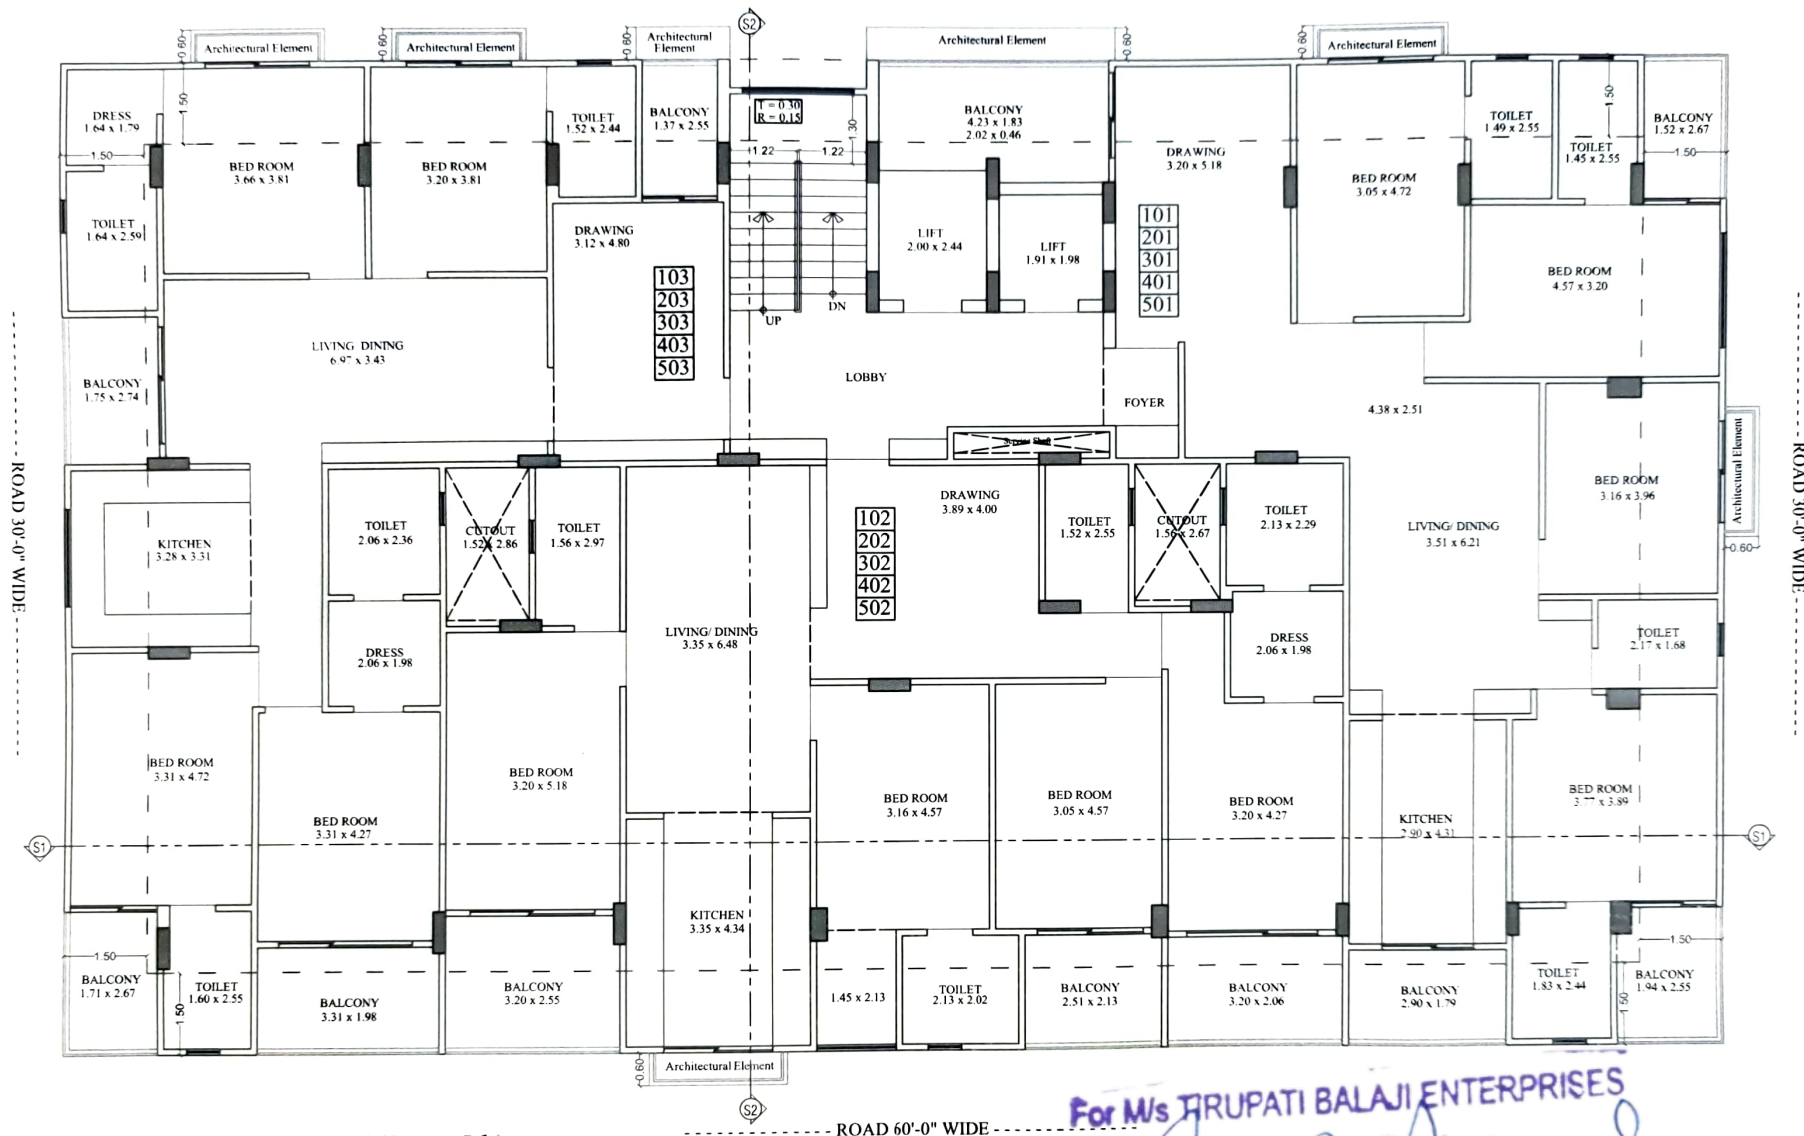

TYPICAL FLOOR PLAN (1st to 5th)

For M/s TRUPATI BALAJI ENTERPRISES
Dikar Agarwal
 Partner

W S N E	OWNER
SCALE = 1:100	
PROJECT -	
PROPOSED RESIDENTIAL BUILDING AT PLOT NO. 106, 107, 116 & 117 PARSHWANATH COLONY, JAIPUR	
ARCHITECT -	
SPACE GRID	
C-49 VIDYA APARTMENT PARAS MARG, BAPU NAGAR NEAR JANTA STORE CIRCLE, JAIPUR-302015 PH: 09314918766 0141-4065506 (O) Email: sdn.spacegrid@gmail.com	
SHRI KRISHNA ARCHITECT CAT 19/25	

