


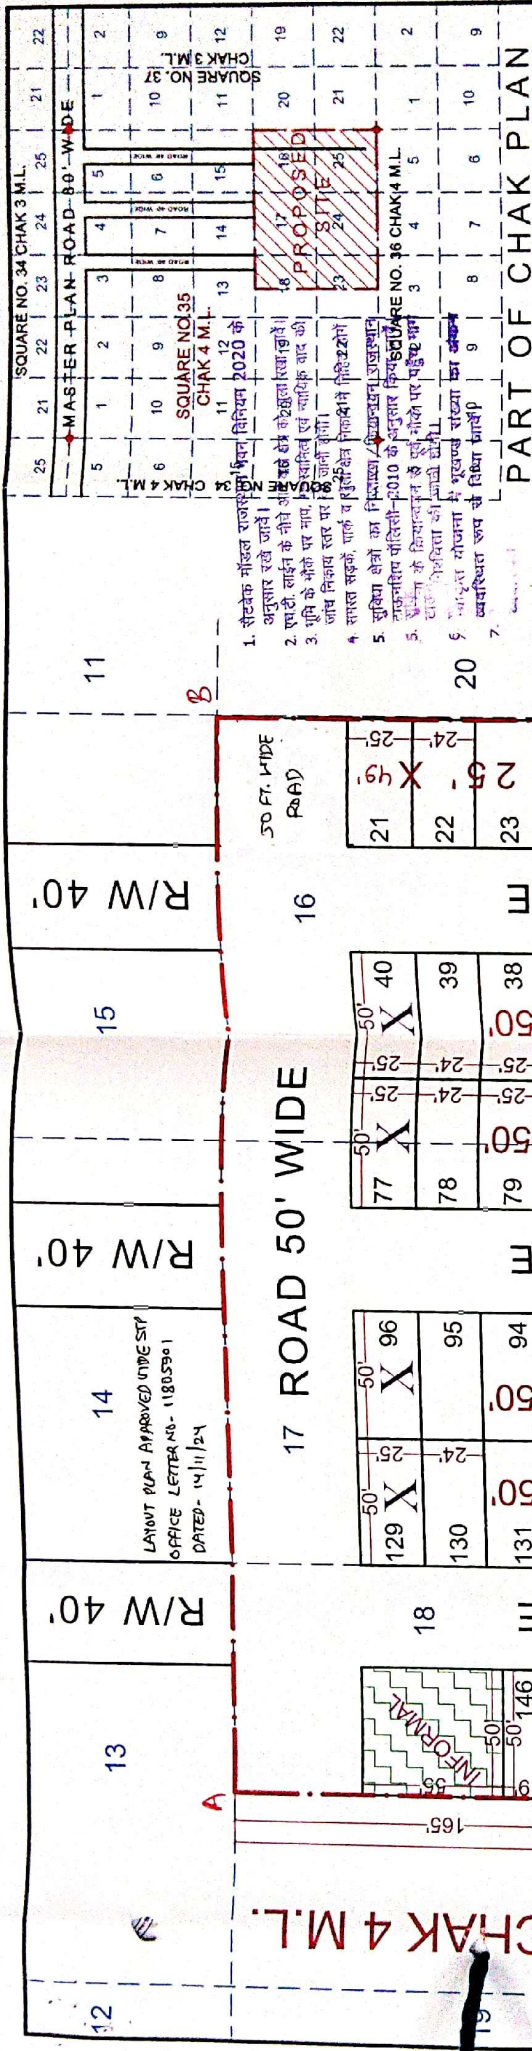

REFERENCE :-

1. JAMABANDI AREA SHOWN THUS :-
2. KILLA LINE SHOWN THUS :-
3. SQUARE POINT SHOWN THUS :-
4. JAMABANDI AREA :- 137851.00 Sq. Ft. OR 1.2812 Hect.
5. SCALE 1" = 50'
6. OWNER :-

LAND USE ANALYSIS :-
TOTAL LAND 137851.00 Sq. Ft.

S. NO.	PARTICULAR	AREA IN Sq. ft.	%TAGE
1	RESIDENTIAL	71791.00 Sq. ft.	52.01 %
2	INFORMAL	2750.00 Sq. ft.	2.00 %
3	ROAD	63400.00 Sq. ft.	45.95 %
	TOTAL	137851.00 Sq. Ft.	100.00 %

PART OF CHAK PLAN

"A to D"
LAYOUT PLAN / ~~REVENUE~~ TECHNICAL
APPROVED WITH CONDITIONS WIDE THIS OFFICE
1 LETTER NO. 12.01.6.999 DATED 26-11-2024

LAYOUT-PLAN

3 सहयुक्त नगर नियोजक नगर विकास न्यास श्रीगंगानगर (राज.)

5 नगर विकास न्यास श्रीगंगानगर (राज.)

1 (रामचरण चव्हारी) सहायक नगर नियोजक कार्य, वरिष्ठ नगर नियोजक श्रीगंगानगर जैन, बीकानेर

(मनीष कुमार) सहायक नगर नियोजक कार्य, वरिष्ठ नगर नियोजक श्रीगंगानगर जैन, बीकानेर

(राजेश मोतवा) वरिष्ठ नगर नियोजक कार्य, वरिष्ठ नगर नियोजक श्रीगंगानगर जैन, बीकानेर

न्यास स्तर पर नमूने के आधार पर नमूने की तैयारी दिनांक 06/12/2024 से शहर स्तर पर नमूने की तैयारी दिनांक 18/12/2024 तक जारी रखी जायेगी।

LAYOUT PLAN OF KILLA NO. 16,18,23,24,25(EACH PART) 17 SQUARE NO. 35 CHAK 4 M.L. AT Teh. & Dist. SRI GANGANAGAR RAJASTHAN

