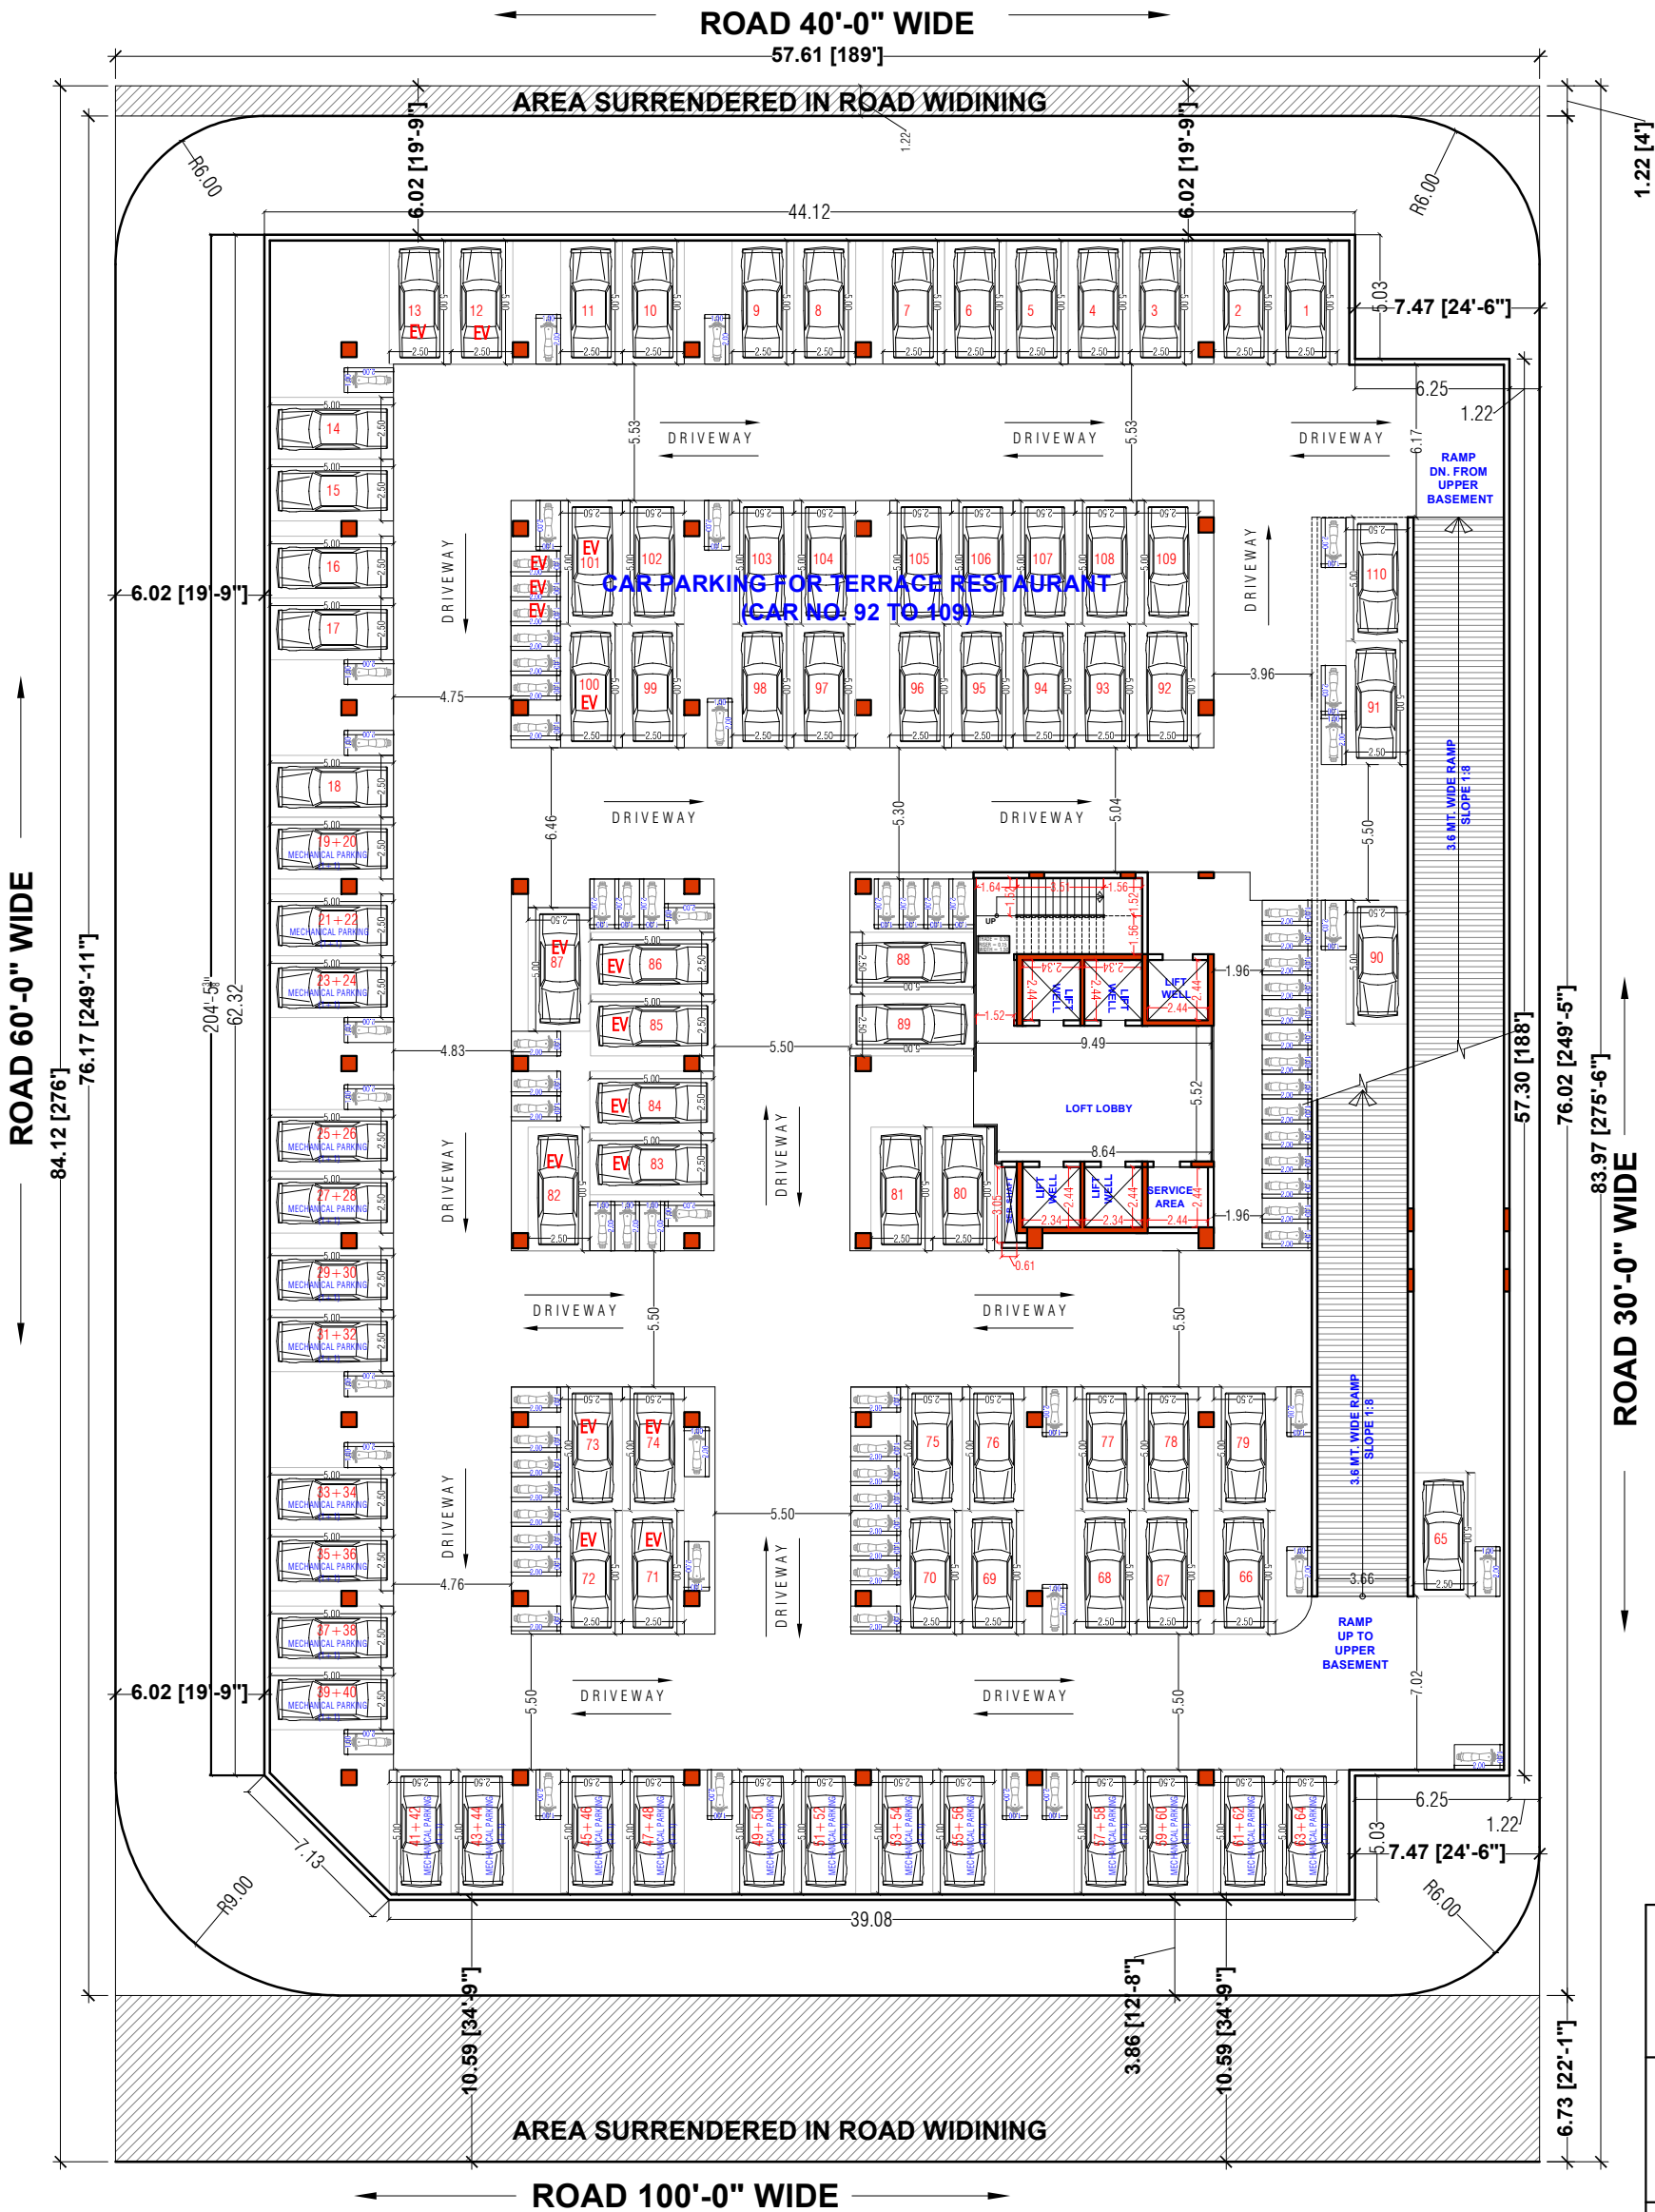


PROJECT TITLE:-
PROPOSED COMMERCIAL BUILDING
AT PLOT NO. 26 .
SCHEME FATEH TIBA INDUSTRIAL
AREA, ADARSH NAGAR

DEVELOPER:-
M/s TRIMURTY LANDCON (India)
PVT. LTD.


NORTH  N

SCALE:-
N.T.S.

ARCHITECT

ASHOK MISHRA Ph. 2229771
B.Arch., M.C.A.
C.A./91/13916
95, Shivaji Nagar, Civil Lines
JAIPUR

UPPER BASEMENT FLOOR PLAN

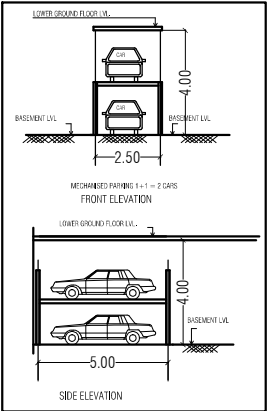

PROJECT TITLE:-
**PROPOSED COMMERCIAL BUILDING
AT PLOT NO. 26 .
SCHEME FATEH TIBA INDUSTRIAL
AREA, ADARSH NAGAR**

DEVELOPER:-
**M/s TRIMURTY LANDCON (India)
PVT. LTD.**


NORTH  N

SCALE:-
N.T.S.

ARCHITECT

ASHOK MISHRA Ph. 2229771
B.Arch., M.C.A.
C.A./91/13916
95, Shivaji Nagar, Civil Lines
JAIPUR

LOWER GROUND FLOOR PLAN

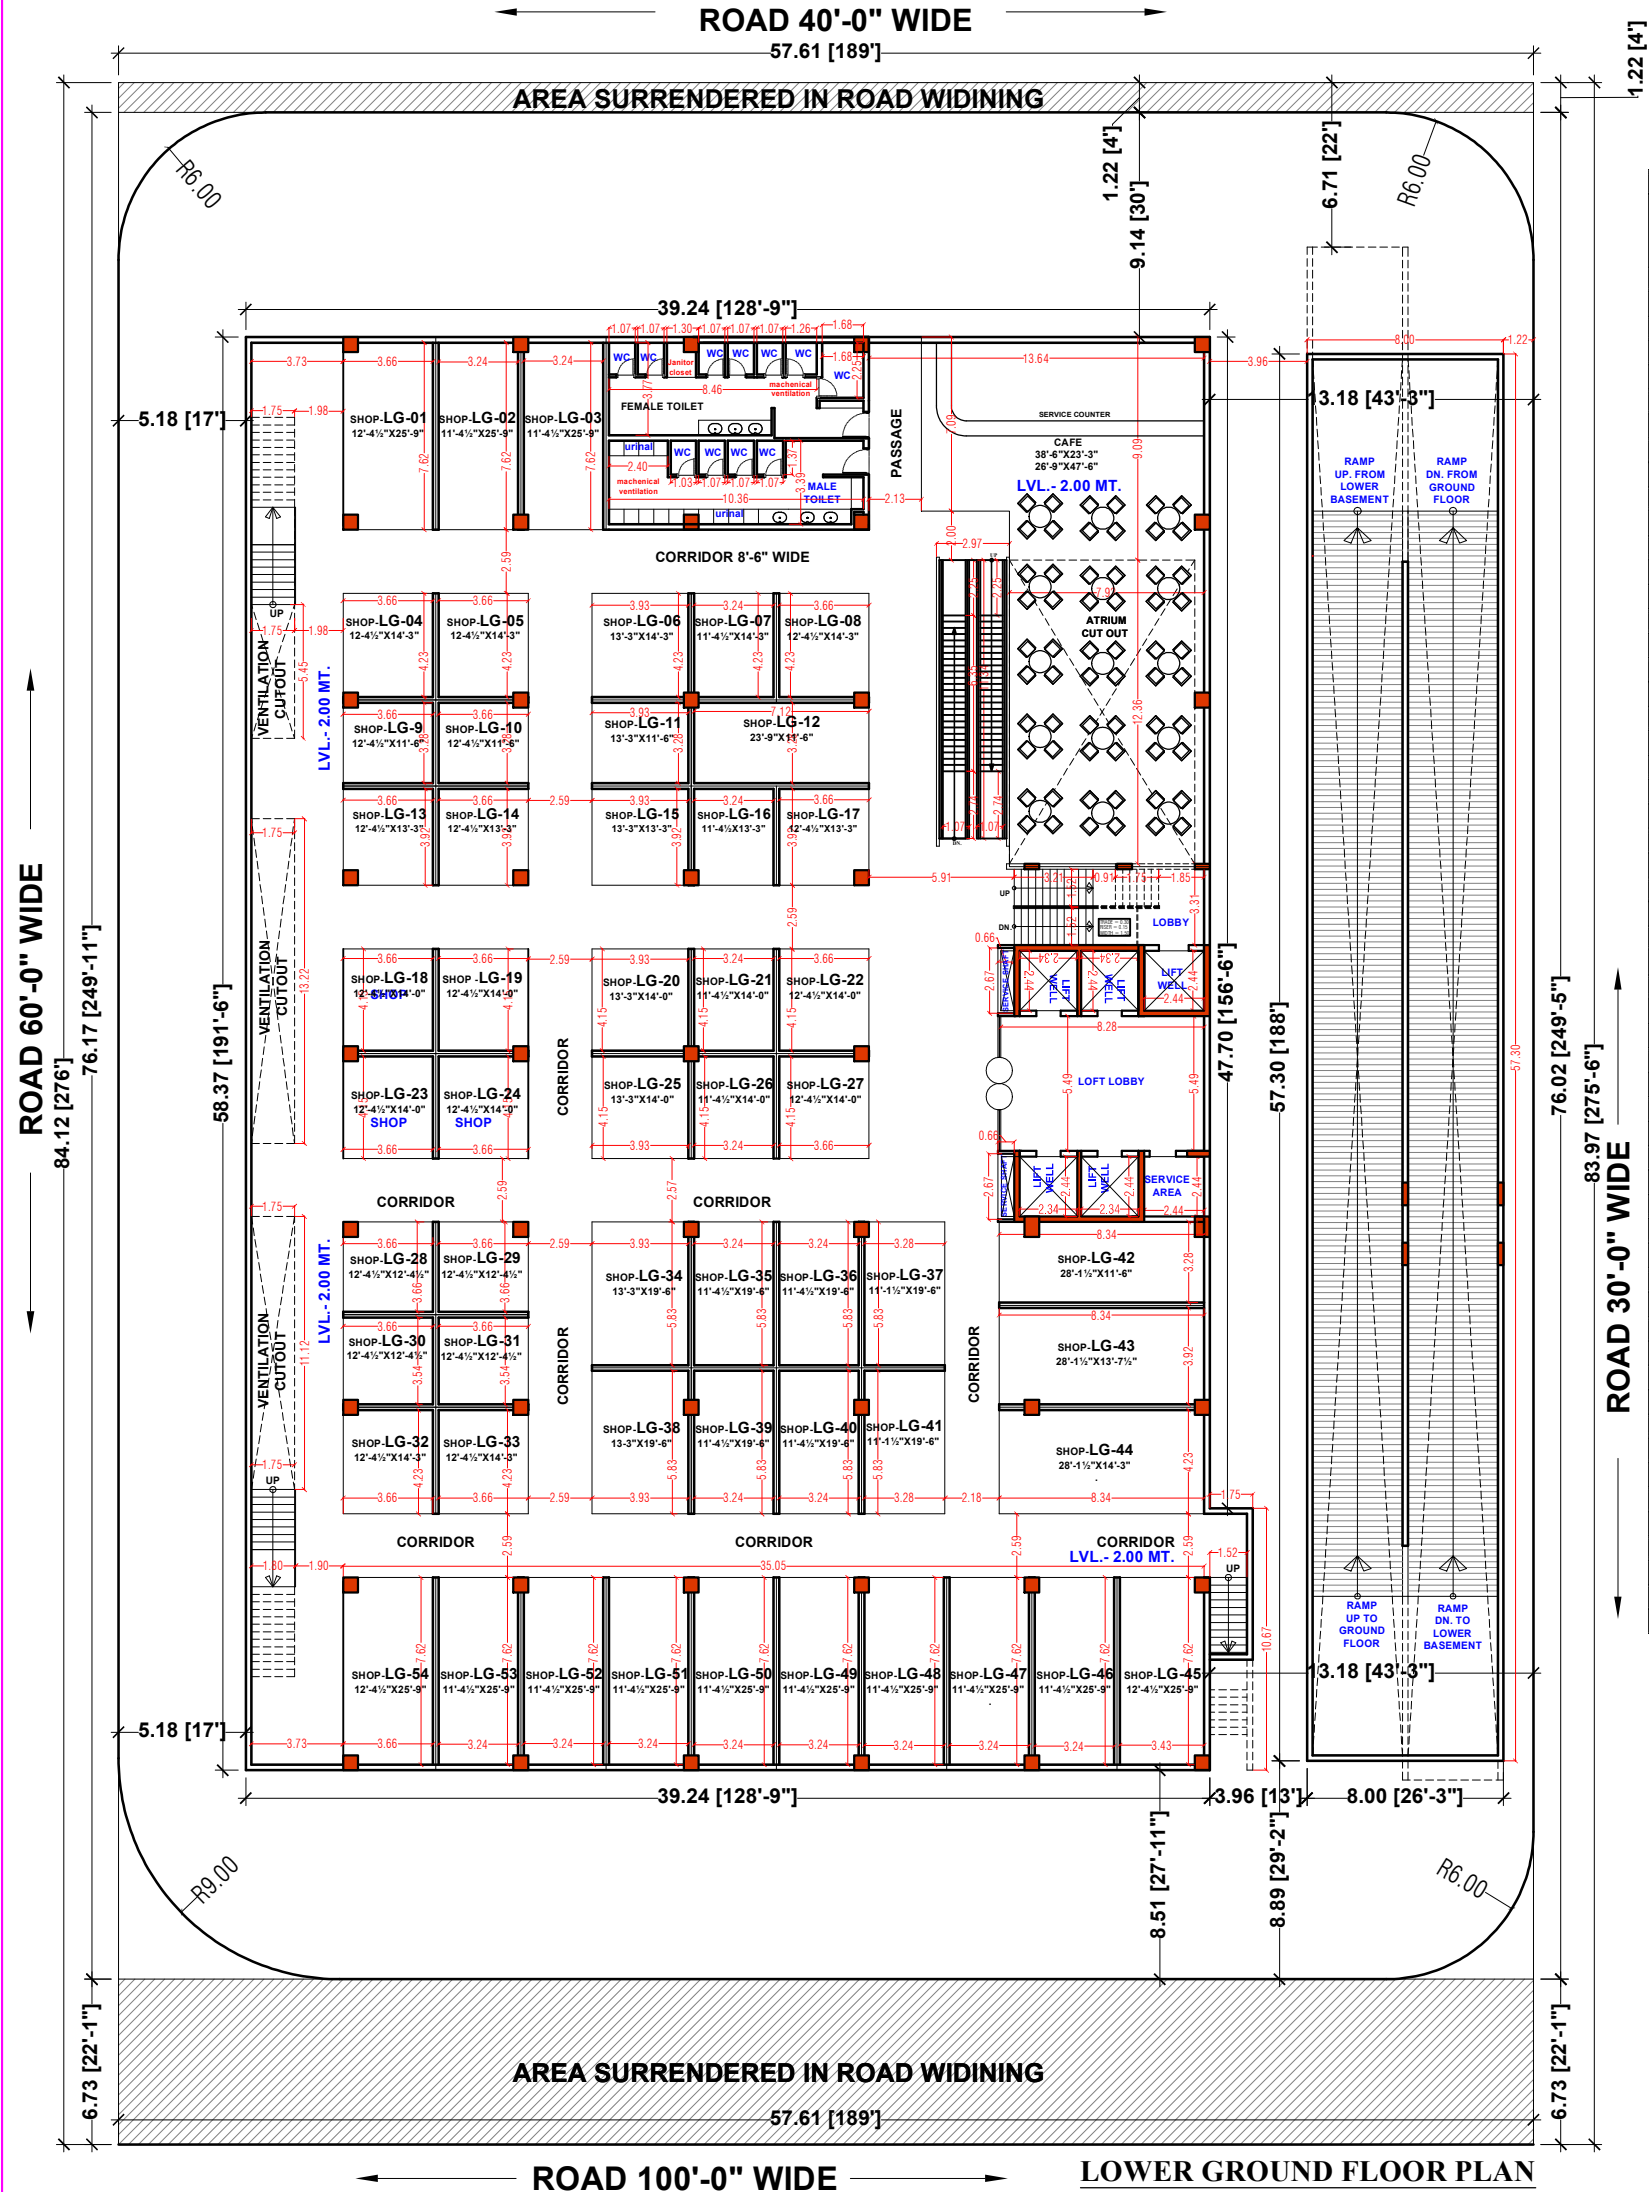

LOWER GROUND FLOOR AREA IN SQ.MT.				
S.NO.	UNIT NAME	CARPET AREA	WALL AREA	BUILT-UP AREA
1	SHOP-LG-01	25.73	3.90	29.64
2	SHOP-LG-02	23.97	3.25	27.22
3	SHOP-LG-03	23.97	3.25	27.22
4	SHOP-LG-04	14.12	2.23	16.35
5	SHOP-LG-05	14.12	2.23	16.35
6	SHOP-LG-06	15.33	2.23	17.56
7	SHOP-LG-07	13.10	1.95	15.05
8	SHOP-LG-08	14.12	2.23	16.35
9	SHOP-LG-09	11.33	1.86	13.19
10	SHOP-LG-10	11.33	1.86	13.19
11	SHOP-LG-11	12.26	1.86	14.12
12	SHOP-LG-12	22.67	2.69	25.36
13	SHOP-LG-13	13.01	2.23	15.24
14	SHOP-LG-14	13.01	2.23	15.24
15	SHOP-LG-15	14.12	2.23	16.35
16	SHOP-LG-16	12.08	1.95	14.03
17	SHOP-LG-17	13.01	2.23	15.24
18	SHOP-LG-18	13.84	2.23	16.07
19	SHOP-LG-19	13.84	2.23	16.07
20	SHOP-LG-20	15.05	2.23	17.28
21	SHOP-LG-21	12.91	1.86	14.77
22	SHOP-LG-22	13.94	2.14	16.07
23	SHOP-LG-23	13.84	2.23	16.07
24	SHOP-LG-24	13.84	2.23	16.07
25	SHOP-LG-25	15.05	2.23	17.28
26	SHOP-LG-26	12.91	1.86	14.77
27	SHOP-LG-27	13.84	2.23	16.07
28	SHOP-LG-28	11.98	2.23	14.21
29	SHOP-LG-29	11.98	2.23	14.21
30	SHOP-LG-30	12.26	1.95	14.21
31	SHOP-LG-31	12.26	1.95	14.21
32	SHOP-LG-32	14.12	2.23	16.35
33	SHOP-LG-33	14.12	2.23	16.35
34	SHOP-LG-34	21.27	2.69	23.97
35	SHOP-LG-35	18.21	2.42	20.62
36	SHOP-LG-36	18.21	2.42	20.62
37	SHOP-LG-37	17.56	2.60	20.16
38	SHOP-LG-38	21.27	2.69	23.97
39	SHOP-LG-39	18.21	2.42	20.62
40	SHOP-LG-40	18.21	2.42	20.62
41	SHOP-LG-41	17.56	2.60	20.16
42	SHOP-LG-42	26.11	3.90	30.01
43	SHOP-LG-43	31.87	3.72	35.58
44	SHOP-LG-44	33.17	4.09	37.25
45	SHOP-LG-45	25.27	4.37	29.64
46	SHOP-LG-46	23.97	3.25	27.22
47	SHOP-LG-47	23.97	3.25	27.22
48	SHOP-LG-48	23.97	3.25	27.22
49	SHOP-LG-49	23.97	3.25	27.22
50	SHOP-LG-50	23.97	3.25	27.22
51	SHOP-LG-51	23.97	3.25	27.22
52	SHOP-LG-52	23.97	3.25	27.22
53	SHOP-LG-53	23.97	3.25	27.22
54	SHOP-LG-54	25.73	3.90	29.64
55	CAFÉ	188.41	12.82	201.23
TOTAL		1155.90	153.75	1309.65

PROJECT TITLE:-
PROPOSED COMMERCIAL BUILDING
AT PLOT NO. 26.
SCHEME FATEH TIBA INDUSTRIAL
AREA, ADARSH NAGAR

DEVELOPER:-
M/s TRIMURTY LANDCON (India)
PVT. LTD.

NORTH

SCALE:-
N.T.S.

ARCHITECT


ASHOK MISHRA
B.Arch., M.C.A.
C.A./91/13916
95, Shivaji Nagar, Civil Lines
JAIPUR

ROAD 40'-0" WIDE

57.61 [189']

AREA SURRENDERED IN ROAD WIDENING = 70.28 SQ.MT.

GROUND FLOOR PLAN

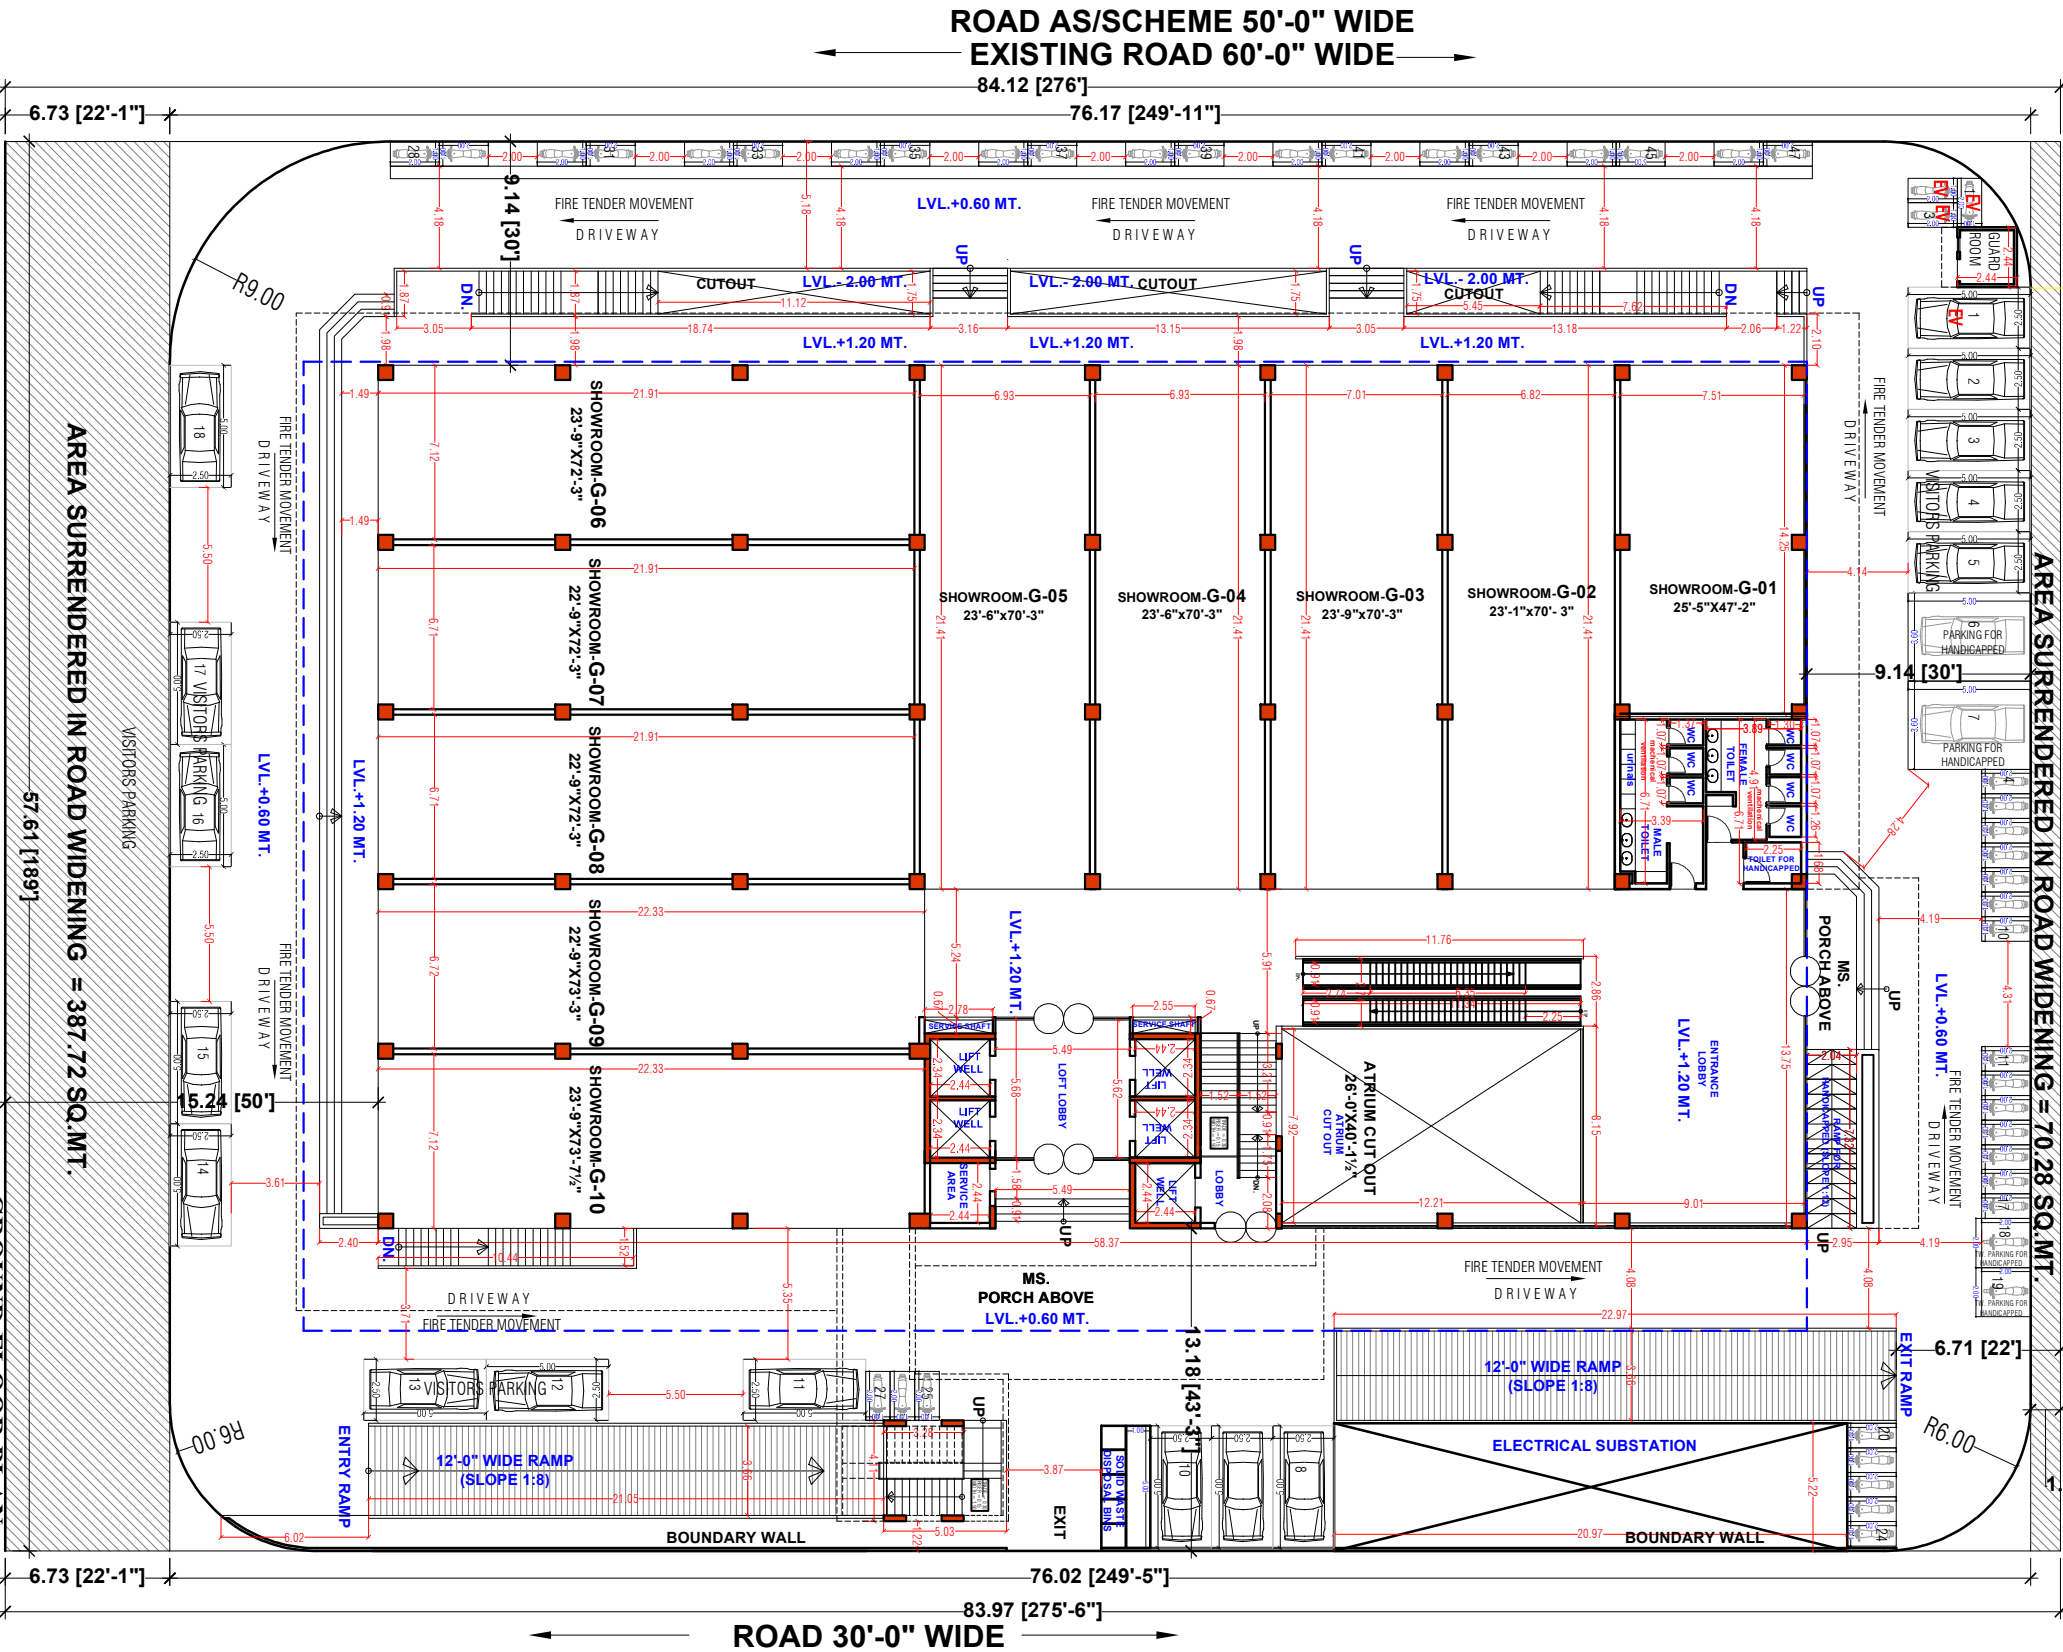

GROUND FLOOR AREA IN SQ.MT.			
S.NO.	UNIT NAME	CARPET AREA	BUILT-UP AREA
1	SHOWROOM -G-01	103.31	111.39
2	SHOWROOM-G-02	142.51	150.69
3	SHOWROOM-G-03	146.42	154.96
4	SHOWROOM-G-04	144.84	153.38
5	SHOWROOM-G-05	144.84	153.38
6	SHOWROOM-G-06	149.11	159.42
7	SHOWROOM-G-07	144.84	152.73
8	SHOWROOM-G-08	144.84	152.73
9	SHOWROOM-G-09	146.14	154.78
10	SHOWROOM-G-10	151.71	162.49
TOTAL		1418.54	1505.96

PROJECT TITLE:-
PROPOSED COMMERCIAL BUILDING
AT PLOT NO. 26.
SCHEME FATEH TIBA INDUSTRIAL
AREA, ADARSH NAGAR

DEVELOPER:-
M/s TRIMURTY LANDCON (India)
PVT. LTD.


NORTH

SCALE:-
N.T.S.

ARCHITECT

ASHOK MISHRA Pn.2229771
BAED., M.C.A.
C.A./91/13916
95, Shreeji Nagar, Civil Lines
JALPAIGURI

FIRST FLOOR PLAN

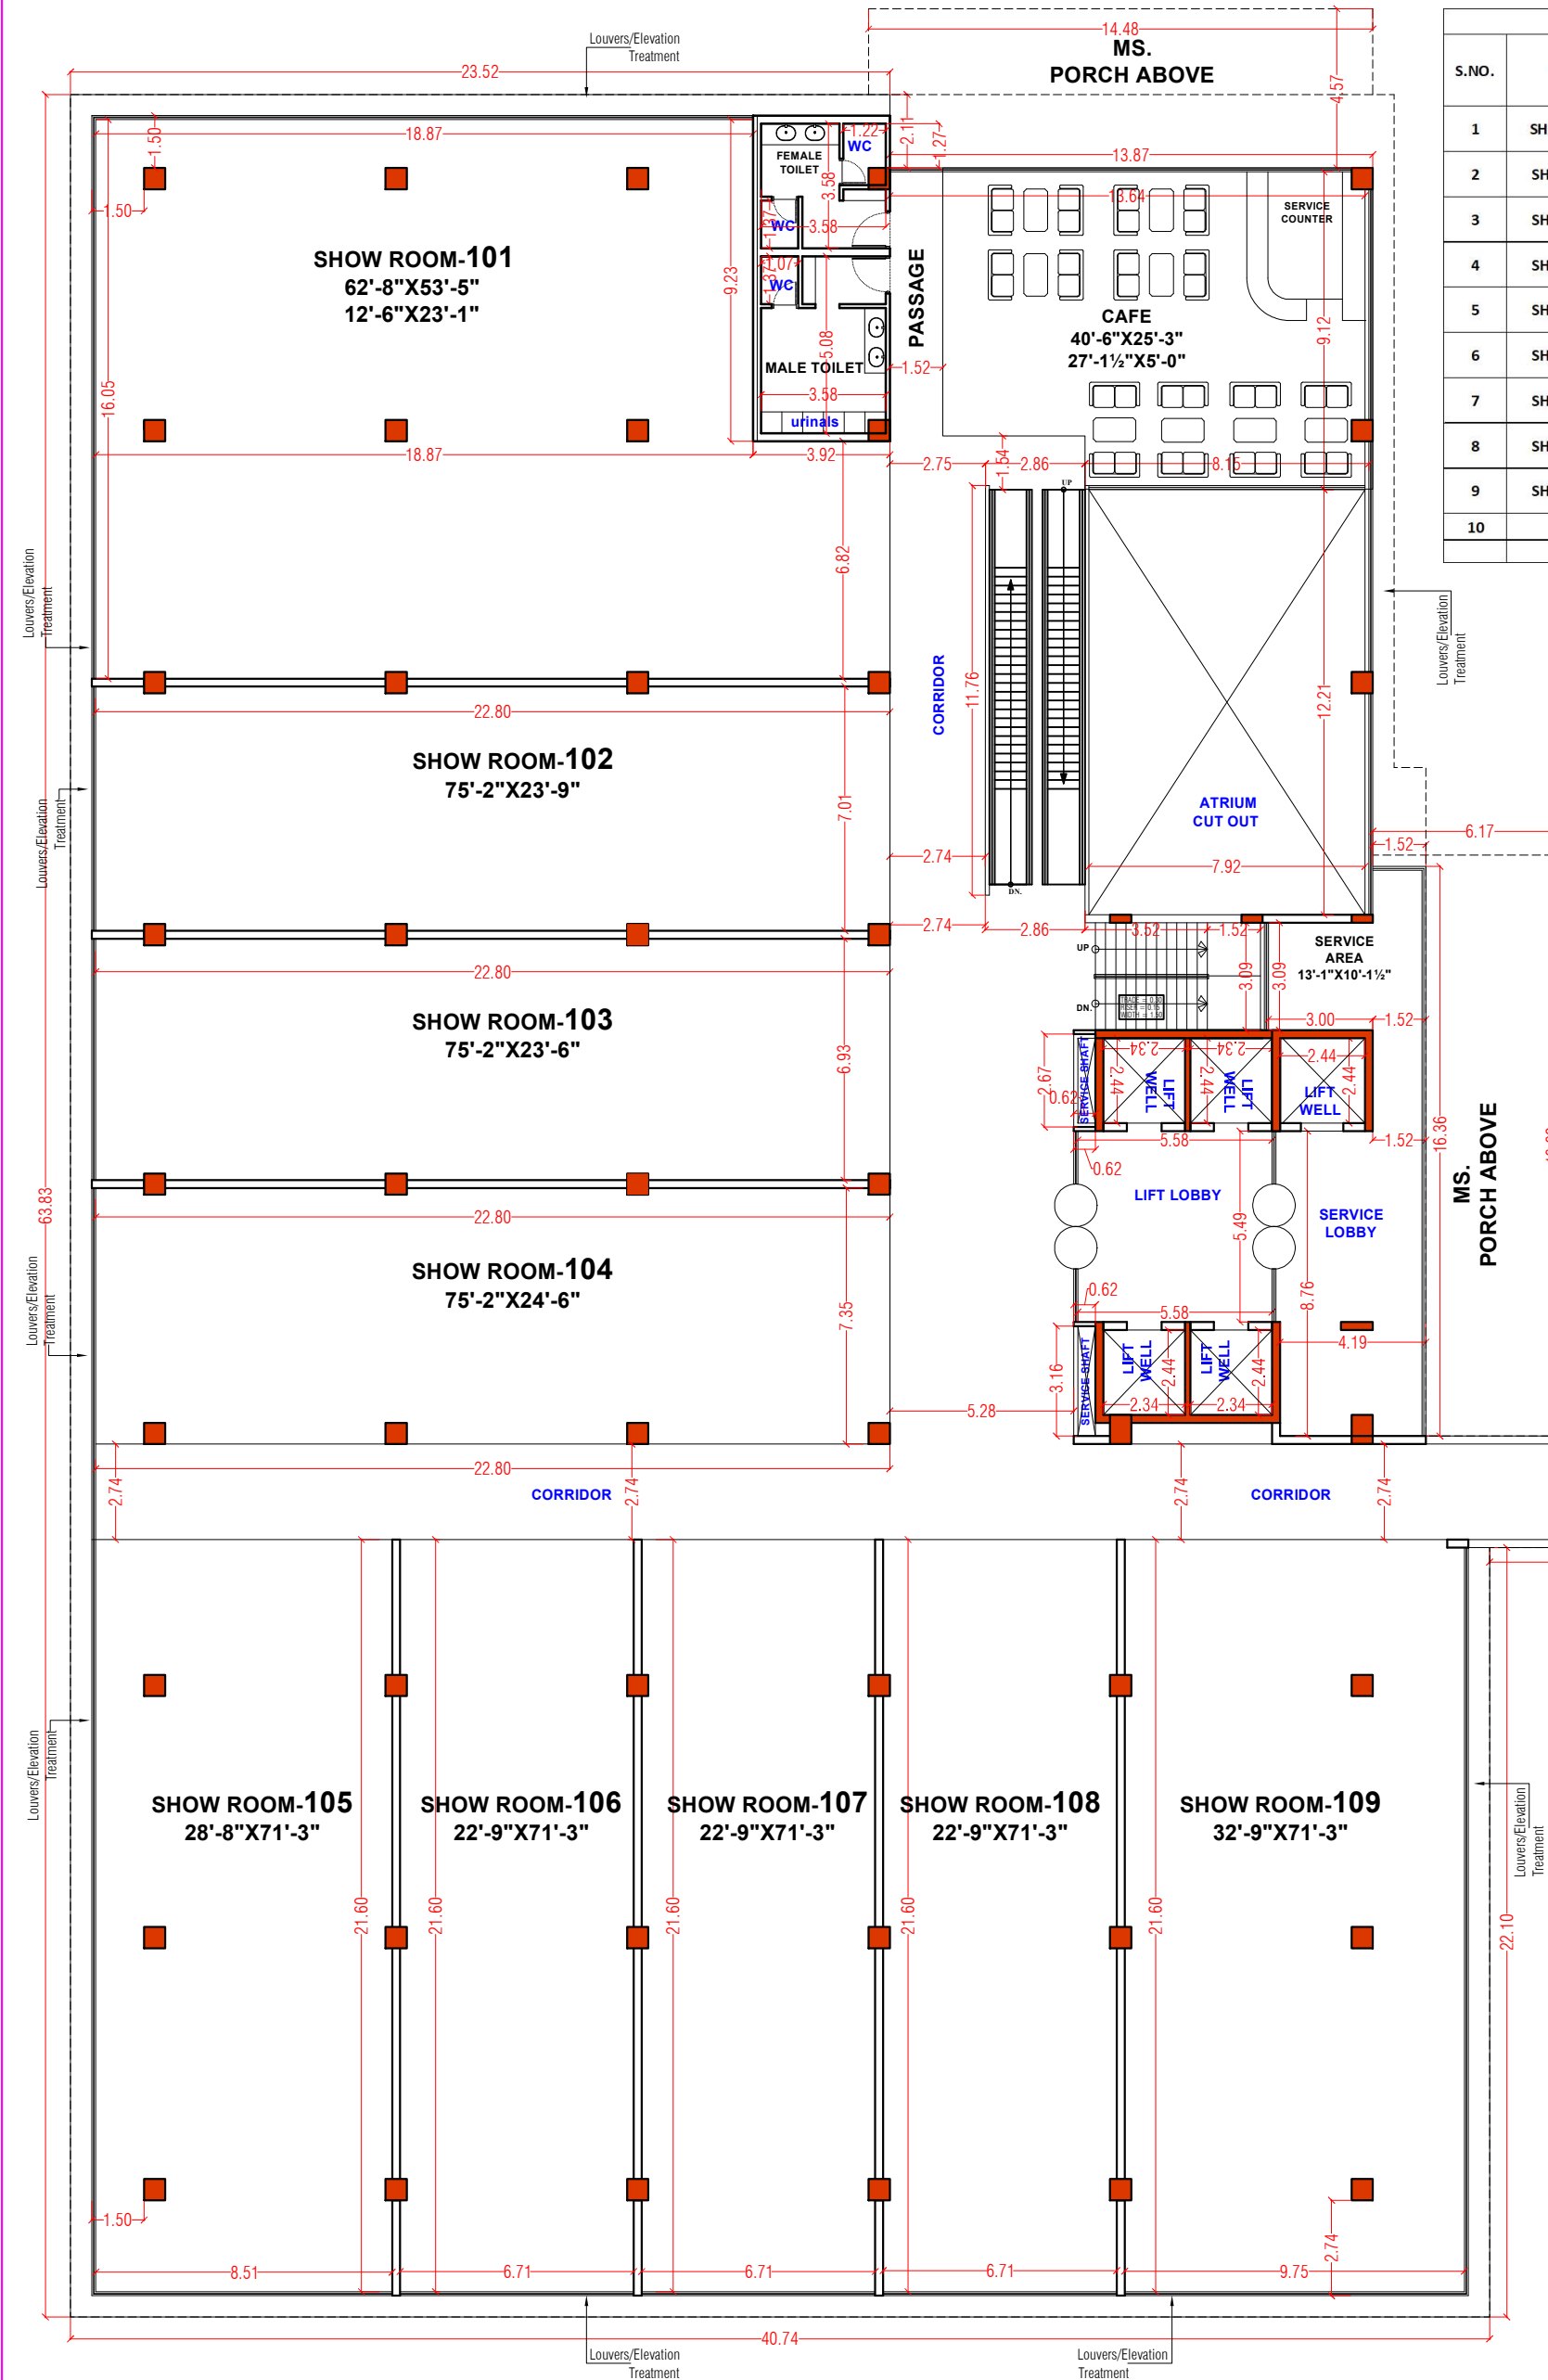

FIRST FLOOR AREA IN SQ.MT.				
S.NO.	UNIT NAME	CARPET AREA	WALL AREA	BUILT-UP AREA
1	SHOWROOM-101	324.79	13.01	337.80
2	SHOWROOM-102	156.91	8.92	165.83
3	SHOWROOM-103	155.15	9.01	164.16
4	SHOWROOM-104	159.51	11.61	171.13
5	SHOWROOM-105	179.02	10.78	189.80
6	SHOWROOM-106	142.14	8.45	150.60
7	SHOWROOM-107	142.14	8.45	150.60
8	SHOWROOM-108	142.14	8.45	150.60
9	SHOWROOM-109	205.59	11.15	216.74
10	CAFÉ	99.59	7.99	107.58
TOTAL		1707.00	97.83	1804.83

FIRST FLOOR PLAN

PROJECT TITLE:-
PROPOSED COMMERCIAL BUILDING
AT PLOT NO. 26 .
SCHEME FATEH TIBA INDUSTRIAL
AREA, ADARSH NAGAR

DEVELOPER:-
M/s TRIMURTY LANDCON (India)
PVT. LTD.


NORTH


SCALE:-
N.T.S.

ARCHITECT

ASHOK MISHRA Ph. 2229772
B.Arch., M.C.A.
C.A./91/13916
95, Shivaji Nagar, Civil Lines
JAIPUR

SECOND FLOOR PLAN

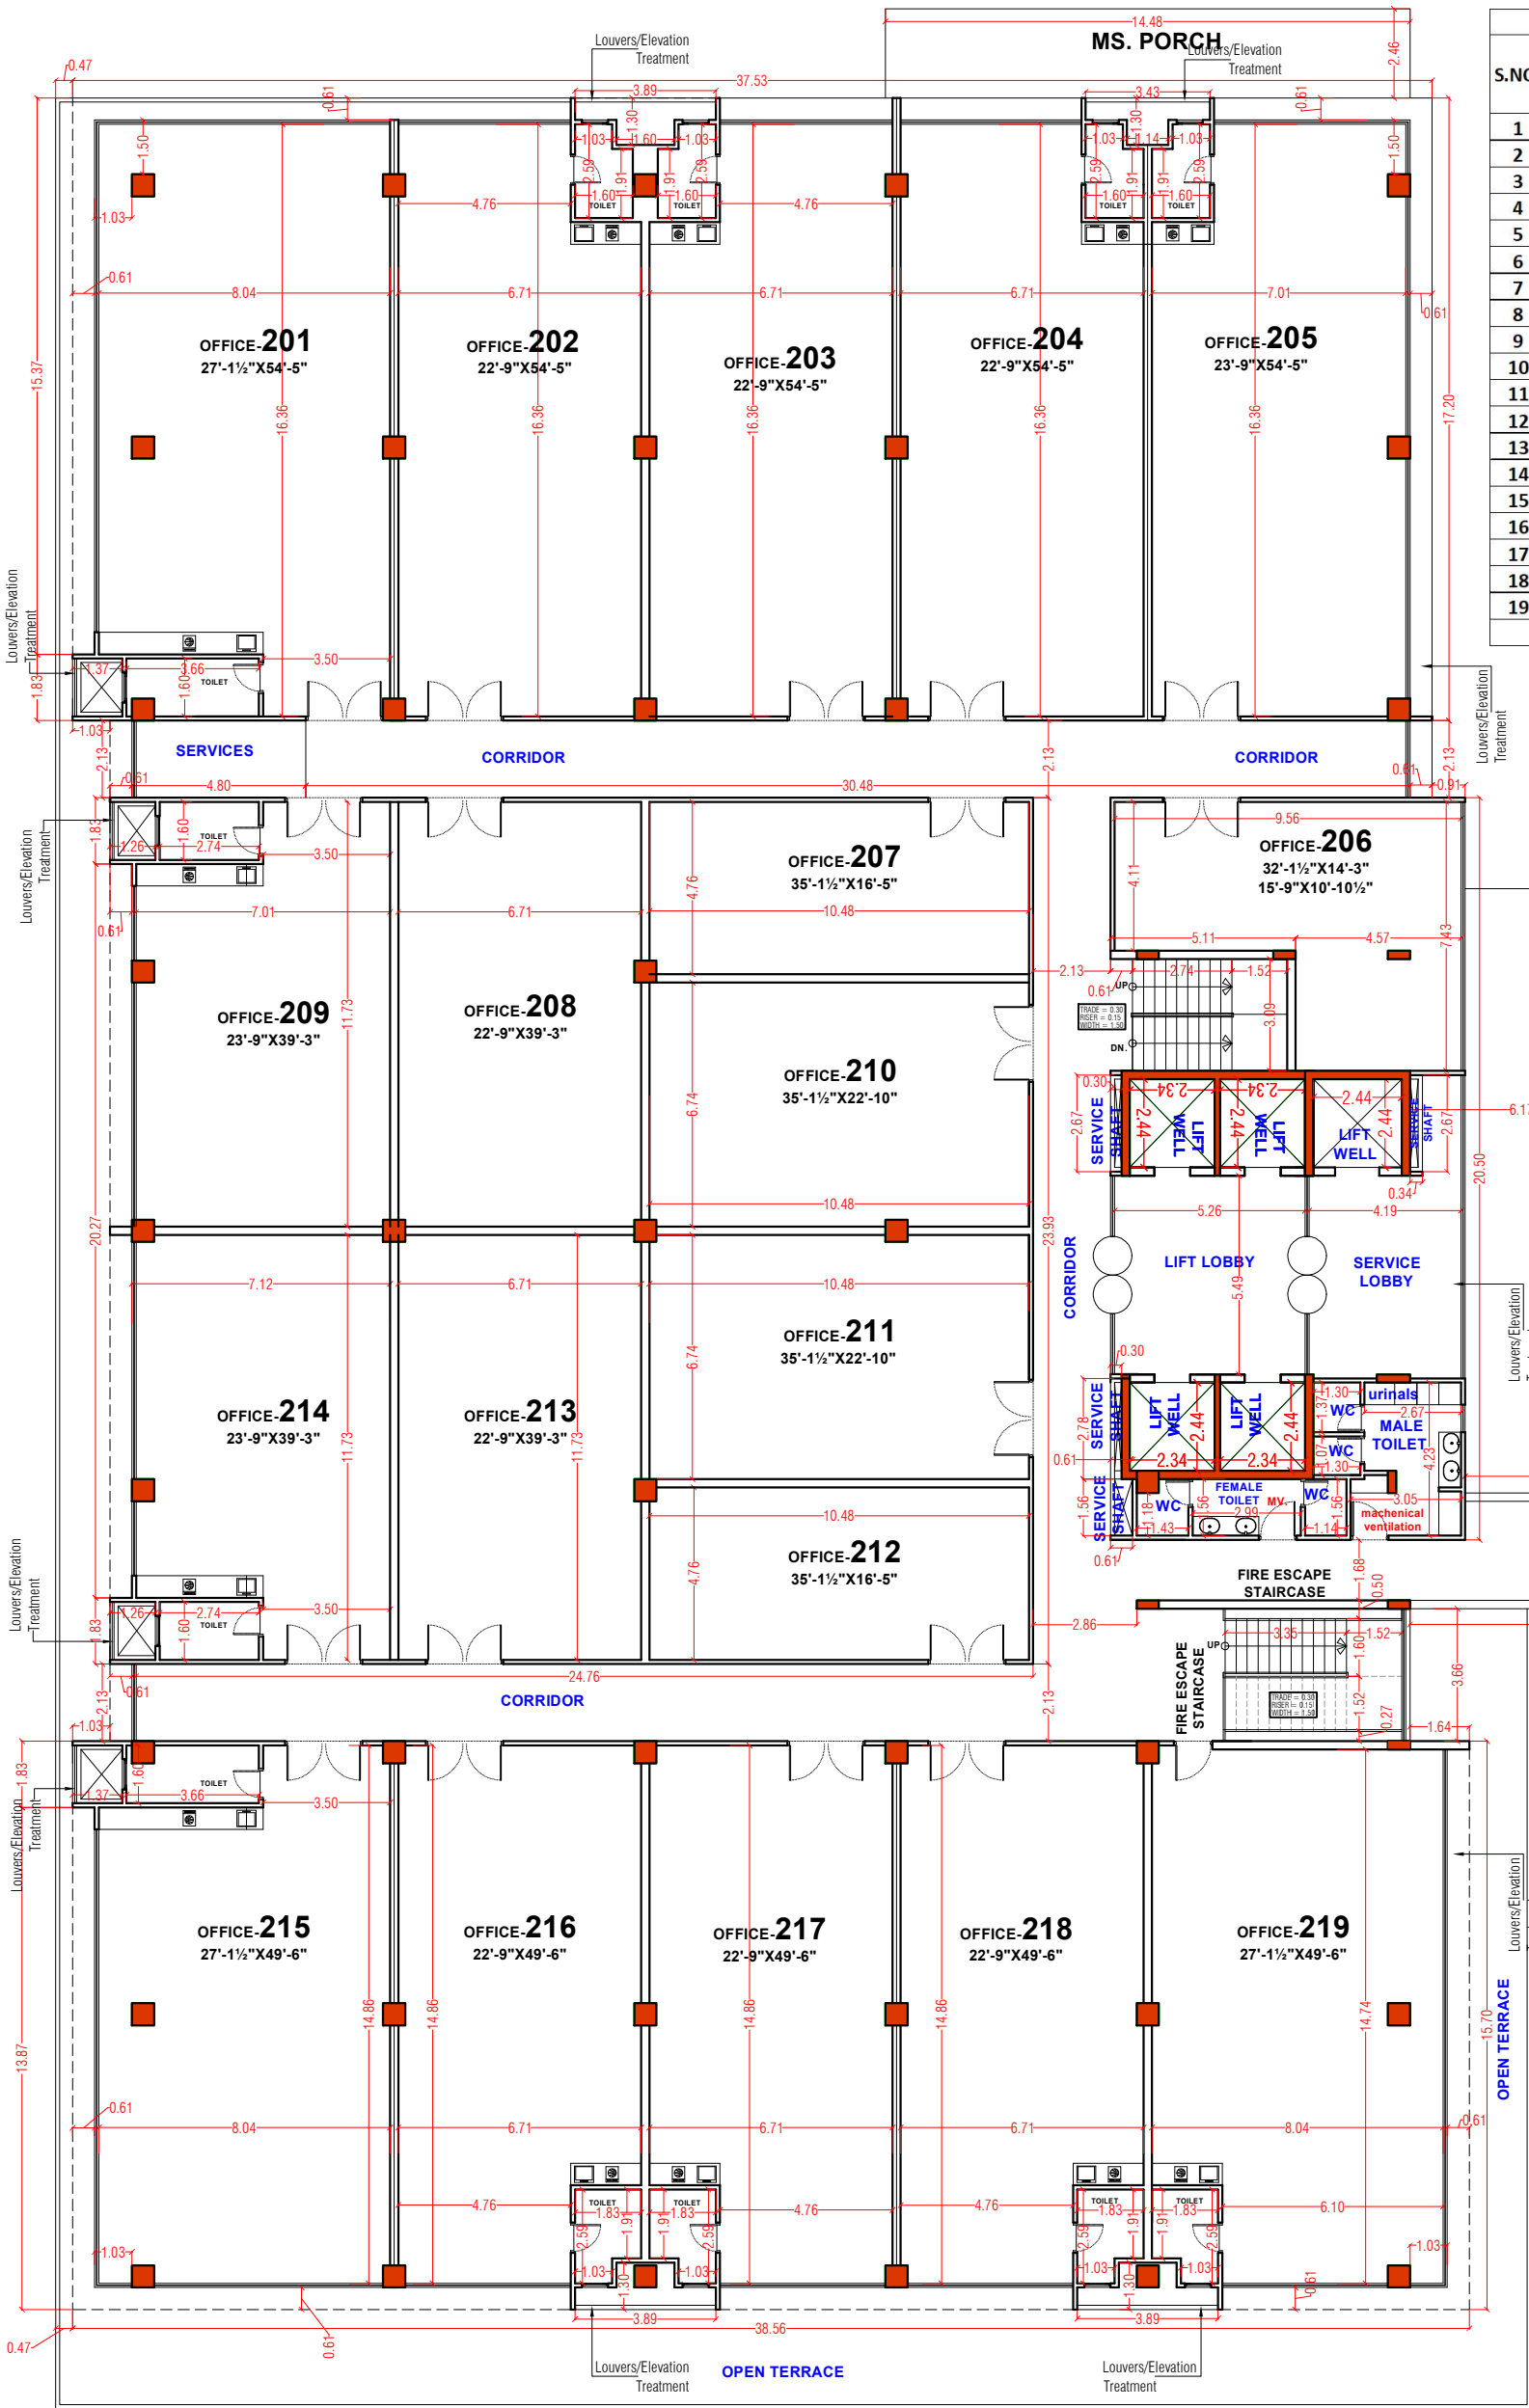

SECOND FLOOR AREA IN SQ.MT.				
S.NO.	UNIT NAME	CARPET AREA	WALL AREA	BUILT-UP AREA
1	OFFICE-201	127.18	8.64	135.82
2	OFFICE-202	107.30	7.15	114.46
3	OFFICE-203	107.30	7.15	114.46
4	OFFICE-204	108.14	6.50	114.64
5	OFFICE-205	111.30	8.36	119.66
6	OFFICE-206	53.33	5.11	58.44
7	OFFICE-207	49.33	4.27	53.61
8	OFFICE-208	78.22	4.74	82.96
9	OFFICE-209	79.53	5.95	85.47
10	OFFICE-210	70.05	4.46	74.51
11	OFFICE-211	70.05	4.46	74.51
12	OFFICE-212	49.33	4.27	53.61
13	OFFICE-213	78.22	4.74	82.96
14	OFFICE-214	79.53	5.95	85.47
15	OFFICE-215	115.01	8.36	123.38
16	OFFICE-216	97.83	6.22	104.05
17	OFFICE-217	97.83	6.22	104.05
18	OFFICE-218	97.83	6.22	104.05
19	OFFICE-219	115.57	8.64	124.21
TOTAL		1692.88	117.43	1810.31

PROJECT TITLE:-
PROPOSED COMMERCIAL BUILDING
AT PLOT NO. 26 .
SCHEME FATEH TIBA INDUSTRIAL
AREA, ADARSH NAGAR


DEVELOPER:-
M/s TRIMURTY LANDCON (India)
PVT. LTD.

NORTH
SCALE:-
N.T.S.

ARCHITECT
ASHOK MISHRA
B.Arch., M.C.A.
C.A./91/13916
95, Shivaji Nagar, Civil Lines
JAIPUR

SECOND FLOOR PLAN

THIRD FLOOR PLAN

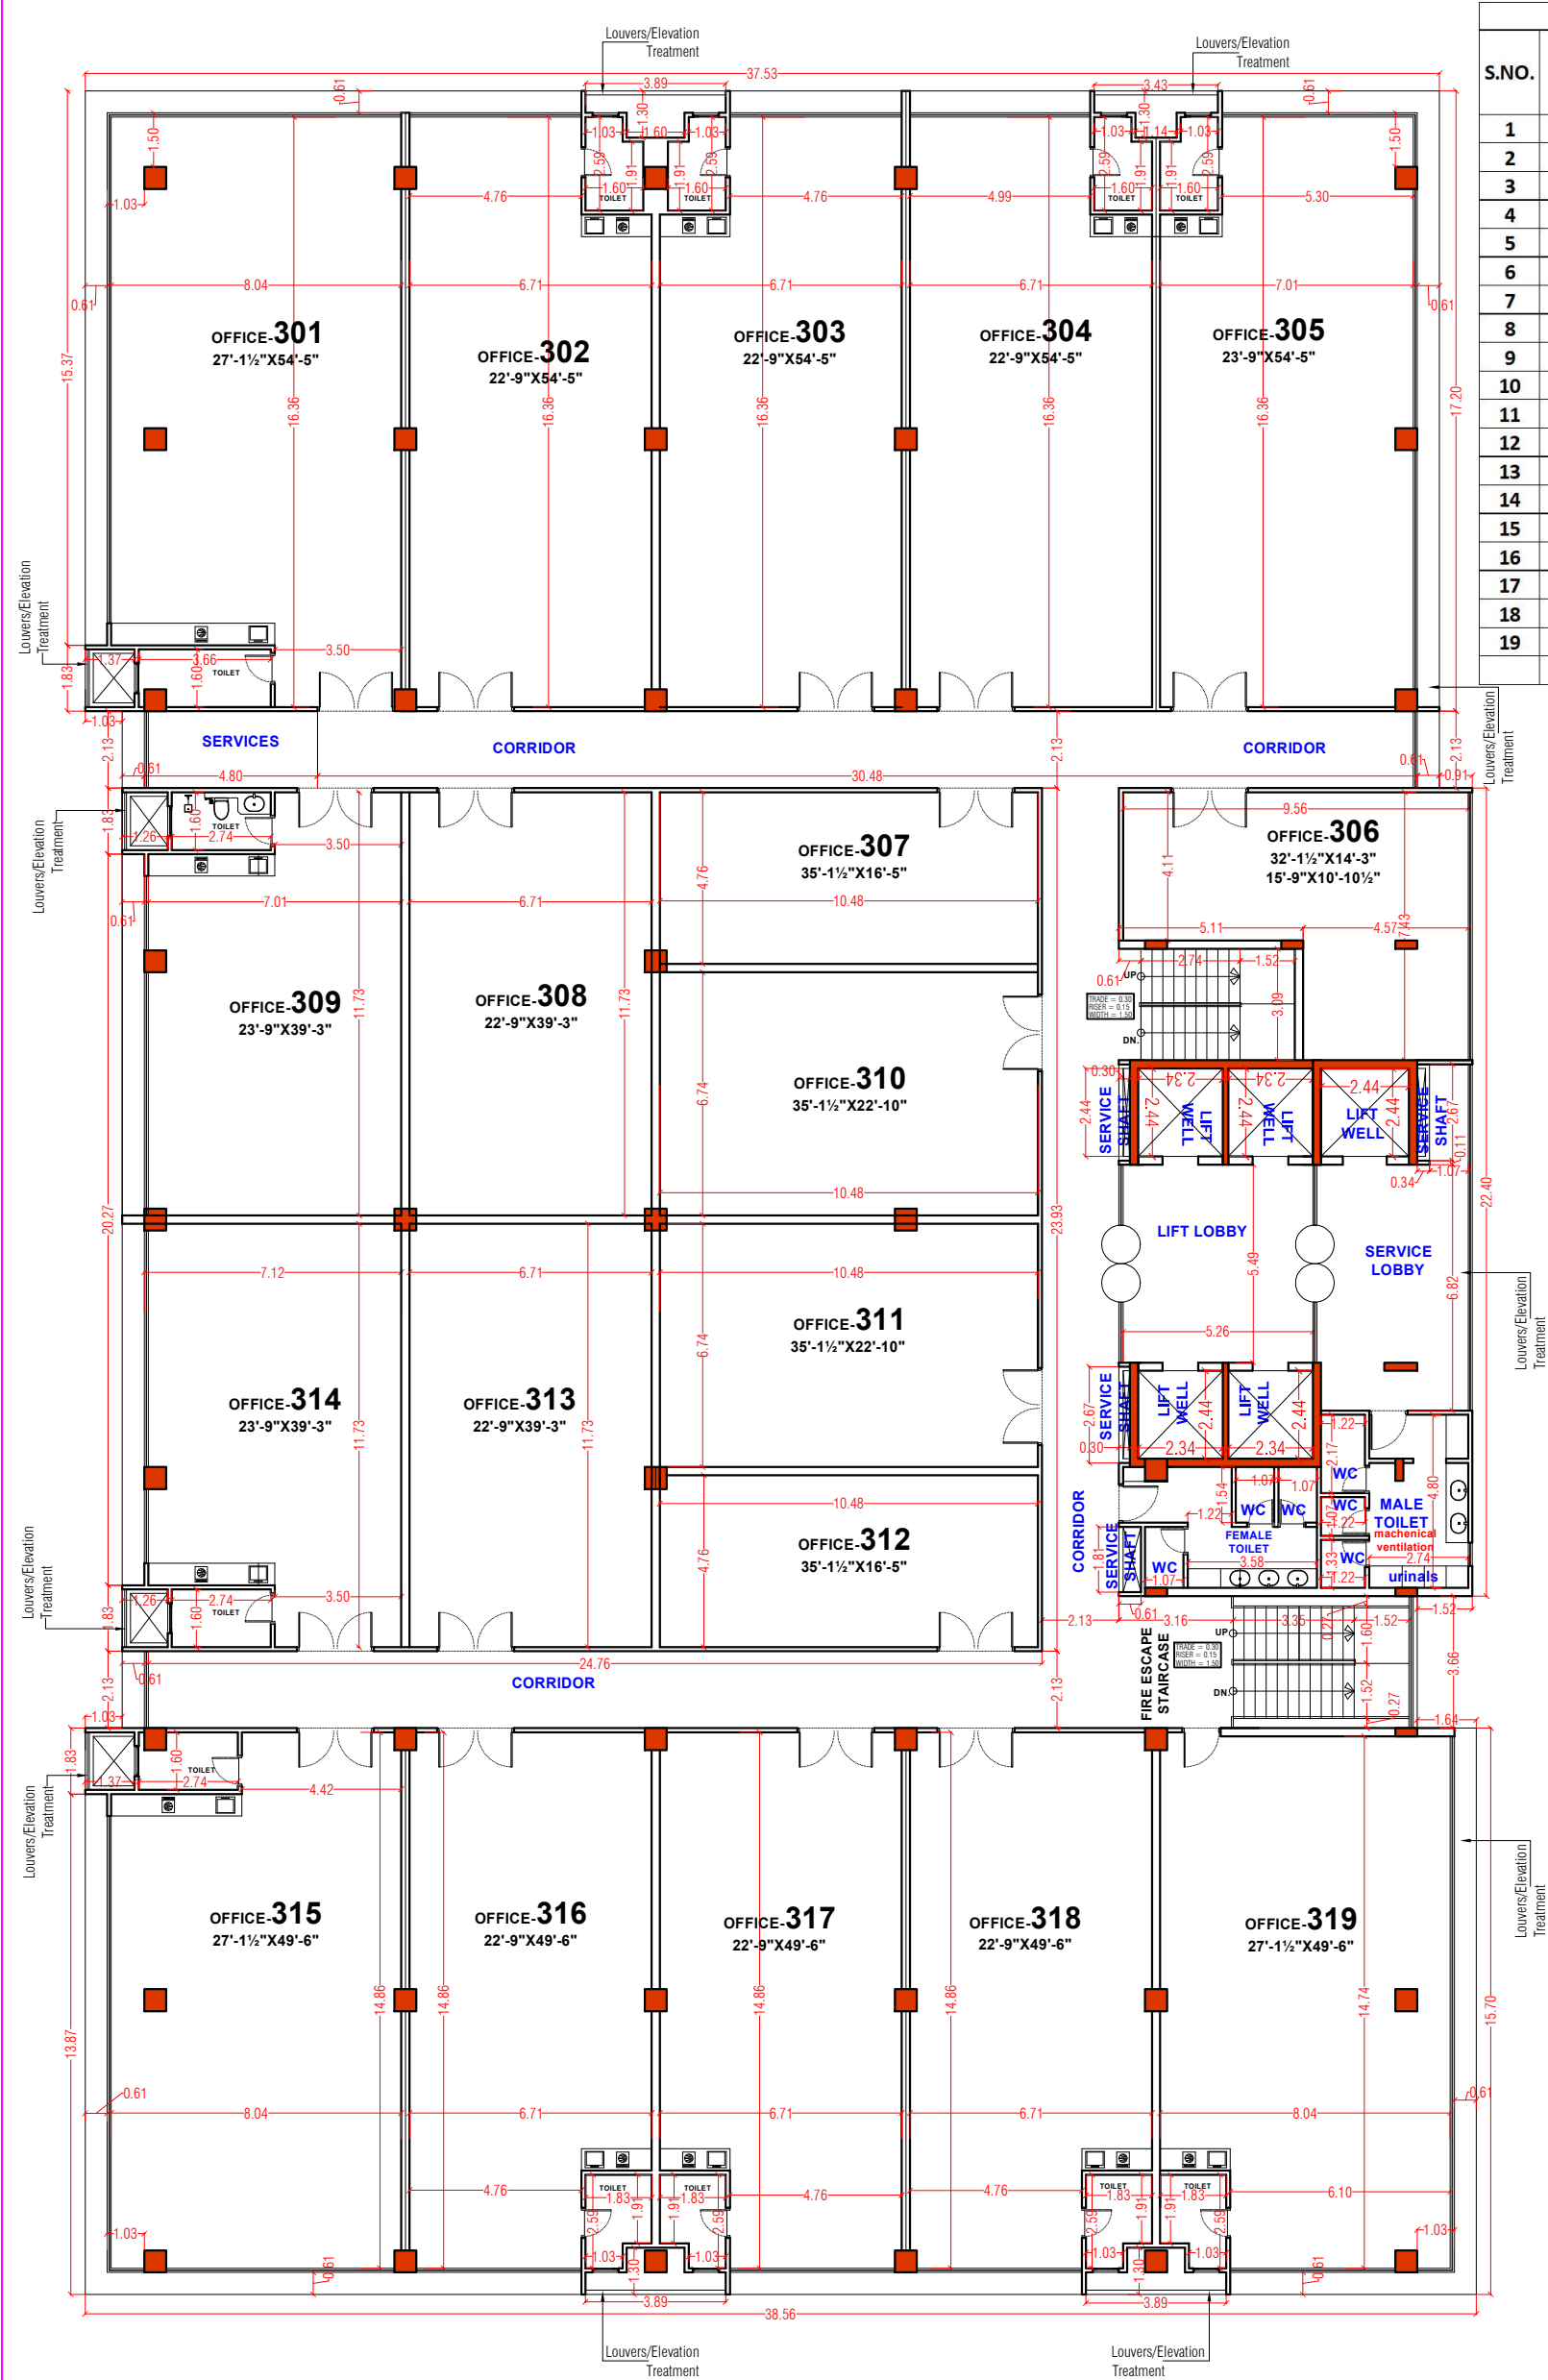

THIRD FLOOR AREA IN SQ.MT.				
S.NO.	UNIT NAME	CARPET AREA	WALL AREA	BUILT-UP AREA
1	OFFICE-301	127.18	8.64	135.82
2	OFFICE-302	107.30	7.15	114.46
3	OFFICE-303	107.30	7.15	114.46
4	OFFICE-304	108.14	6.50	114.64
5	OFFICE-305	111.30	8.36	119.66
6	OFFICE-306	53.33	5.11	58.44
7	OFFICE-307	49.33	4.27	53.61
8	OFFICE-308	78.22	4.74	82.96
9	OFFICE-309	79.53	5.95	85.47
10	OFFICE-310	70.05	4.46	74.51
11	OFFICE-311	70.05	4.46	74.51
12	OFFICE-312	49.33	4.27	53.61
13	OFFICE-313	78.22	4.74	82.96
14	OFFICE-314	79.53	5.95	85.47
15	OFFICE-315	115.01	8.36	123.38
16	OFFICE-316	97.83	6.22	104.05
17	OFFICE-317	97.83	6.22	104.05
18	OFFICE-318	97.83	6.22	104.05
19	OFFICE-319	115.57	8.64	124.21
TOTAL		1692.88	117.43	1810.31

THIRD FLOOR PLAN

PROJECT TITLE:-
PROPOSED COMMERCIAL BUILDING
AT PLOT NO. 26 .
SCHEME FATEH TIBA INDUSTRIAL
AREA, ADARSH NAGAR

DEVELOPER:-

M/s TRIMURTY LANDCON (India)
PVT. LTD.

NORTH


SCALE:-

N.T.S.

ARCHITECT

ASHOK MISHRA Ph. 22297721
B.Arch., M.C.A.
C.A./91/13916
95, Shivaji Nagar, Civil Lines
JAIPUR

FOURTH FLOOR PLAN

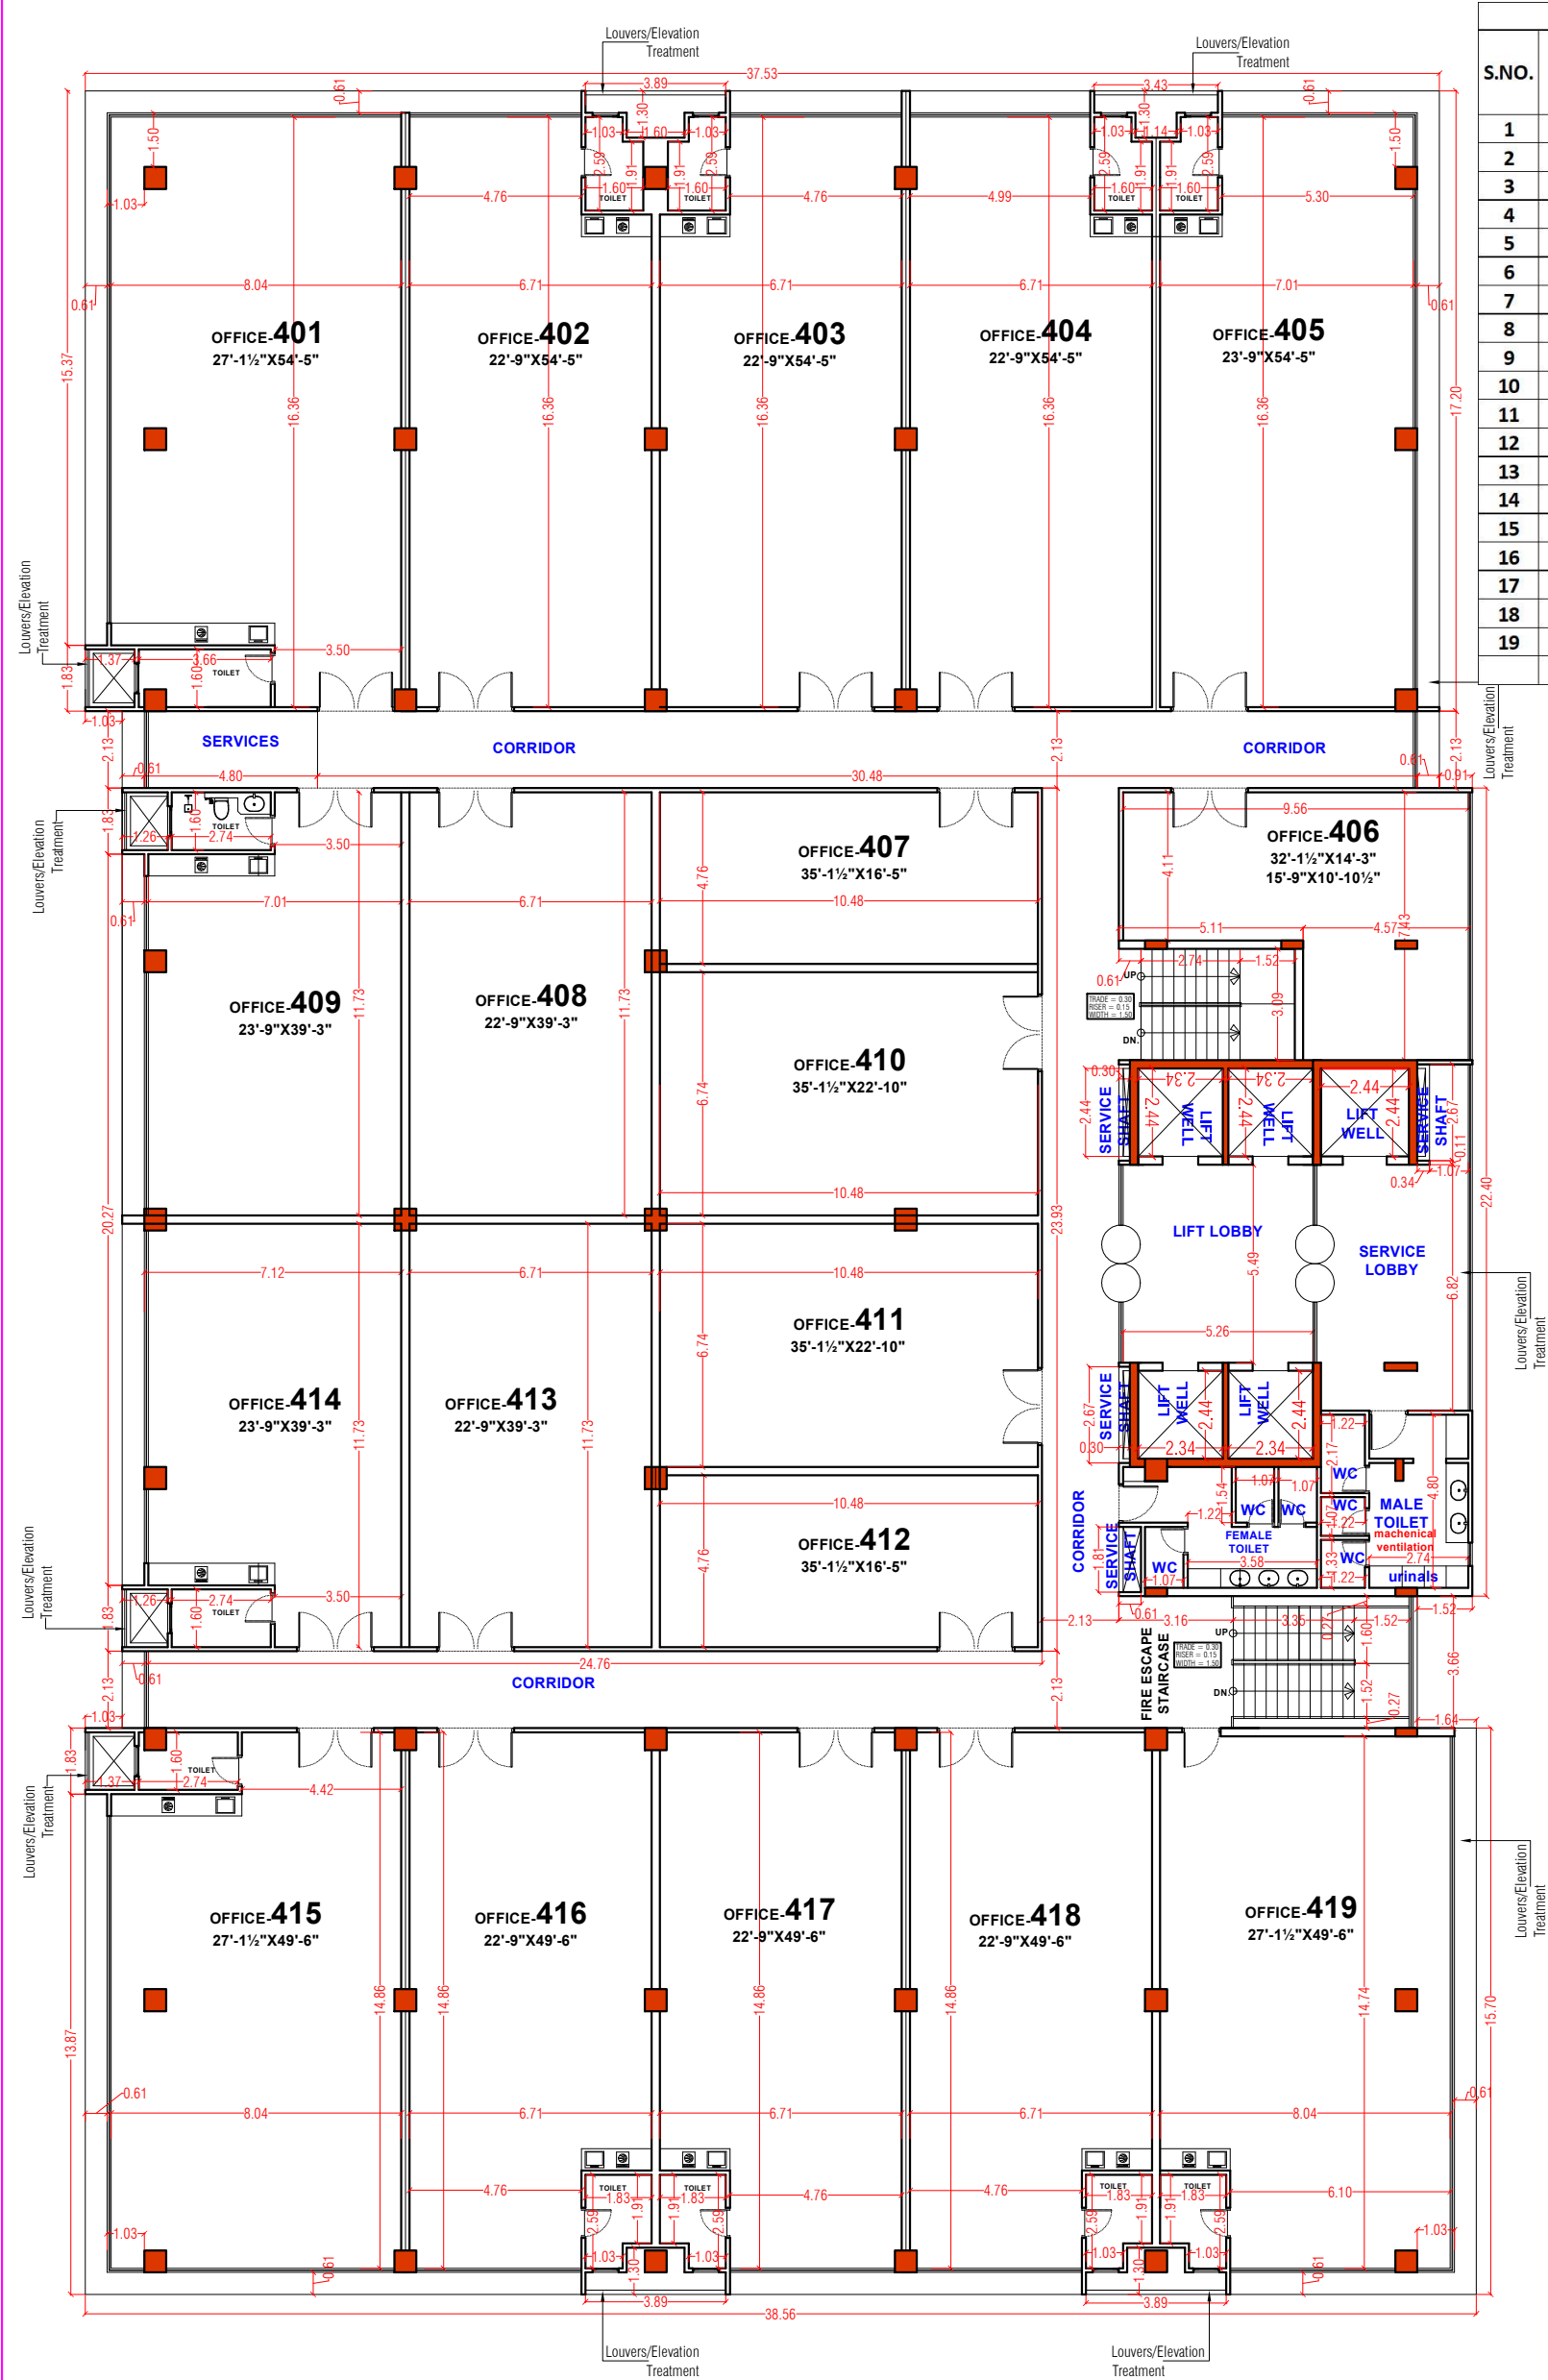

FOURTH FLOOR AREA IN SQ.MT.				
S.NO.	UNIT NAME	CARPET AREA	WALL AREA	BUILT-UP AREA
1	OFFICE-401	127.18	8.64	135.82
2	OFFICE-402	107.30	7.15	114.46
3	OFFICE-403	107.30	7.15	114.46
4	OFFICE-404	108.14	6.50	114.64
5	OFFICE-405	111.30	8.36	119.66
6	OFFICE-406	53.33	5.11	58.44
7	OFFICE-407	49.33	4.27	53.61
8	OFFICE-408	78.22	4.74	82.96
9	OFFICE-409	79.53	5.95	85.47
10	OFFICE-410	70.05	4.46	74.51
11	OFFICE-411	70.05	4.46	74.51
12	OFFICE-412	49.33	4.27	53.61
13	OFFICE-413	78.22	4.74	82.96
14	OFFICE-414	79.53	5.95	85.47
15	OFFICE-415	115.01	8.36	123.38
16	OFFICE-416	97.83	6.22	104.05
17	OFFICE-417	97.83	6.22	104.05
18	OFFICE-418	97.83	6.22	104.05
19	OFFICE-419	115.57	8.64	124.21
TOTAL		1692.88	117.43	1810.31

FOURTH FLOOR PLAN

PROJECT TITLE:-
PROPOSED COMMERCIAL BUILDING
AT PLOT NO. 26 .
SCHEME FATEH TIBA INDUSTRIAL
AREA, ADARSH NAGAR

DEVELOPER:-
M/s TRIMURTY LANDCON (India)
PVT. LTD.


NORTH

SCALE:-
N.T.S.

ARCHITECT

ASHOK MISHRA Ph. 22297721
B.Arch., M.C.A.
C.A./91/13916
95, Shivaji Nagar, Civil Lines
JAIPUR

FIFTH FLOOR PLAN

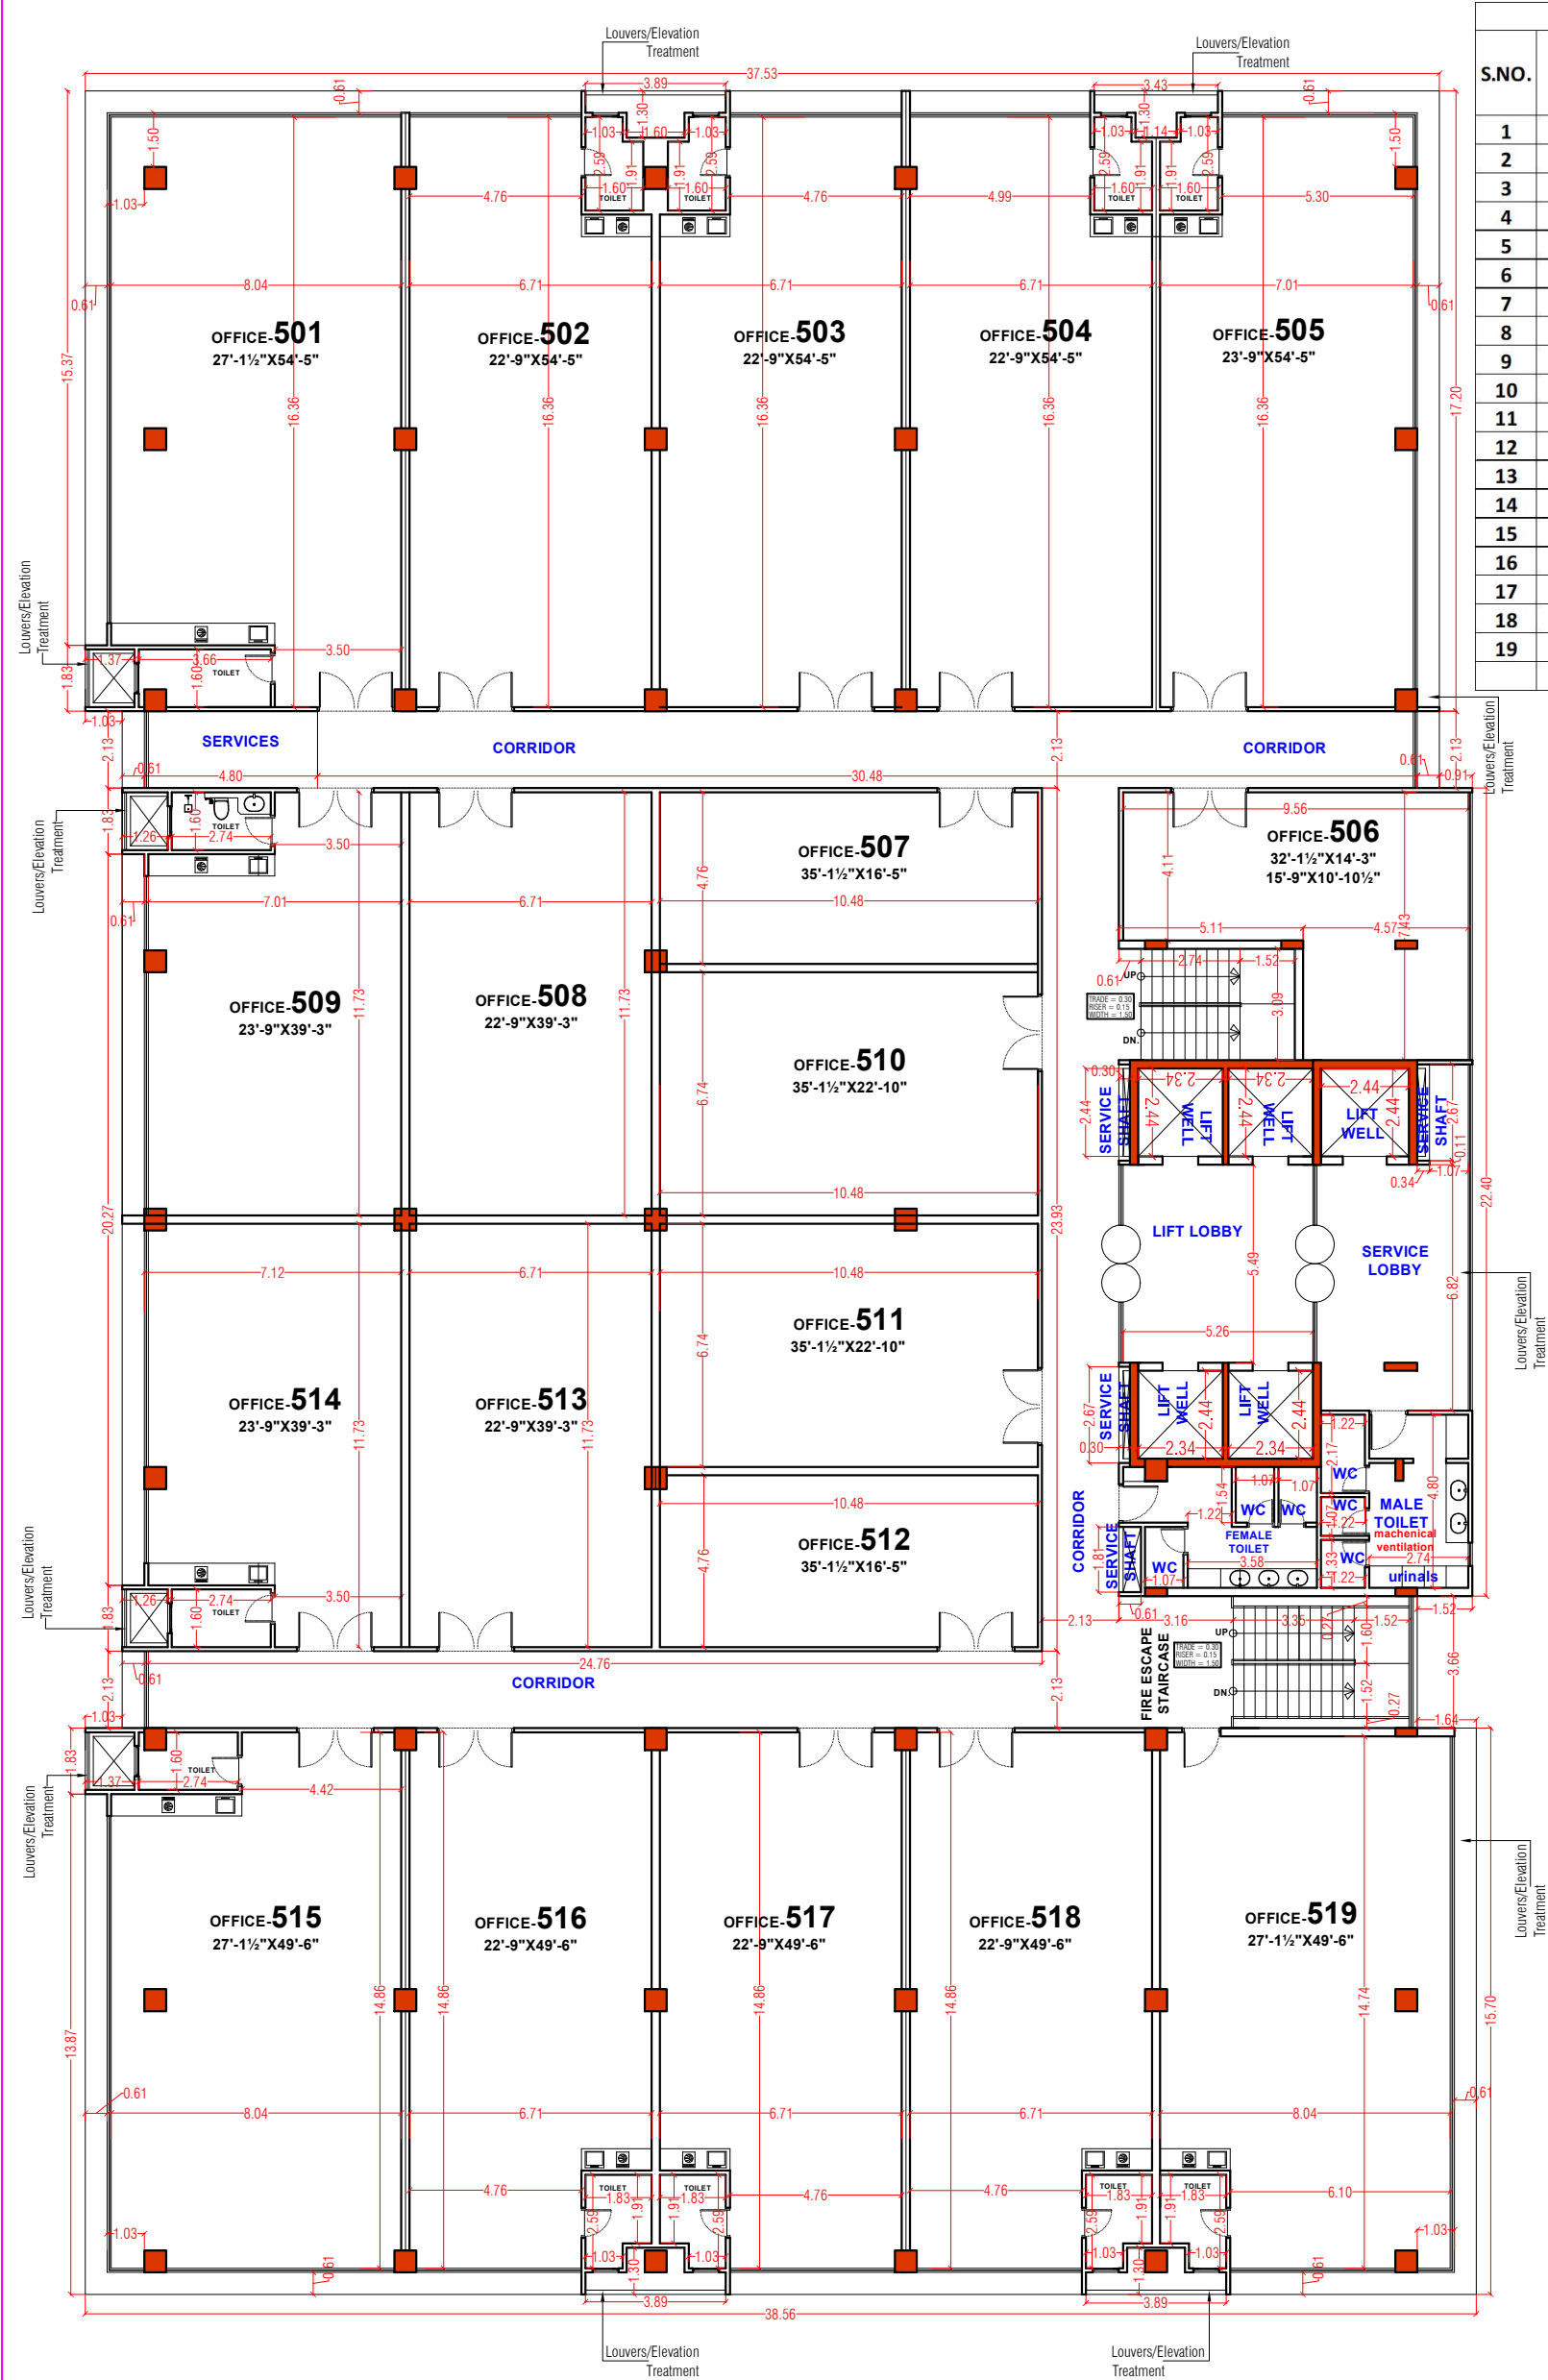

FIFTH FLOOR AREA IN SQ.FT.				
S.NO.	UNIT NAME	CARPET AREA	WALL AREA	BUILT-UP AREA
1	OFFICE-501	127.18	8.64	135.82
2	OFFICE-502	107.30	7.15	114.46
3	OFFICE-503	107.30	7.15	114.46
4	OFFICE-504	108.14	6.50	114.64
5	OFFICE-505	111.30	8.36	119.66
6	OFFICE-506	53.33	5.11	58.44
7	OFFICE-507	49.33	4.27	53.61
8	OFFICE-508	78.22	4.74	82.96
9	OFFICE-509	79.53	5.95	85.47
10	OFFICE-510	70.05	4.46	74.51
11	OFFICE-511	70.05	4.46	74.51
12	OFFICE-512	49.33	4.27	53.61
13	OFFICE-513	78.22	4.74	82.96
14	OFFICE-514	79.53	5.95	85.47
15	OFFICE-515	115.01	8.36	123.38
16	OFFICE-516	97.83	6.22	104.05
17	OFFICE-517	97.83	6.22	104.05
18	OFFICE-518	97.83	6.22	104.05
19	OFFICE-519	115.57	8.64	124.21
	TOTAL	1692.88	117.43	1810.31

FIFTH FLOOR PLAN

PROJECT TITLE:-
PROPOSED COMMERCIAL BUILDING
AT PLOT NO. 26 .
SCHEME FATEH TIBA INDUSTRIAL
AREA, ADARSH NAGAR

DEVELOPER:-

M/s TRIMURTY LANDCON (India)
PVT. LTD.

NORTH


SCALE:-

N.T.S.

ARCHITECT

ASHOK MISHRA Ph. 22297721
B.Arch., M.C.A.
C.A./91/13916
95, Shivaji Nagar, Civil Lines
JAIPUR

SIXTH FLOOR PLAN

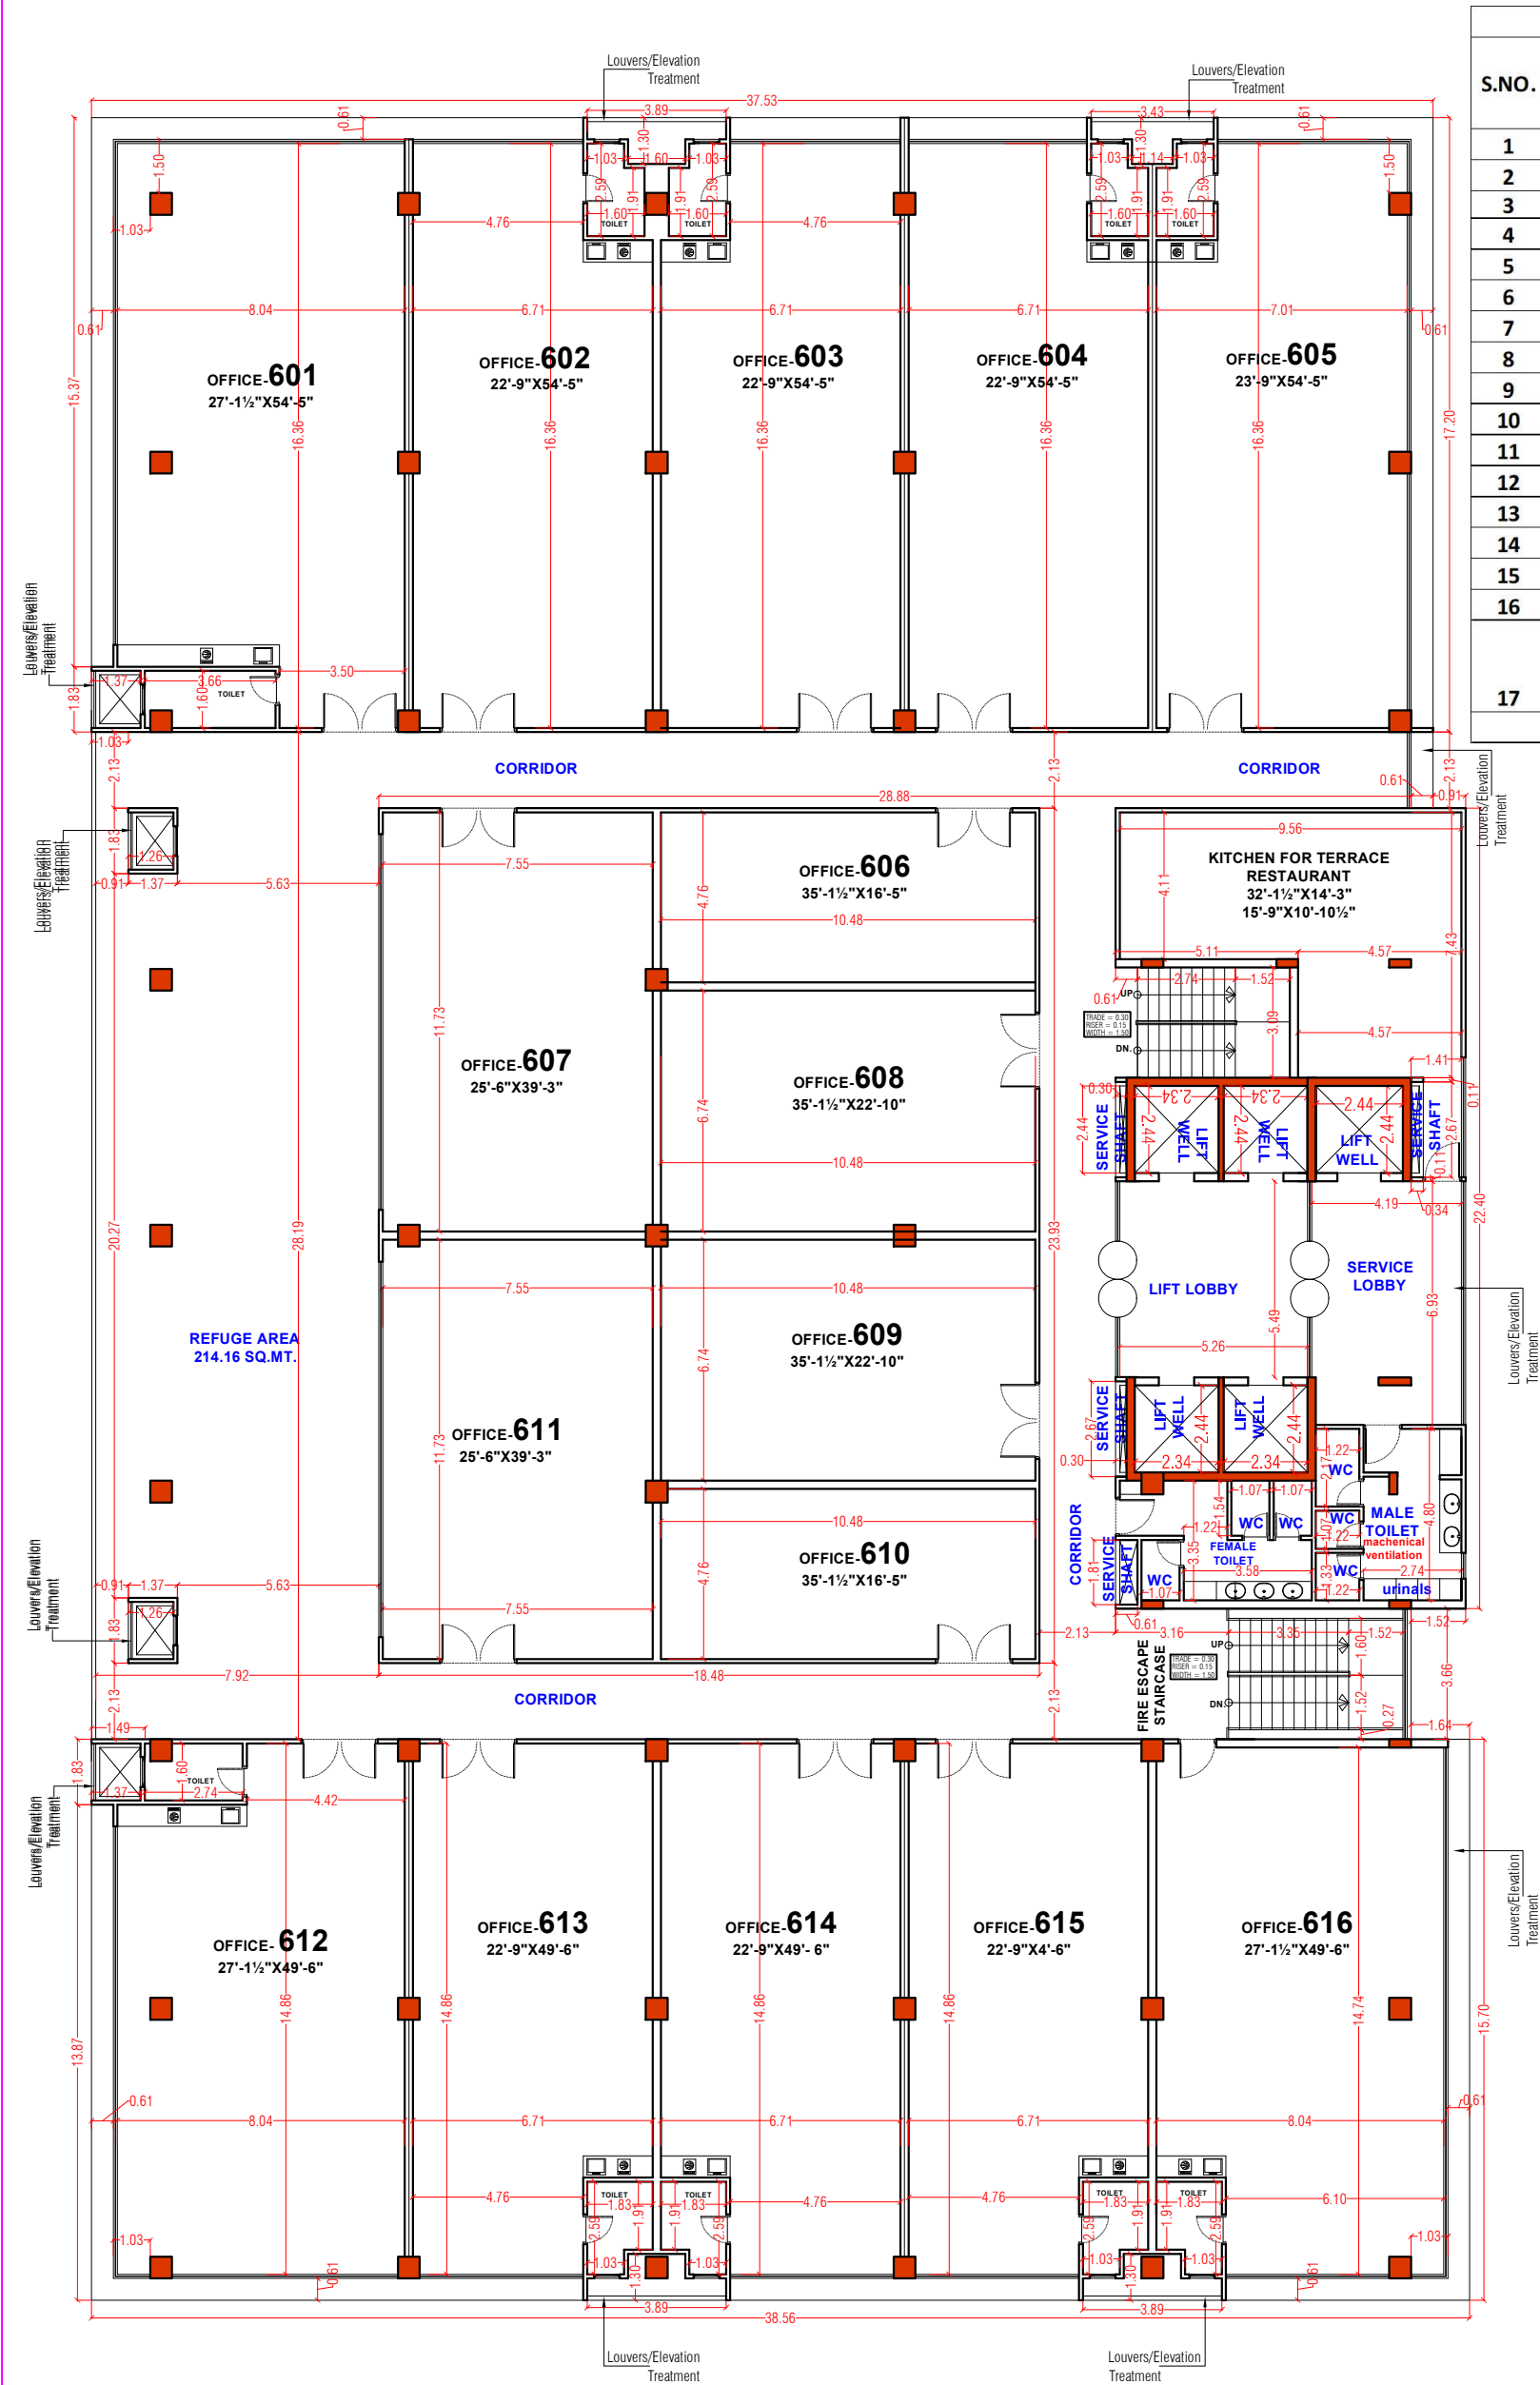

SIXTH FLOOR AREA DETAIL IN SQ.MT.				
S.NO.	UNIT NAME	CARPET AREA	WALL AREA	BUILT-UP AREA
1	OFFICE-601	127.18	8.64	135.82
2	OFFICE-602	107.30	7.15	114.46
3	OFFICE-603	107.30	7.15	114.46
4	OFFICE-604	108.14	6.50	114.64
5	OFFICE-605	111.30	8.36	119.66
6	OFFICE-606	49.33	4.27	53.61
7	OFFICE-607	87.51	5.48	93.00
8	OFFICE-608	70.05	4.46	74.51
9	OFFICE-609	70.05	4.46	74.51
10	OFFICE-610	49.33	4.27	53.61
11	OFFICE-611	87.51	5.48	93.00
12	OFFICE-612	115.01	8.36	123.38
13	OFFICE-613	97.83	6.22	104.05
14	OFFICE-614	97.83	6.22	104.05
15	OFFICE-615	97.83	6.22	104.05
16	OFFICE-616	115.57	8.64	124.21
17	KITCHEN FOR TERRACE RESTAURANT	53.33	5.11	58.44
	TOTAL	1552.41	107.02	1659.43

SIXTH FLOOR PLAN

PROJECT TITLE:-
PROPOSED COMMERCIAL BUILDING
AT PLOT NO. 26 .
SCHEME FATEH TIBA INDUSTRIAL
AREA, ADARSH NAGAR


DEVELOPER:-
M/s TRIMURTY LANDCON (India)
PVT. LTD.

NORTH

SCALE:-
N.T.S.

ARCHITECT

ASHOK MISHRA Ph. 22297721
B.Arch., M.C.A.
C.A./91/13916
95, Shivaji Nagar, Civil Lines
JAIPUR

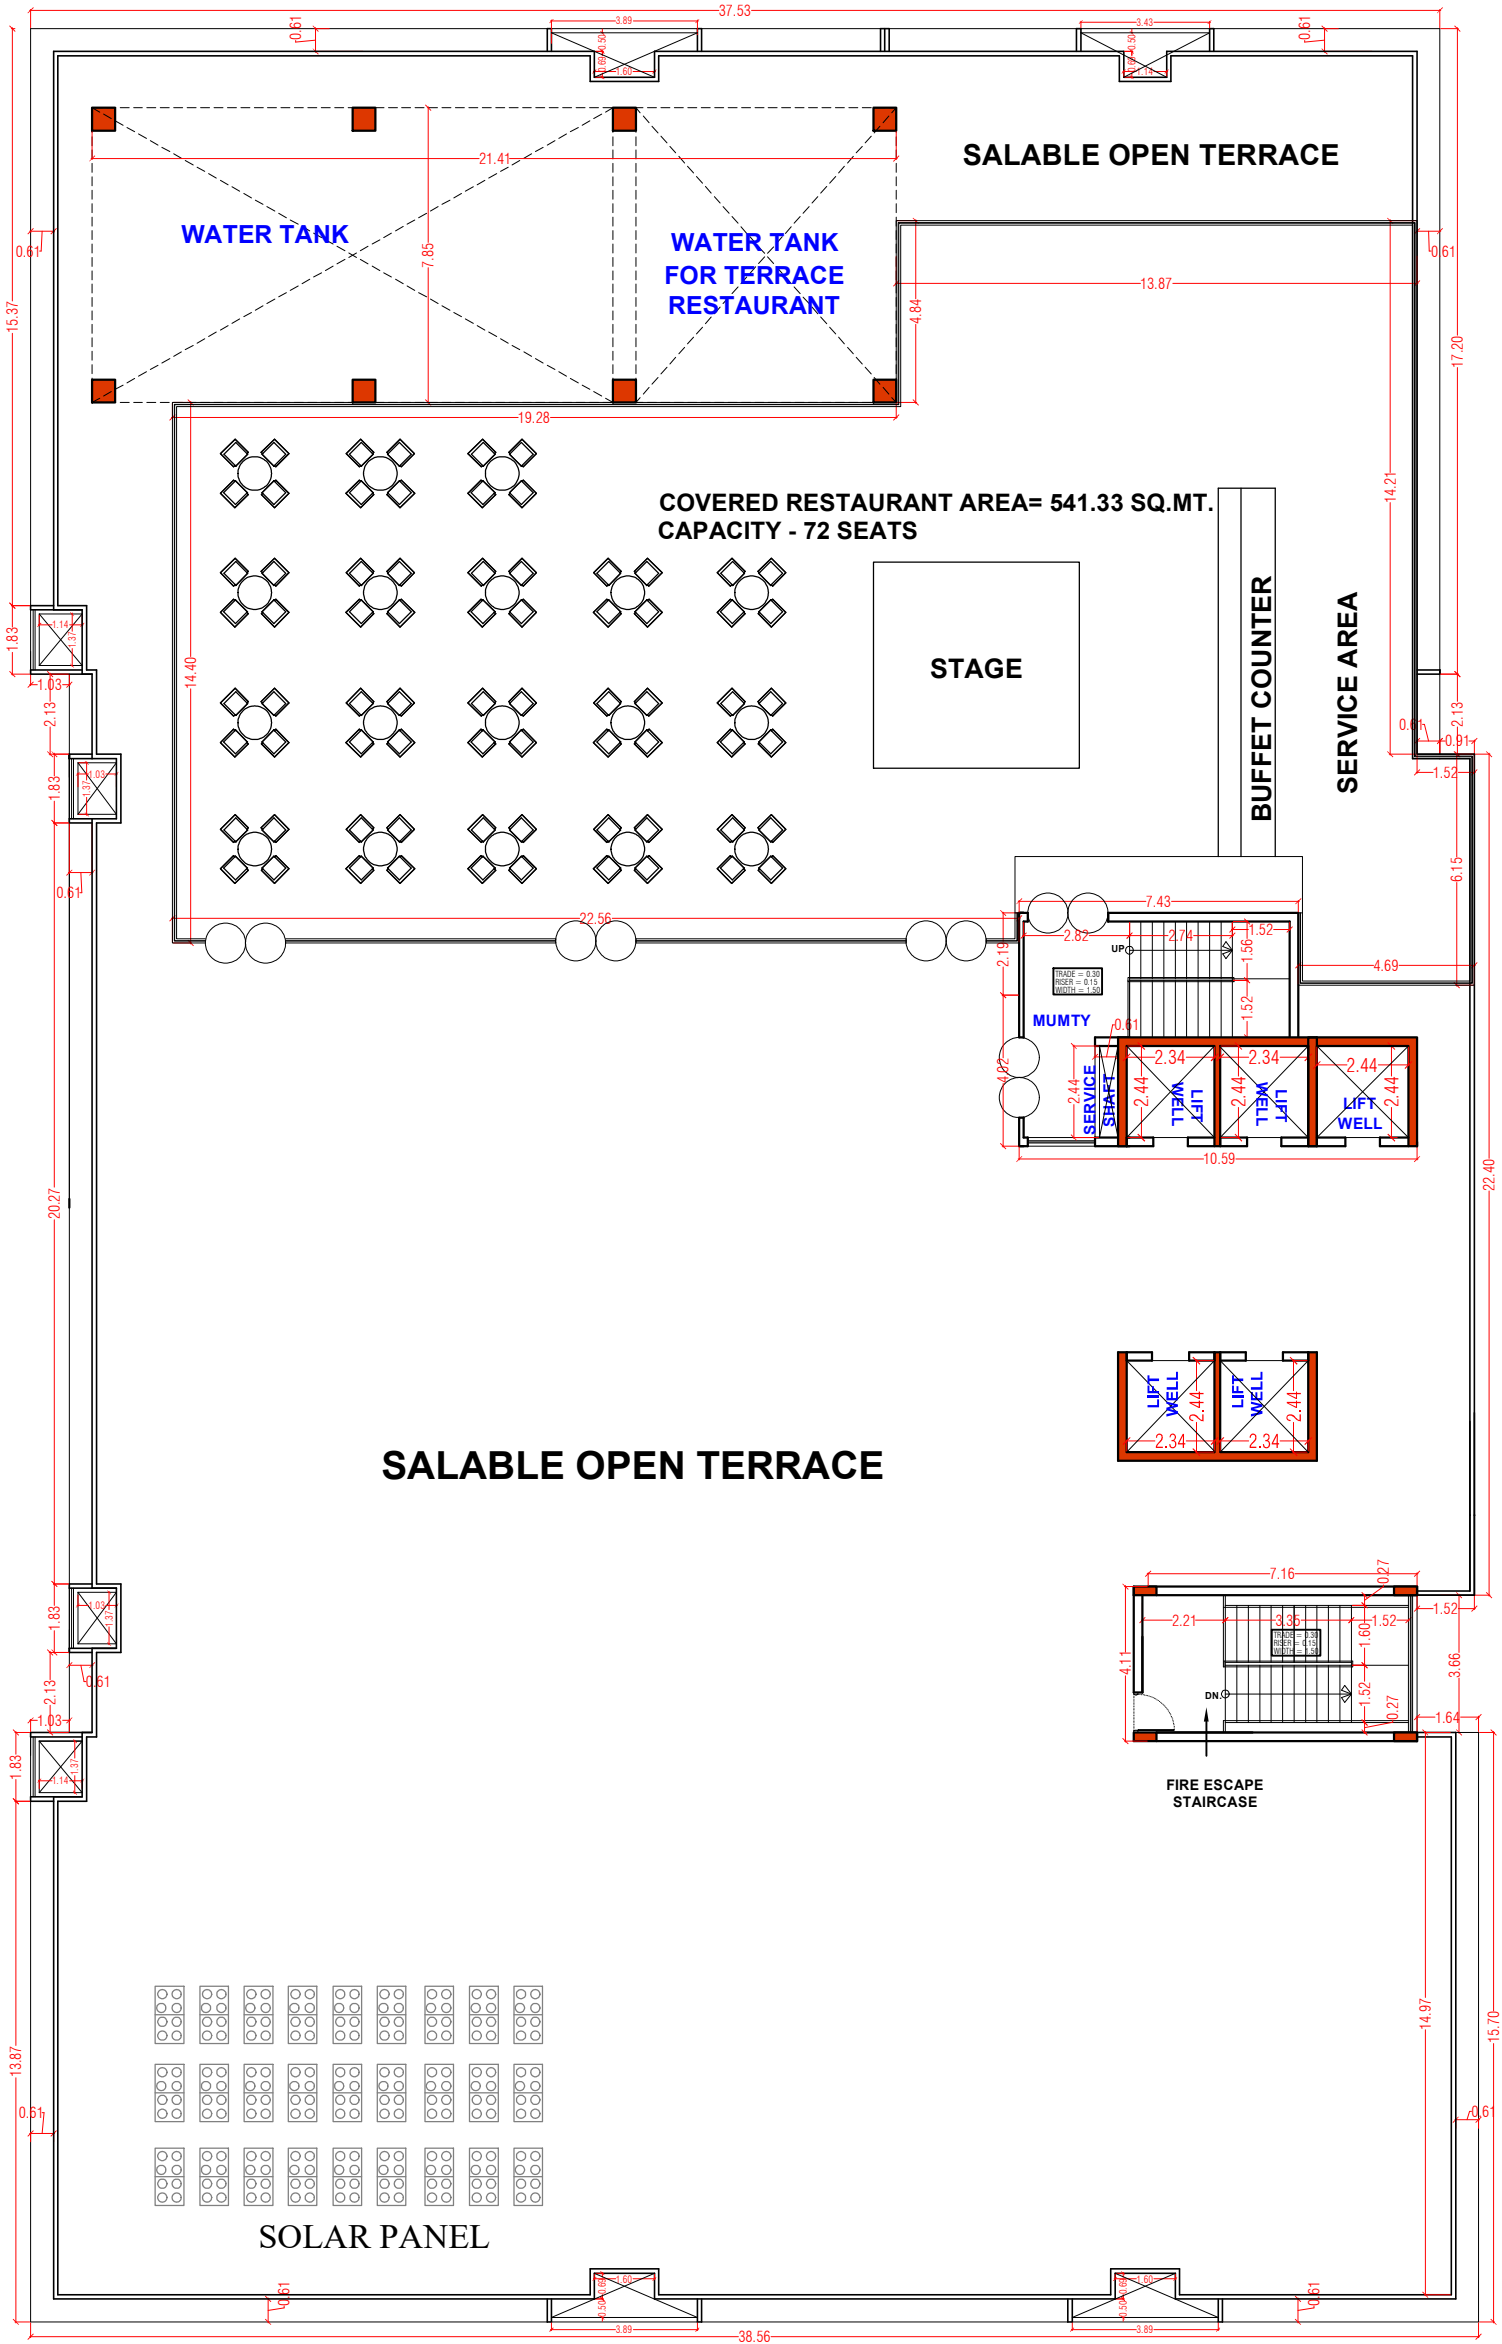

TERRACE FLOOR PLAN

PROJECT TITLE:- PROPOSED COMMERCIAL BUILDING AT PLOT NO. 26 . SCHEME FATEH TIBA INDUSTRIAL AREA, ADARSH NAGAR	
DEVELOPER:- M/s TRIMURTY LANDCON (India) PVT. LTD.	
NORTH 	SCALE:- N.T.S.
ARCHITECT ASHOK MISHRA Ph. 22297721 B.Arch., M.C.A. C.A./91/13916 95, Shivaji Nagar, Civil Lines JAIPUR	