



MASTER PLAN ROAD 80' WIDE

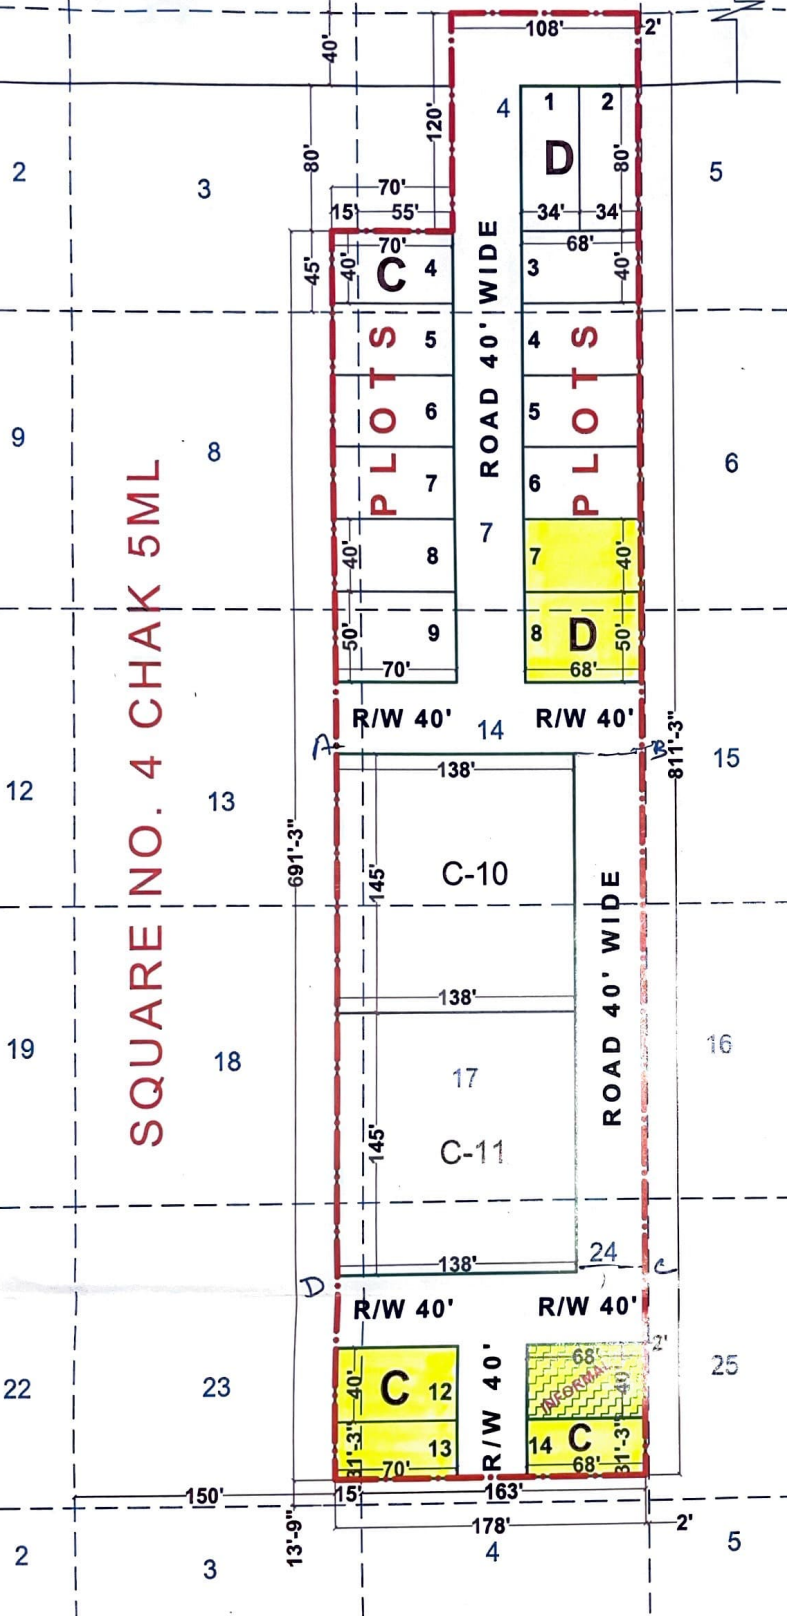

SQUARE NO. 4 CHAK 5 M.L.

LAYOUT - PLAN

LAYOUT PLAN OF KILLA NO. 3,4,7,8,13,14,17,18,23,24 (EACH PART)
SQUARE NO. 4 CHAK 5 M.L. AT Teh. & Dist. SRI GANGANAGAR

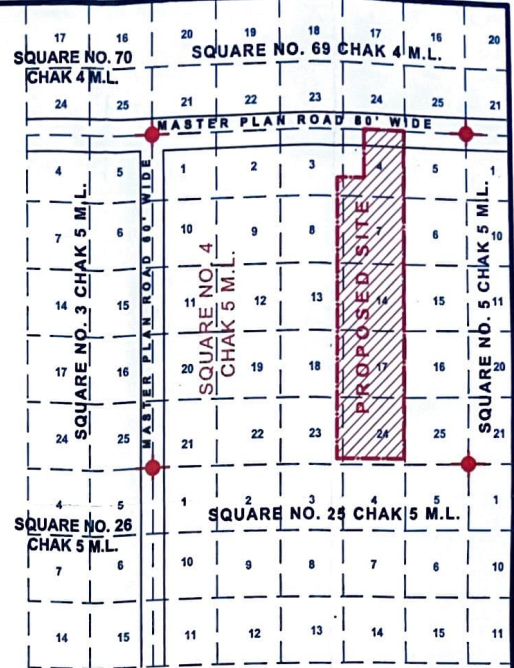

PART OF CHAK PLAN

REFERENCE :-

1. SCHEME AREA SHOWN THUS :-
2. KILLA LINE SHOWN THUS :-
3. SQUARE POINT SHOWN THUS :-
4. SCHEME AREA :- 136002.50 Sq.Ft. OR 1.2635 Hect.
5. SCALE 1" = 75'
6. OWNER :-

LAND USE ANALYSIS :-

TOTAL LAND 136002.500 Sq. Ft.

S. NO.	PARTICULAR	AREA IN Sq.ft.	%TAGE
1	RESIDENTIAL	87072.50 Sq.ft.	64.02 %
2	INFROMAL	2720.00 Sq.ft.	2.00 %
3	ROAD	46210.00 Sq.ft.	33.98 %
TOTAL		136002.500 Sq.ft.	100 %

अभिषेक कुमार आर.सी. ए.सी.

न्यास स्तर पर गठित ले आउट प्लान समिति की
वैठक दिनांक. 06/12/24 में साईट प्लान/ले
आउट प्लान पत्रांक 10/13 दिनांक. 13/12/24
द्वारा स्वीकृत/अनुमोदित किया गया

सहायक नगर नियोजक
नगर विकास न्यास
श्रीगंगानगर (राज.)

अधिसावी अभियन्ता
नगर विकास न्यास
श्रीगंगानगर (राज.)

सचिव
नगर विकास न्यास
श्रीगंगानगर (राज.)

