


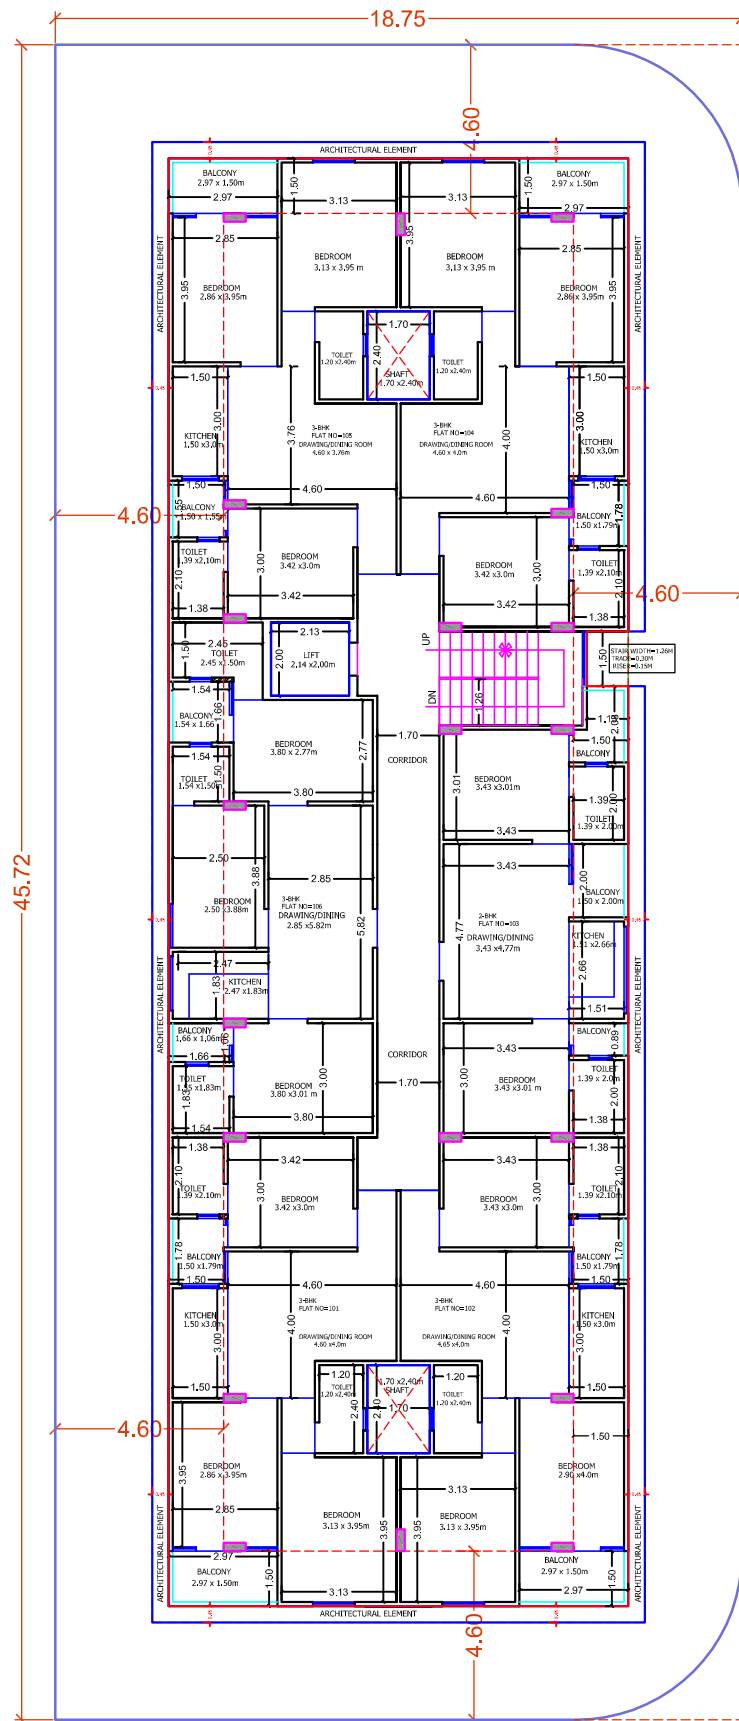

**TYPICAL FLOOR PLAN
(GROUND TO 5TH.)**

For ASKG BUILDHOME

Shruti
PARTNER

ARCHITECT
SURYA PRAKASH
CA/2006/37839



OWNER-
ASKG BUILDHOME
Mr.Suresh Kumar Praswal
PROJECT :-
ASKG GREEN
PROPOSED RESIDENTIAL
FLATS ON PLOT NO.-02
SCHEME_"KESAR GREEN"
JAIPUR

FLAT NO.	TYPE OF FLAT	BUILT-UP AREA SQ.MT.	CARPAT AREA SQ.MT.	BALCONY AREA SQ.MT.
101-601	3-BHK	79.92	64.03	7.12
102-602	3-BHK	79.92	64.03	7.12
103-603	2-BHK	62.26	46.90	6.70
104-604	3-BHK	79.92	64.03	7.12
105-605	3-BHK	79.92	64.03	7.12
106-606	3-BHK	78.06	62.94	4.51