



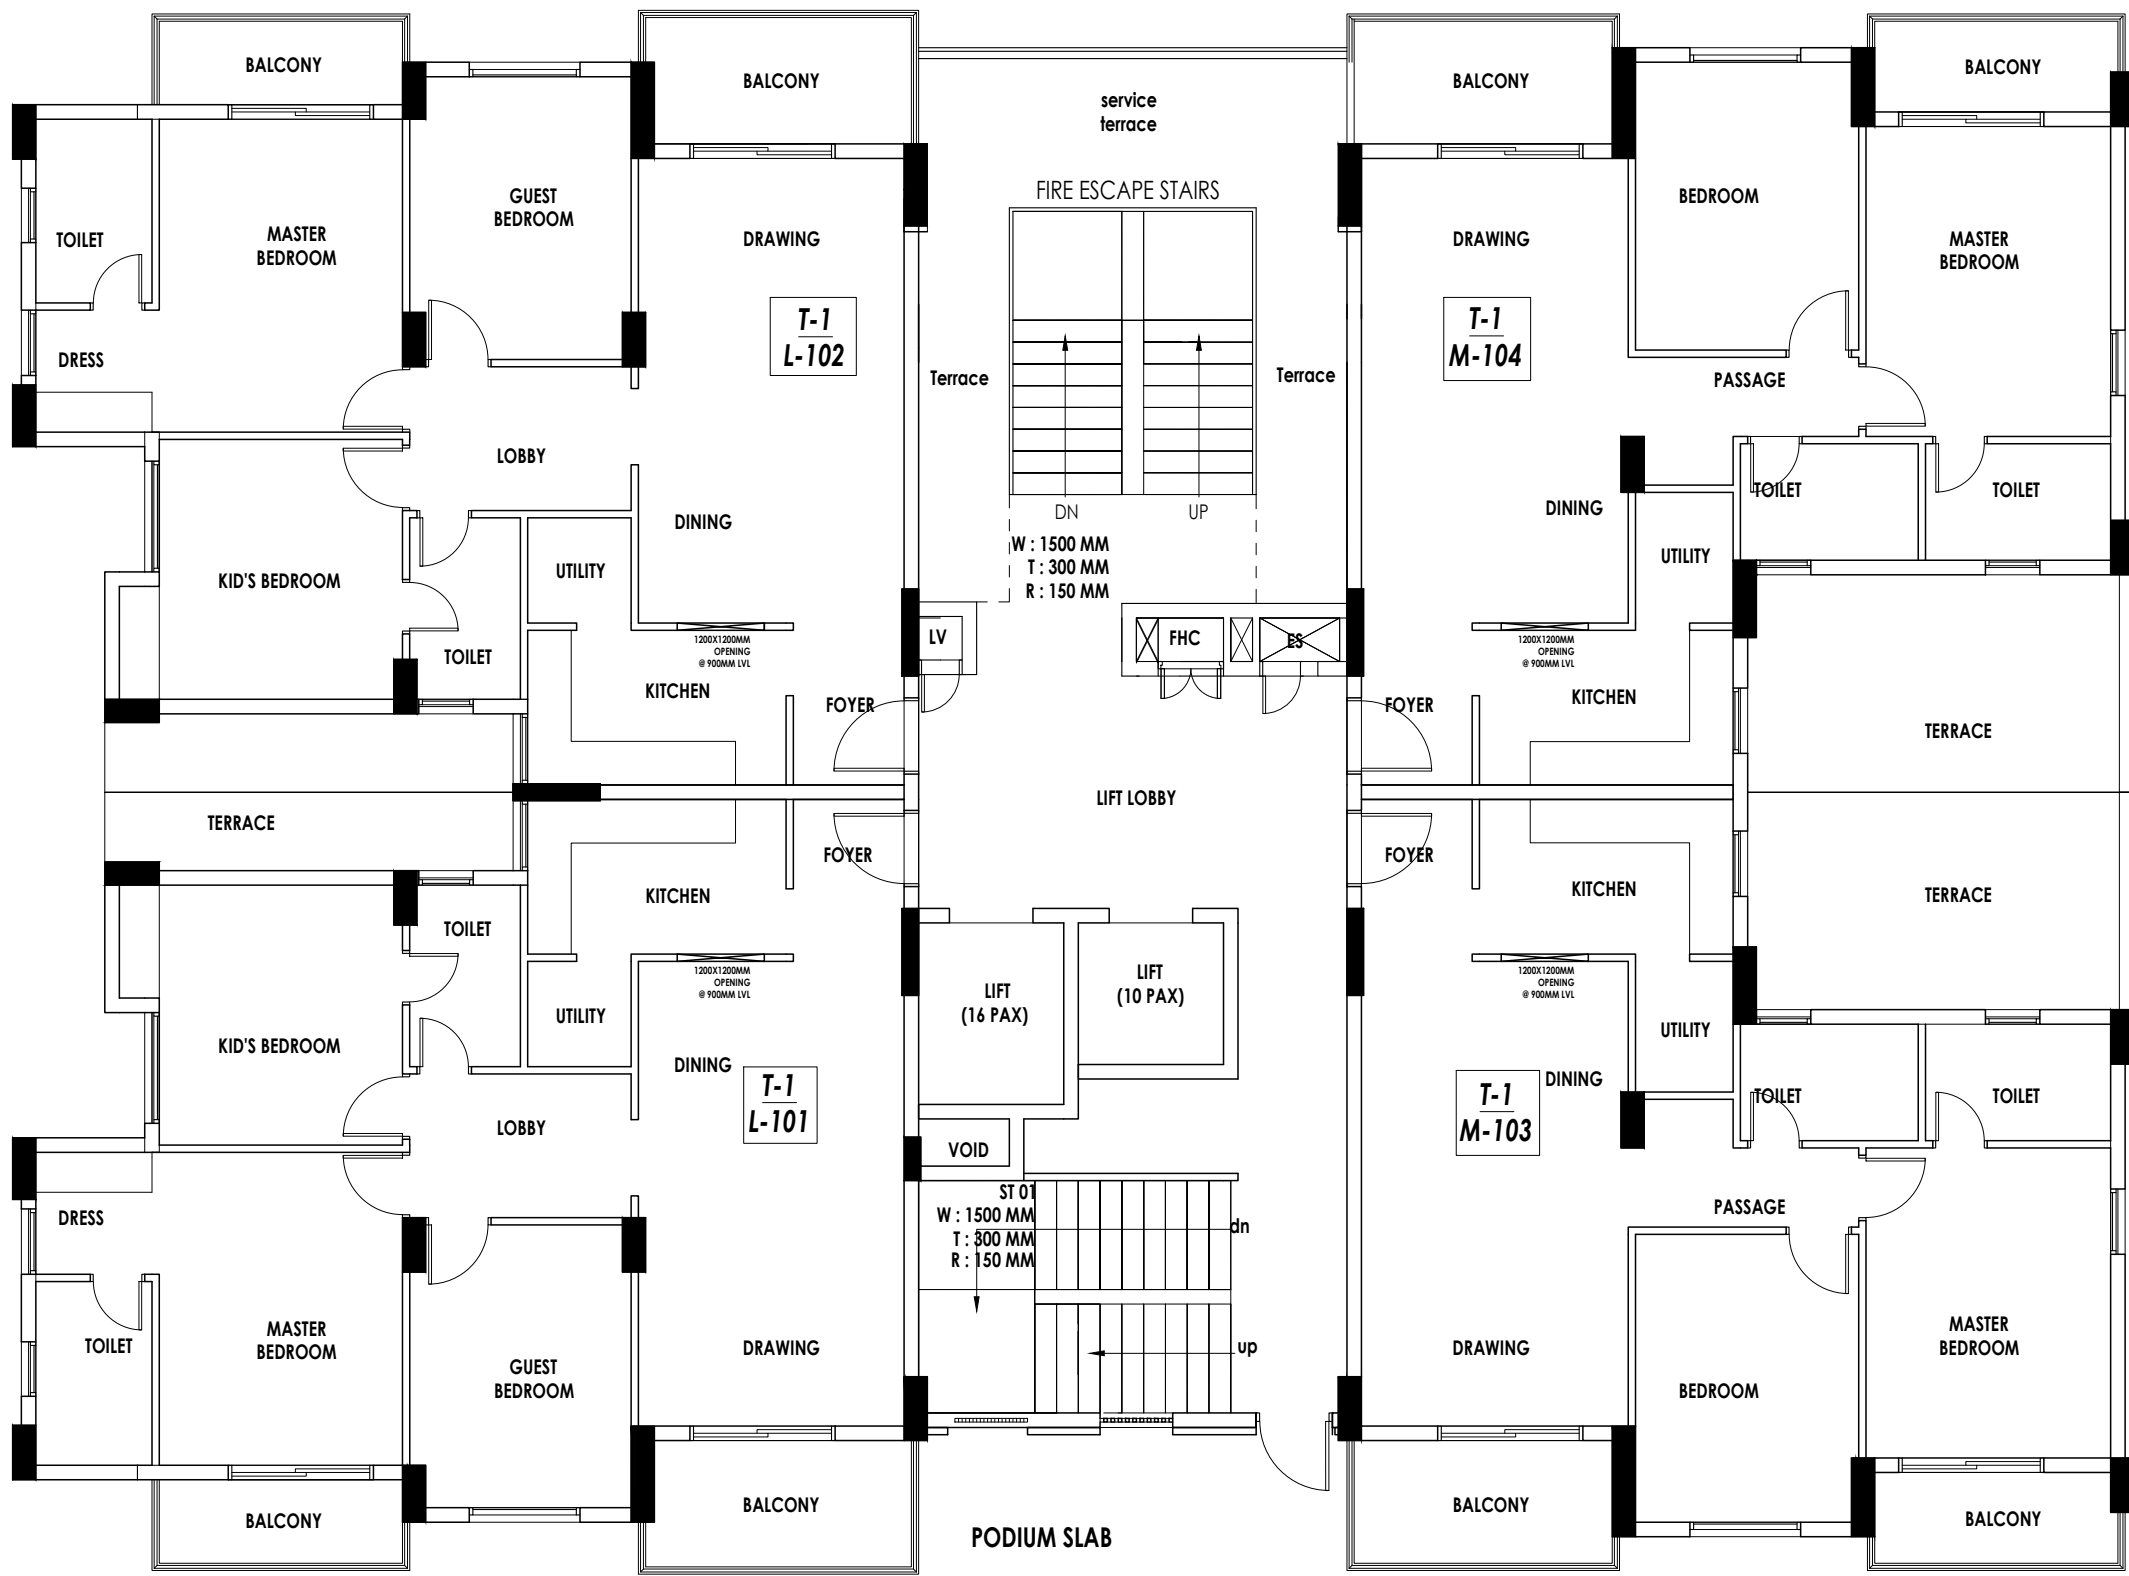

1ST FLOOR PLAN
TYPE 1 (TOWER NO. = T-01,T-06,T-07 & T-08)

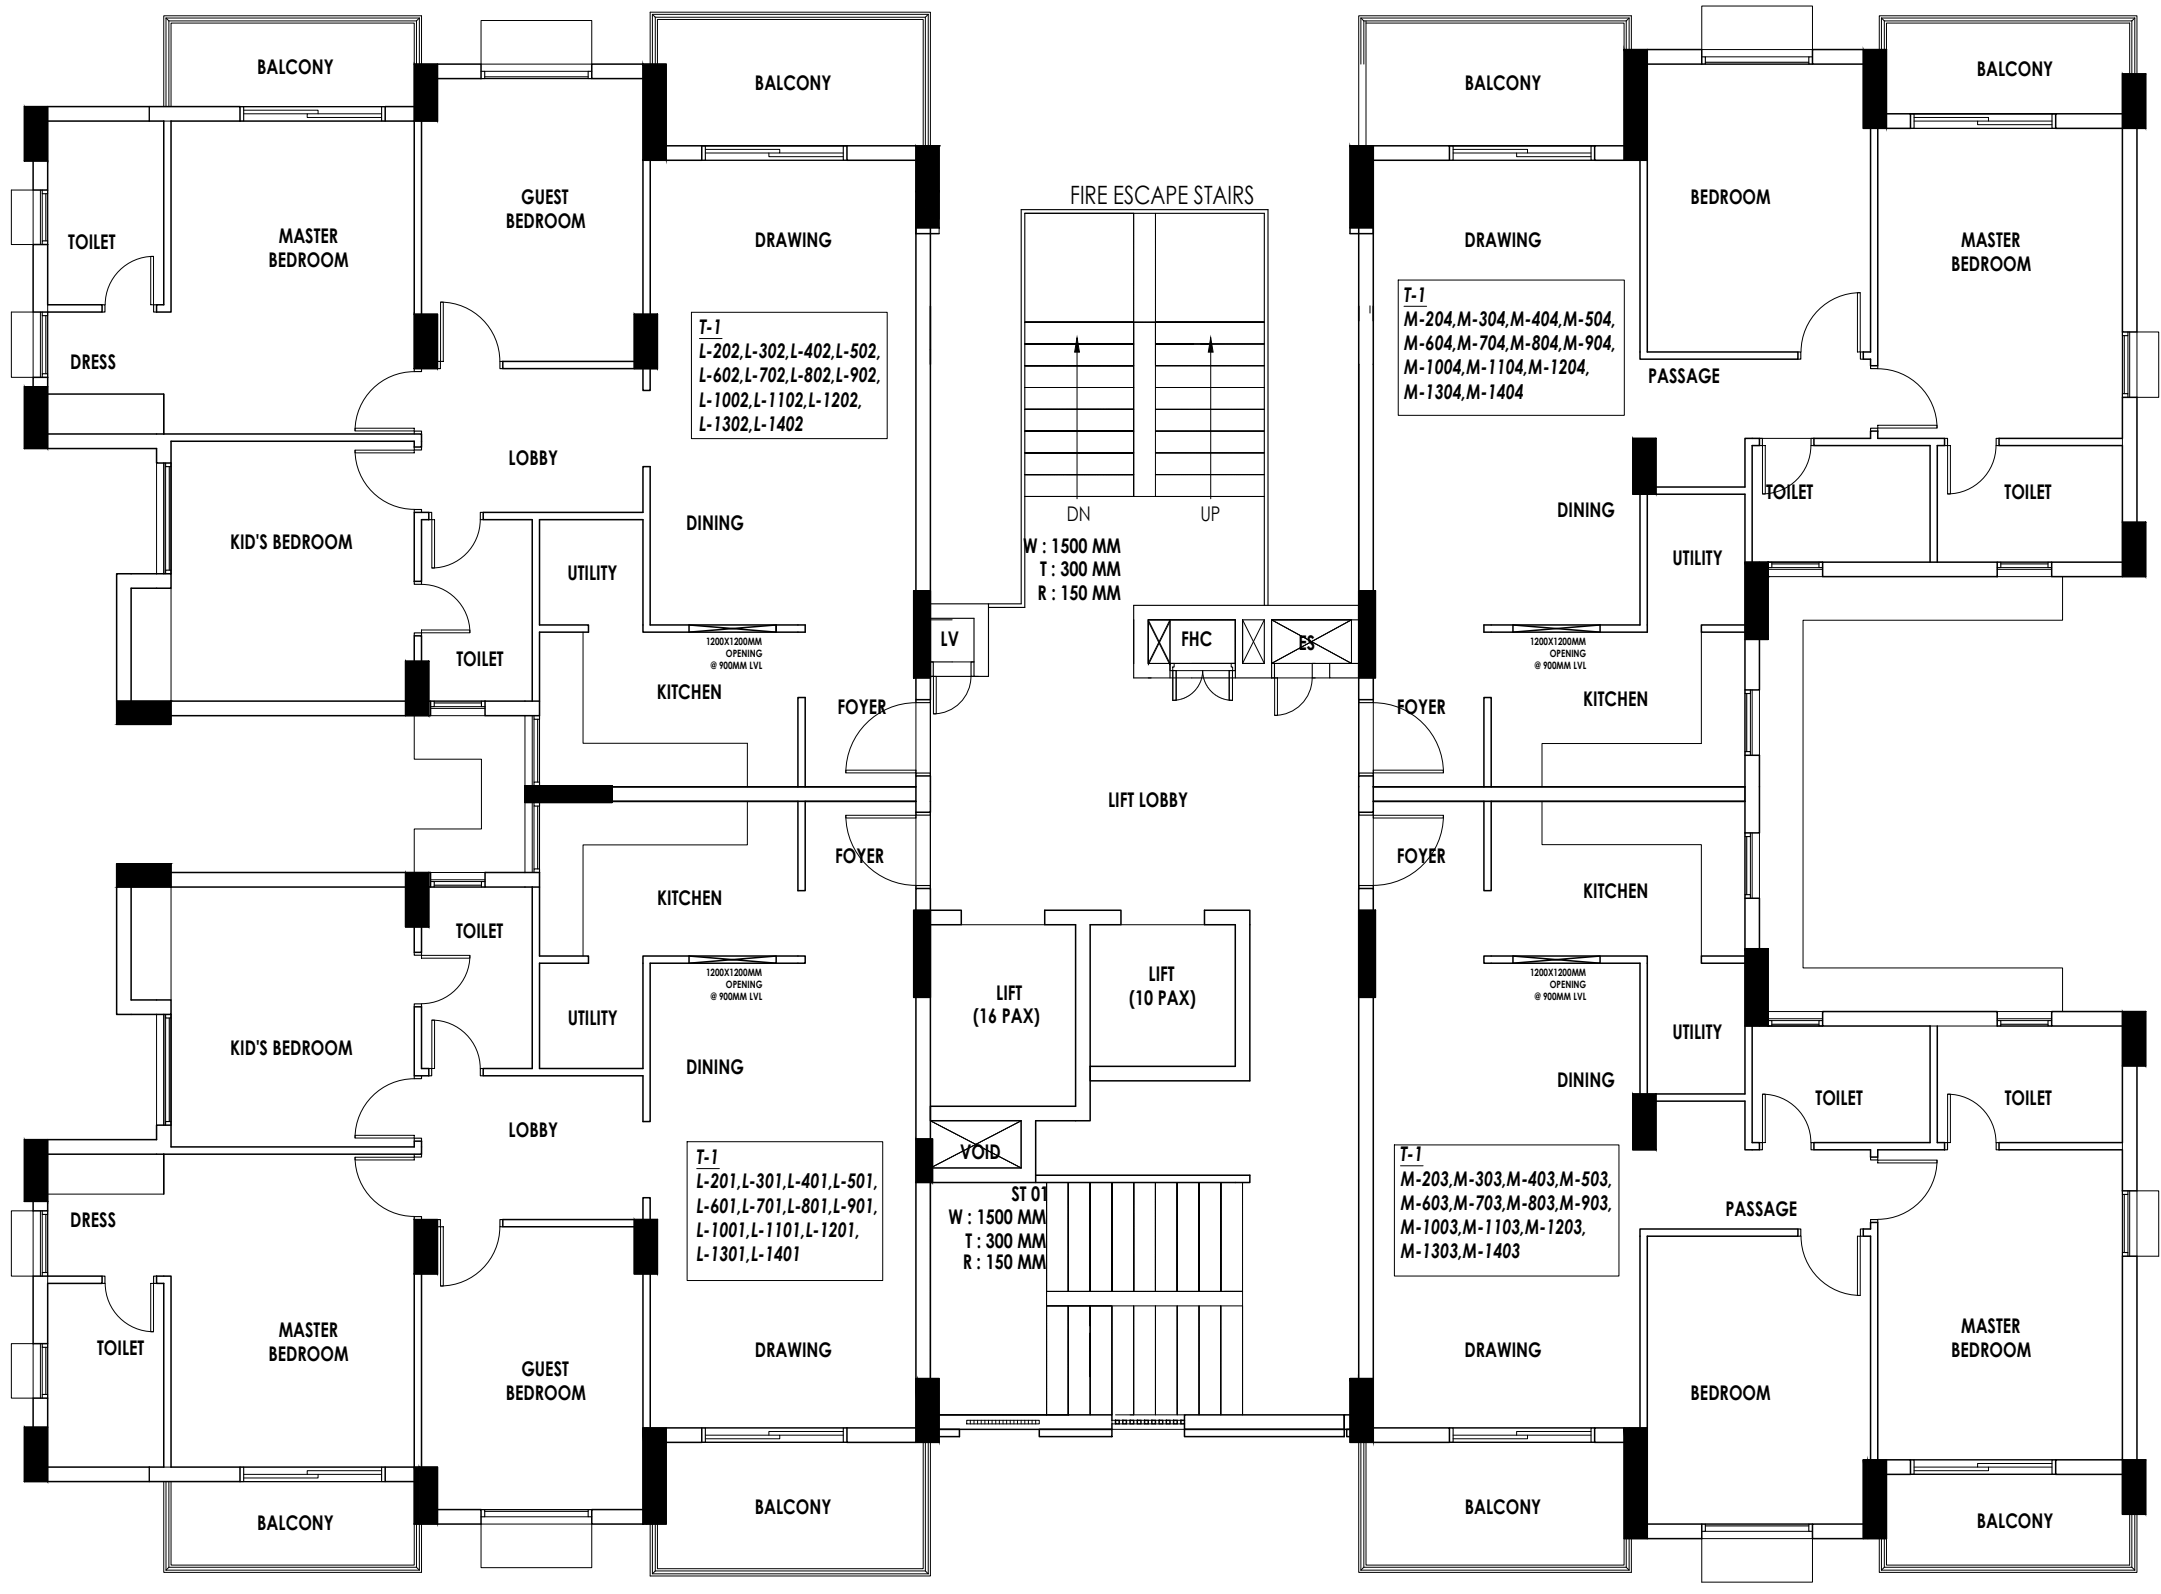

TYPICAL FLOOR PLAN
(2nd To 14 th. Floor Plan)
TYPE 1 (TOWER NO. = T-01,T-06,T-07 & T-08)

TOWER NO 1 - UNIT NUMBERING