



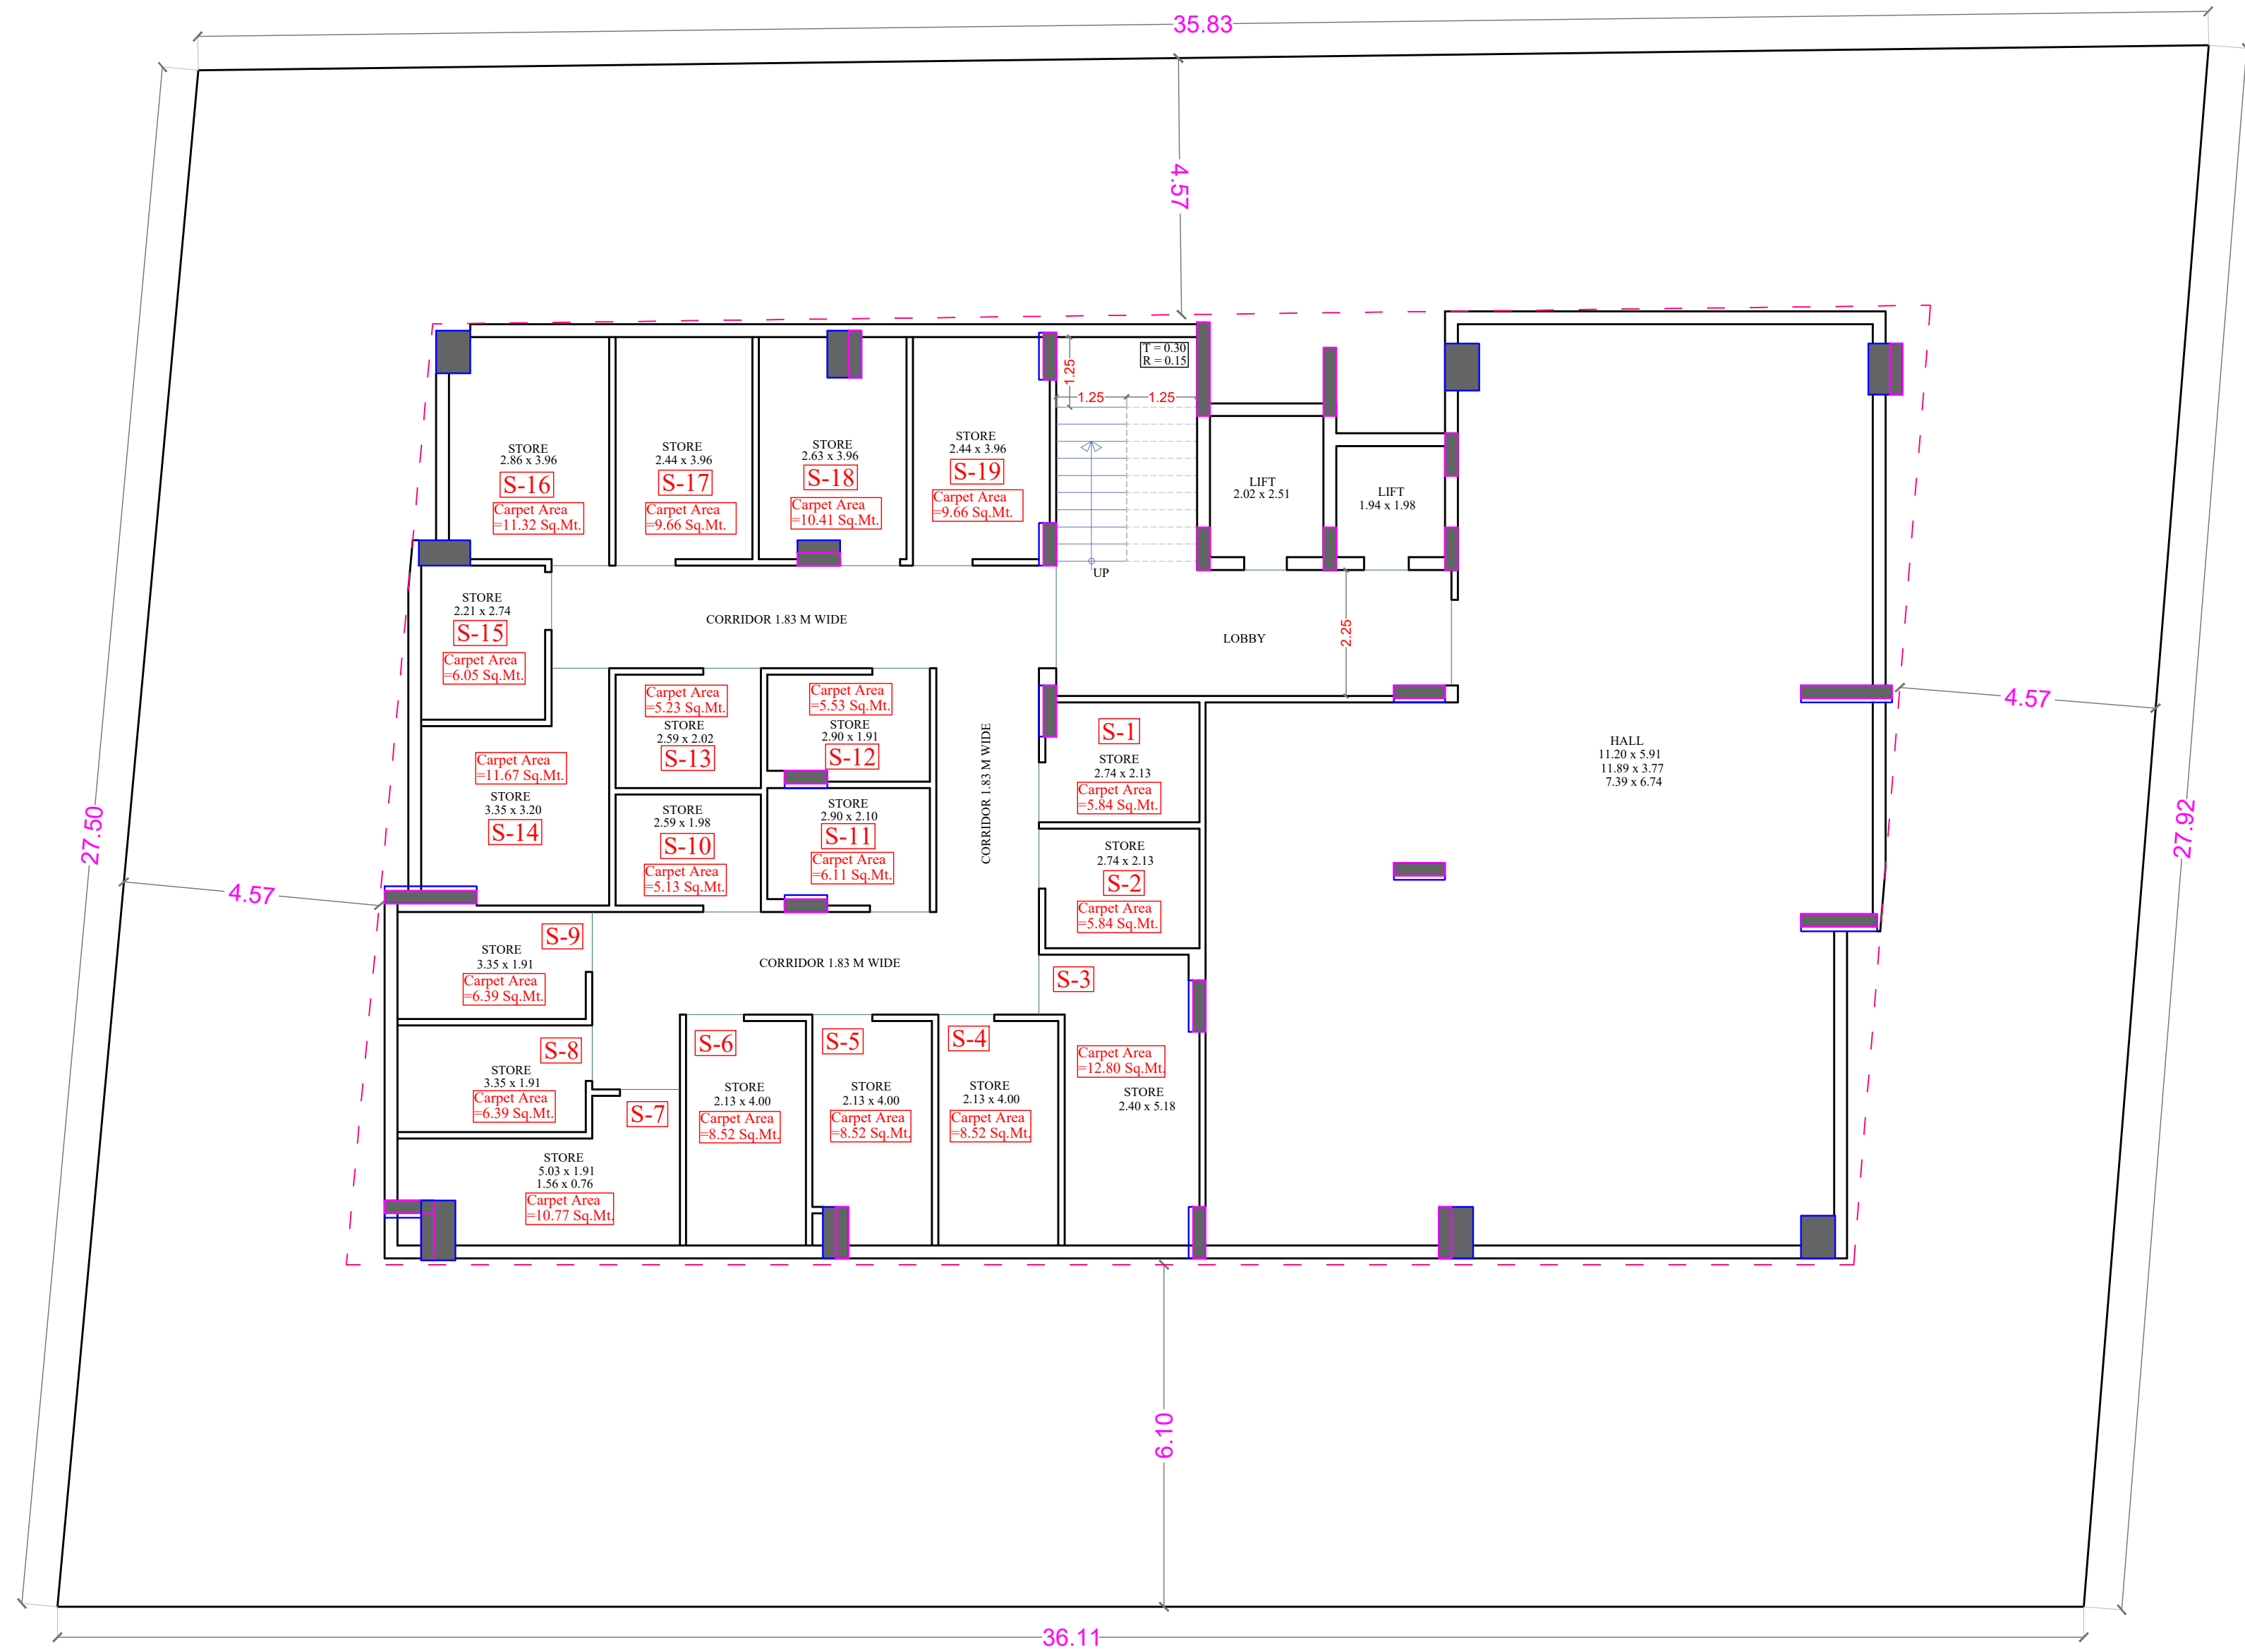

BASEMENT PLAN


----- ROAD 60'-0" WIDE -----

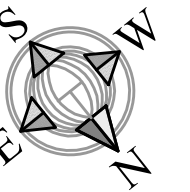


PROJECT :-
PROPOSED RESIDENTIAL
BUILDING AT
PLOT NO. A-18 & A-18A,
JANTA COLONY,
JAIPUR

ARCHITECT :-



SHRI KRISHAN
Architect
CA/99/25451

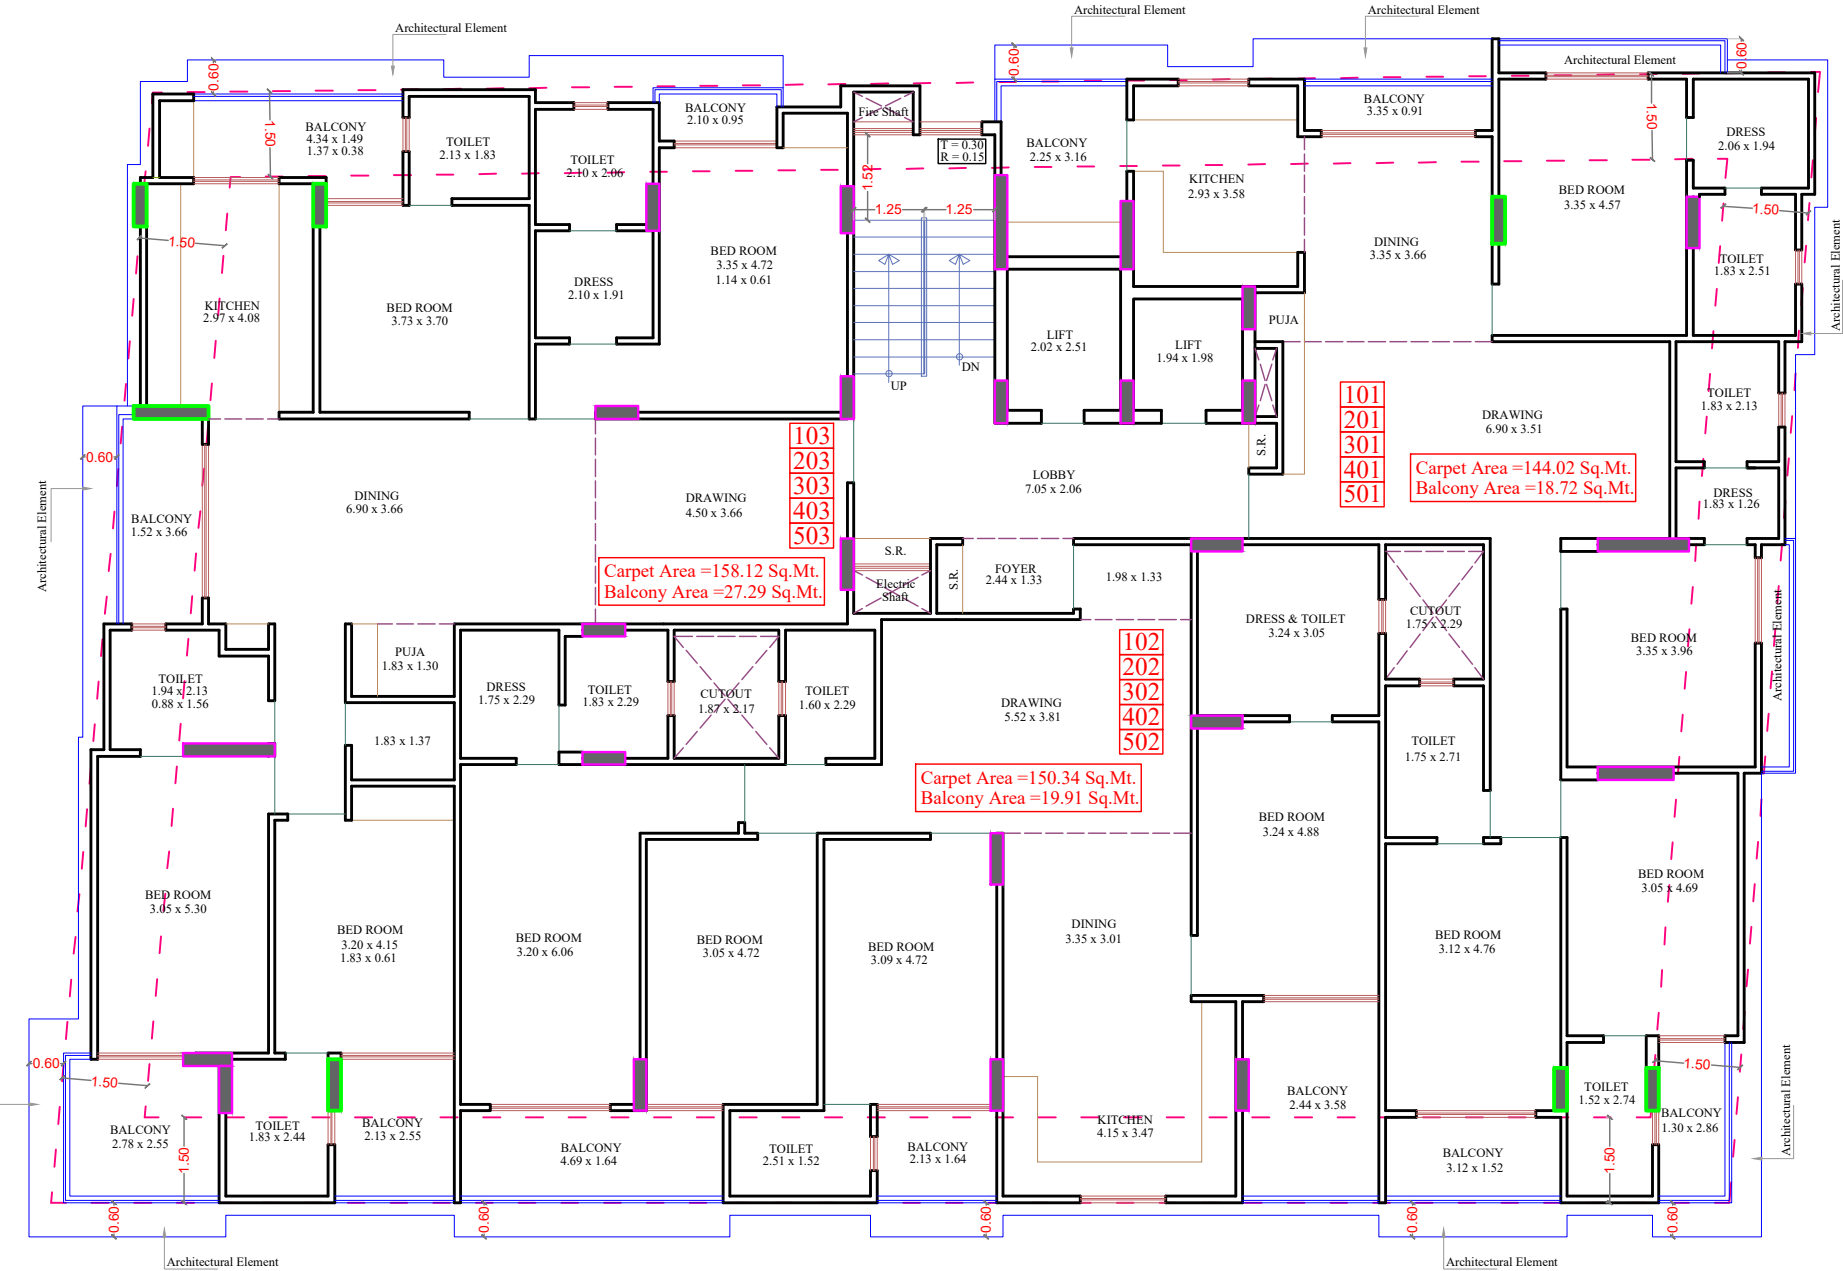

TYPICAL FLOOR PLAN (1st to 5th) ----- ROAD 60'-0" WIDE -----

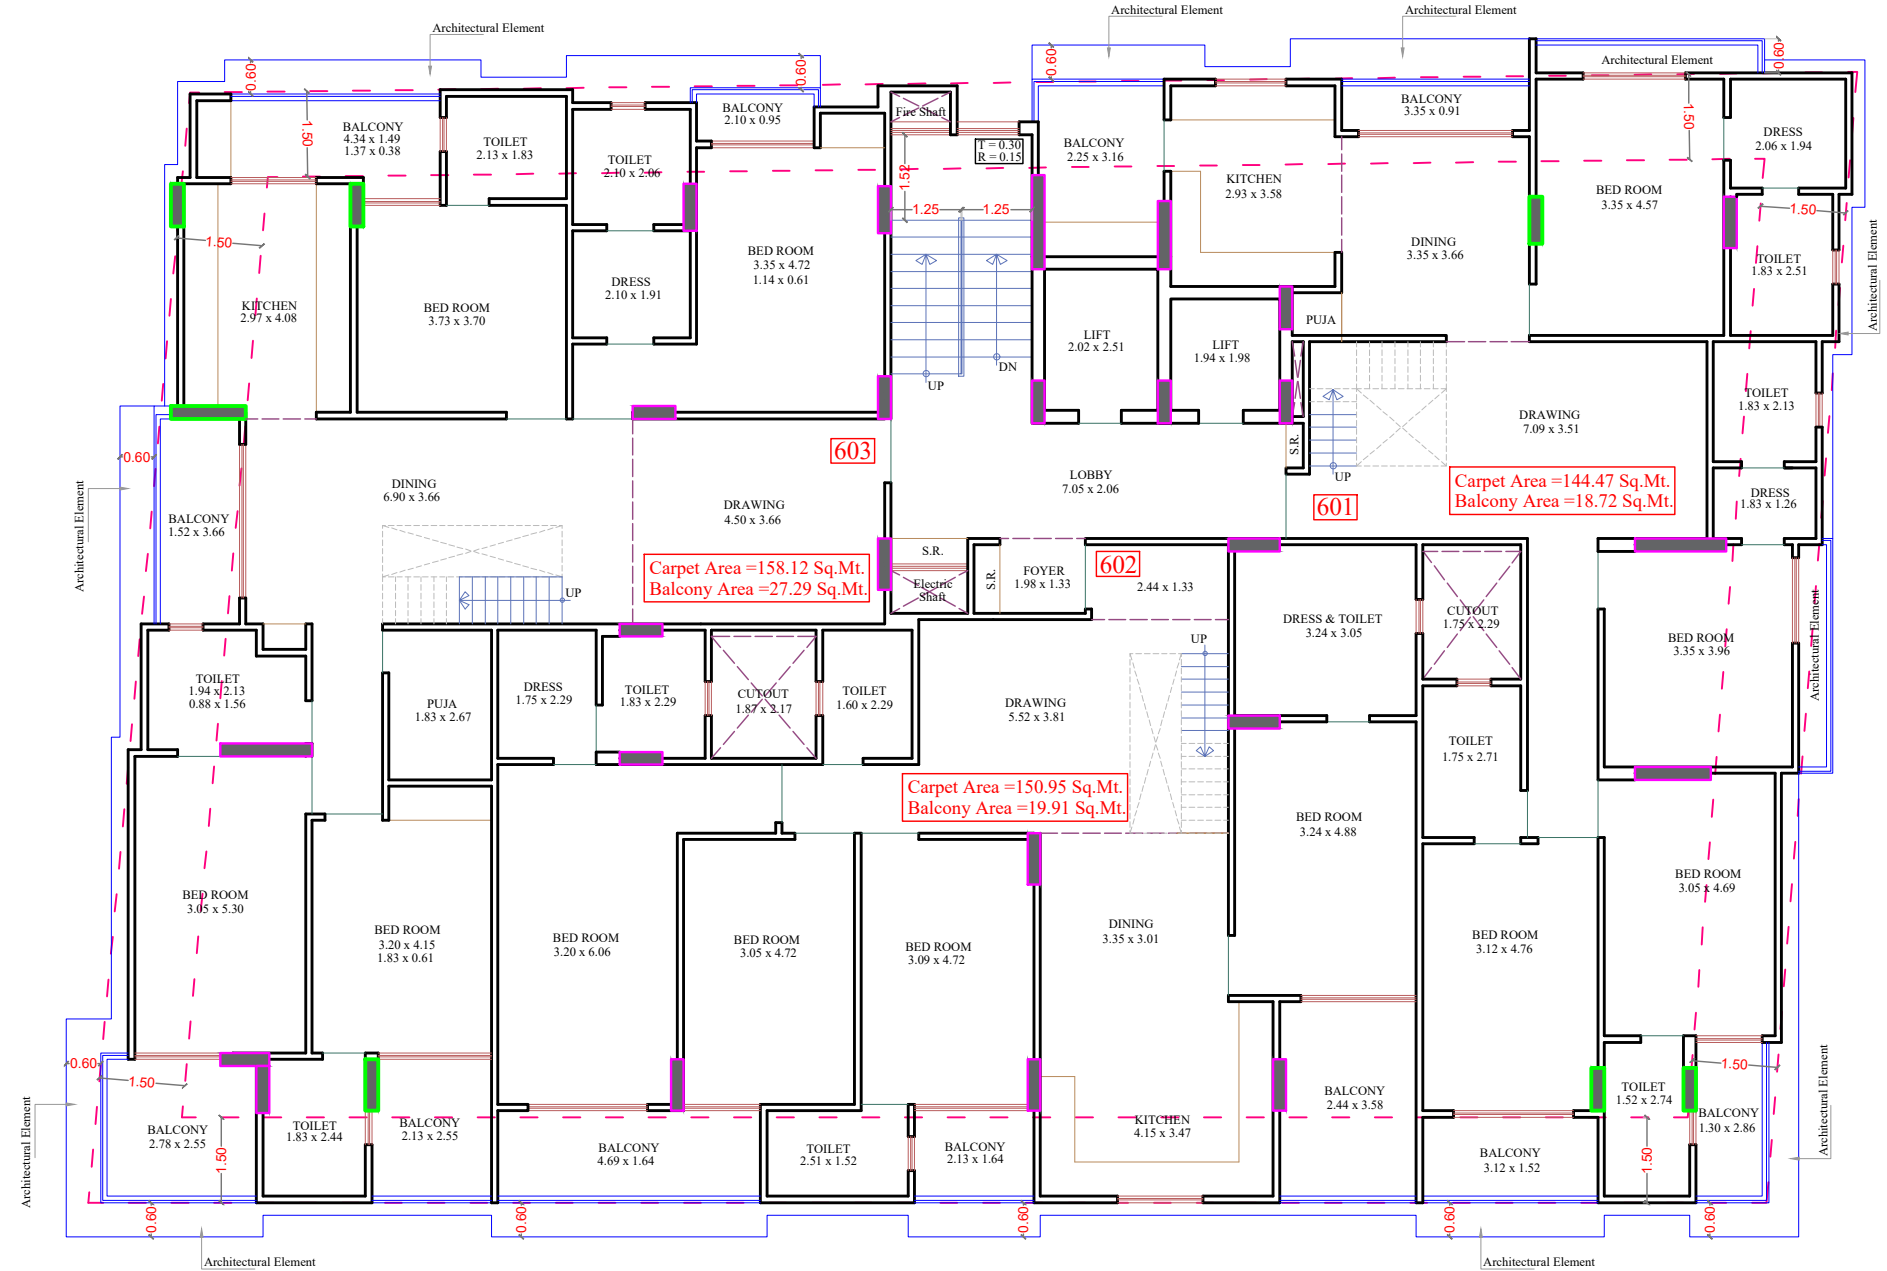

6th FLOOR PLAN ----- ROAD 60'-0" WIDE -----

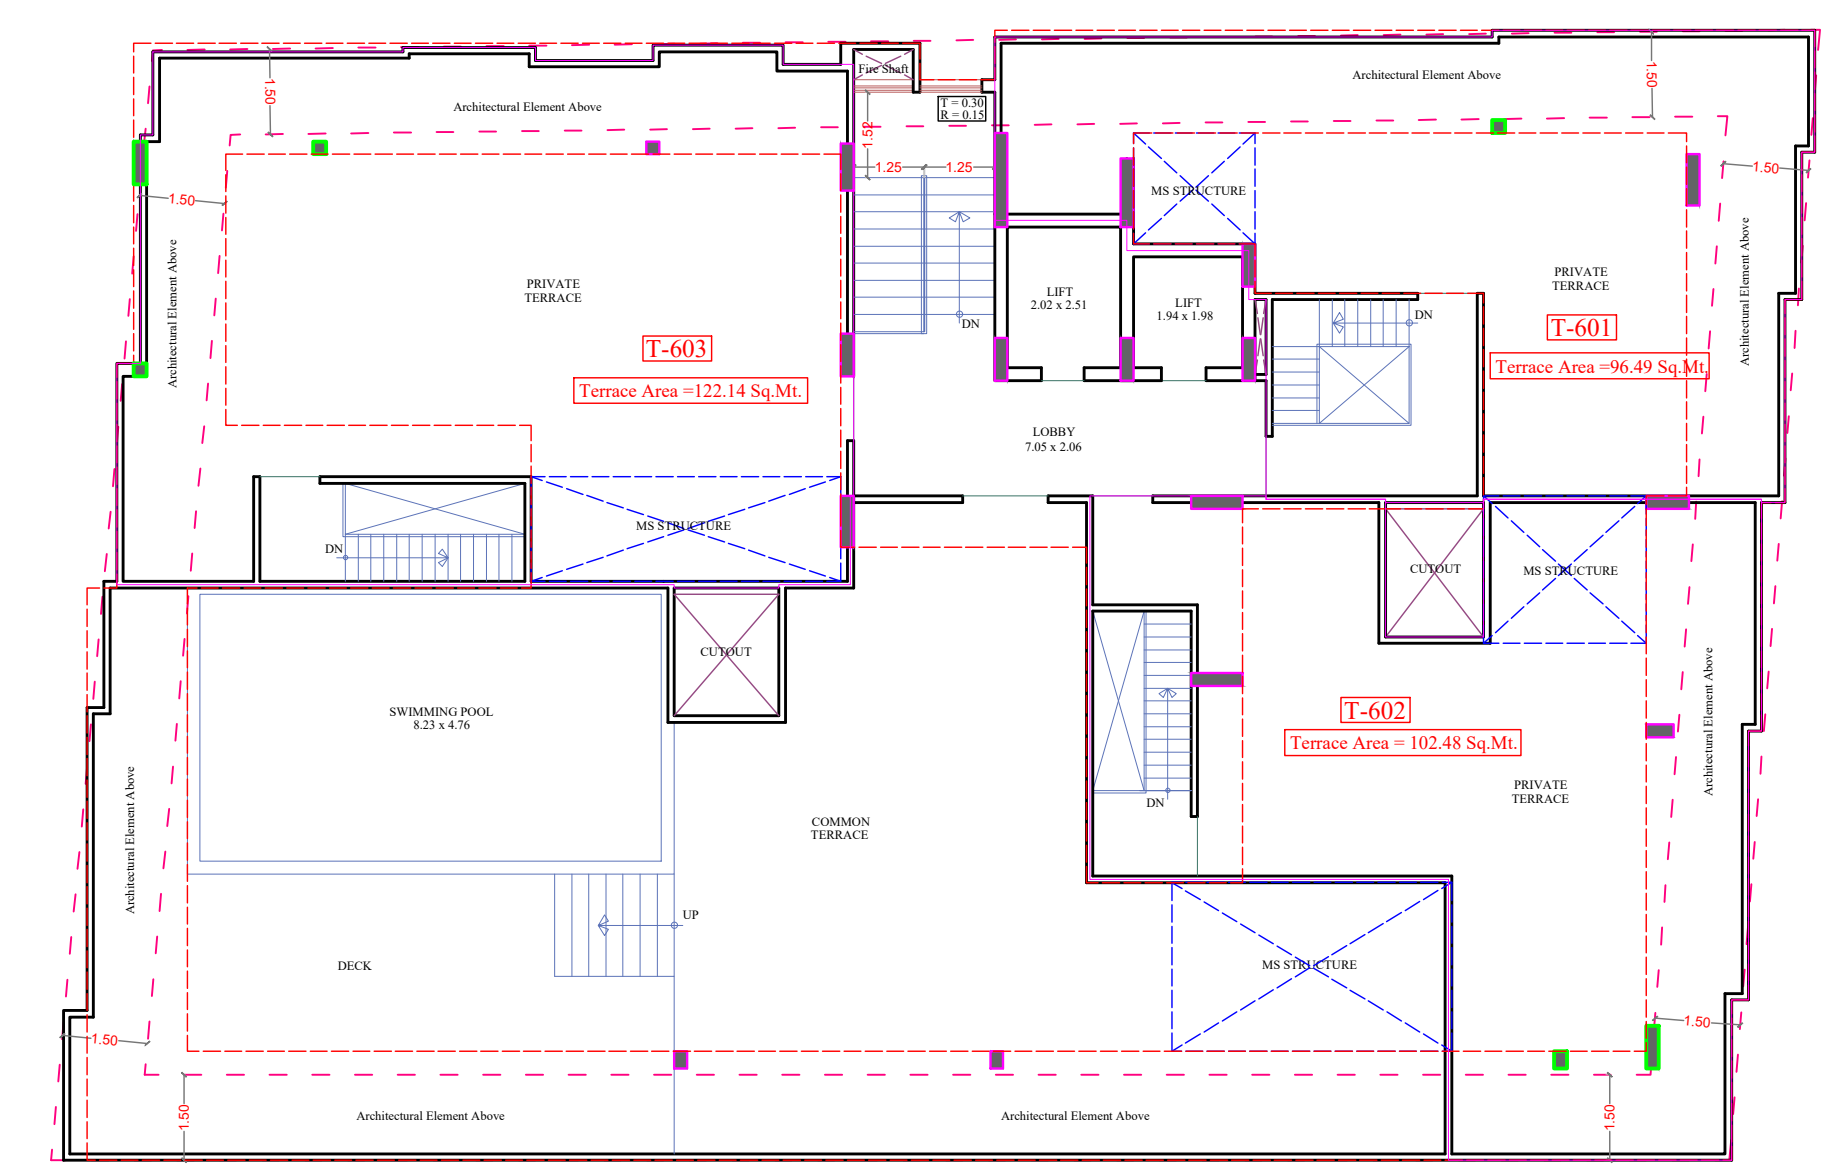

TERRACE PLAN ----- ROAD 60'-0" WIDE -----



PROJECT :-
PROPOSED RESIDENTIAL
BUILDING AT
PLOT NO. A-18 & A-18A,
JANTA COLONY,
JAIPUR

ARCHITECT :-

SHRI KRISHAN
Architect
CA/99/25451