


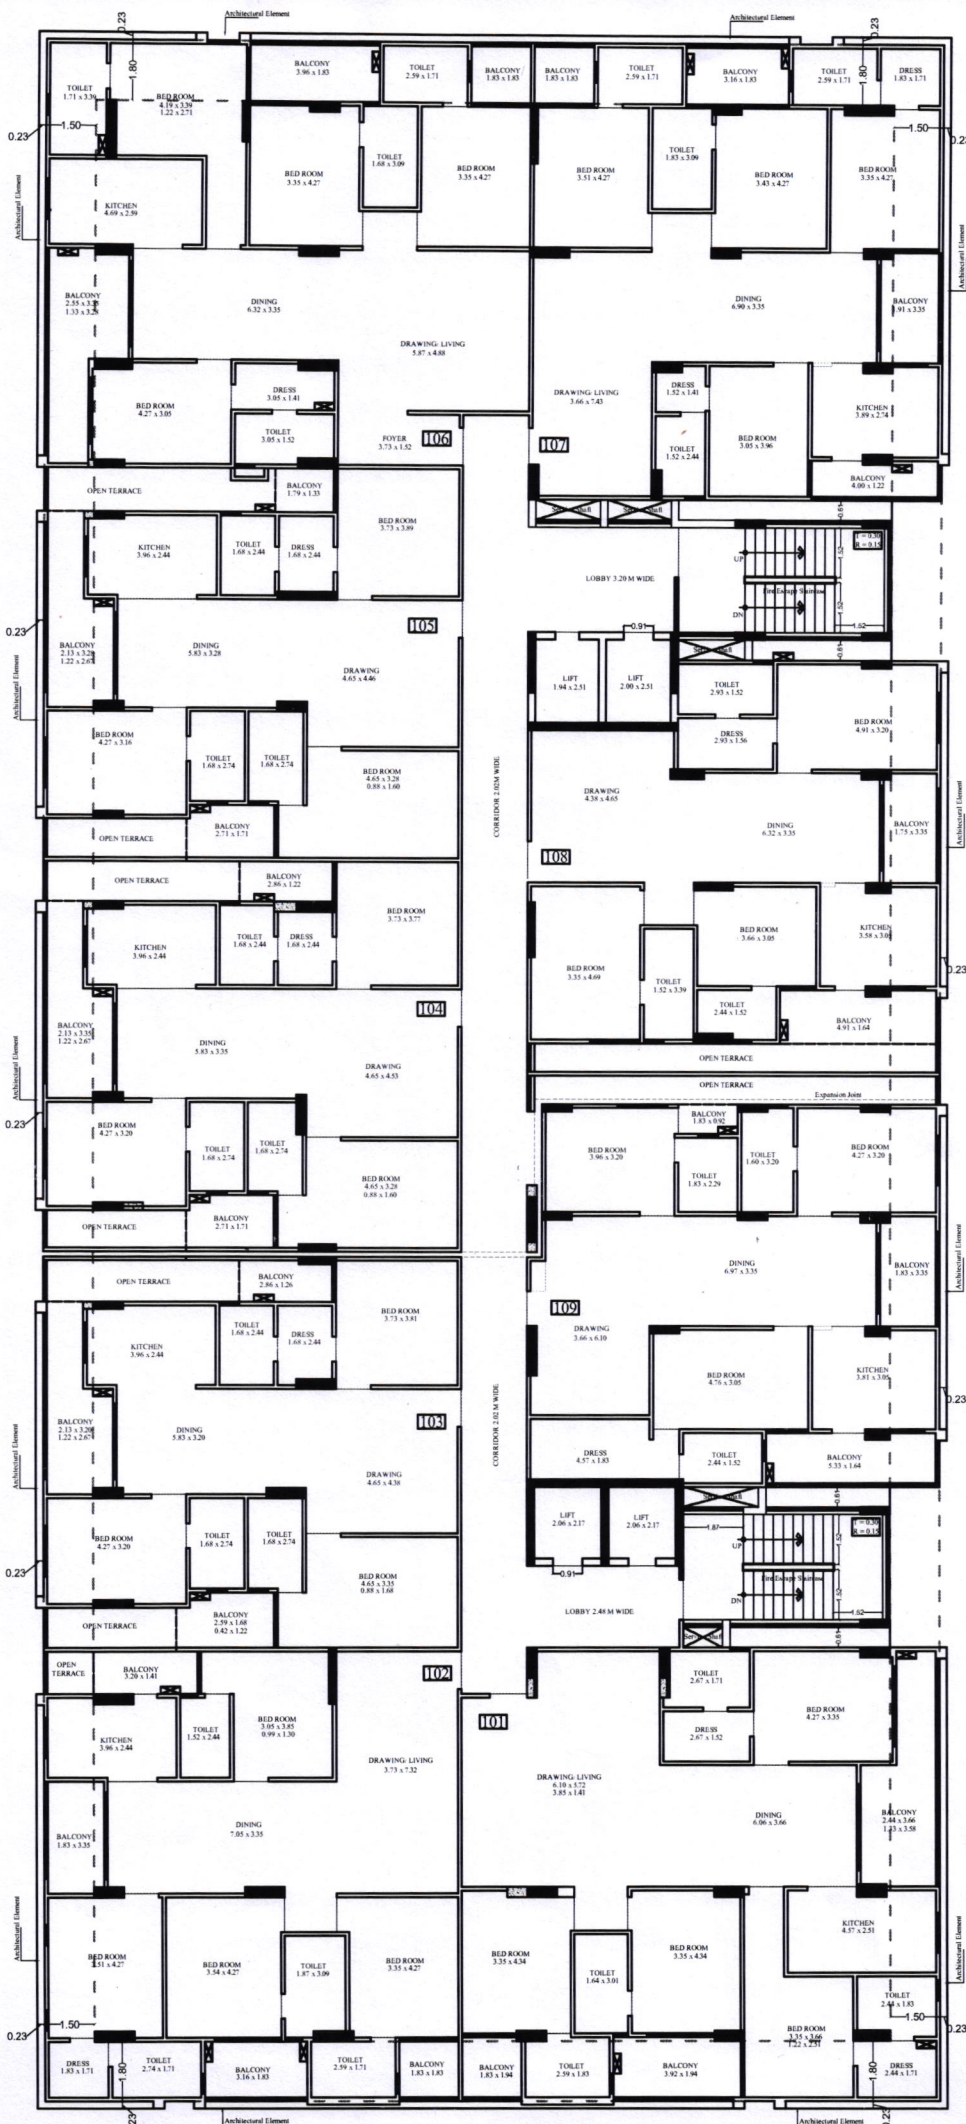

For RIDHI SIDHI PRIME REALTY L

Designated Partner

**SHRI KRISHAN
ARCHITECT
CA/99/25451**


PROJECT NAME :-
ROYAL ETERNIA

DEVELOPER NAME :-
RIDHI SIDHI PRIME REALTY LLP



PROJECT :-
PROPOSED RESIDENTIAL BUILDING AT
KHASRA NO. 213/4 AT
VILLAGE- KANAKPURA, JAIPUR

ARCHITECT :-
SPACE GRID
C-49, VIDYA APARTMENT, PARAS MARG,
BAPU NAGAR, NEAR JANTA STORE CIRCLE,
JAIPUR-302015
PH-09314918766, 0141-4005506 (0)
Email:-info.spacegrid@gmail.com

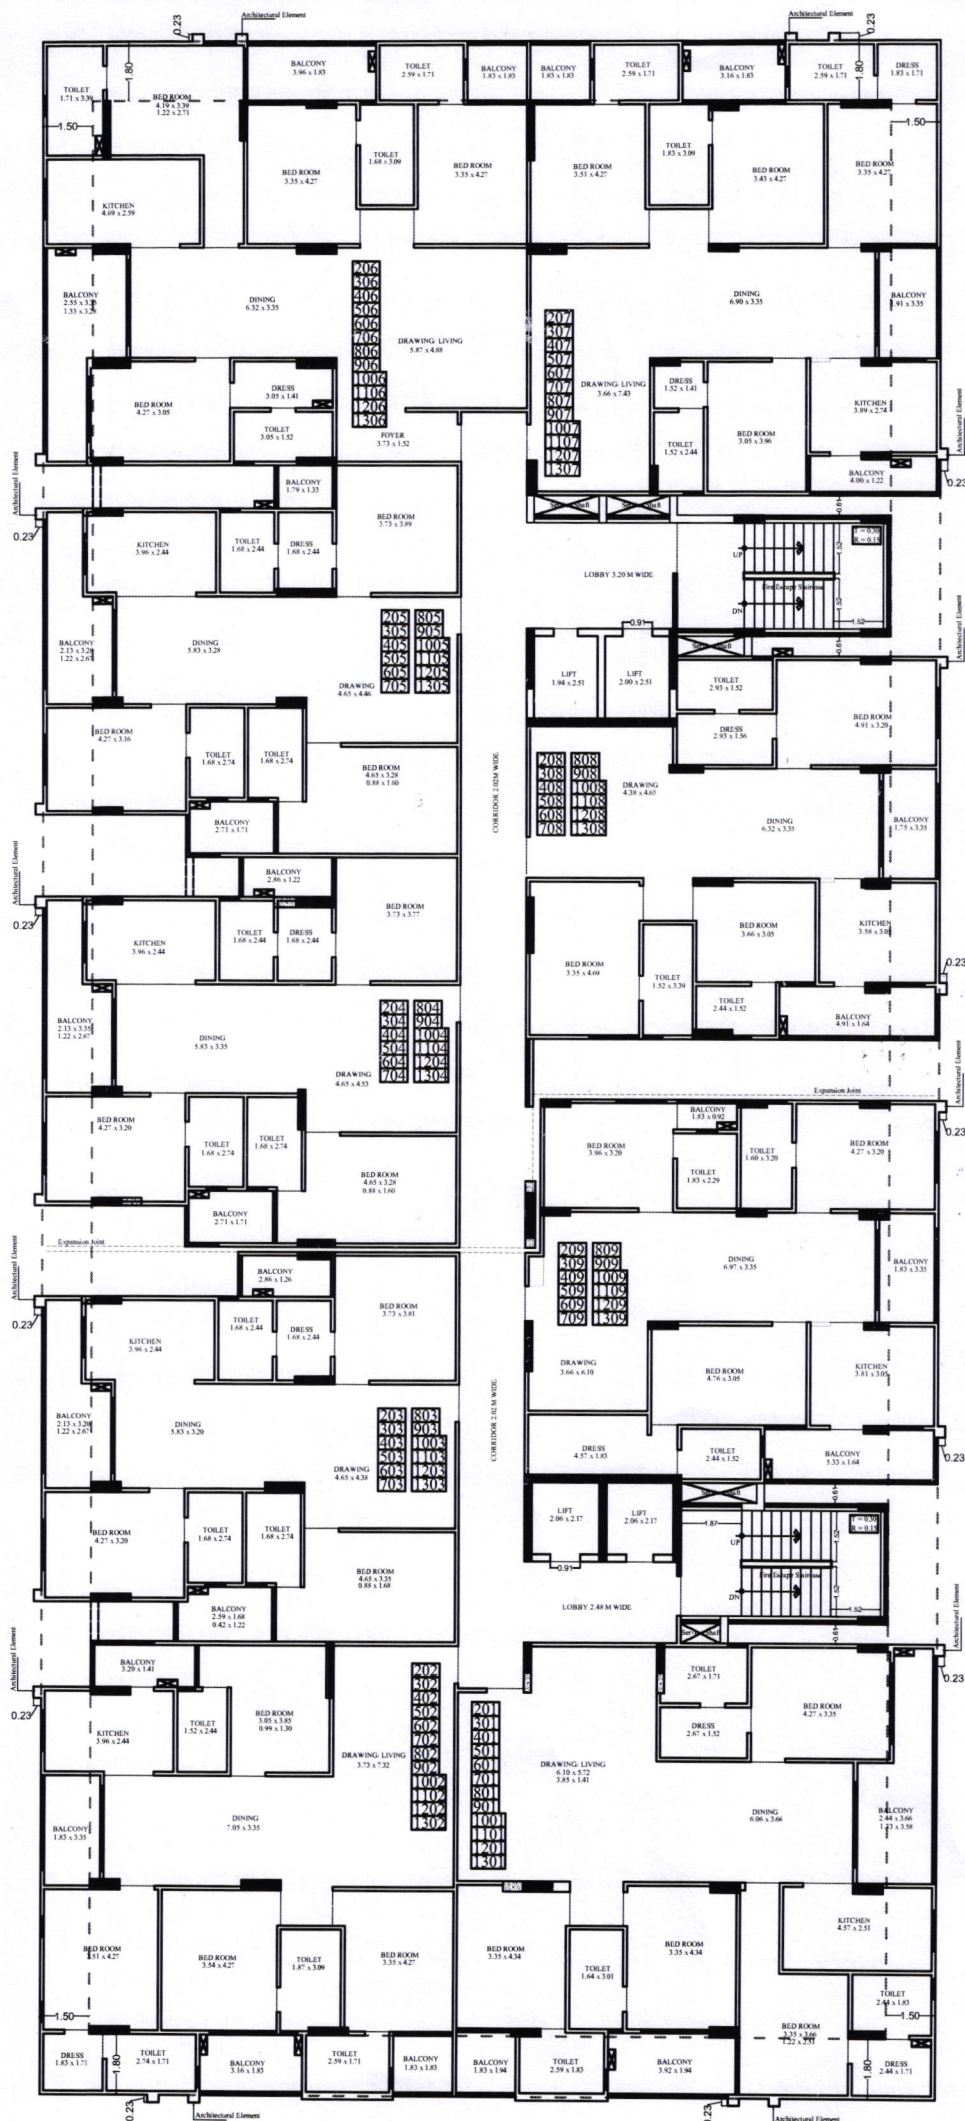

TYPICAL FLOOR PLAN (2nd TO 13th)

For RIDHI SIDHI PRIME REALTY LLP

As per

Designated Partner


SHRI KRISHAN
ARCHITECT
CA/99/25451

PROJECT NAME :-
ROYAL ETERNIA
DEVELOPER NAME :-
RIDHI SIDHI PRIME REALTY LLP



PROJECT :-
PROPOSED RESIDENTIAL BUILDING AT
KHASRA NO. 213/4 AT
VILLAGE- KANAKPURA , JAIPUR

ARCHITECT :-
SPACE GRID
C-49 VIDYA APARTMENT PARAS MARG,
BAPU NAGAR NEAR JANTA STORE CIRCLE,
JAIPUR-302015
PH-09314918766,0141-4005506 (0)
Email:-info.spacegrid@gmail.com

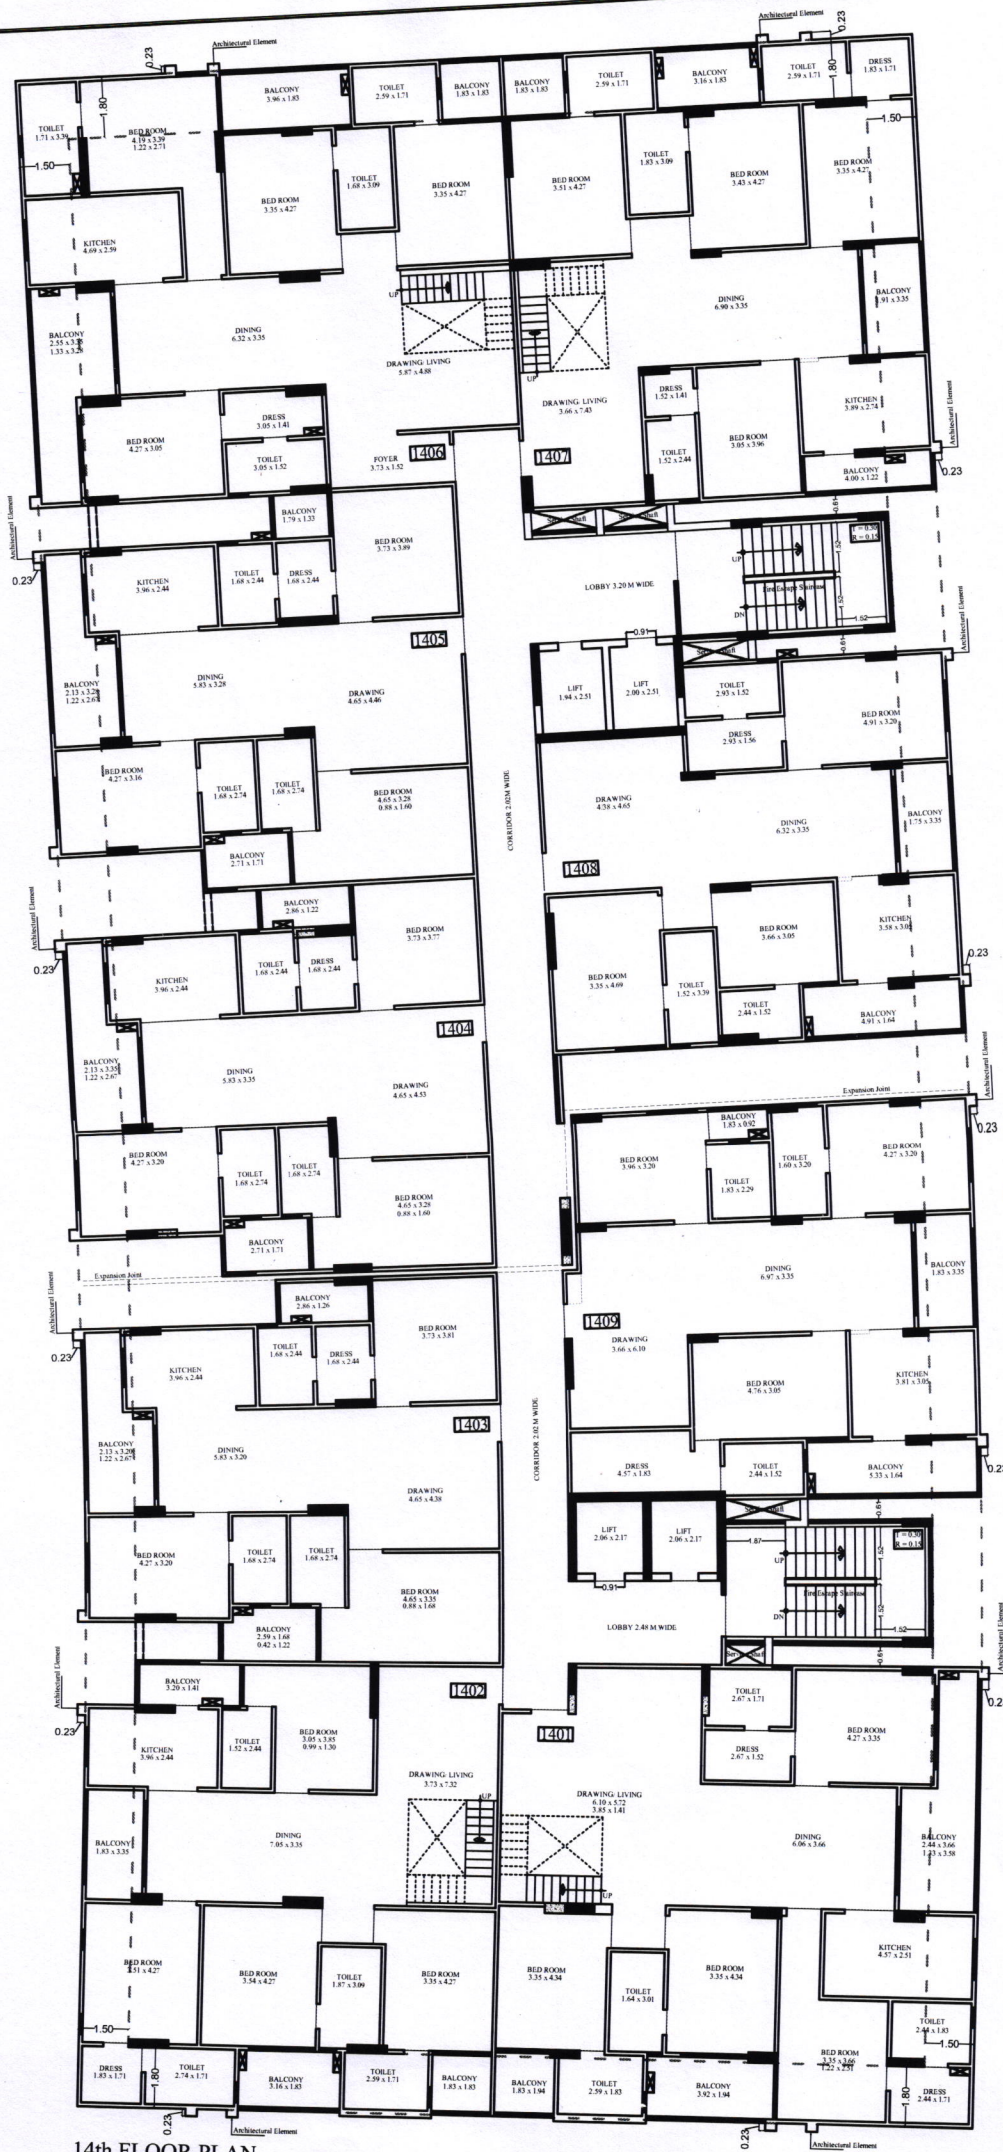


For RIDHI SIDHI PRIME REALTY
As per

Designated Pa

SHRI KRISHAN
ARCHITECT
CA/99/25451

PROJECT NAME :-	ROYAL ETERNIA
DEVELOPER NAME :-	RIDHI SIDHI PRIME REALTY LLP
PROJECT :-	PROPOSED RESIDENTIAL BUILDING AT KHASRA NO. 213/4 AT VILLAGE- KANAKPURA, JAIPUR
ARCHITECT :-	SPACE GRID C-49, VIDYA APARTMENT, PARAS MARG, BAPU NAGAR, NEAR JANTA STORE CIRCLE, JAIPUR-302015 PH-09314918766, 0141-4005506 (O) Email:-info.spacegrid@gmail.com

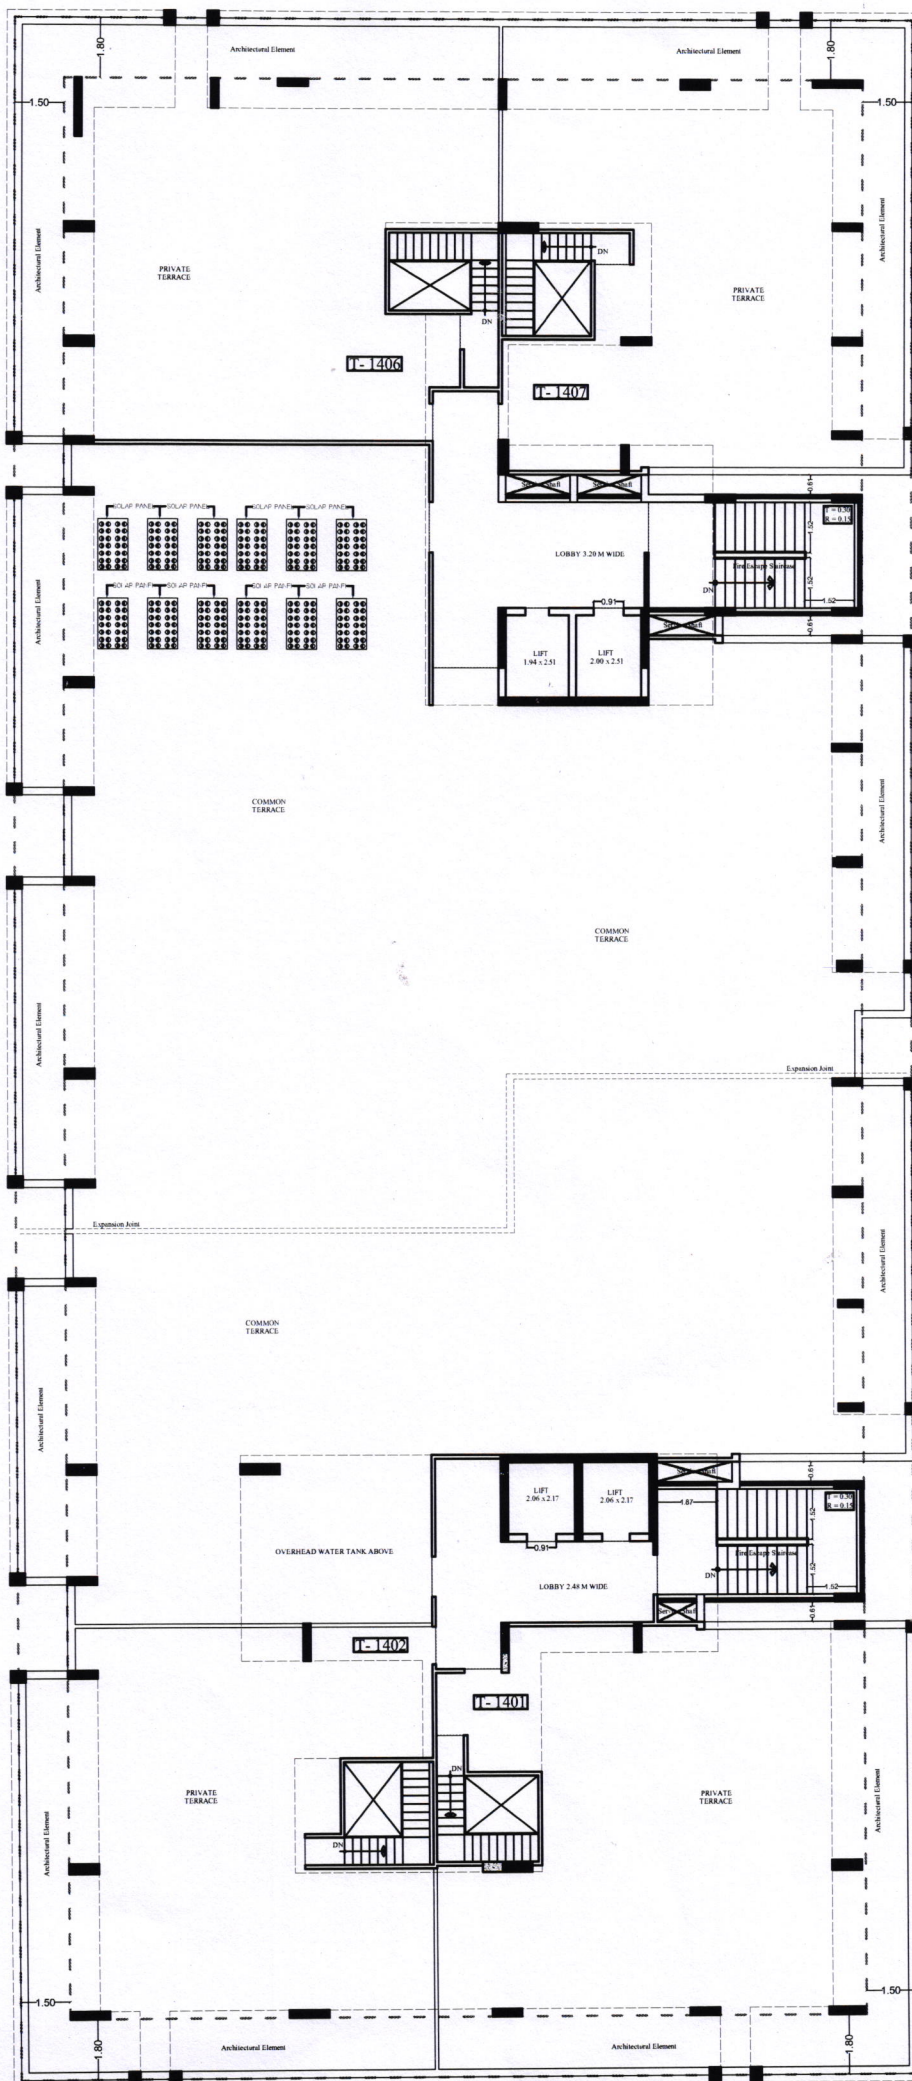

TERRACE PLAN

For RIDHI SIDHI PRIME REALTY LLP

Signature

Designated Partner

Signature

**SHRI KRISHAN
ARCHITECT
CA/99/25451**

PROJECT NAME :-	ROYAL ETERNIA
DEVELOPER NAME :-	RIDHI SIDHI PRIME REALTY LLP
PROJECT :-	PROPOSED RESIDENTIAL BUILDING AT KHASRA NO. 213/4 AT VILLAGE- KANAKPURA , JAIPUR
ARCHITECT :-	SPACE GRID C-49,VIDYA APARTMENT,PARAS MARG, BAPU NAGAR,NEAR JANTA STORE CIRCLE, JAIPUR-302015 PH-09314918766,0141-4005506 (O) Email- info.spacegrid@gmail.com

