





1st To 5th FLOOR PLAN

AREA IN SQ.MT.			
FLAT NO.	FLAT TYPE	BALCONY AREA	CARPET AREA
101-501	3 BHK	8.75	74.71
102-502	3 BHK	9.43	79.18
103-503	3 BHK	9.33	71.56
104-504	2 BHK	8.30	58.98
105-505	3 BHK	7.76	80.33
106-506	3 BHK	9.01	73.79
107-507	2 BHK	6.32	57.81
108-508	2 BHK	6.32	58.85

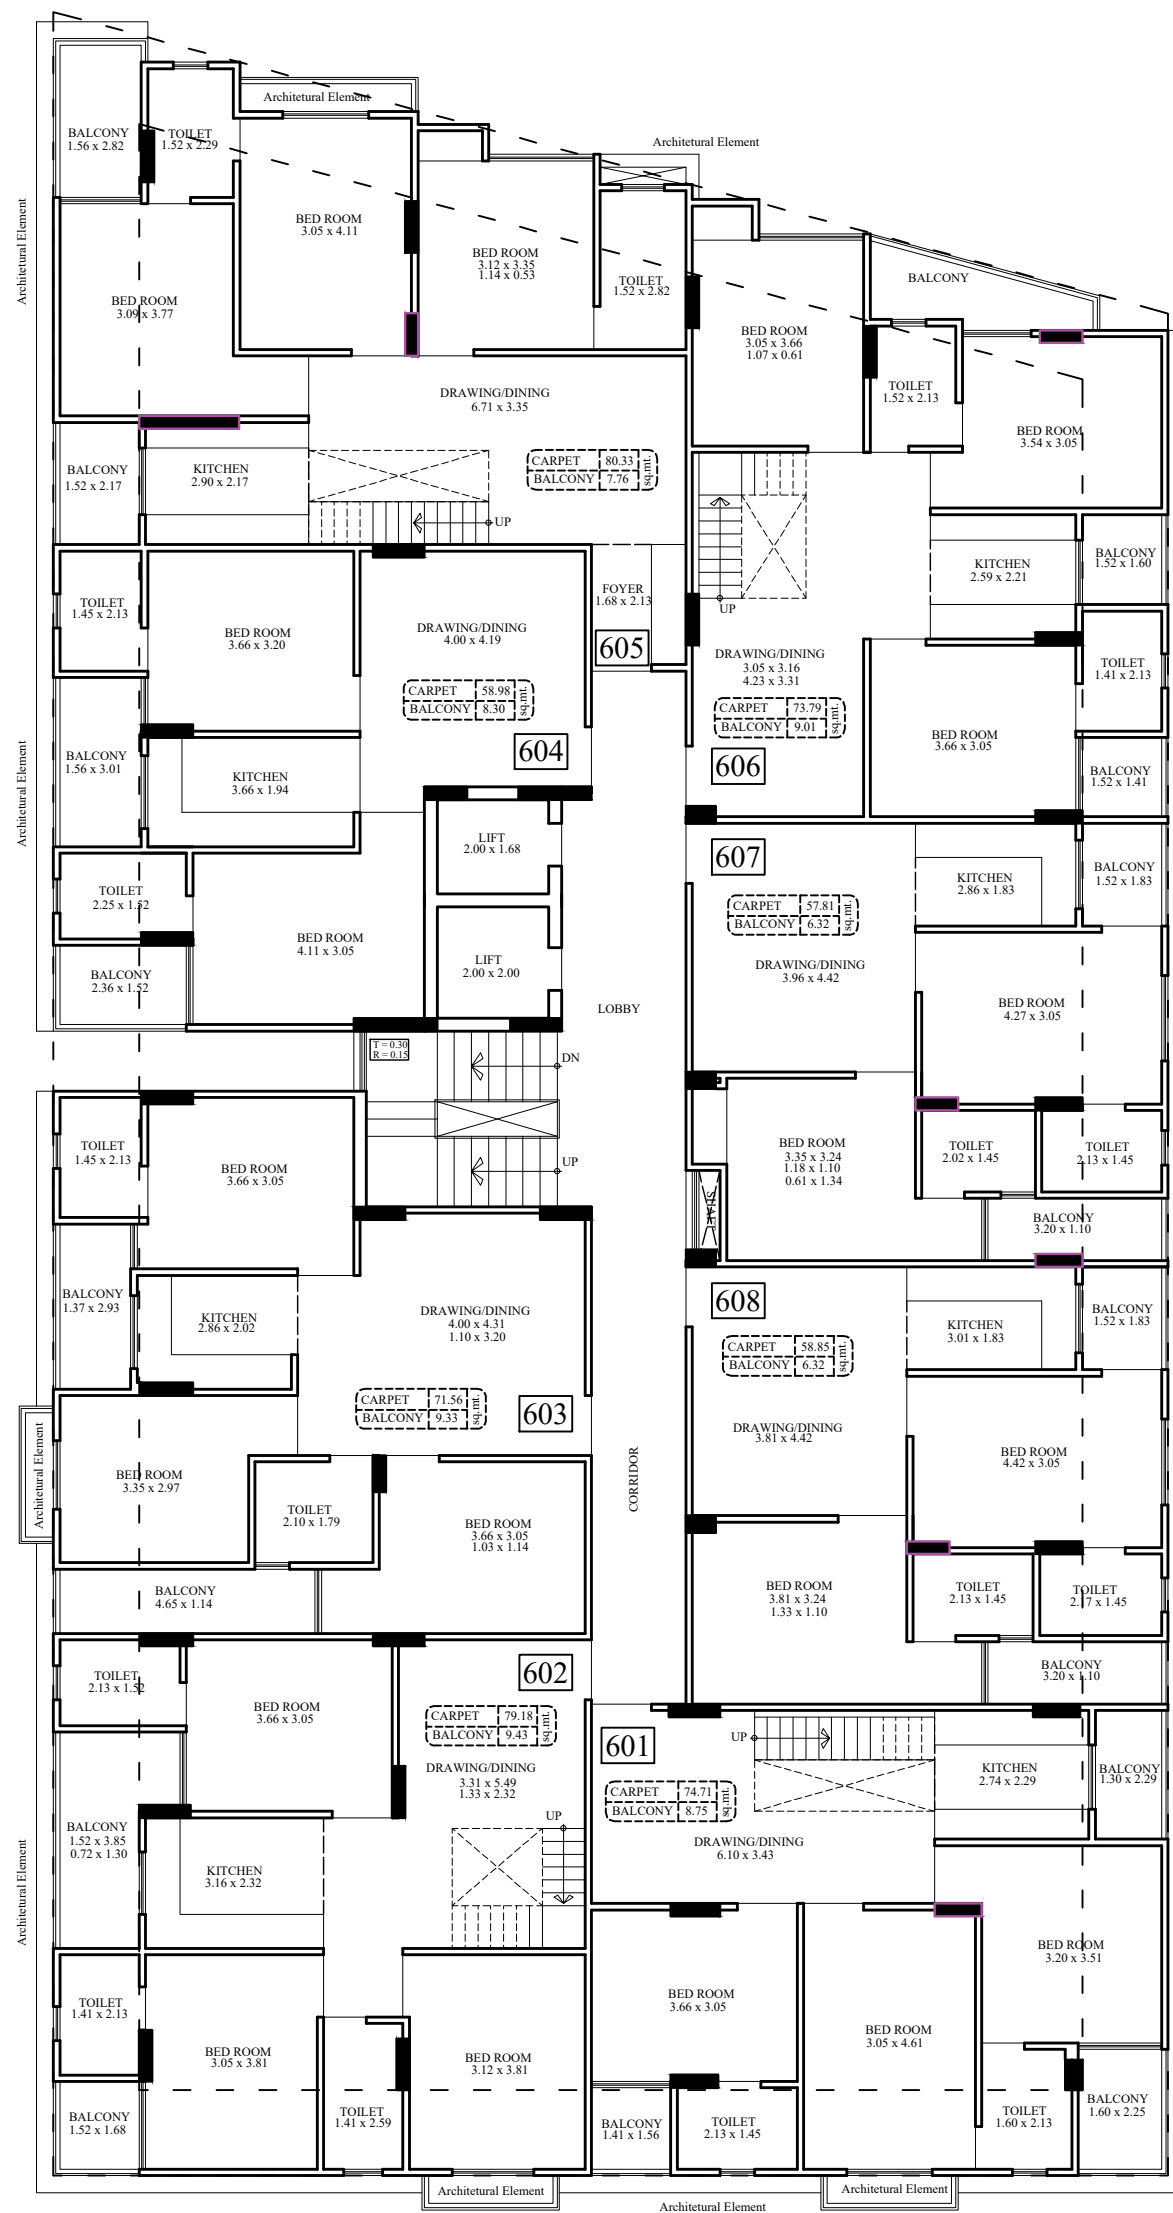

6th FLOOR PLAN

AREA IN SQ.MT.				
FLAT NO.	FLAT TYPE	BALCONY AREA	CARPET AREA	PRIVATE TERRACE AREA
601	3 BHK	8.75	74.71	85.85
602	3 BHK	9.43	79.18	91.14
603	3 BHK	9.33	71.56	-
604	2 BHK	8.30	58.98	-
605	3 BHK	7.76	80.33	87.41
606	3 BHK	9.01	73.79	85.18
607	2 BHK	6.32	57.81	-
608	2 BHK	6.32	58.85	-

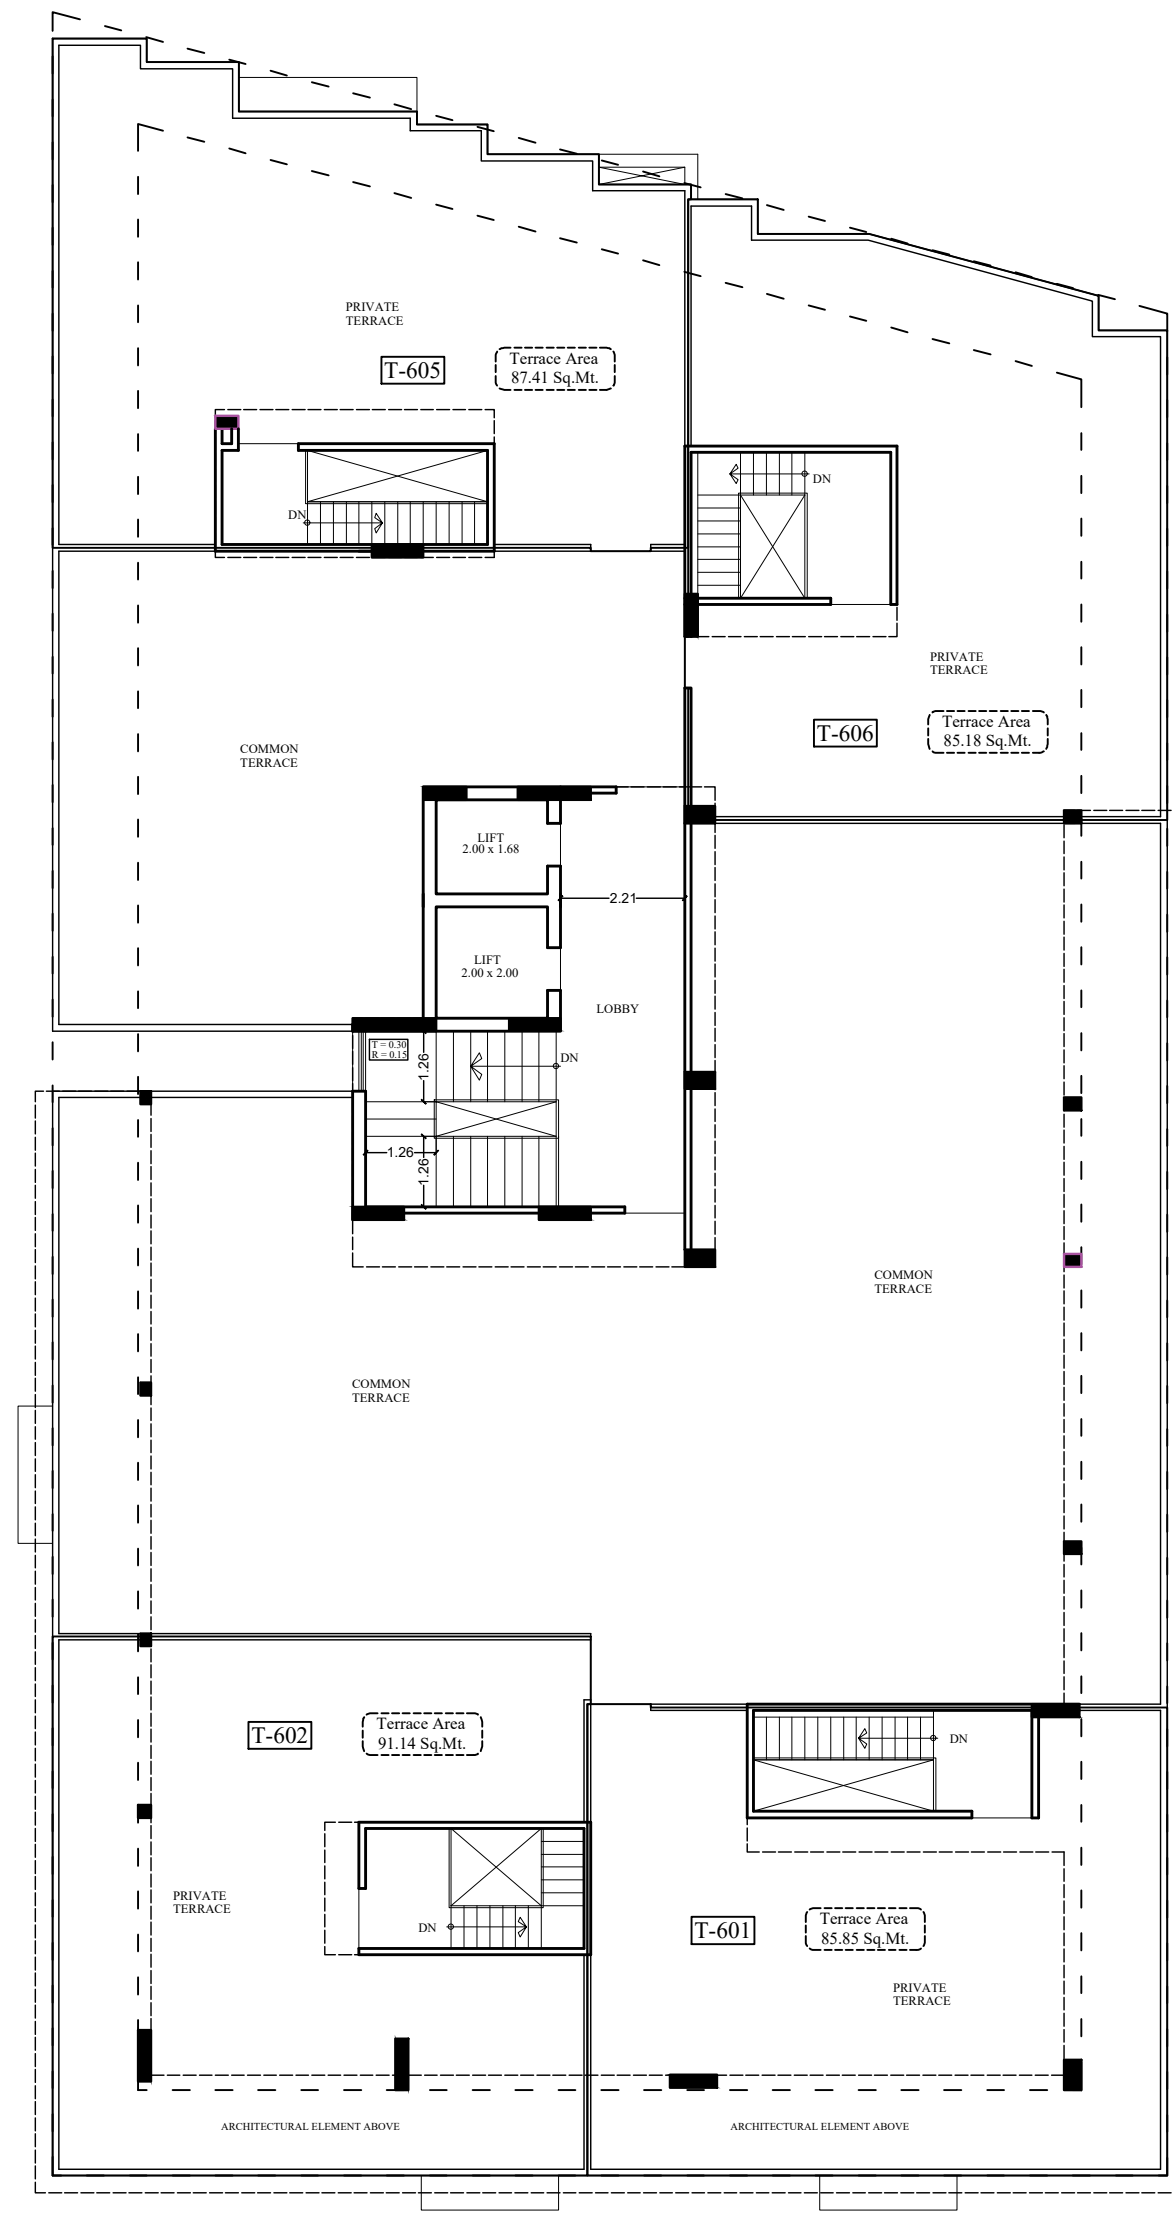

TERRACE PLAN



PROJECT :-
PROPOSED RESIDENTIAL BUILDING AT
PLOT NO. C-7, SHRI RAM VIHAR (NIJ-
KHAIDAR), JAIPUR

SHRI KRISHAN
Architect
CA/99/25451