



About R-Tech Group

Soaring on a growth path with proven success & leadership

R-Tech is one of the most rapidly growing business conglomerate with diversified interests across **Commercial, Residential, Townships & Retail** segments of the real estate arena.

After having established in the year 2007, within a short span of 10 years the R-Tech Group has today gone on to become a multifaceted organization posting an impressive growth rate & turnover. Growing at an average rate of 21% year on year, the company has today transformed into an over INR 2700 crore enterprise.

The Group has mega stakes in the real estate sector where it has created world class infrastructure spread across 8 million square feet and has plans to add more in the coming years. R-Tech continues to grow and chart new territories under the able stewardship of the Group's Managing Director Mr. Rajesh Kumar Yadav. Mr. Rajinder Kumar Yadav and it's Board of Directors.



R-TECH GROUP

Site Office Capital Greens, Baba Mohan Ram Mandir Rd, Bhinwadi, Rajasthan,
Road Office Enclave-2, Plot No-103, BDI Sunshing City, Akwar By Pass Road, Bhinwadi, Raj-301019
Corp. Office 2nd Building No. 80 Adjoining Ramada Hotel, Sector 44, Gurgaon, Haryana - 122003
Phone: +91 124 4725300 - 349 | Mob: +91 766016400
Email: sales@rectgroup.co.in | Web: www.rectgroup.co.in

Disclaimer : The visual shown and represented herein are on conceptual basis only, and shall have no bearing, in any manner, of looking to be made in this project and the Developer reserve all rights, in this regard. This brochure is not a legal document.



CAPITAL GREENS

B H I W A D I

LIVE GREEN, LIVE BLISSFULLY

Sep. 2013 • www.me-associates.com





Live Green, Live Blissfully

R-Tech Group established its first footprints in the commercial and retail arena in Alwar & Bhiwadi with the opening of Cross Point Mall & Capital Mall, respectively. Within a short span, the Group has not only created benchmarks in this business, but has become a household name in Alwar and Bhiwadi.

After the successful development of the commercial projects, R-Tech Group has now entered into the residential segment, keeping in mind all the interests of end-users from all walks of life. Its first residential offering is a delightfully beautiful group housing project called **"Capital Greens"**.

Spread over 9.35 acres, Capital Greens is first of its kind in Bhiwadi having all facilities including Club, In-Door Games, Podium Parking, Swimming Pool, Jogging Track and a lush green Park. It is specifically targeted at our esteemed customers and end users across Delhi (NCR), Gurgaon, Bhiwadi & Alwar. The site layout is unique as it plans green spaces around all its towers that are developed into breathtaking parks to give this township a vast green cover. The homes too are beautifully designed with adequate power supply, 24/7 water and round-the-clock security to give immense pleasure and satisfaction to its residents who will finally get a chance to lead a good quality life.

Capital Greens offers you a choice of 1, 2 & 3 BHK apartments. It is closely surrounded by retail spaces and commercial midpoint likewise Capital Mall, Capital Highstreet and Capital Galleria, that gives an edge over any other residential projects, in this entire area and of course, in NCR as well.



CAPITAL GREENS

B H I W A D I



CAPITAL GREENS

8 H I W A D I

Highlights

- Secured Complex
- 1, 2 & 3 Bedroom Apartments
- Badminton Court
- Kids Play Area
- Fountain
- Theme Garden
- Jogging Track
- Club
- Swimming Pool
- Car Parking



Artistic View of Entrance



Artistic View

Distance Chart

- Dhaula Kuan (Delhi) 55 Minutes
- IGI Airport 50 Minutes
- Gurgaon 30 Minutes
- IMT Manesar 20 Minutes
- Dharuhera 05 Minutes
- Neemrana 40 Minutes
- Jaipur 2.5 Hours
- Rewari Railway Station 15 Minutes
- DTC Bus Service available



CAPITAL GREENS

B H I W A D I


Location

Capital Greens is strategically located within easy reach of NH-71 B & NH-8 in the up-coming township of Bhiwadi (Rajasthan) within the National Capital Region (NCR). Bhiwadi is not only the fastest developing destination for residential, commercial and Industrial segment but has easy accessibility to Delhi, Gurgaon, Alwar & Jaipur. It is just 30 minutes drive from Gurgaon and the international airport is just an hour away. This is one of the few destinations within NCR that offers properties at affordable prices which is alluring people from all walks of life including entrepreneurs and businessmen. Bhiwadi already boasts of 4 Star Hotels, Wellness Centers, well established Hospitals & Health care, Quality education centers and last but not the least Entertainment facilities. The Multiplexes, Etries and Shopping Malls in Bhiwadi also showcase top

brands. All this is in the vicinity of Capital Greens, making it a fantastic location.

Some significant developments in connectivity and transport have made Bhiwadi a hot destination for living and investment. The 180 Kms Rapid Metro Train facility from Delhi-Gurgaon-Alwar has been initiated and finalized that will pass through Bhiwadi. Apart from this the KMP (Kundi-Manesar-Palwal) Expressway will also improve accessibility in the region.


Realizing the potential of Bhiwadi, many prominent national & international industries have moved into the industrial areas of Bhiwadi. Some of them are Honda Cars, Honda motorcycle & scooters, Saint Gobain, Pepsi, Jaguar, Bausch Lomb, Gillette India & other Bluechip companies.

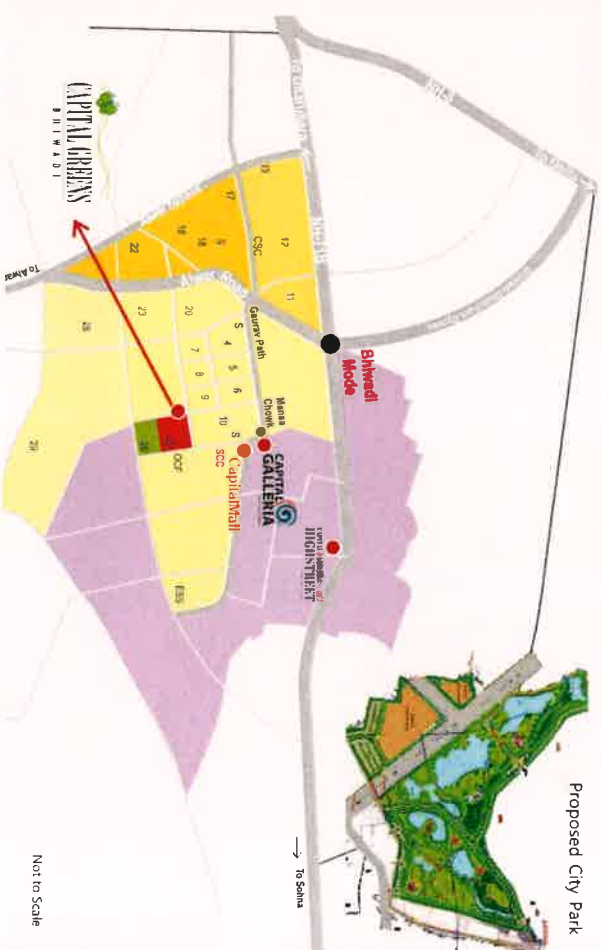

Not to Scale

Specifications

Super Structure	Earthquake resistant RCC frame structure. Brick work in cement & mortar.
Bedroom	Vitrified Tiles.
Flooring	Vitrified tiles in drawing/dining, Ceramic tiles in Kitchen, Toilets and Balconies.
Doors & Windows	Wooden frames with painted doors. Powder coated aluminum doors & windows.
Kitchen	Granite top working platform. Stainless steel sink with drain board. Ceramic glazed tiles dado 2' above working platform.
Toilets	Non skid ceramic floor tiles, ceramic tiles upto 7' on walls. English WC. Provision of hot and cold water. Good quality of CP Fittings, Soap dish, towel rail and looking mirror.
CP Fittings	Jaquar or equivalent
Inside Wall Finish	Inside walls in oil bound distemper. POP cornice in drawing room / dining hall and all Bedrooms.
External Facade	Exterior in superior maintenance free finish.
Electrical	Copper wiring in concealed PVC conduits. Sufficient light and power points. Provision for TV and telephone point in living room and all bedrooms. Ready Internet Connectivity.

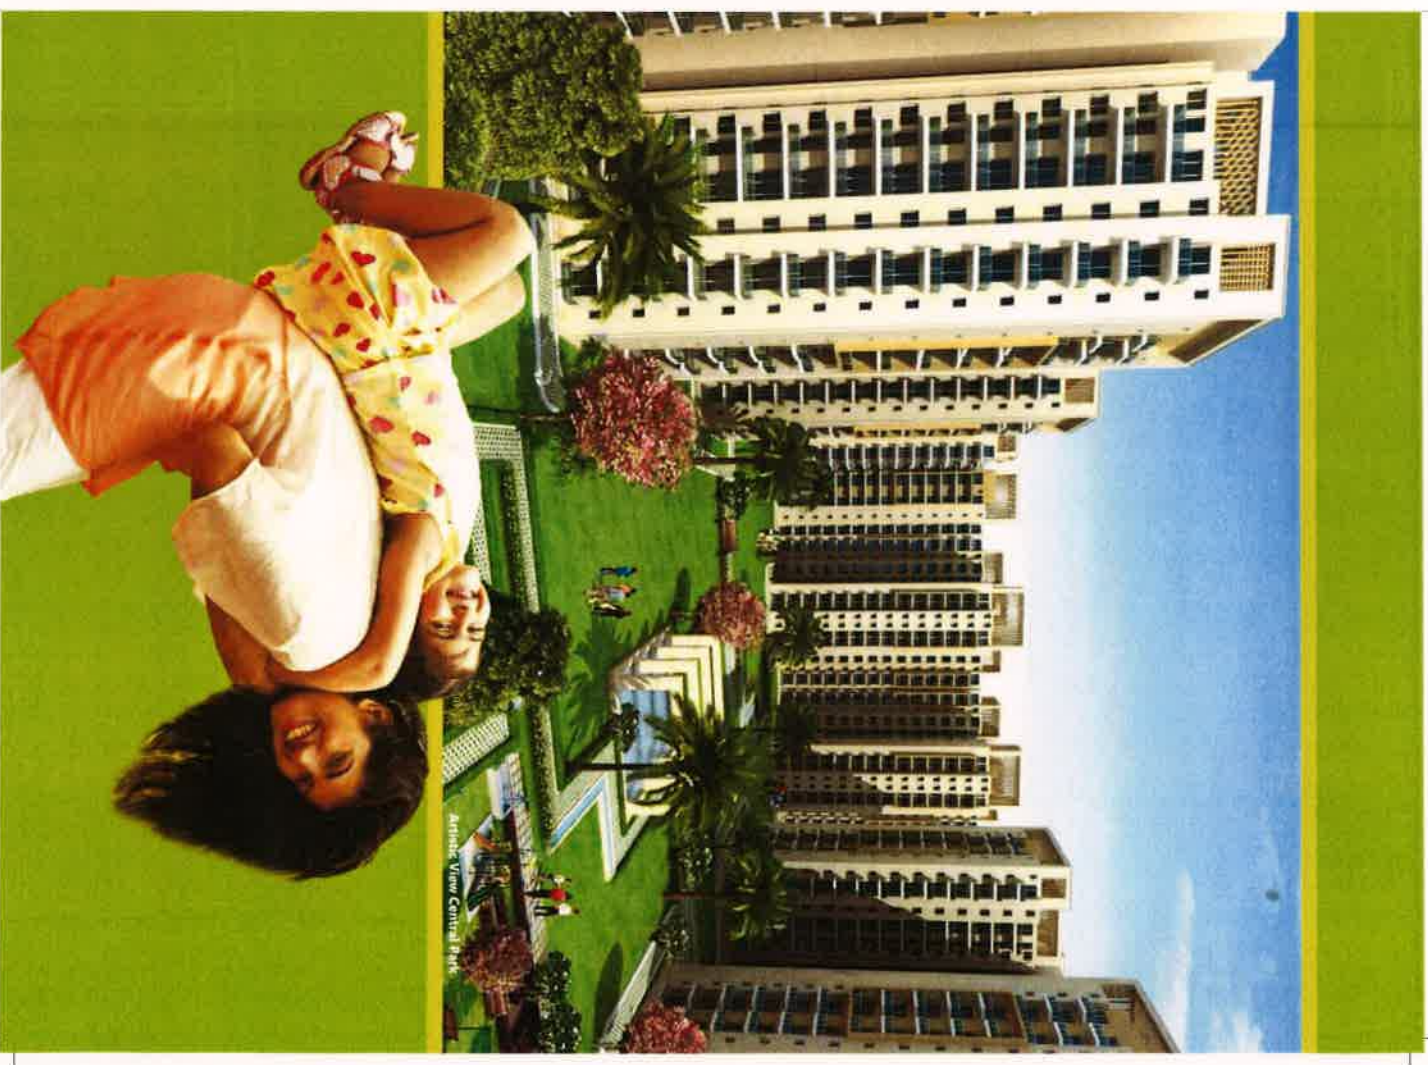



CAPITAL GREENS

8 H I W A D I

Phase-1

Towers - C
Towers - D
Towers - E
Towers - F
Towers - G
Towers - H
Towers - I
Towers - J

Phase-2 (Proposed)

Towers - A
Towers - B
Towers - E

PHASE-2

PHASE-2




Legends



1. Entry
2. Exit
3. Drop off
4. 1B+1T Unit
5. 2B+2T Unit
6. 3B+3T Unit
7. BADMINTON COURT
8. RAMP FOR PODIUM
9. FOUNTAIN
10. KIDS PLAY AREA
11. SHOPPING COMPLEX
12. THEME GARDEN
13. JOGGING TRACK
14. CENTRAL GREEN
15. CLUB
16. SWIMMING POOL
17. S.T.P.
18. CAR PARKING

Not to Scale



Note: The site layout plan is not a legal document. It is tentative and describes the conceptual plan to convey the intent and purpose of Capital Greens. The layout is subject to variations and modification as decided by the architect/company.

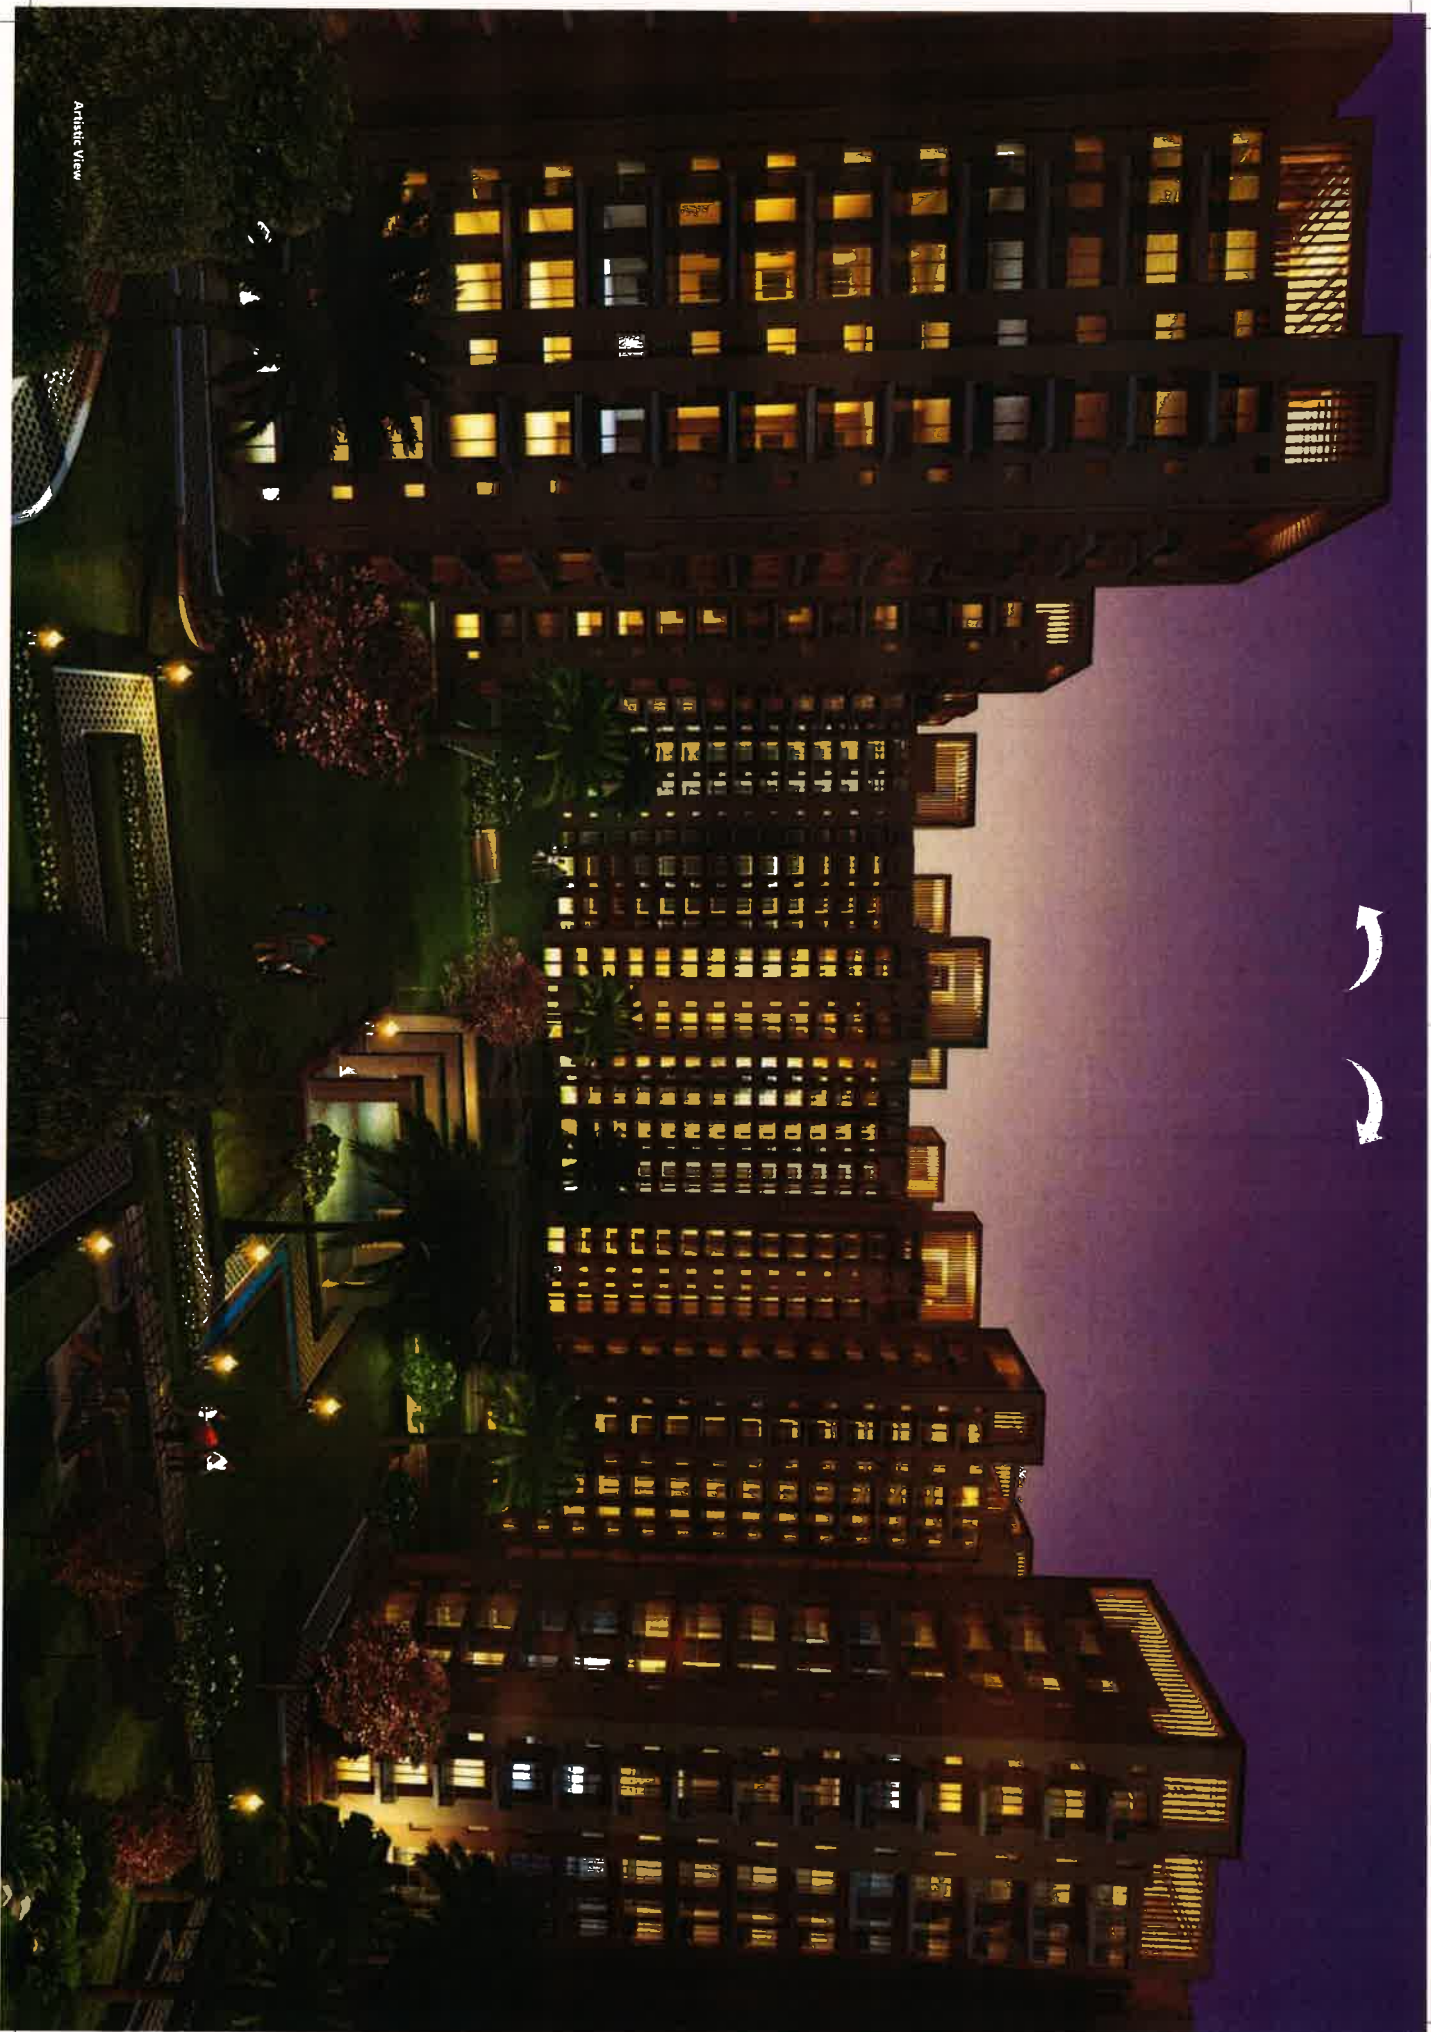



Artistic View

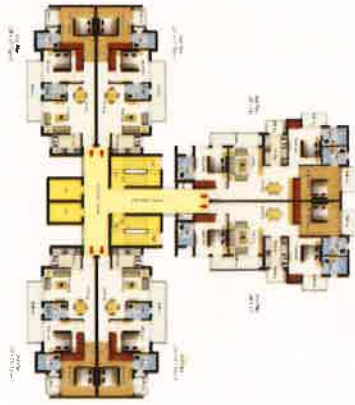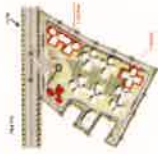


Tower J (S+14)

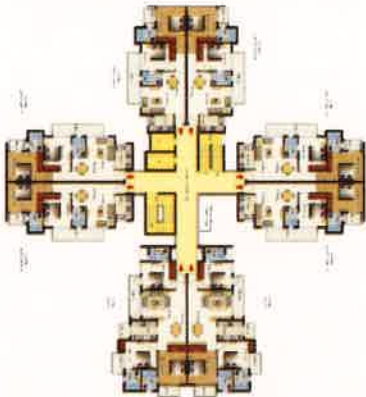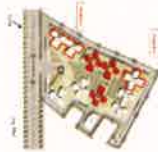

Tower CD & H (S+14)

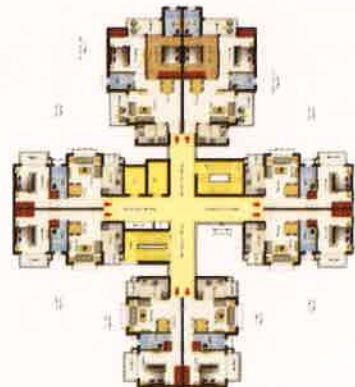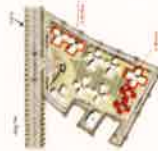

Tower F & G (S+14)

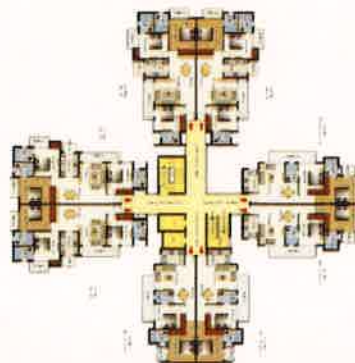

Tower I (S+14)



Unit Plans

Unit Plan (3B+3T) type-1 TOWER - J

Super Built-up Area - 1396.29 sq. ft.
Carpet Area Of Apartments - 863.81 sq. ft.
Carpet Area Of Balcony - 145.42 sq. ft.



Unit Plan (3B+3T) type-1A TOWER - C,D,H & I

Super Built-up Area - 1396.29 sq. ft.
Carpet Area Of Apartments - 863.81 sq. ft.
Carpet Area Of Balcony - 145.42 sq. ft.



Accessories shown in the layout plan as furniture, electrical appliances, cabinets etc. are indicative and not a part of the sale offering.
The floor plan is tentative and is subject to variation and modification as decided by the Company/Architect.

Accessories shown in the layout plan as furniture, electrical appliances, cabinets etc. are indicative and not a part of the sale offering.
The floor plan is tentative and is subject to variation and modification as decided by the Company/Architect.



CAPITAL GREENS
B H I W A D I

Unit Plans

Unit Plan (2B+2T) type-1 TOWER-J

Super Built-up Area - 1037 sq. ft.
Carpet Area Of Apartments - 639.81 sq. ft.
Carpet Area Of Balcony - 103.65 sq. ft.



Accessories shown in the layout plan as furniture, electrical appliances, cabinets etc. are indicative and not a part of the sale offering.
The floor plan is tentative and is subject to variation and modification as decided by the Company/Architect.

Unit Plan (2B+2T) type-1A TOWER - C,D,H & I

Super Built-up Area - 1037 sq. ft.
Carpet Area Of Apartments - 631.81 sq. ft.
Carpet Area Of Balcony - 103.65 sq. ft.



Accessories shown in the layout plan as furniture, electrical appliances, cabinets etc. are indicative and not a part of the sale offering.
The floor plan is tentative and is subject to variation and modification as decided by the Company/Architect.

Unit Plans

Unit Plan (2B+2T) type-2 TOWER - F & G

Super Built-up Area - 1017.175 sq. ft.
Carpet Area Of Apartments - 618.08 sq. ft.
Carpet Area Of Balcony - 92.24 sq. ft.



Unit Plan (1B+1T) TOWER - F & G

Super Built-up Area - 661.14 sq. ft.
Carpet Area Of Apartments - 408 sq. ft.
Carpet Area Of Balcony - 45.41 sq. ft.



Accessories shown in the layout plan as furniture, electrical appliances, cabinets etc. are indicative and not a part of the sale offering.
The floor plan is tentative and is subject to variation and modification as decided by The Company/Architect.

Accessories shown in the layout plan as furniture, electrical appliances, cabinets etc. are indicative and not a part of the sale offering.
The floor plan is tentative and is subject to variation and modification as decided by The Company/Architect.







Zest of creating a new world.

COMMERCIAL | RESIDENTIAL | TOWNSHIPS | RETAIL

More than 12,000 satisfied customers...and counting



BHIWADI • ALWAR • BEHROR • NEEMRANA • JAIPUR

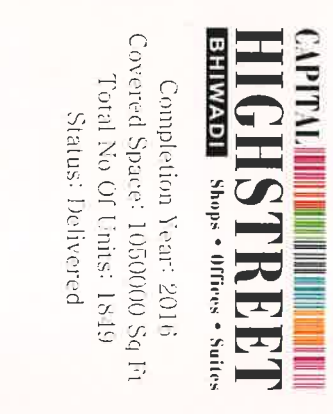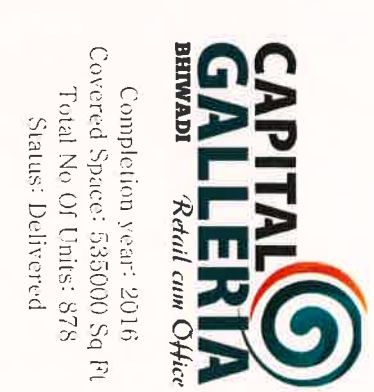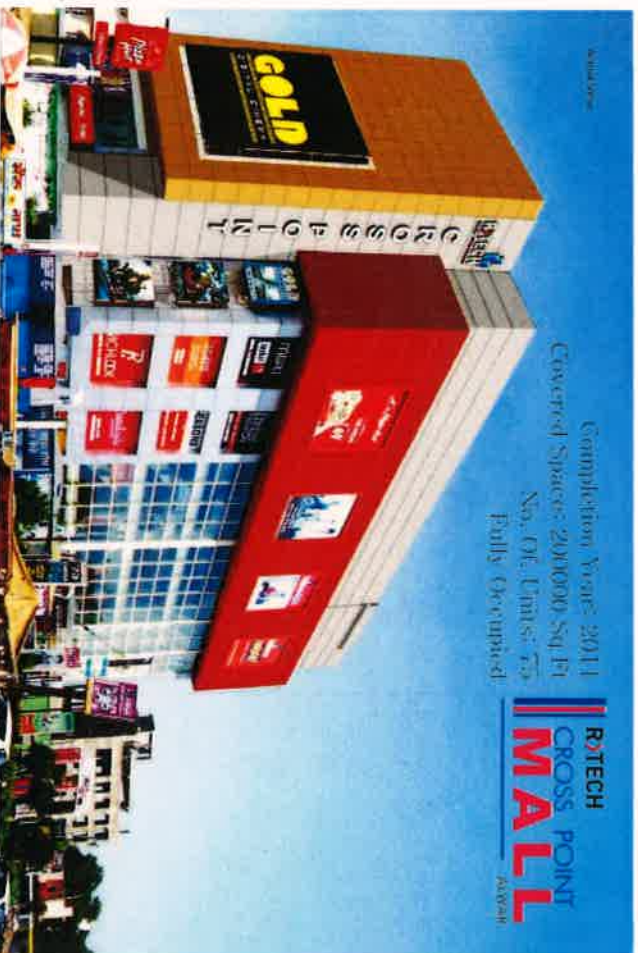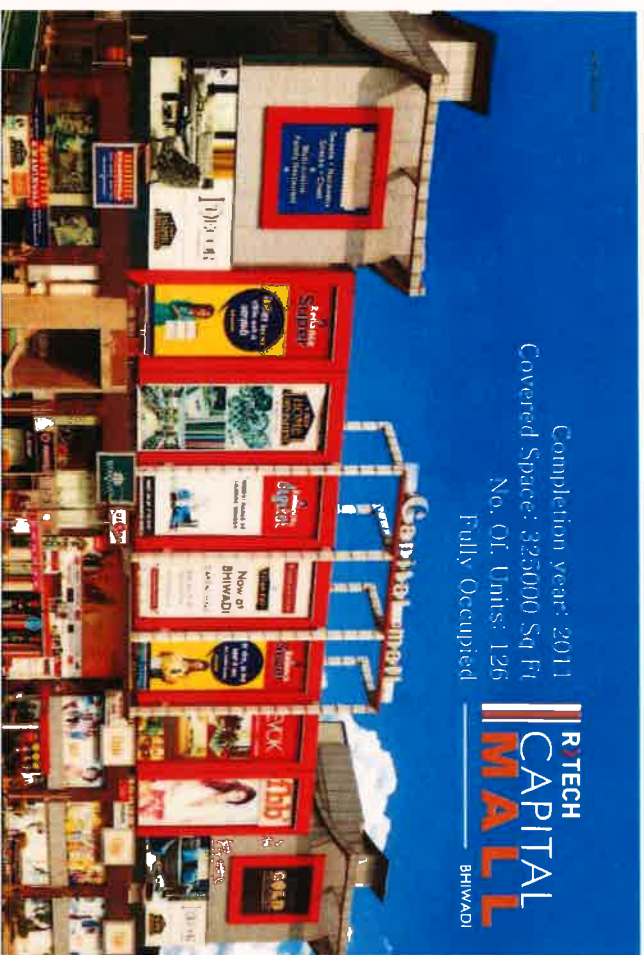



GREEN PARK
TOWNSHIP
Chikani, Alwar

Completion Year: 2018
Spread Across: 14.20 Hectare
No. Of Units: 3810
Integrated Township
Status: Under Construction




CAPITAL
GALLERIA
NEEMRANA

Office Suites • Retail • Multiplex • Food Courts
Completion Year: 2018
Covered Space: 400000 Sq Ft
Total No Of Units: 636
Status: Under Construction



CAPITAL
HIGHWAY ARCADE
BEHROR

Completion Year: 2016
Covered Space: 115000 Sq Ft
Total No Of Units: 225
Status: Delivered

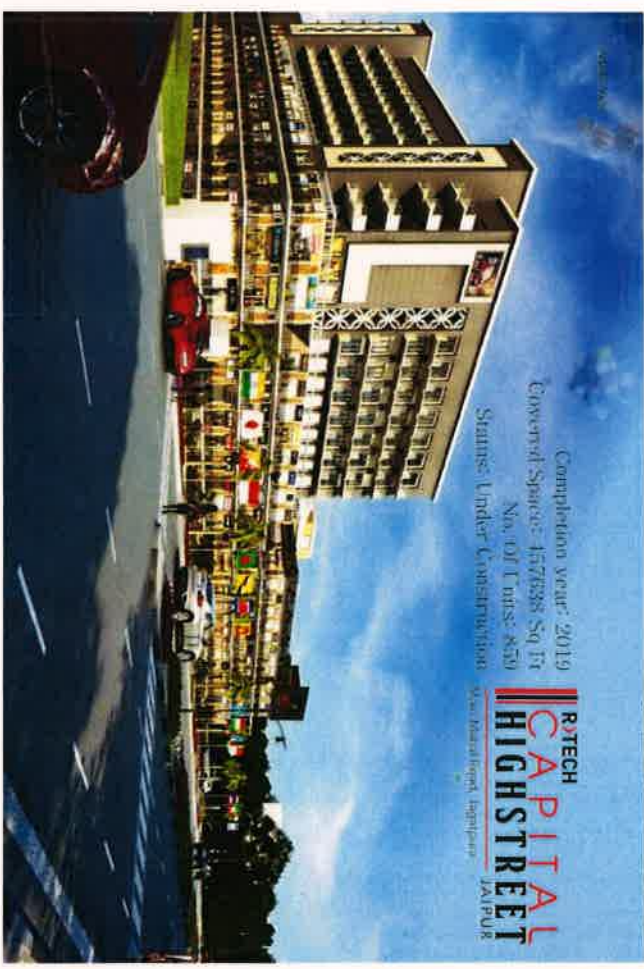

Completion year: 2019
Covered Space: 157636 Sq Ft
No. Of Units: 859
Status: Under Construction
R/TECH
CAPITAL
HIGH STREET
JAIPUR

मुख्यमंत्री जन आवास योजना - 2015
EWS एवं LIG हाउसिंग पर केंद्रित
Completion year: 2018
Total No Of Units: 4500
Status: Under Construction

