
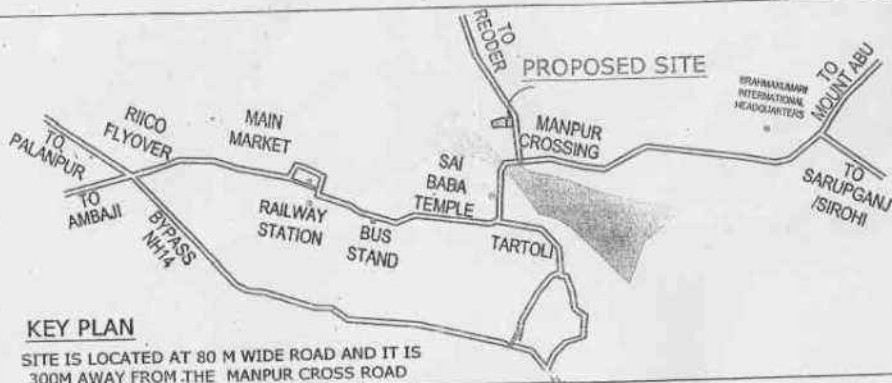


PROPOSED SITE PLAN SHOWING LAYOUT FOR CONVERSION FROM RESIDENTIAL TO COMMERCIAL OF PATTI NO. 135 IN KHASRA NO. 620 AND KHASRA NO. 623 SITUATED AT VILLAGE -MANPUR, TEHSIL ABUROAD DIST. SIROHI, RAJ.

OWNER: VITAL GROUP (PARTNER : DEEPAK KUMAR S/O SHRI SHANTILAL PATEL AND SHRI RINESH KUMAR S/O SHRI AMBALAL PATEL)

 **PLOT AREA (ABCDEFGHIJKL) FOR COMMERCIAL CONVERSION**
 = 60382.4 SQ FT
 = 5611.7 SQ M
 = 6709.2 SQ YD ✓

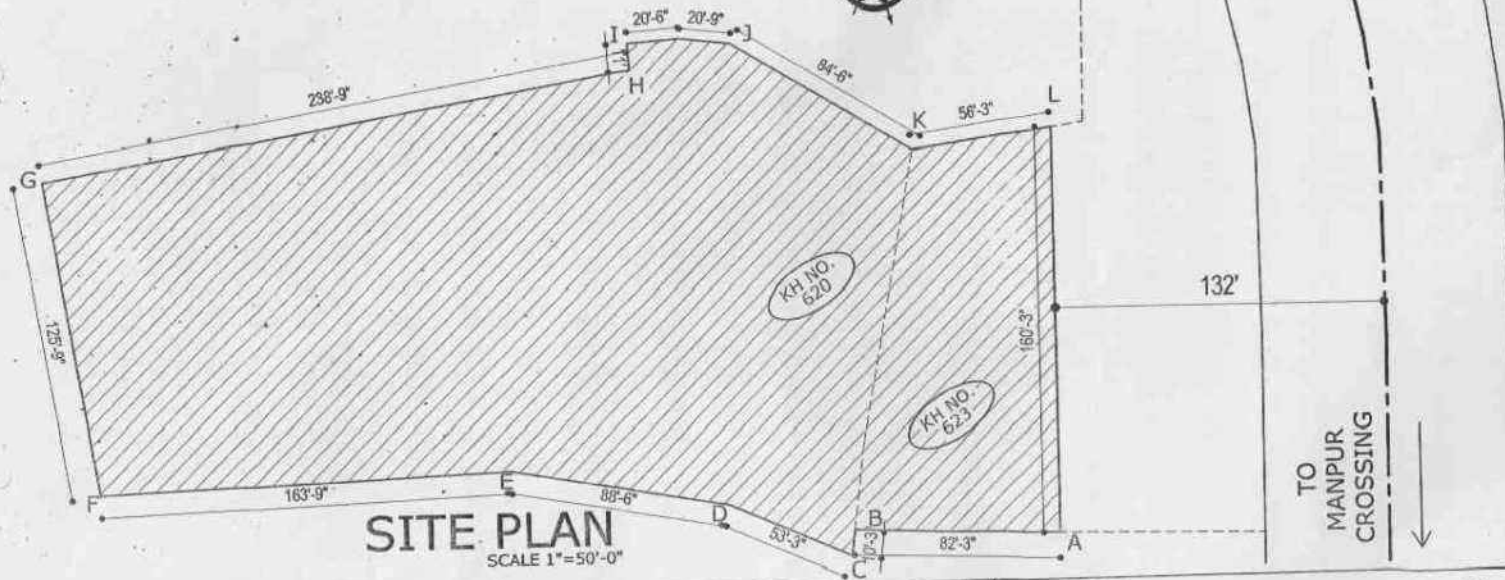

OWNER:

ARCHITECT:

AR. YOGESH AGARWAL
 ABUROAD 9520488216, 9824319480
 B. ARCH (HONS.) 2004
 REGISTERED ARCHITECT, INTERIOR
 DESIGNER AND PLANNER

बैठान शोनीया परीय
 क्षेत्रफल 6709.20 वर्गजिमी का आवासीय से वाणिज्यिक
 प्रयोजनार्थ में इस्तेमाल परिवर्तन दिया गया।
 अध्यक्ष
 नगरपालिका, आबू रोड
 अधिशासी अधिकारी
 नगरपालिका, आबू रोड