


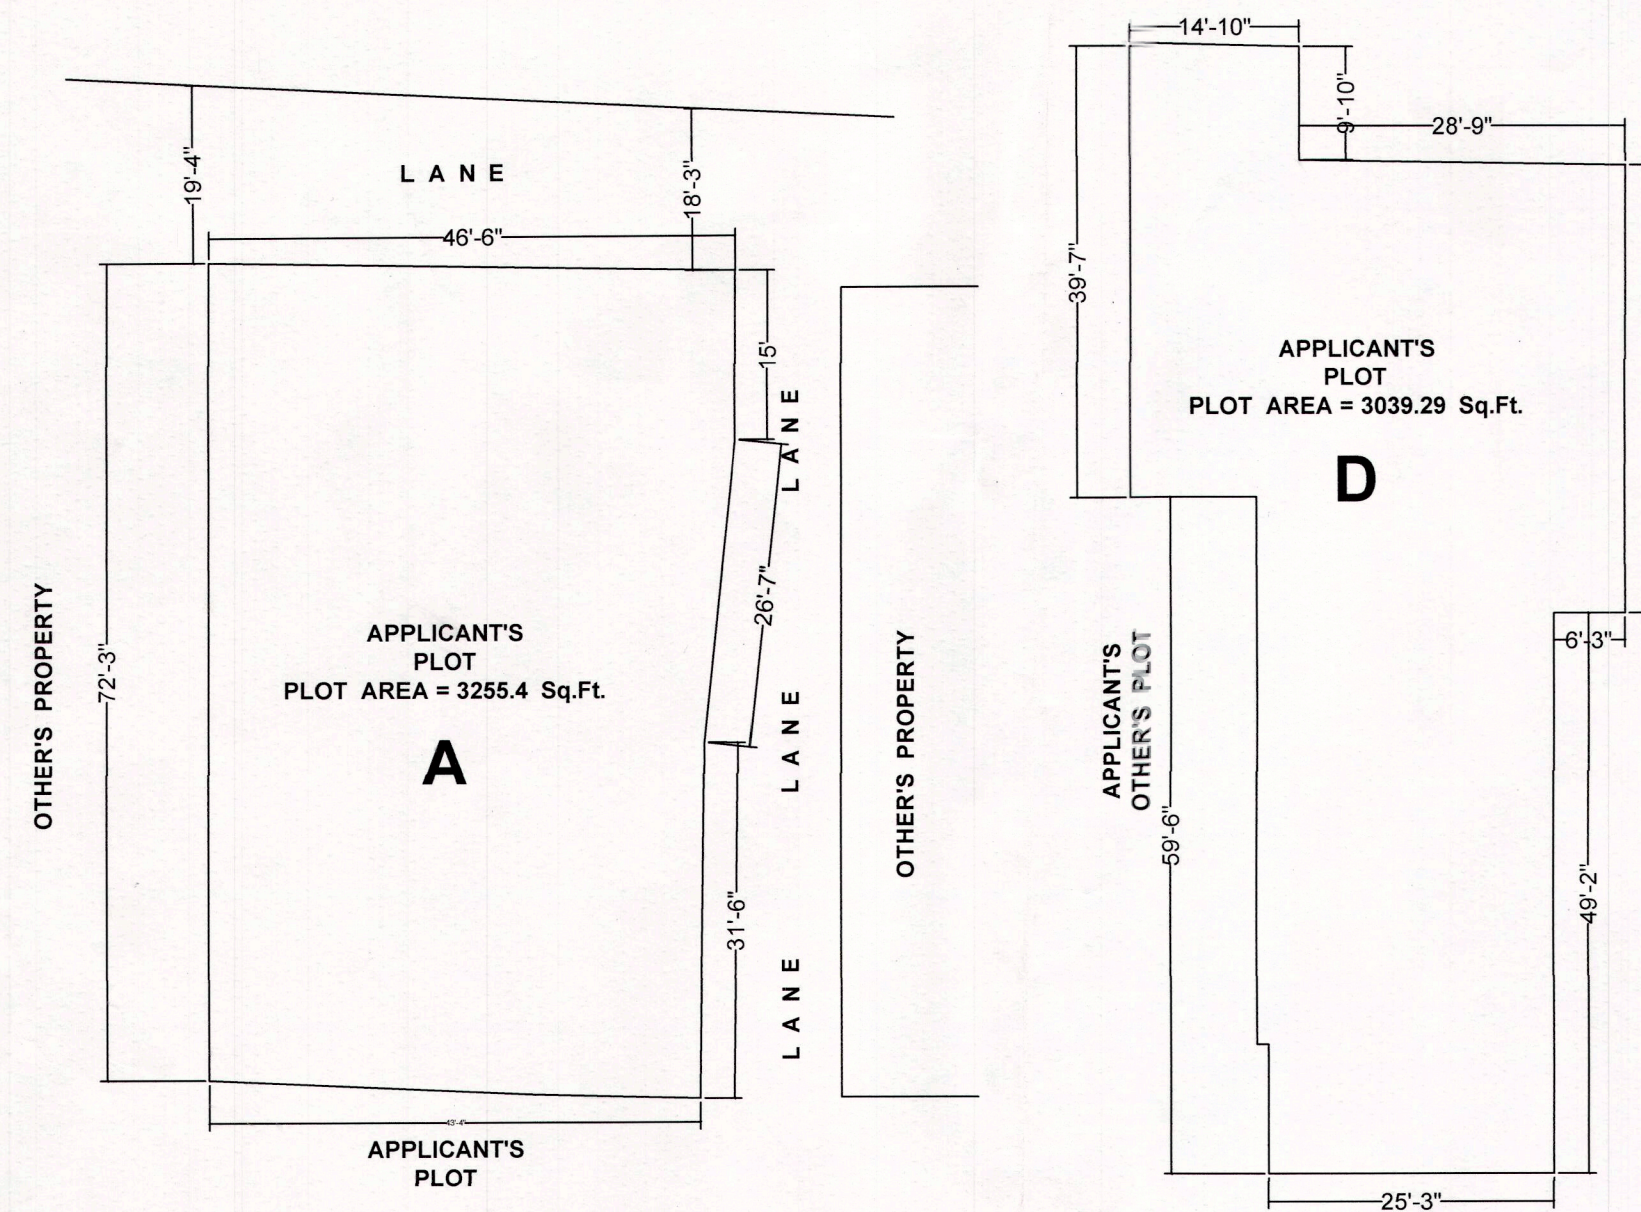

APPLICANT'S SITE PLAN FOR RECONSTITUTION & SUB DIVISION OF PART 'B'

SUB DIVISION PART A AREA = 3255.0 Sqfts. OR 361.66 Sqyds. OR 302.50 Sqmtrs.

SUB DIVISION PART B AREA = 318.0 Sqfts. OR 35.33 Sqyds. OR 29.55 Sqmtrs.

SUB DIVISION PART C AREA = 4149.0 Sqfts. OR 461.00 Sqyds. OR 385.59 Sqmtrs.

SUB DIVISION PART D AREA = 3039.29 Sqfts. OR 337.69 Sqyds. OR 282.46 Sqmtrs.

TOTAL PLOT AREA = 10761.29 Sqfts. OR 1195.69 Sqyds. OR 1000.10 Sqmtrs.

ROAD SURRENDER AREA = 1434.38 Sqfts. OR 159.38 Sqyds. OR 133.31 Sqmtrs.

APPLICANT'S TOTAL PLOT AREA AFTER RECONSTITUTION & SUB DIVISION & SURRENDER FOR

ROAD WIDENING :- = 4305.16 Sq.Ft. OR 478.35 Sqyds. OR 400.10 Sq.Mtrs.

APPLICANT'S NAME :- 1. SHRI SHIVAJI KANKALE S/O SHRI AJABRAO KANKALE

2. SHRI SANJAY THANVI S/O SHRI DINESH THANVI


3. SHRI SANJAY THANVI S/O SHRI DINESH THANVI (P. O. A. DINESH THANVI)

4. SHRI SANJEEV THANVI S/O SHRI GOPI KISHAN THANVI



5. SHRI SANJEEV THANVI S/O SHRI GOPI KISHAN THANVI (P. O. A. GOPI KISHAN THANVI)

6. SMT. SAROJ THANVI W/O LATE SHRI RAMESH CHANDRA JI

7. SHRI NARENDRA KUMAR THANVI S/O LATE SHRI RADHA KISHAN JI



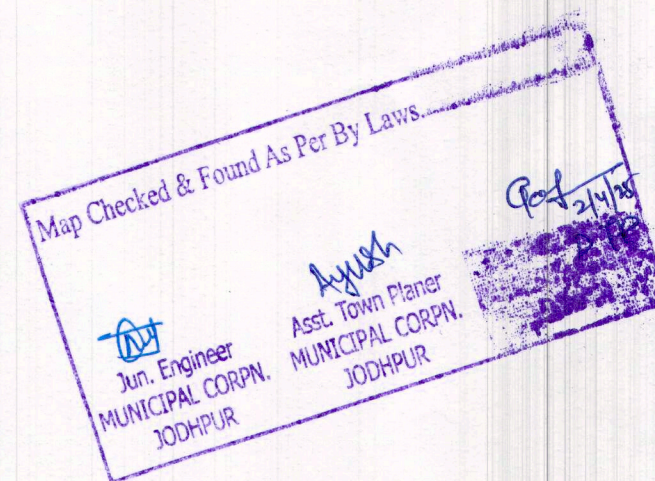


SEAL & SIGN

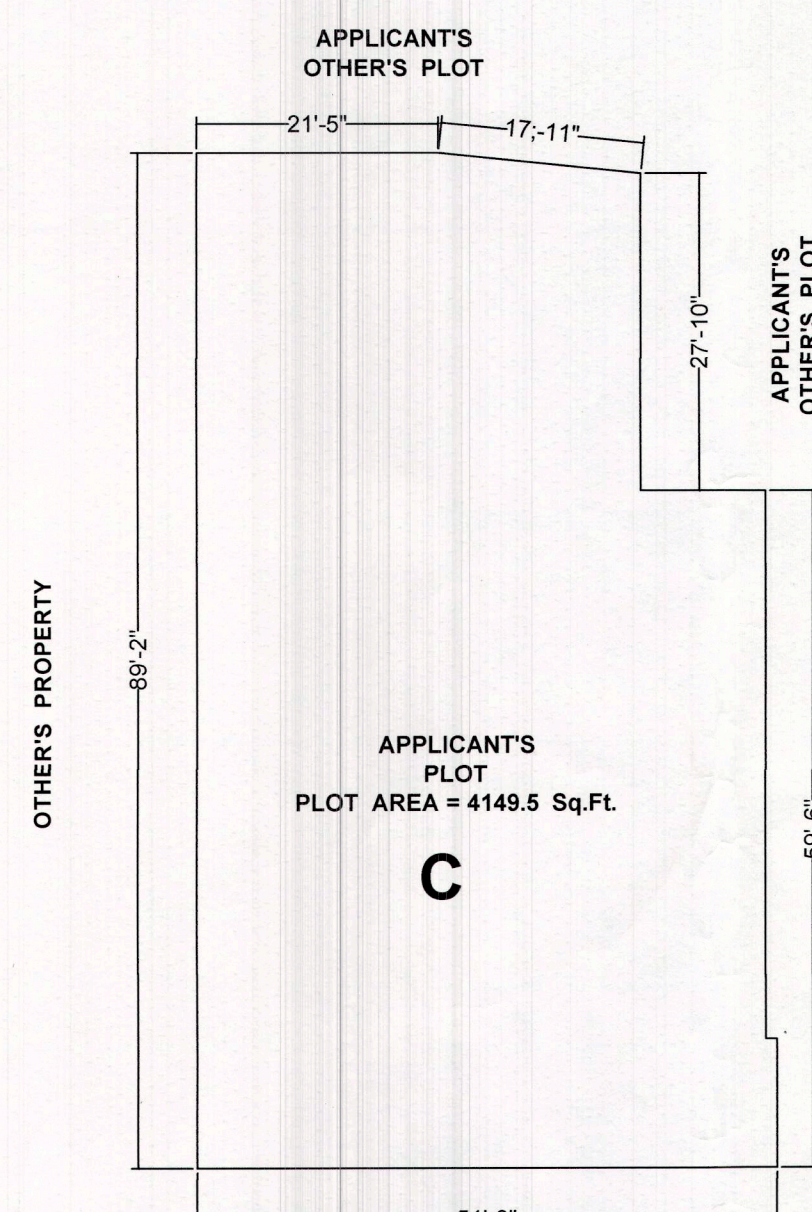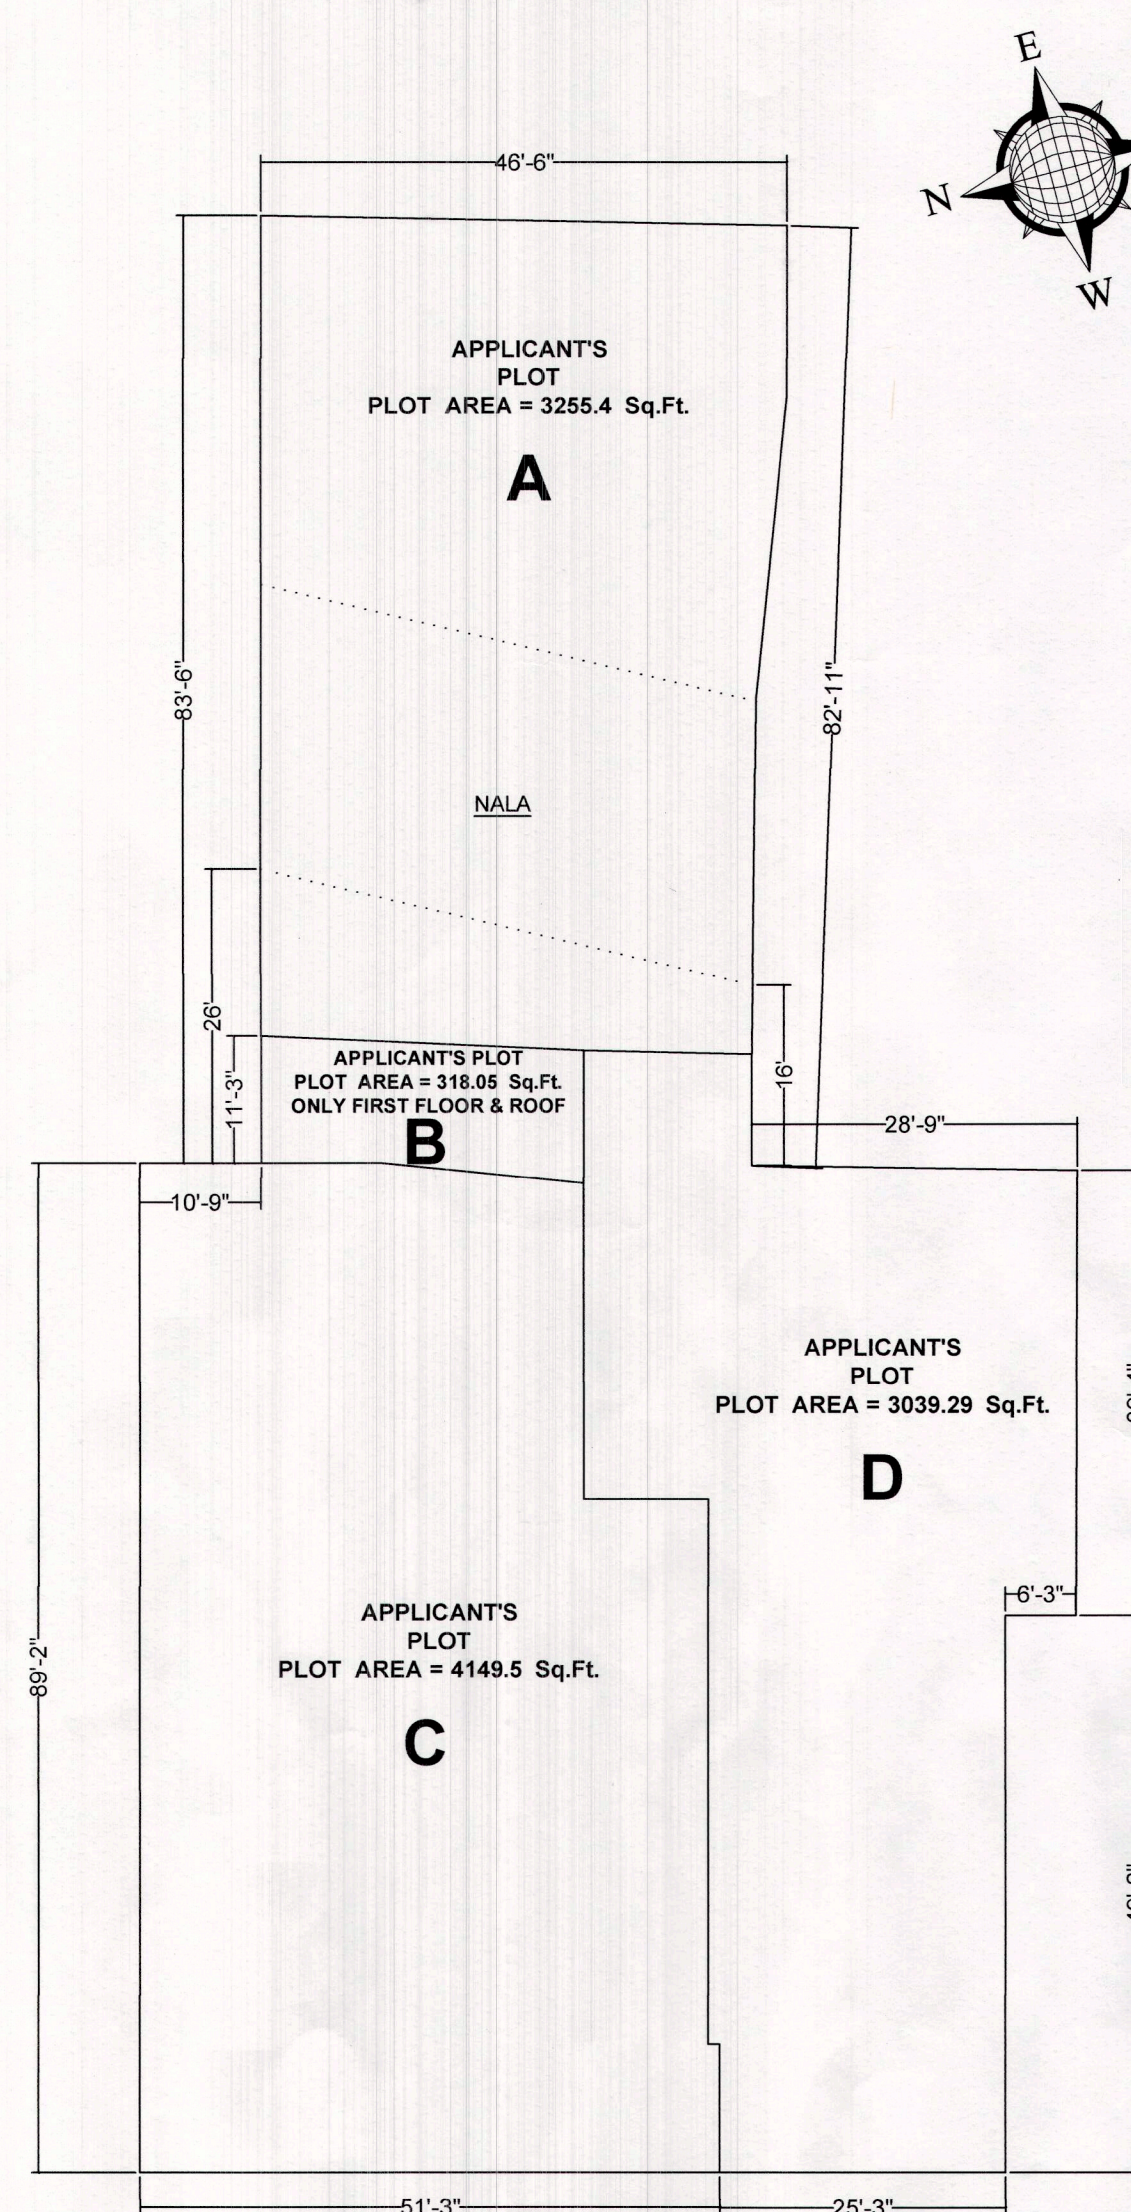

Signature of Saroj Thanvi

APPLICANT'S SIGN.

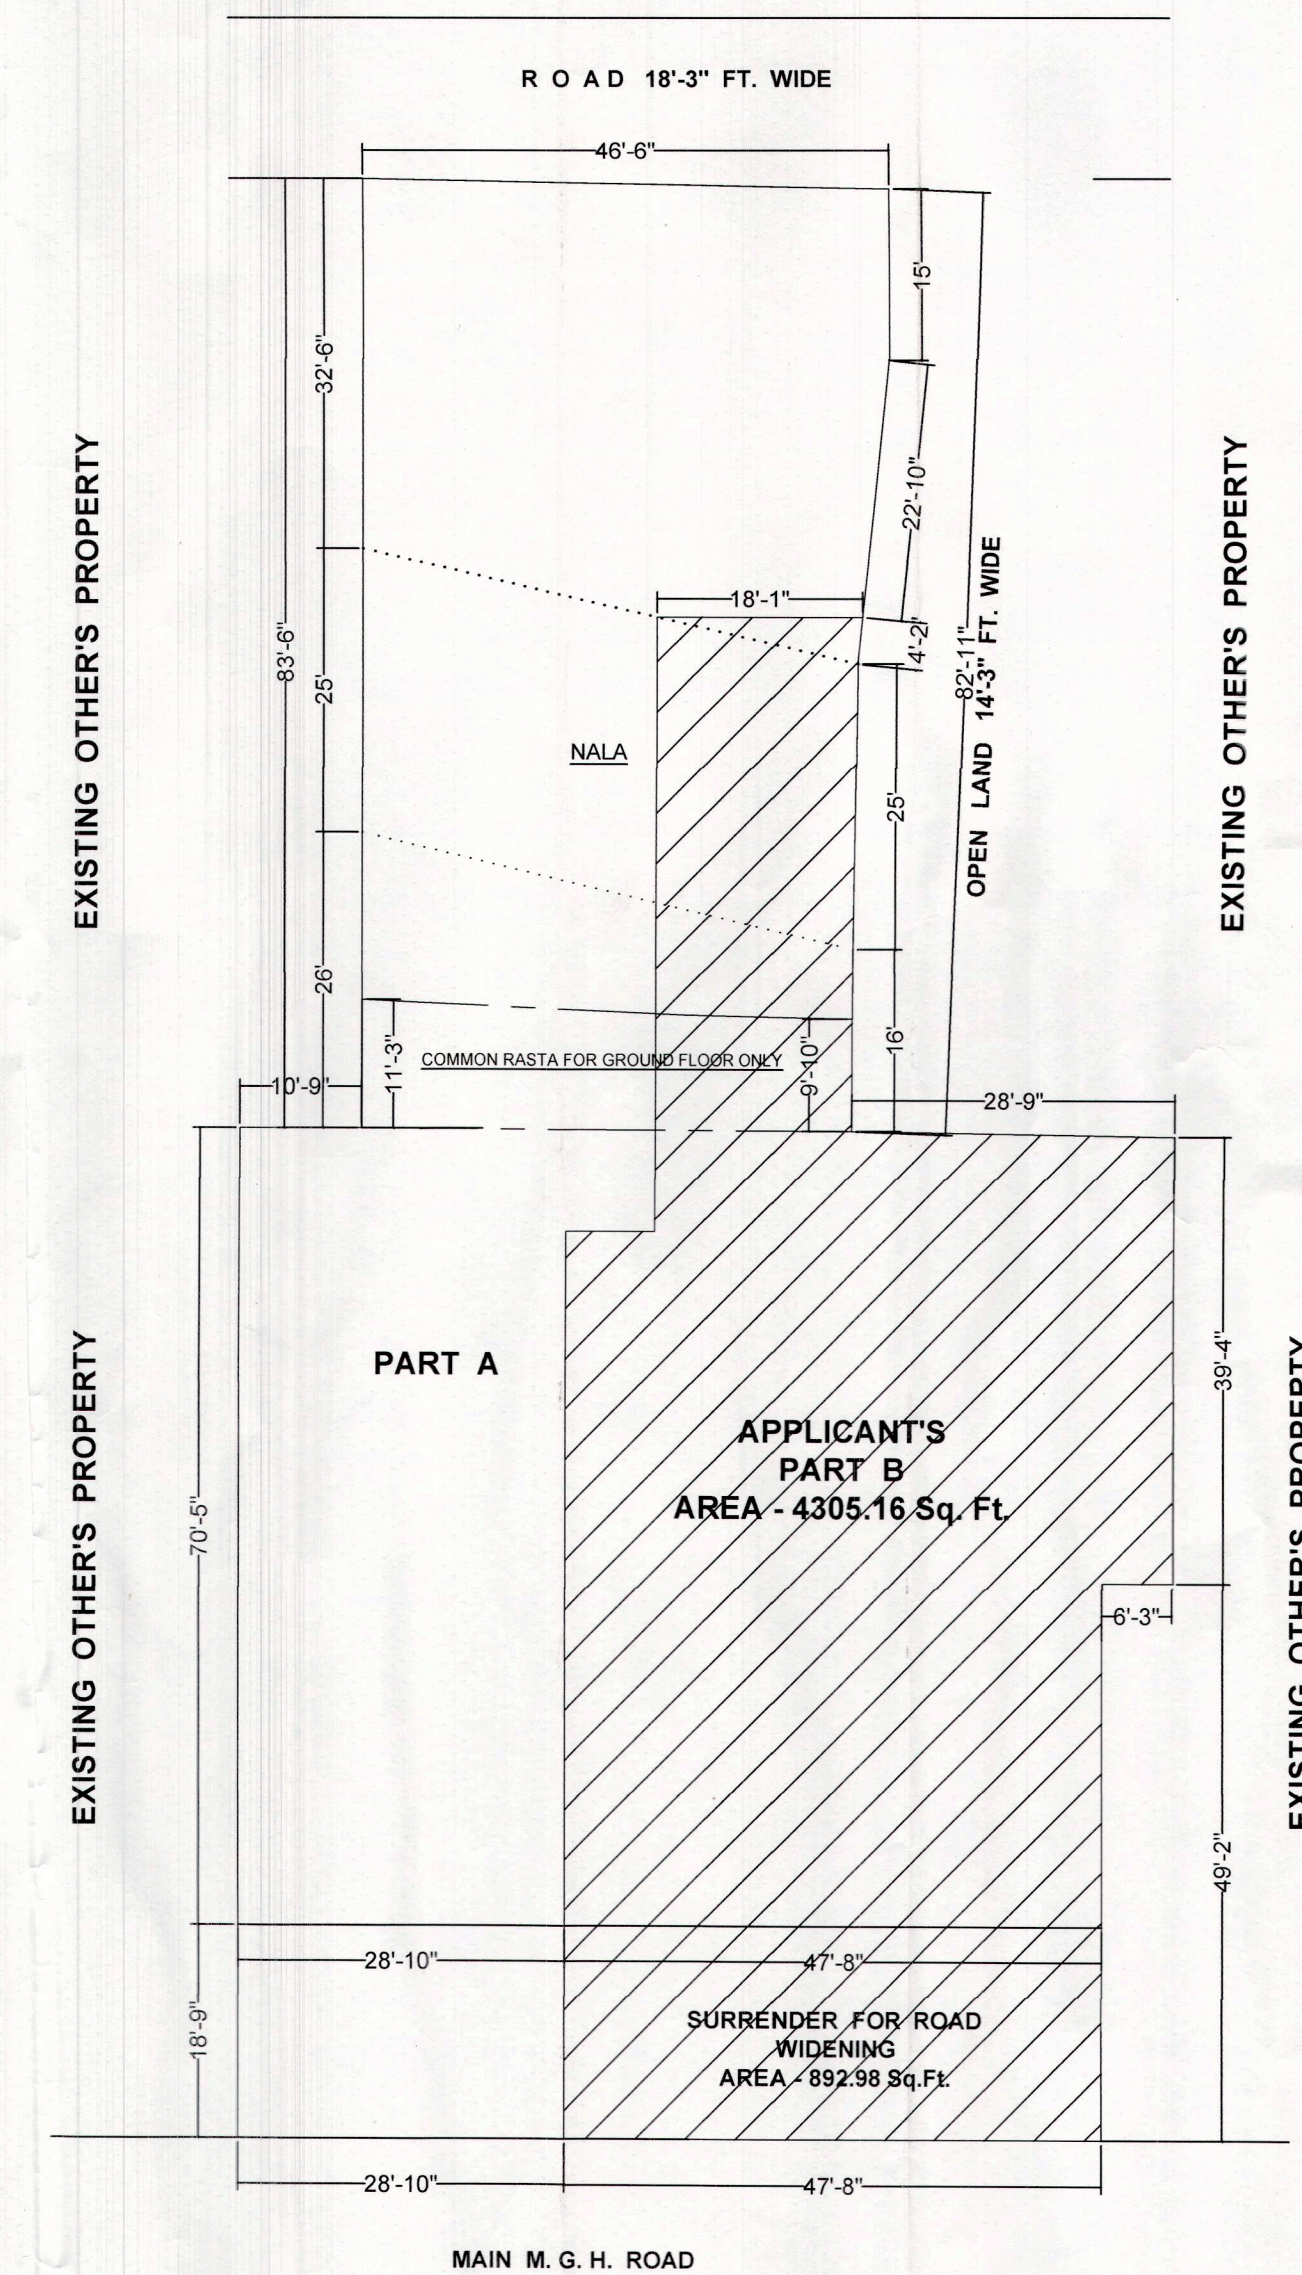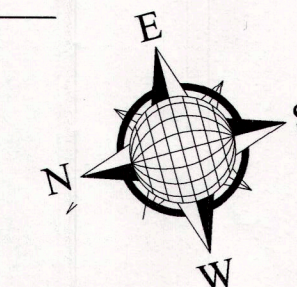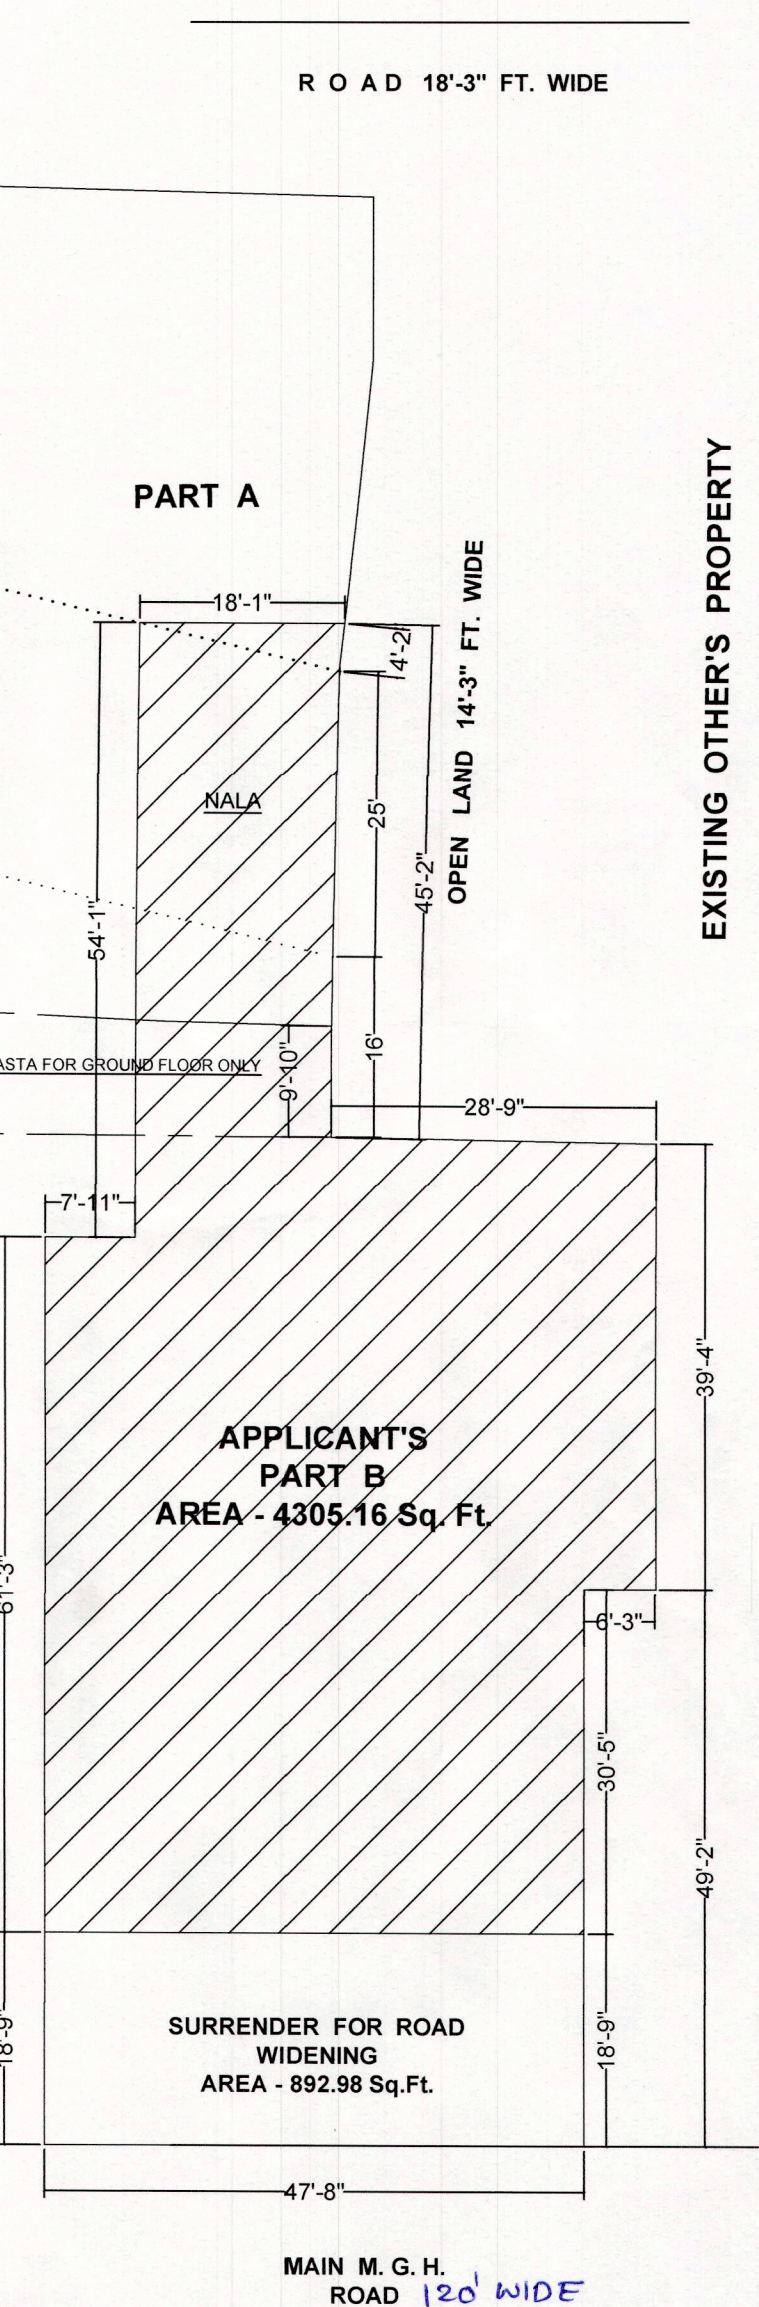

VINIT BHATI
(DIPLOMA CIVIL)
NAGAR NIGAM LIC. No. 101
MAGRA PUNJIA, MANDORE
JODHPUR (M) 9799388881