


URBAN IMPROVEMENT TRUST SIKAR



SITE PLAN OF PLOT- AT VILL. SHIVSINGH PURA, DIST. SIKAR (RAJ.)
LEASE HOLDER - Smt. MANJU DEVI W/O BHANWARLAL JAI,
SHIVSHINGH PURA, SIKAR

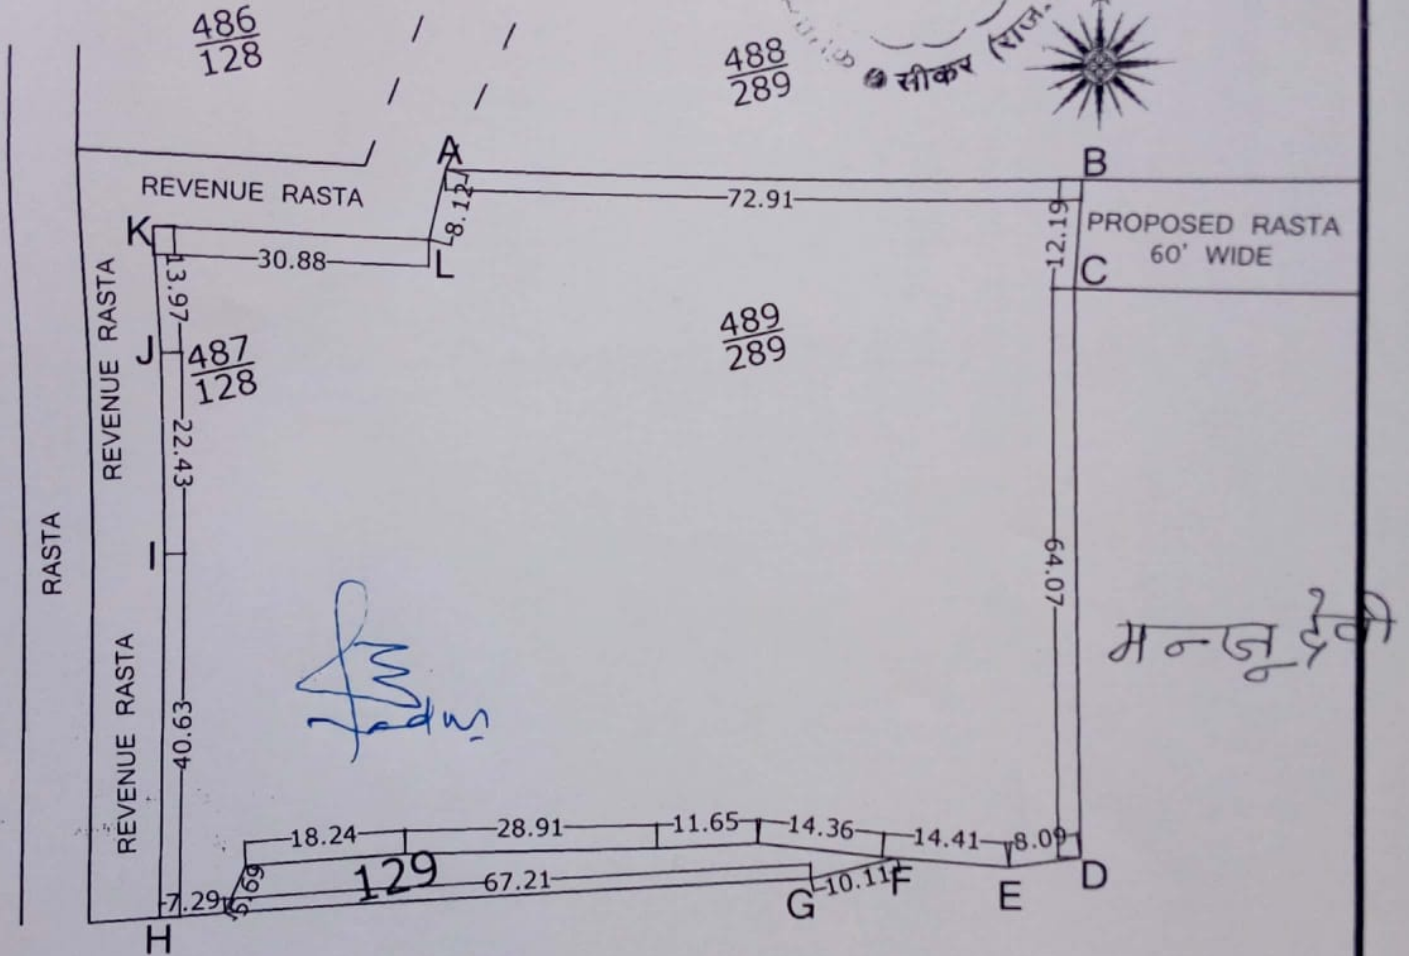

Total Area (ABCDEFGHijkl) Red Mark = 8270.78 Sq. Mtrs. { 9891.77 Sq. Yards }

Khasra No. $\frac{487}{128}$, $\frac{489}{289}$, 129 AT SHIVSINGH PURA, DIST. SIKAR (RAJ.)

Note:- (i) Front Set back would be 15.0m in East (Approach road Scale = 1:700
(ii) All remaining Set backs would be 30 meter ^{60feet} respectively.

Site Engineer
 कनिष्ठ अभियन्ता
 नगर सुधार न्यास
 सीकर (राज.)

Assistant Planner
 सहायक नगर नियोजक
 नगर सुधार न्यास
 सीकर
 (ATP)

Secretary
 नगर सुधार न्यास
 सीकर जत्त