
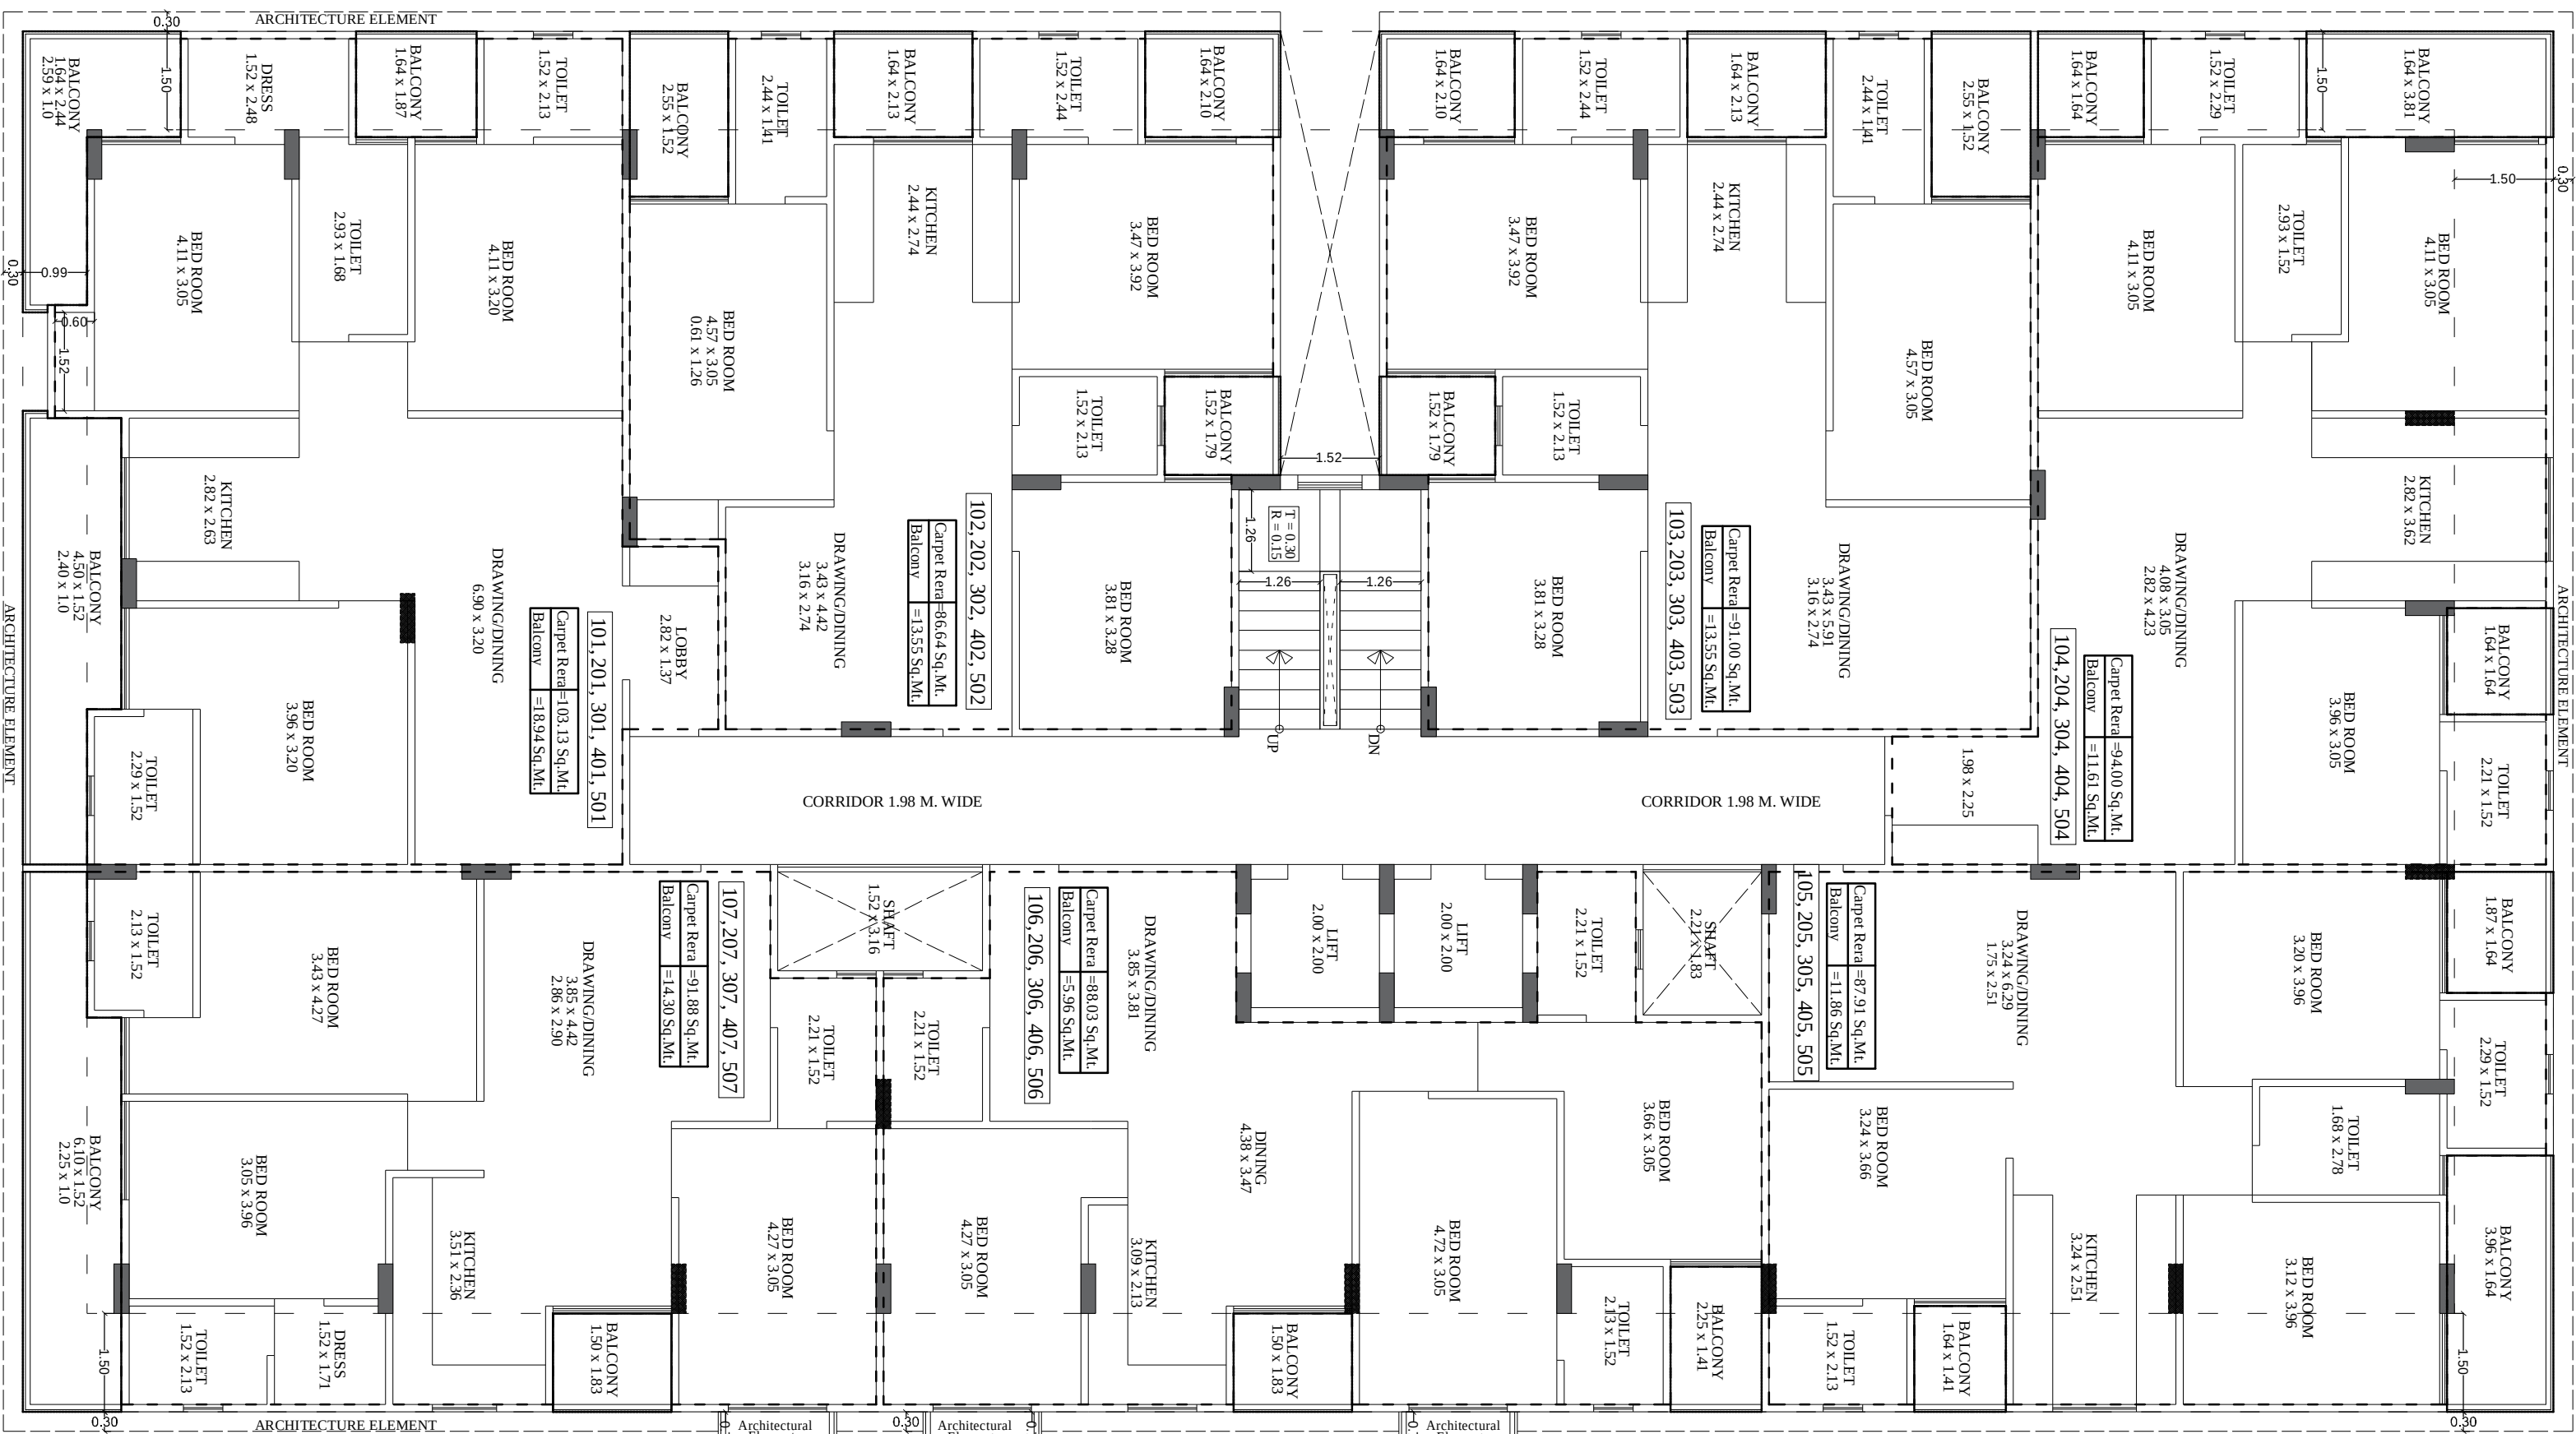
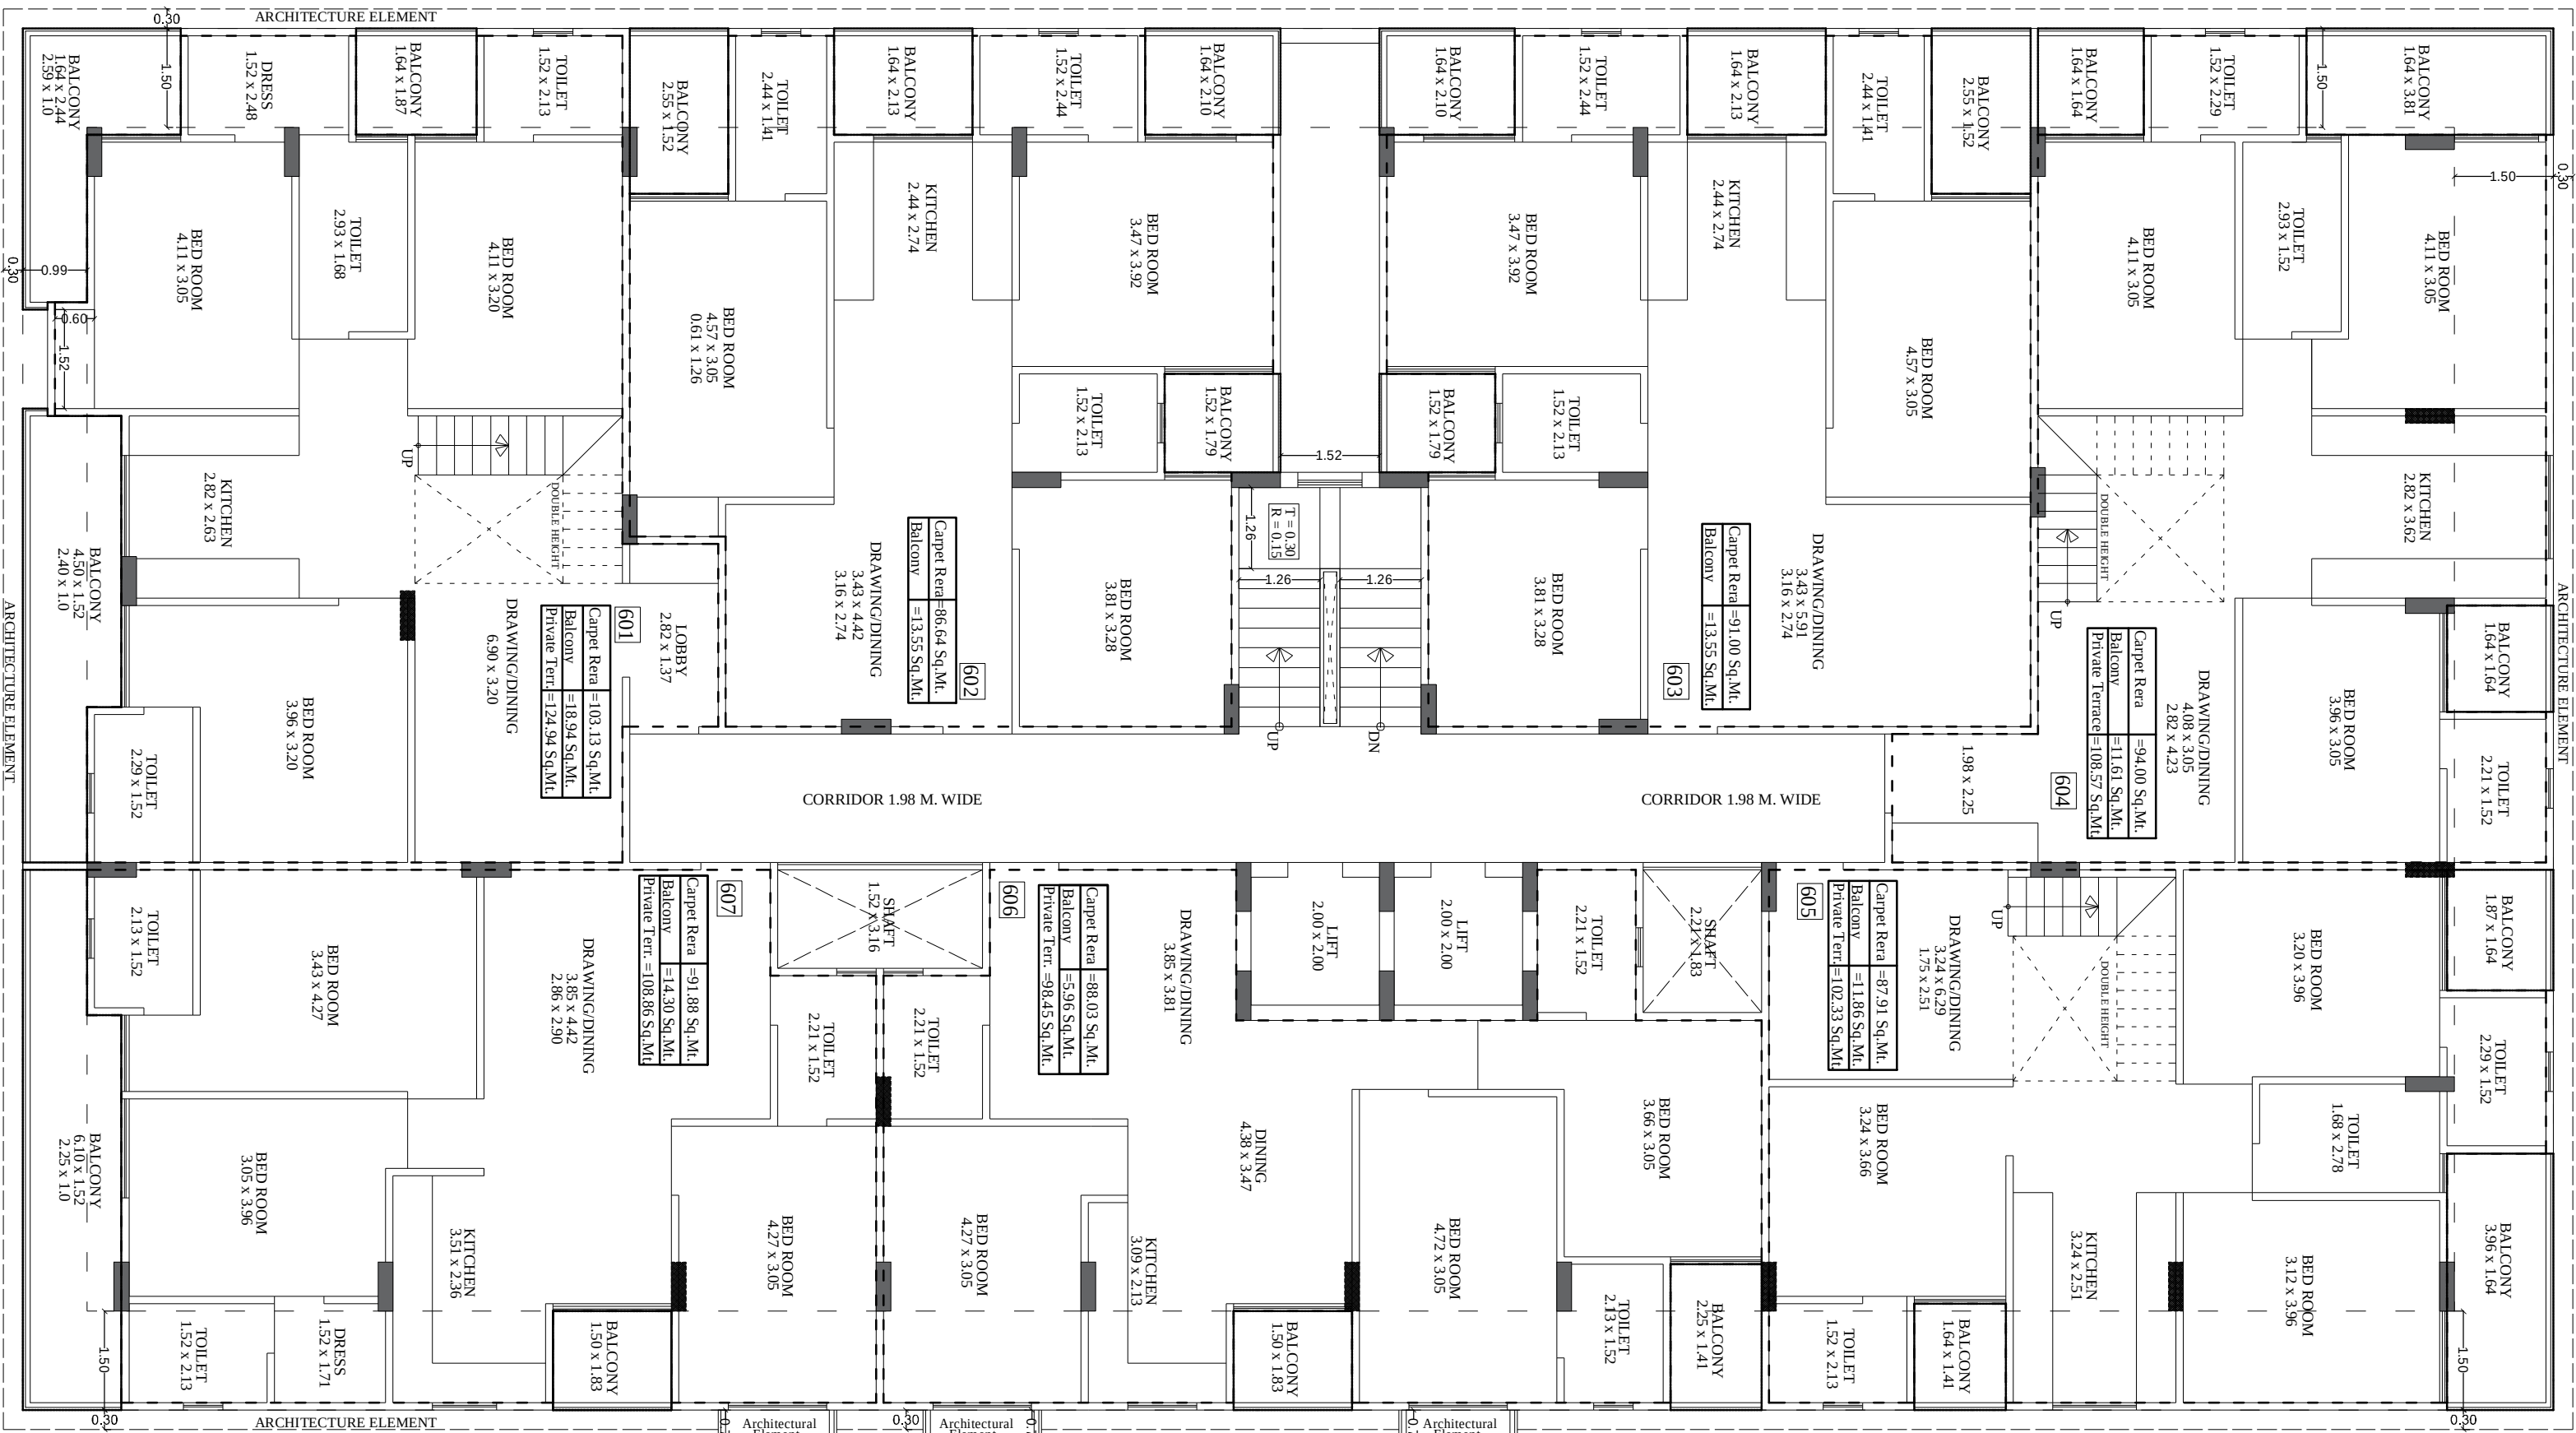


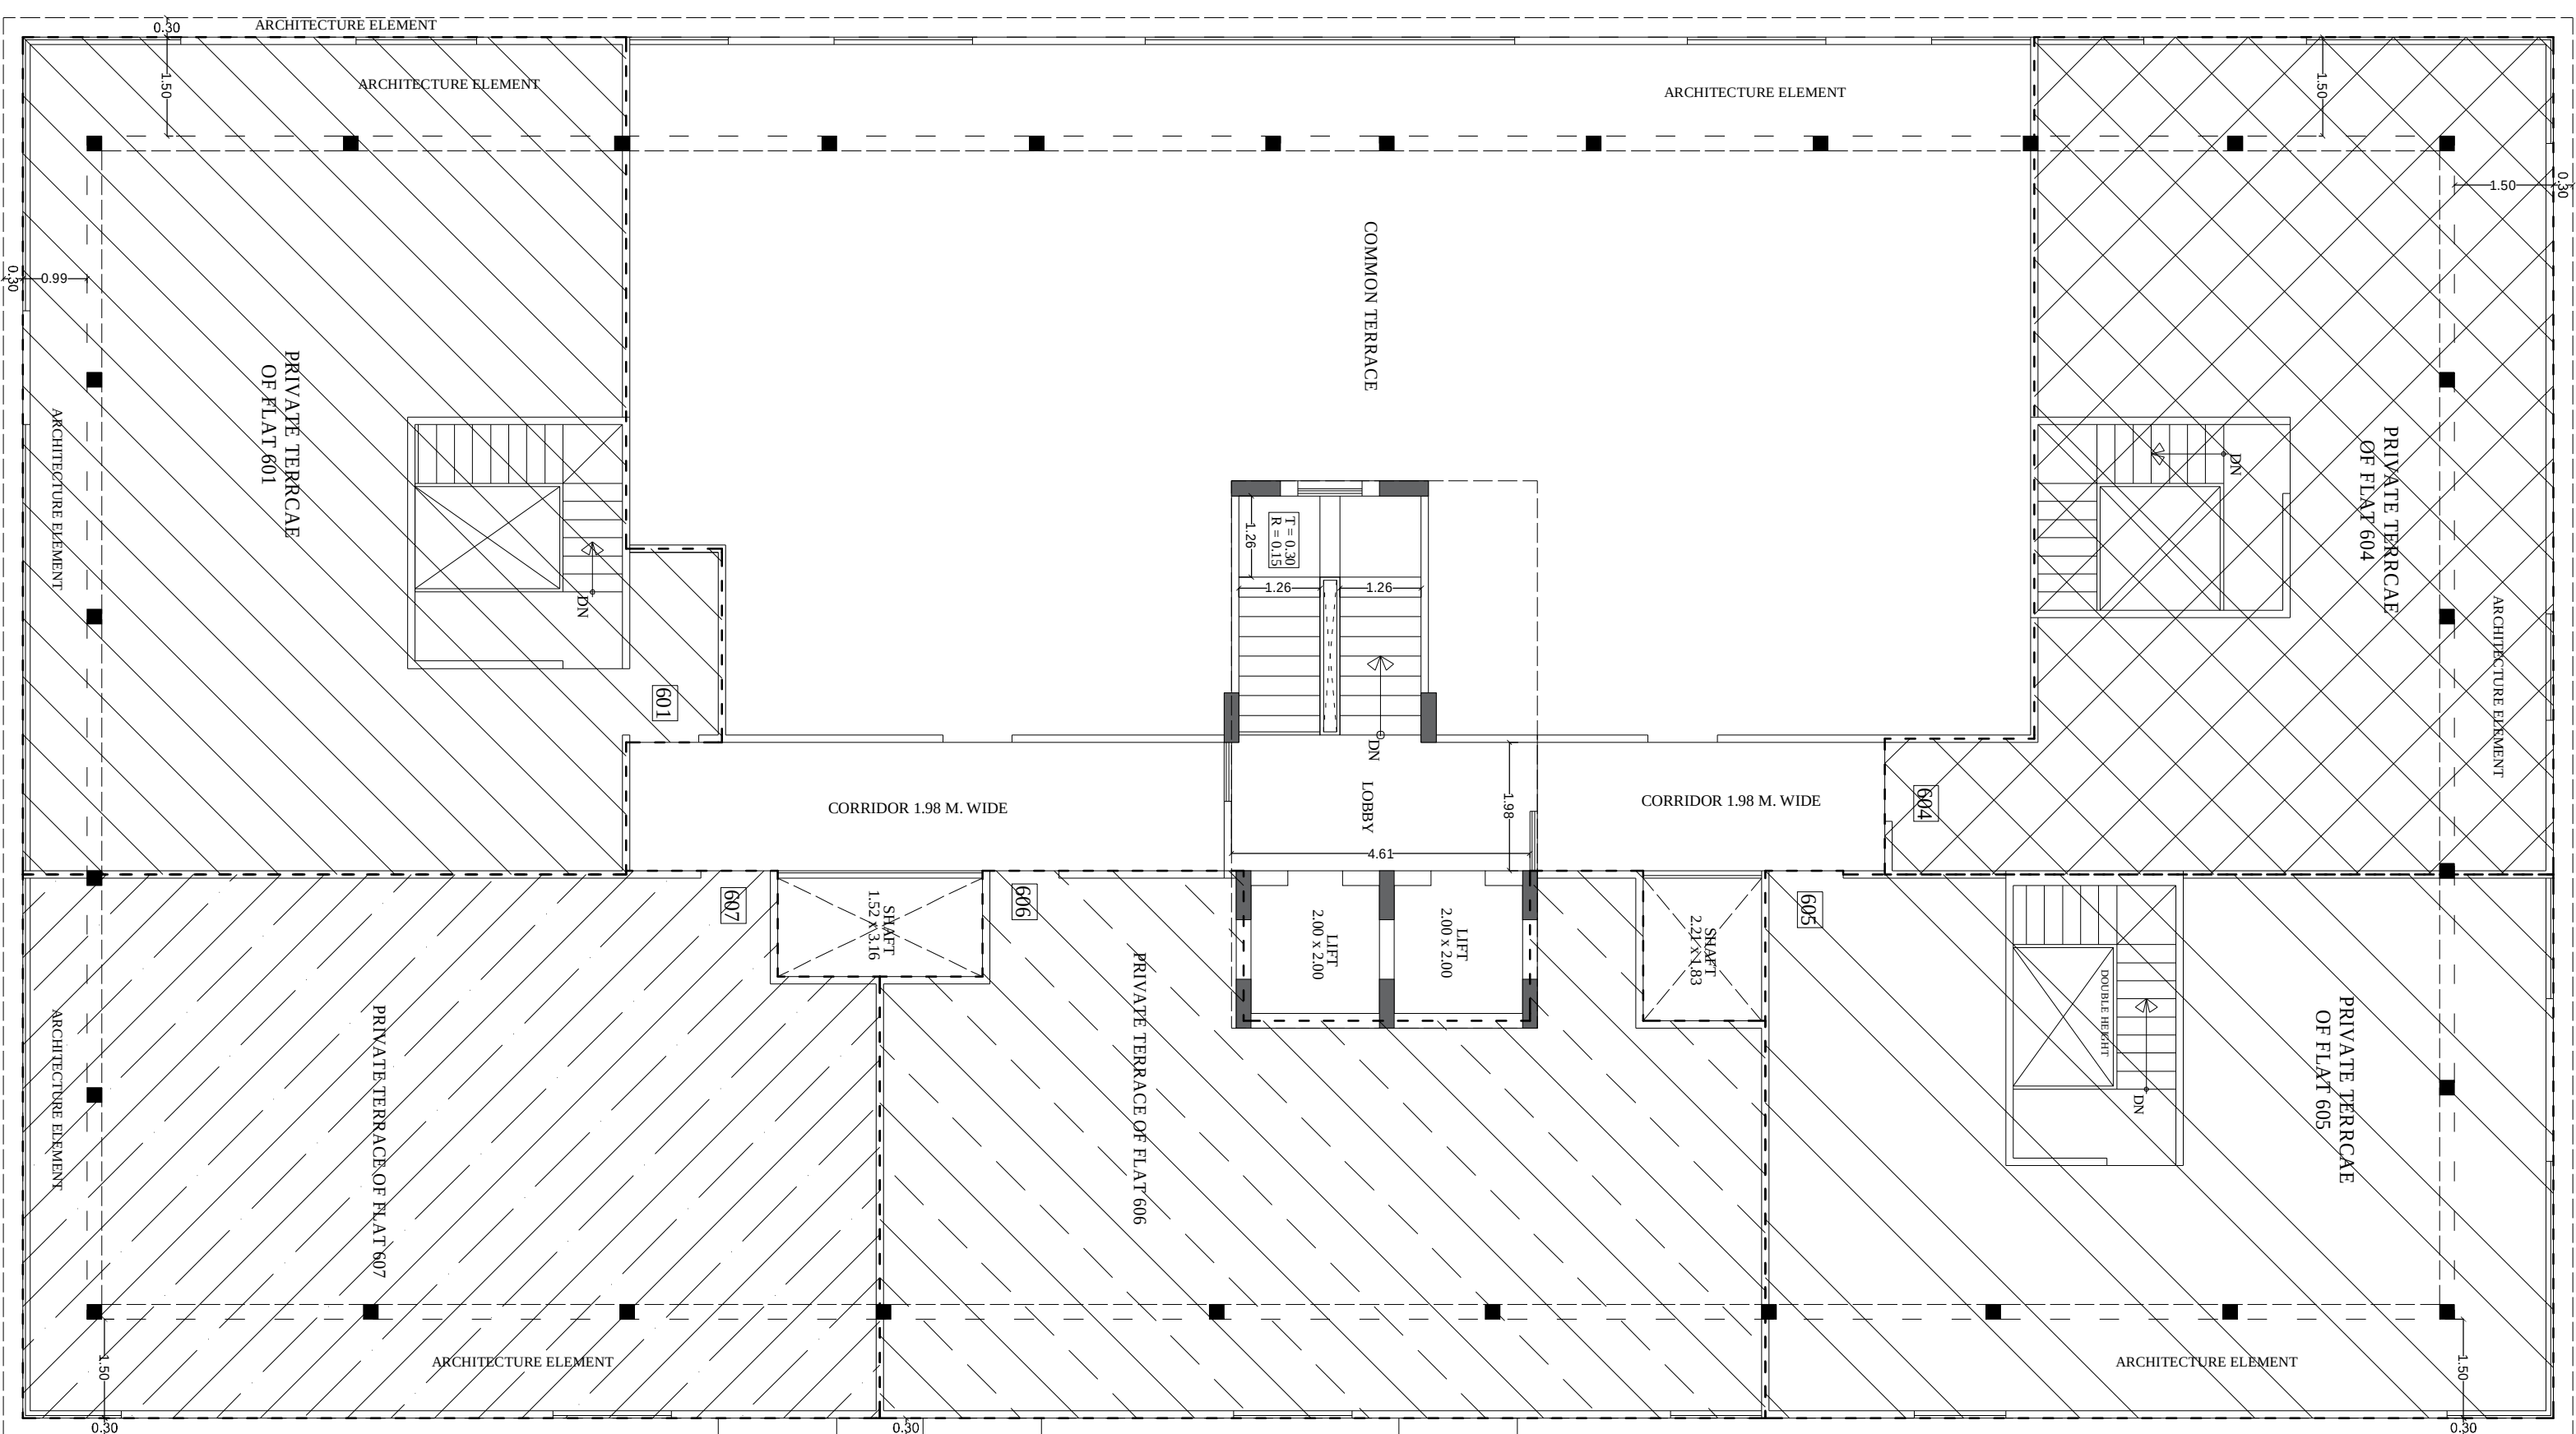

OWNER

SCALE = 1:100

PROJECT :-

PROPOSED RESIDENTIAL BUILDING AT
PLOT NO-46, SCHEME-24 (RAJAT VIHAR),
MUTUL HOUSING CO. OP. SOCIETY,
JAPUR

For AGARWAL BUILDERS

Partner

SHRI KRISHAN
Architect
CA/99/25451