


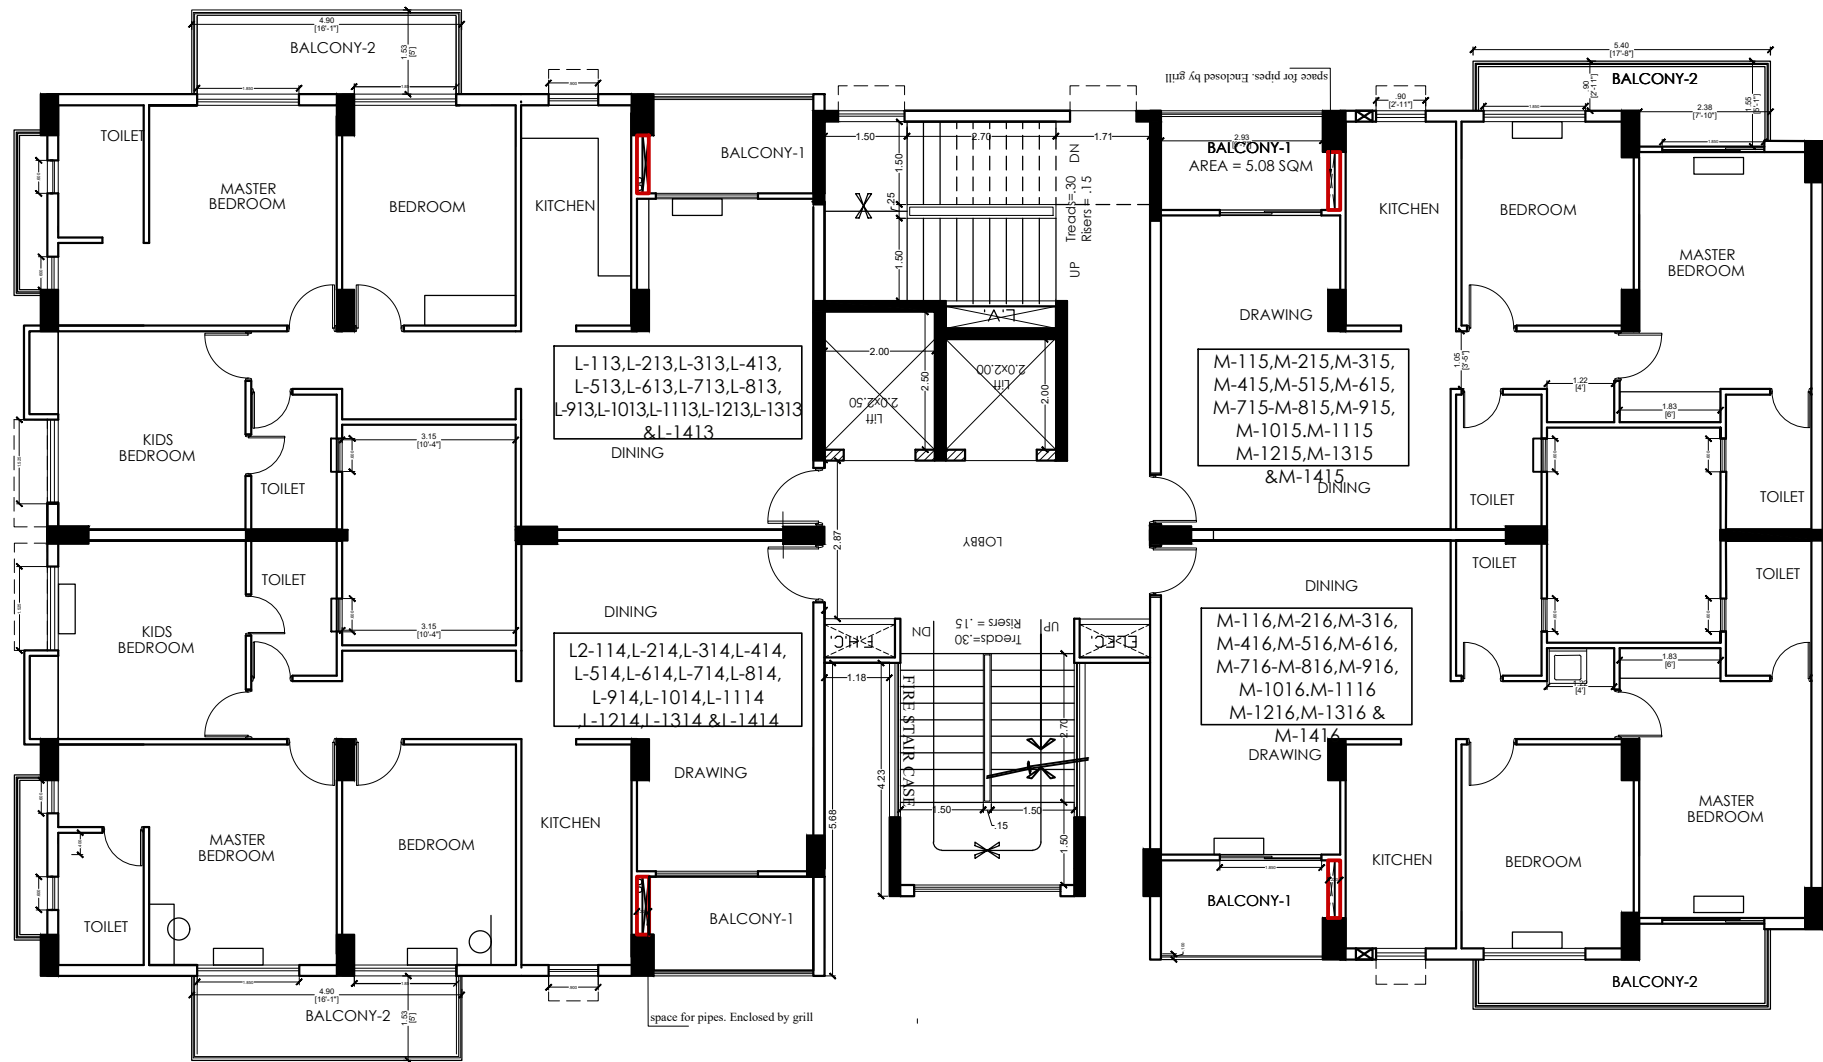

**ASHIANA NITARA AT JAIPUR**  
**4 TO A CORE**

**TYPICAL FLOOR PLAN**  
**UNIT NUMBERING**

**BLOCK**  
**B4**

DATE :- 05-11-2024

SCALE :- NTS

PREPARED BY .....

CHECKED BY .....

APPROVED .....

GV

BM

AP