
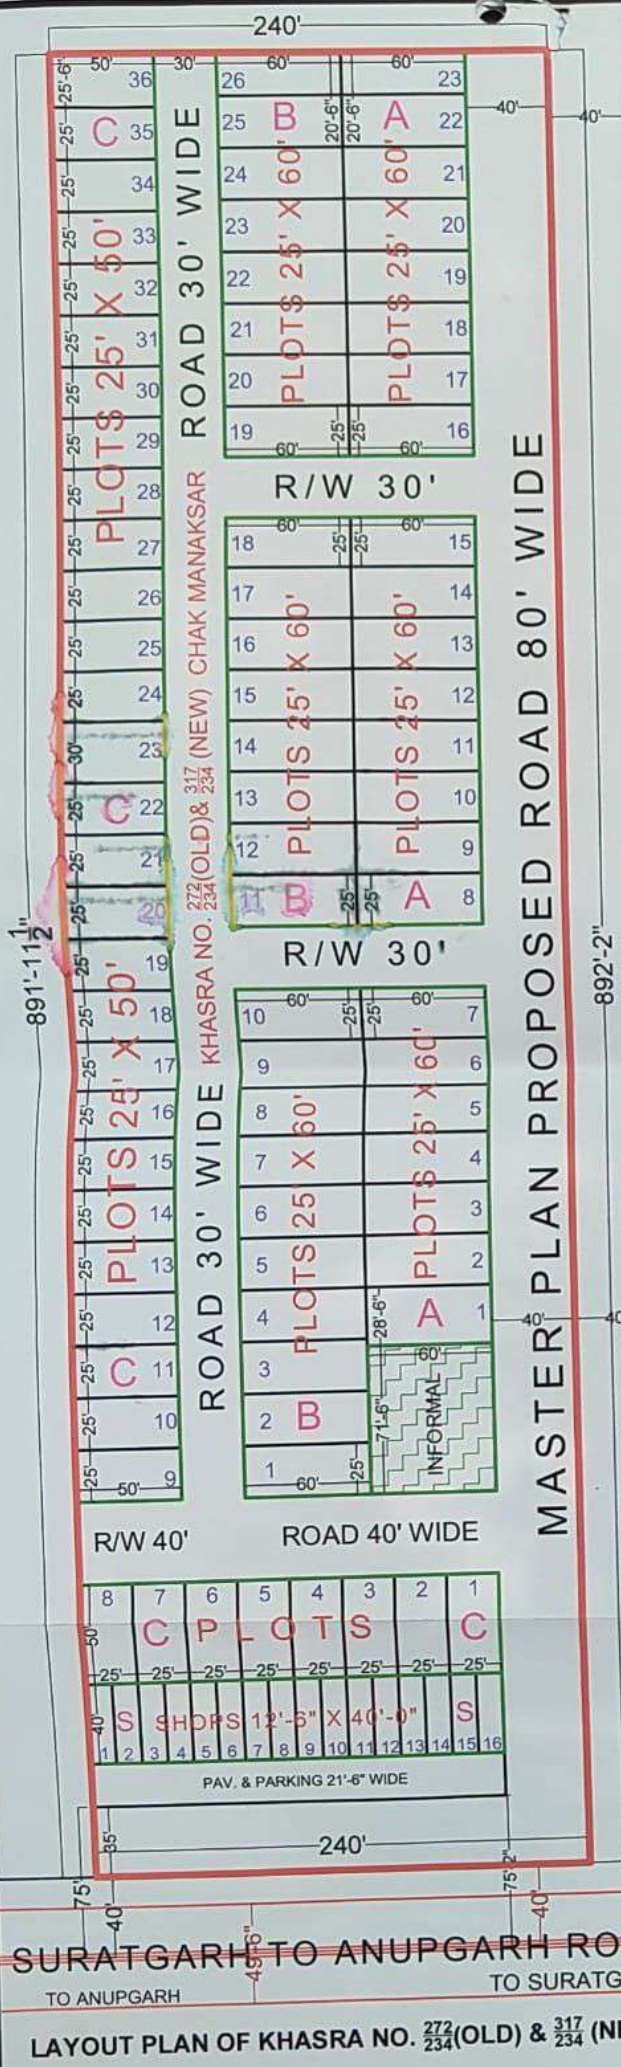


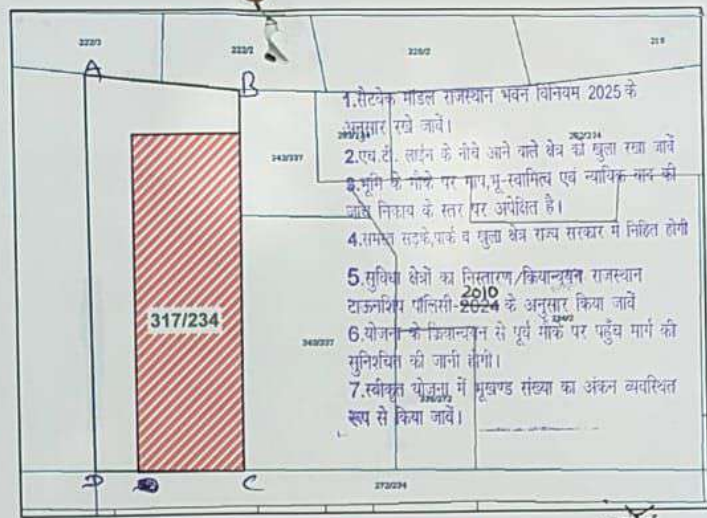

- REFERENCE :-**
1. JAMABANDI AREA SHOWN THUS :-
 2. JAMABANDI AREA :- 214095.97 Sq. Feet 1.9890 Hect.
 3. SCALE 1" = 70'
 4. OWNER - NARENDER MULCHAND DHANWANI & RAKHI NARENDER DHANWANI
Power of Attorney :- RAJIV SIAAG S/O RAKESH KUMAR

LAND USE ANALYSIS :-
TOTAL LAND 214095.97 Sq. Ft.

LAND USE & AREA ANALYSIS CHECKED BY:-

S. NO.	PARTICULAR	AREA IN Sq.ft.	%AGE
1	COMMERCIAL	8000.00 Sq.ft.	3.74 %
2	RESIDENTIAL	118445.00 Sq.ft.	55.32 %
3	INFORMAL	4290.00 Sq.ft.	2.00 %
4	ROAD	83360.97 Sq.ft.	38.94 %
TOTAL		214095.97 Sq.ft.	100.00 %

श्री माणजी.
वोही माणकसा? के स्व.सं. 317/234 मे दर्शाये गये सिन्धु सहायक
A, B, C व उनके अन्दा दर्शाये गये माणकसा के माप सहायक रिपोर्ट
अनुसार है तथा उक्त स्व.सं. मे कोई परिवर्तित प्रतिकृति है एवं उन्हा
कोई स्कोटल ग्राफिज नही है। उपरोक्त स्व.सं. सहायक ग्राफिज माणकसा
का स्व.सं. है।

LAYOUT PLAN / BUILDING PLAN TECHNICALLY APPROVED WITH CONDITIONS VIDE THIS OFFICE LETTER NO. 8237718 DATED 09/10/2025

राजिव पटवारी
पं. मं. सहायक
तह. सूरतगढ़ (श्रीगंगा नगर)

कनिष्ठ अभियन्ता
नगरपालिका, सूरतगढ़

अधीक्षक अधिकारी
नगरपालिका, सूरतगढ़

(श्री गंगा बंसल) सहायक नगर नियोजक
कार्या. वरिष्ठ नगर नियोजक
(रामस्वरूप चौधरी) उप नगर नियोजक
कार्या. वरिष्ठ नगर नियोजक
(राकेश माशवा) वरिष्ठ नगर नियोजक
कार्या. वरिष्ठ नगर नियोजक