


**PROPOSED LAYOUT PLAN OF RESIDENTIAL SCHEME
"SHREE - KUNJ" SITUATED ON KHASRA NO. 387,
REVENUE VILLAGE PALI CHAK IIInd.**

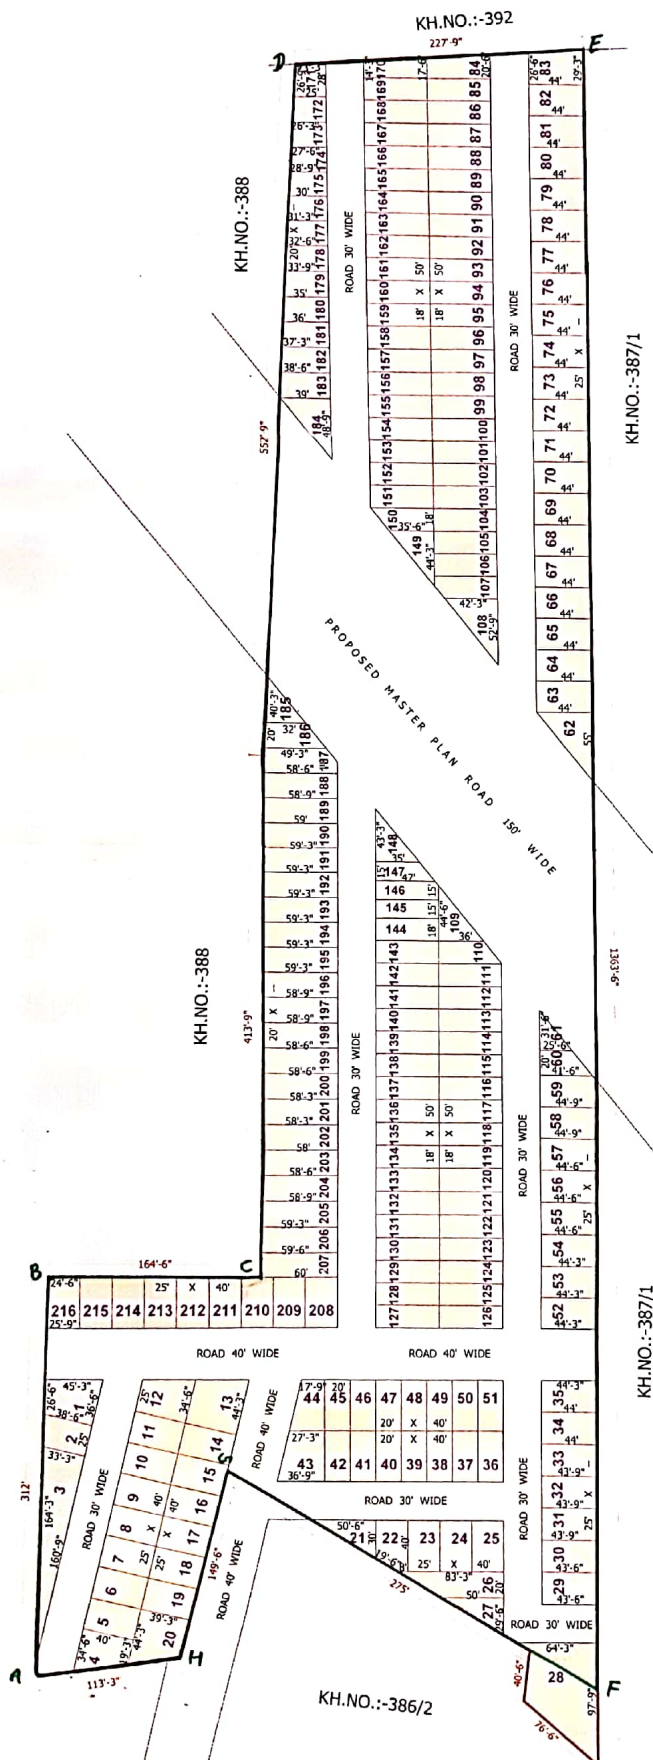


प्रशासन शहरों के संग
अभियान - 2021




SCALE :- 1" = 50' FEET

KEY - PLAN

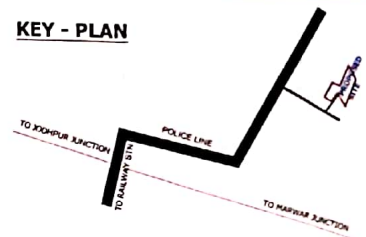

AREA ANALYSIS :-

S.NO.	DESCRIPTION	AREA SQ. MTR.	PERCENTS
1	RESIDENTIAL	19607.00	58.99
2	ROAD	13632.02	41.09
	TOTAL	33239.02	100.00

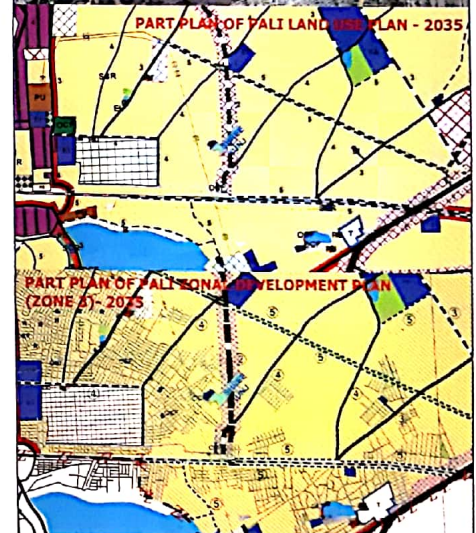

LAYOUT PLAN IS APPROVED AS PER
DIRECTION GIVEN BY UDH DEPARTMENT
WIDE LETTER NUMBER प.3(77)नविवि/3/2010
पार्ट-VIII DATED 30/11/2021 AND DECISION
TAKEN IN LAYOUT PLAN COMMITTEE MEETING
DATED

उक्त योजना मानचित्र का संपादन करवा नया सेक्टर में
मिना राजा। मार्क लिखें A B C D E F G H आनं 287 का ही
भाग है। उक्त कुली गरी नाला लाइन की नहीं है एवं उक्त
कुली सिटी लिंकवेलन उतर्ग से नरो से

अनुमोदन
प. पाणी
प. पाणी
प. पाणी

सचिव
नगर विकास प्रा.
पली