


RESIDENTIAL LAYOUT PLAN FOR KH.NO. 210 RAKBA 9200 SQ. MTR. VILLAGE: KHUDALA, TEH: BALI, DIST: PALI

1. यह योजना केवल ग्राम पंचायत-2020 के अनुसार तैयार की गई है।
2. यह योजना केवल ग्राम पंचायत-2020 के अनुसार तैयार की गई है।
3. यह योजना केवल ग्राम पंचायत-2020 के अनुसार तैयार की गई है।
4. यह योजना केवल ग्राम पंचायत-2020 के अनुसार तैयार की गई है।
5. यह योजना केवल ग्राम पंचायत-2020 के अनुसार तैयार की गई है।
6. यह योजना केवल ग्राम पंचायत-2020 के अनुसार तैयार की गई है।
7. यह योजना केवल ग्राम पंचायत-2020 के अनुसार तैयार की गई है।
8. यह योजना केवल ग्राम पंचायत-2020 के अनुसार तैयार की गई है।
9. यह योजना केवल ग्राम पंचायत-2020 के अनुसार तैयार की गई है।
10. यह योजना केवल ग्राम पंचायत-2020 के अनुसार तैयार की गई है।

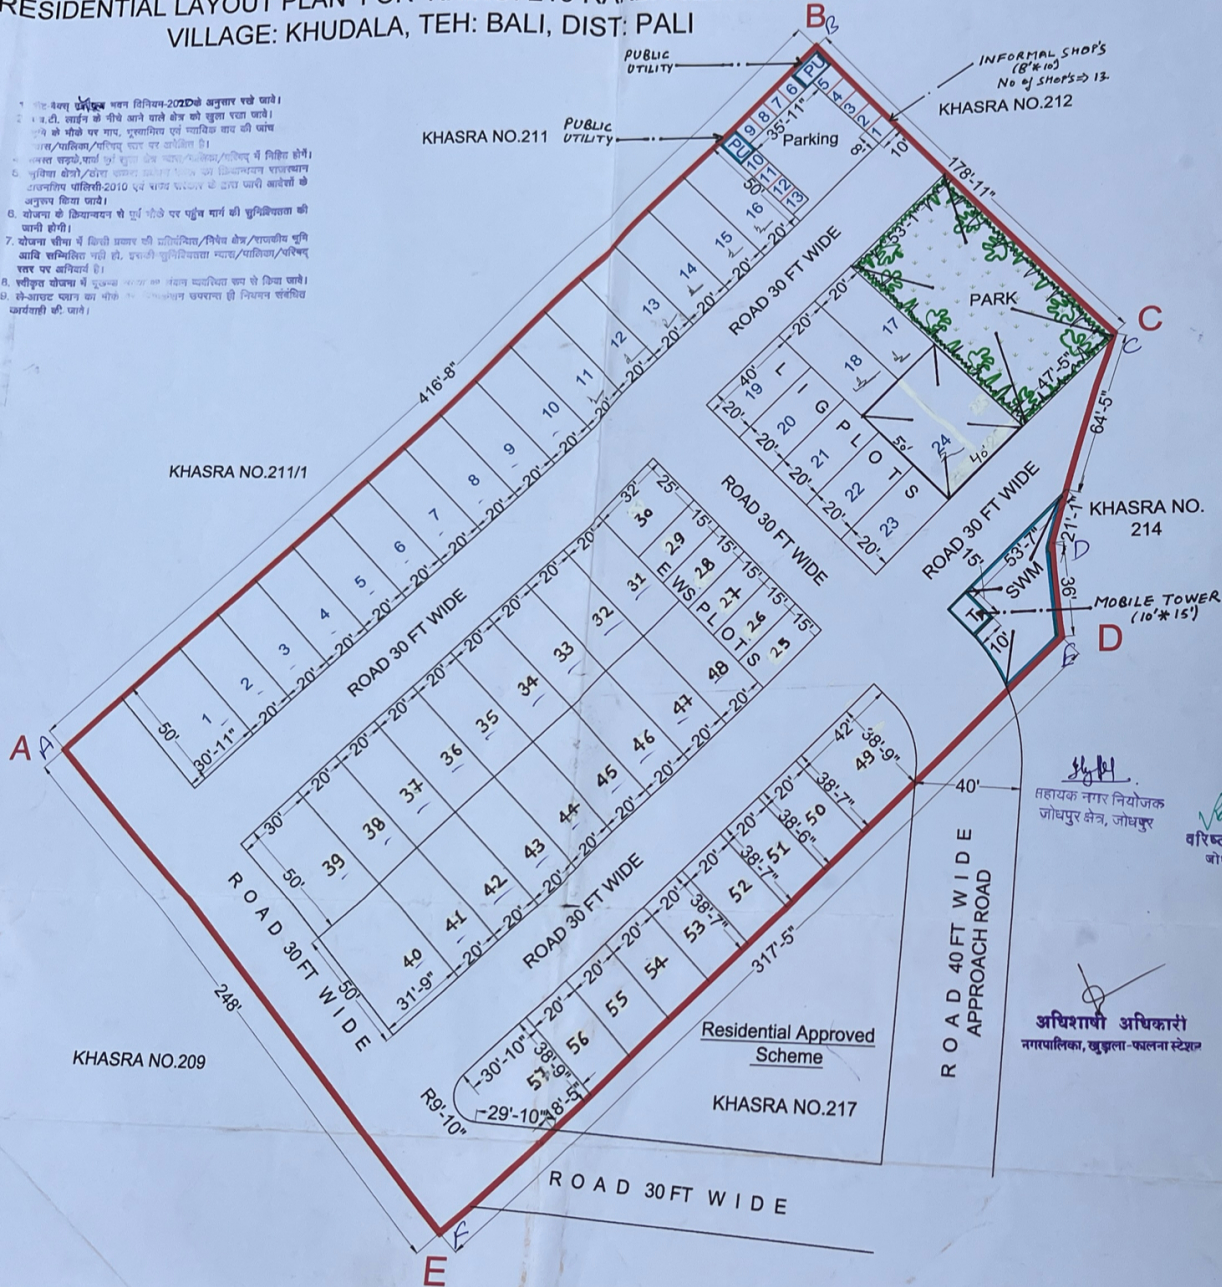

पश्चिम
उत्तर
दक्षिण



SCALE : -1 CM = 4 MTR.

Description	Plot No.
EWS PLOTS	26,27,28,29,25
LIG PLOTS	19,20,21,22,23,30

SITE LAYOUT PLAN OF PLOT NO. 210
LAND USE & AREA ANALYSIS CHECKED
AND MODIFICATION SHOWN AS

AREA ANALYSIS			
SALEABLE	DESCRIPTION	AREA SQ. MTR.	%
	RESIDENTIAL (EWS / LIG = 667.98 SQ. MTR. i.e. 13.07 % OF RESIDENTIAL SALEABLE AREA INFORMAL AREA	5107.01	55.51%
TOTAL SALEABLE AREA		5365.60	58.32%
PARK		476.12	5.18%
FACILITY/SWM/TOWER		146.98	1.60%
ROADS		3211.30	34.90%
TOTAL AREA		9200.00	100.00%

पुस्तकित क्षेत्र का 210 रकबा 0.92 हे. किस्म 100 के.
के विरुद्ध क्षेत्र ABCDEF का सुपरमार्केट किया
गया।

महायुक्त नगर नियोजक
जोधपुर क्षेत्र, जोधपुर

विशेष नगर नियोजक
जोधपुर क्षेत्र, जोधपुर



अधिशारी अधिकारी
नगरपालिका, खुदाला-फालना स्टेशन

पत्राचार हस्ताक्षर की जांच रिपोर्ट अनुसार सुपुत्र
इच्छा के लिए जाना मही है।

समजेंद्र सिंह
भू-अभिलेख निरीक्षक, खुदाला
तहसील-बाली (पाली)

तहसीलदार, बाली

LAYOUT PLAN / BUILDING PLAN TECHNICALLY
APPROVED WITH CONDITIONS VIDE THIS
OFFICE LETTER NO. 12126924 DATED 29.11.2024

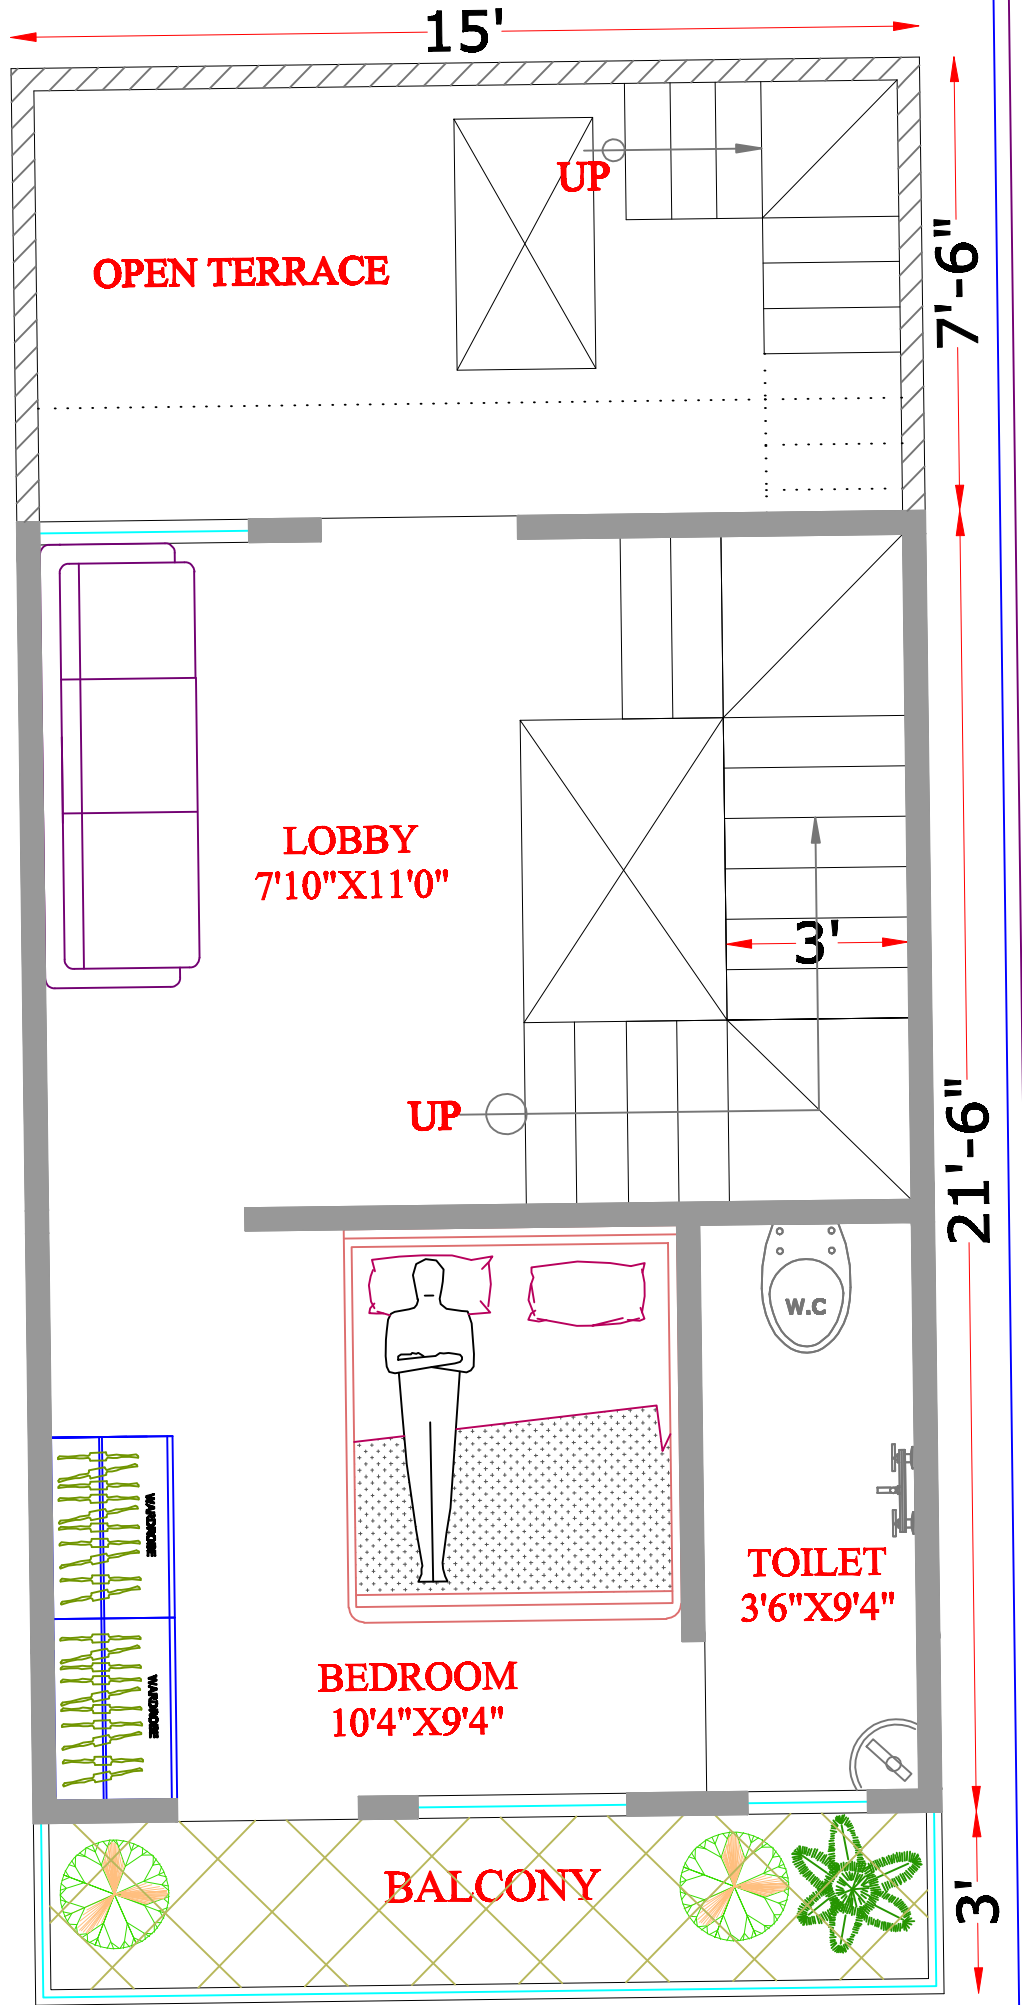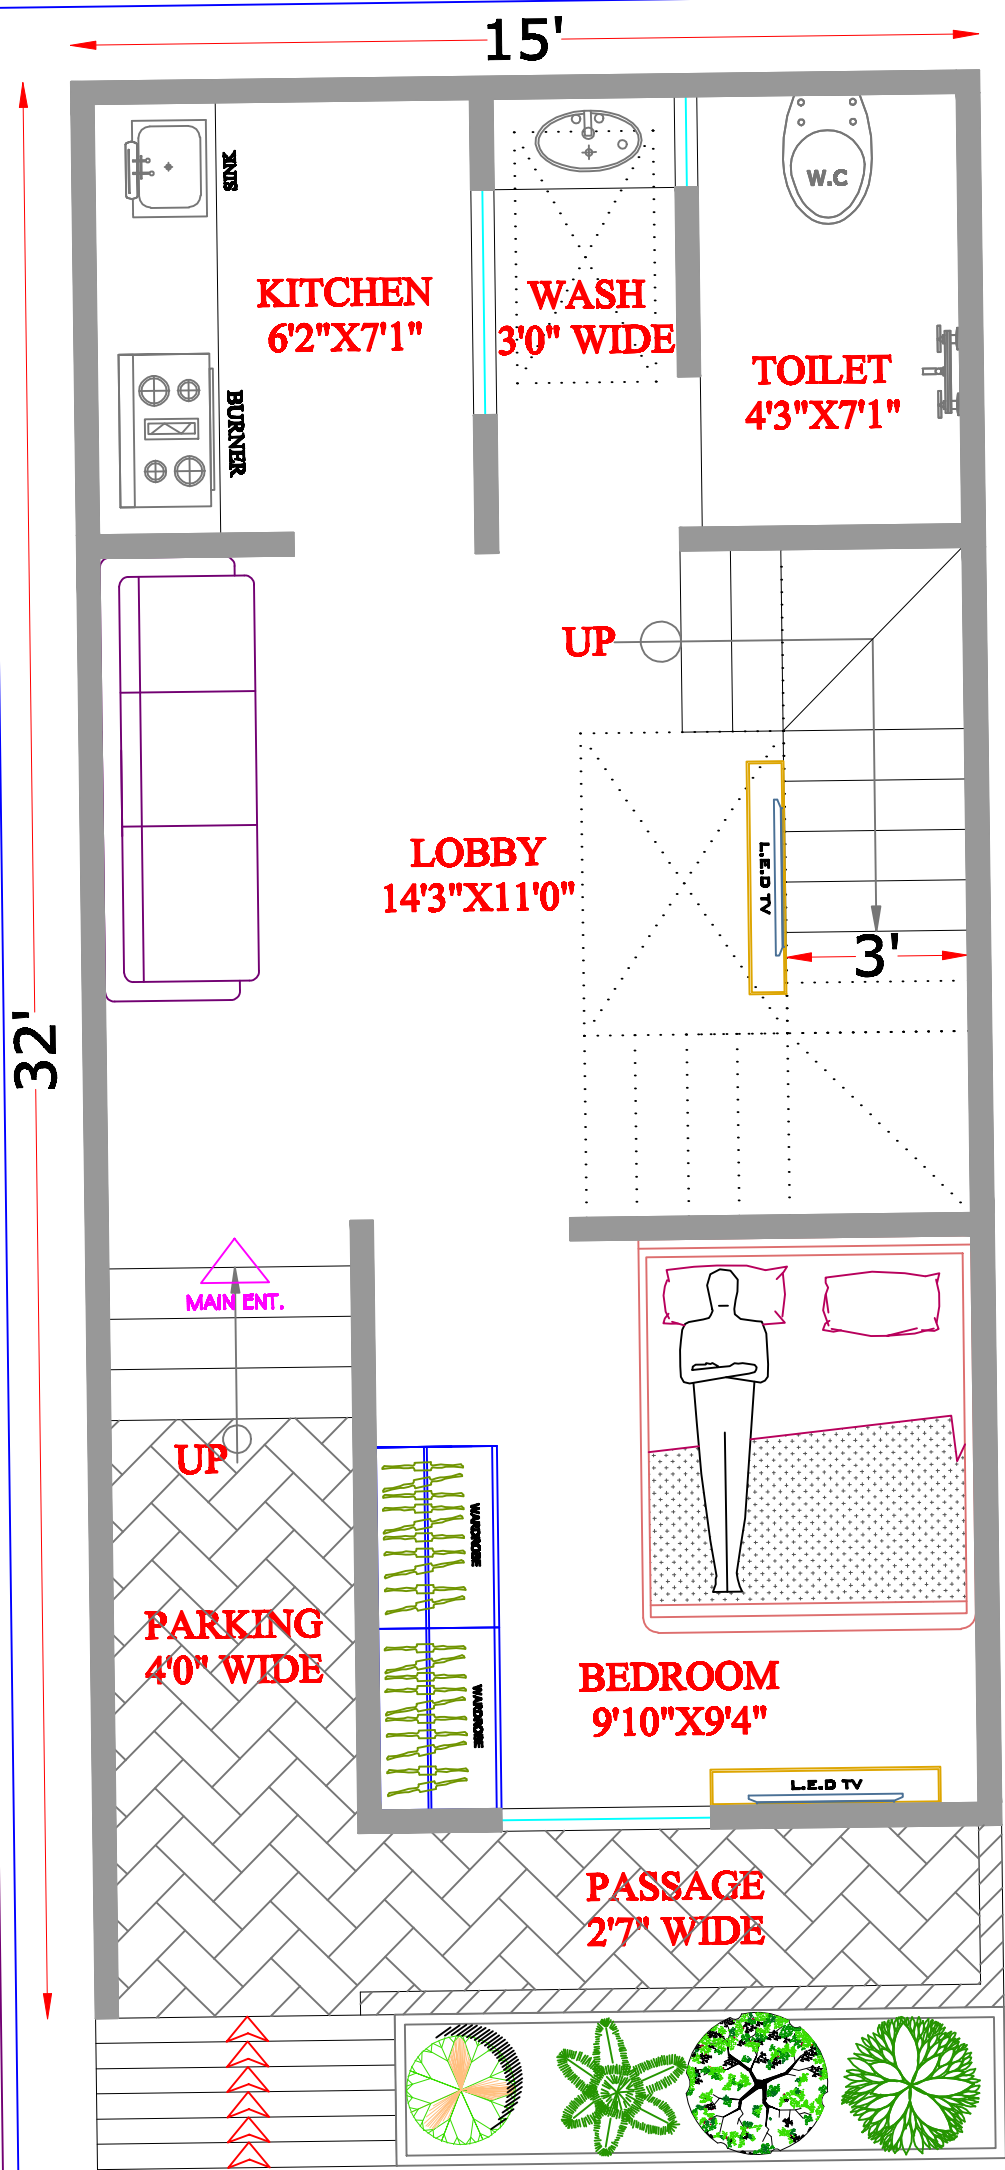

For VUE ARCHITECTS
Rachit Rawat
PARTNER


ARCHITECT
RACHIT RAWAT
Reg No. CA/2018/97800

GROUND FLOOR

R O A D


LAYOUT PLAN FOR 37-41	15X32 NORTH	RS CONSTRUCTION & INTERIORS
LAYOUT PLAN	ALT. 5	MO. No - 06741093266
DATE: 11.10.2024	SCALE: N.T.S.	E-mail - reconstructionpal@gmail.com
		INTERIOR DESIGN LANDSCAPE ARCHITECTURE



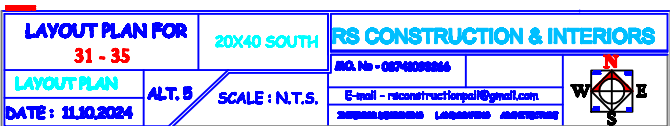

For VUE ARCHITECTS
Rachit Kansal
PARTNER

ARCHITECT
RACHIT RAWAT
Reg No. CA/2018/97800

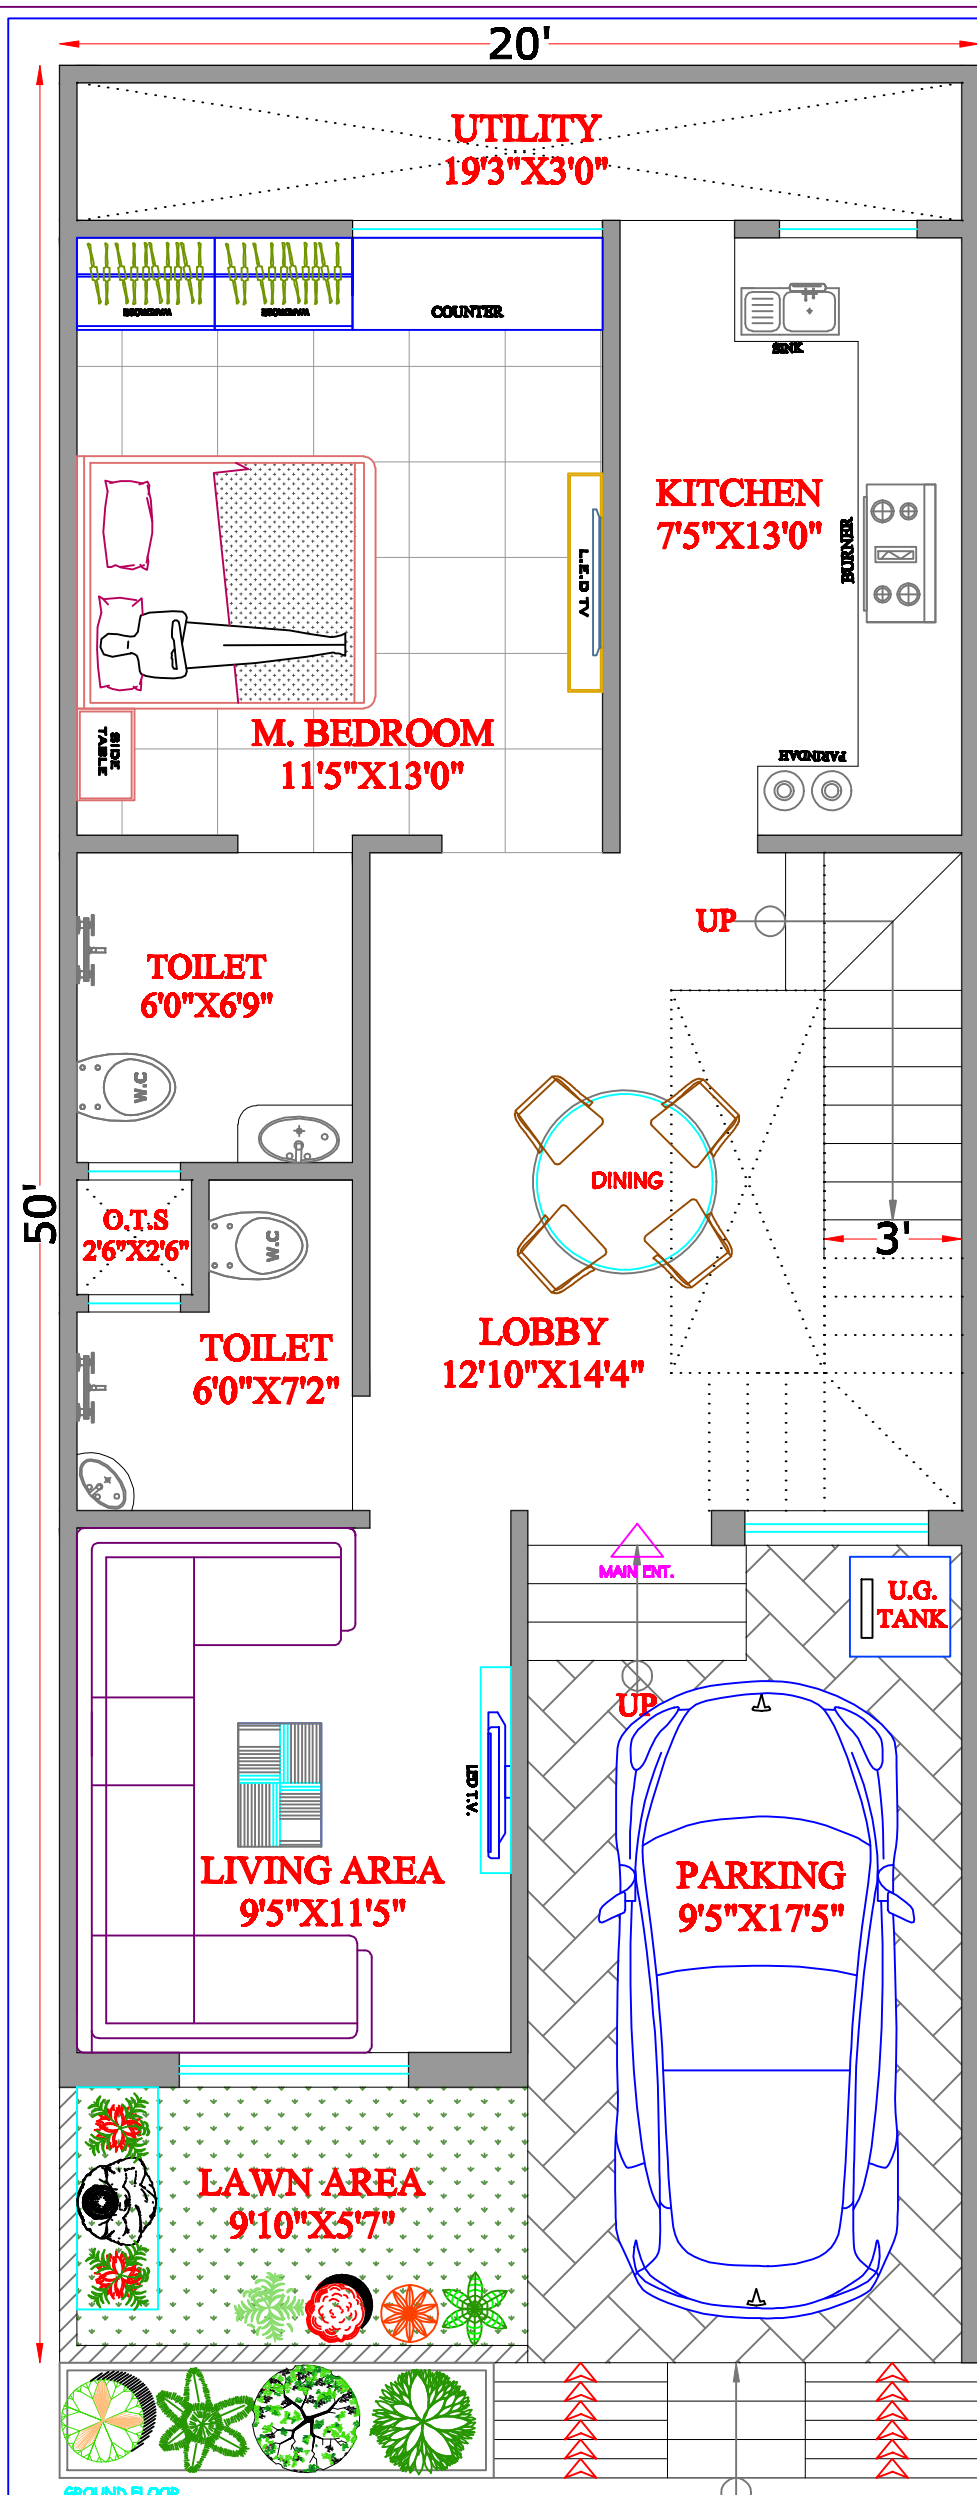

LAYOUT PLAN FOR
2-10, 20,21,25-30,
53-57

20X20 EAST

RS CONSTRUCTION & INTERIORS

NO. No - 0274020204

LAYOUT PLAN

ALT. 5

SCALE : N.T.S.

E-mail - reconstructions@gmail.com

DATE : 11.10.2024

GROUND FLOOR

UP

RS CONSTRUCTION & INTERIORS


NO. No - 0274020204

E-mail - reconstructions@gmail.com

DATE : 11.10.2024

GROUND FLOOR

UP

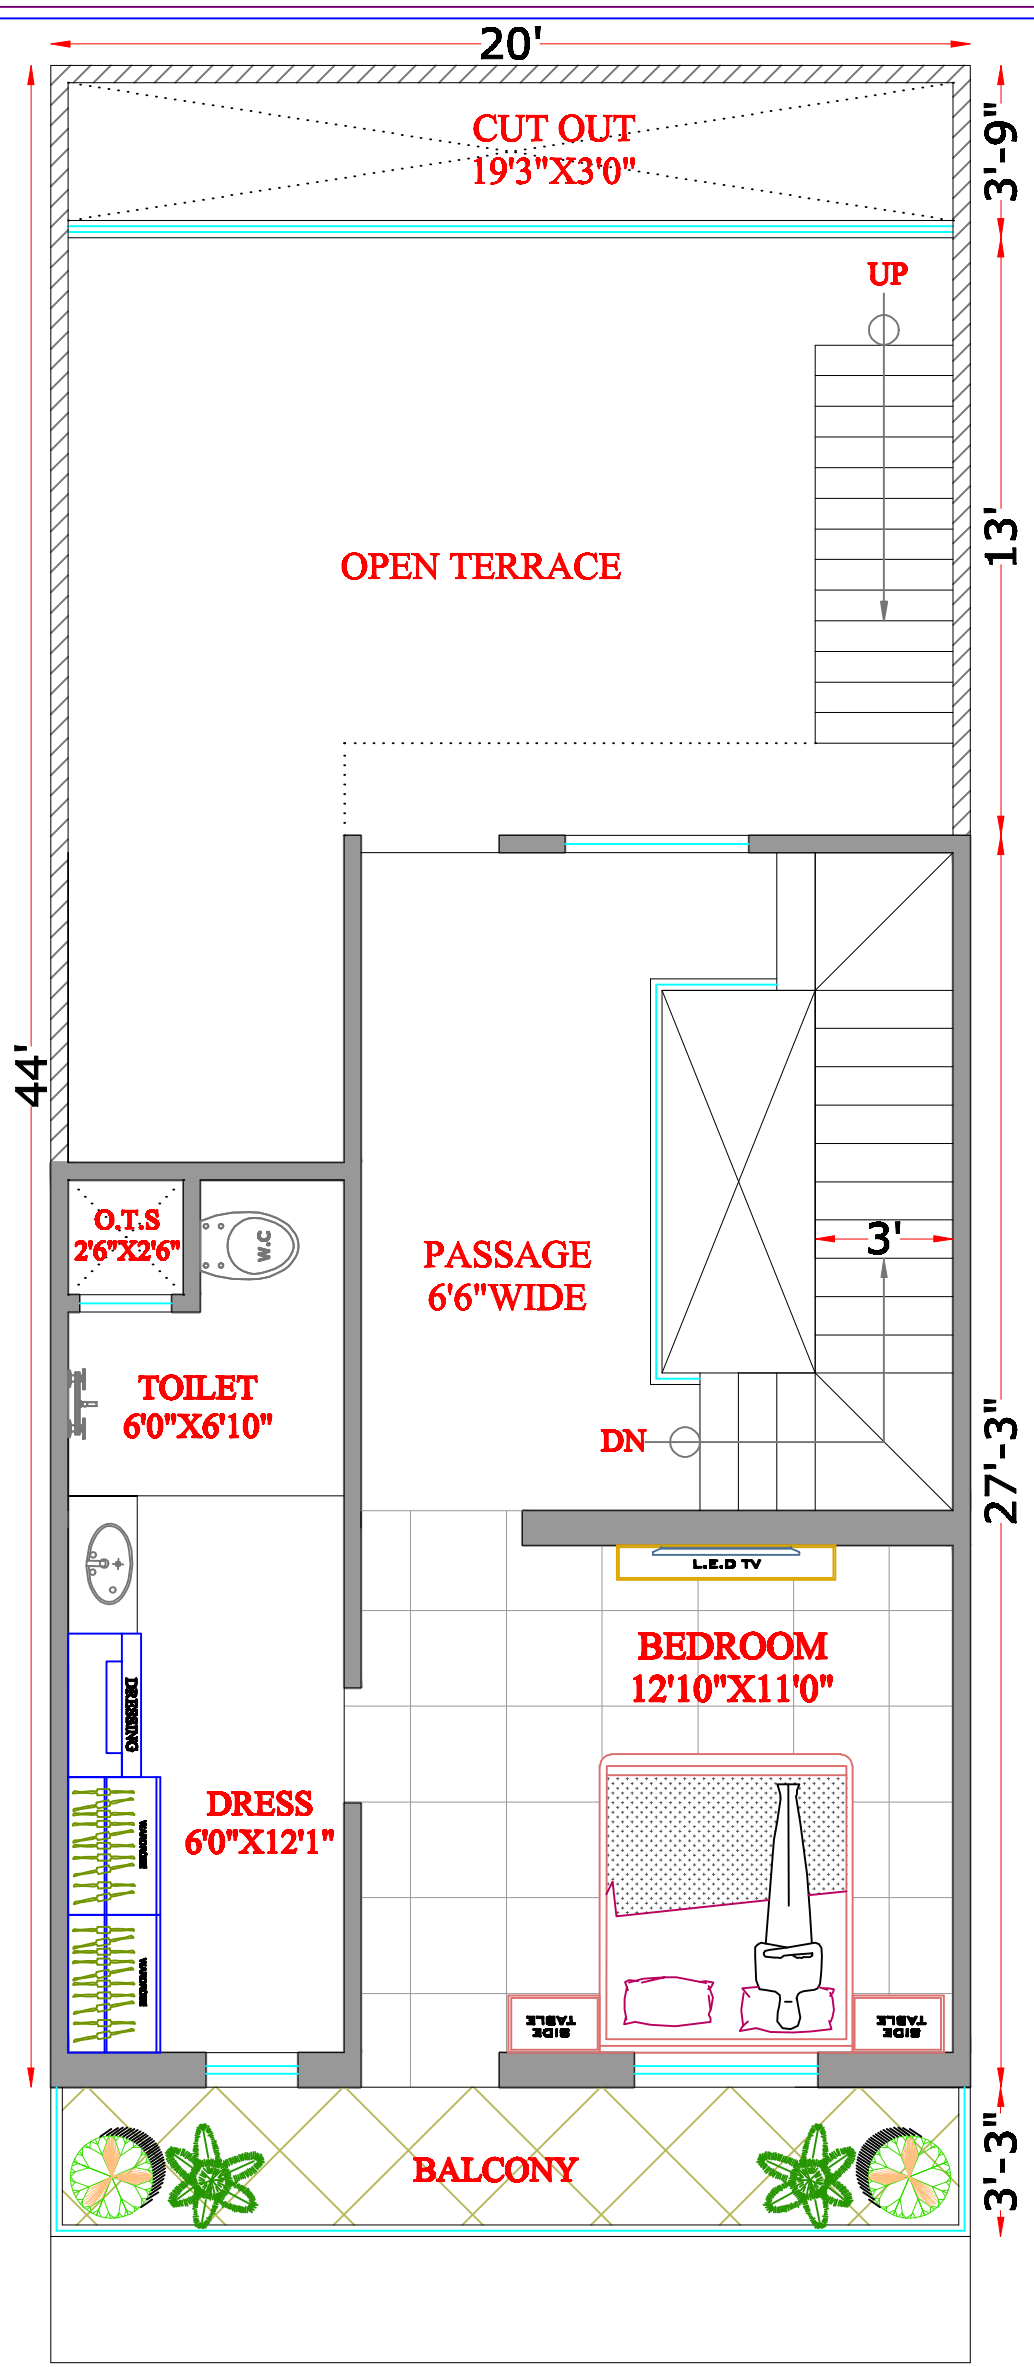

For VUE ARCHITECTS

Rachit Rawat

PARTNER


ARCHITECT

RACHIT RAWAT

Reg No. CA/2018/97800

FIRST FLOOR




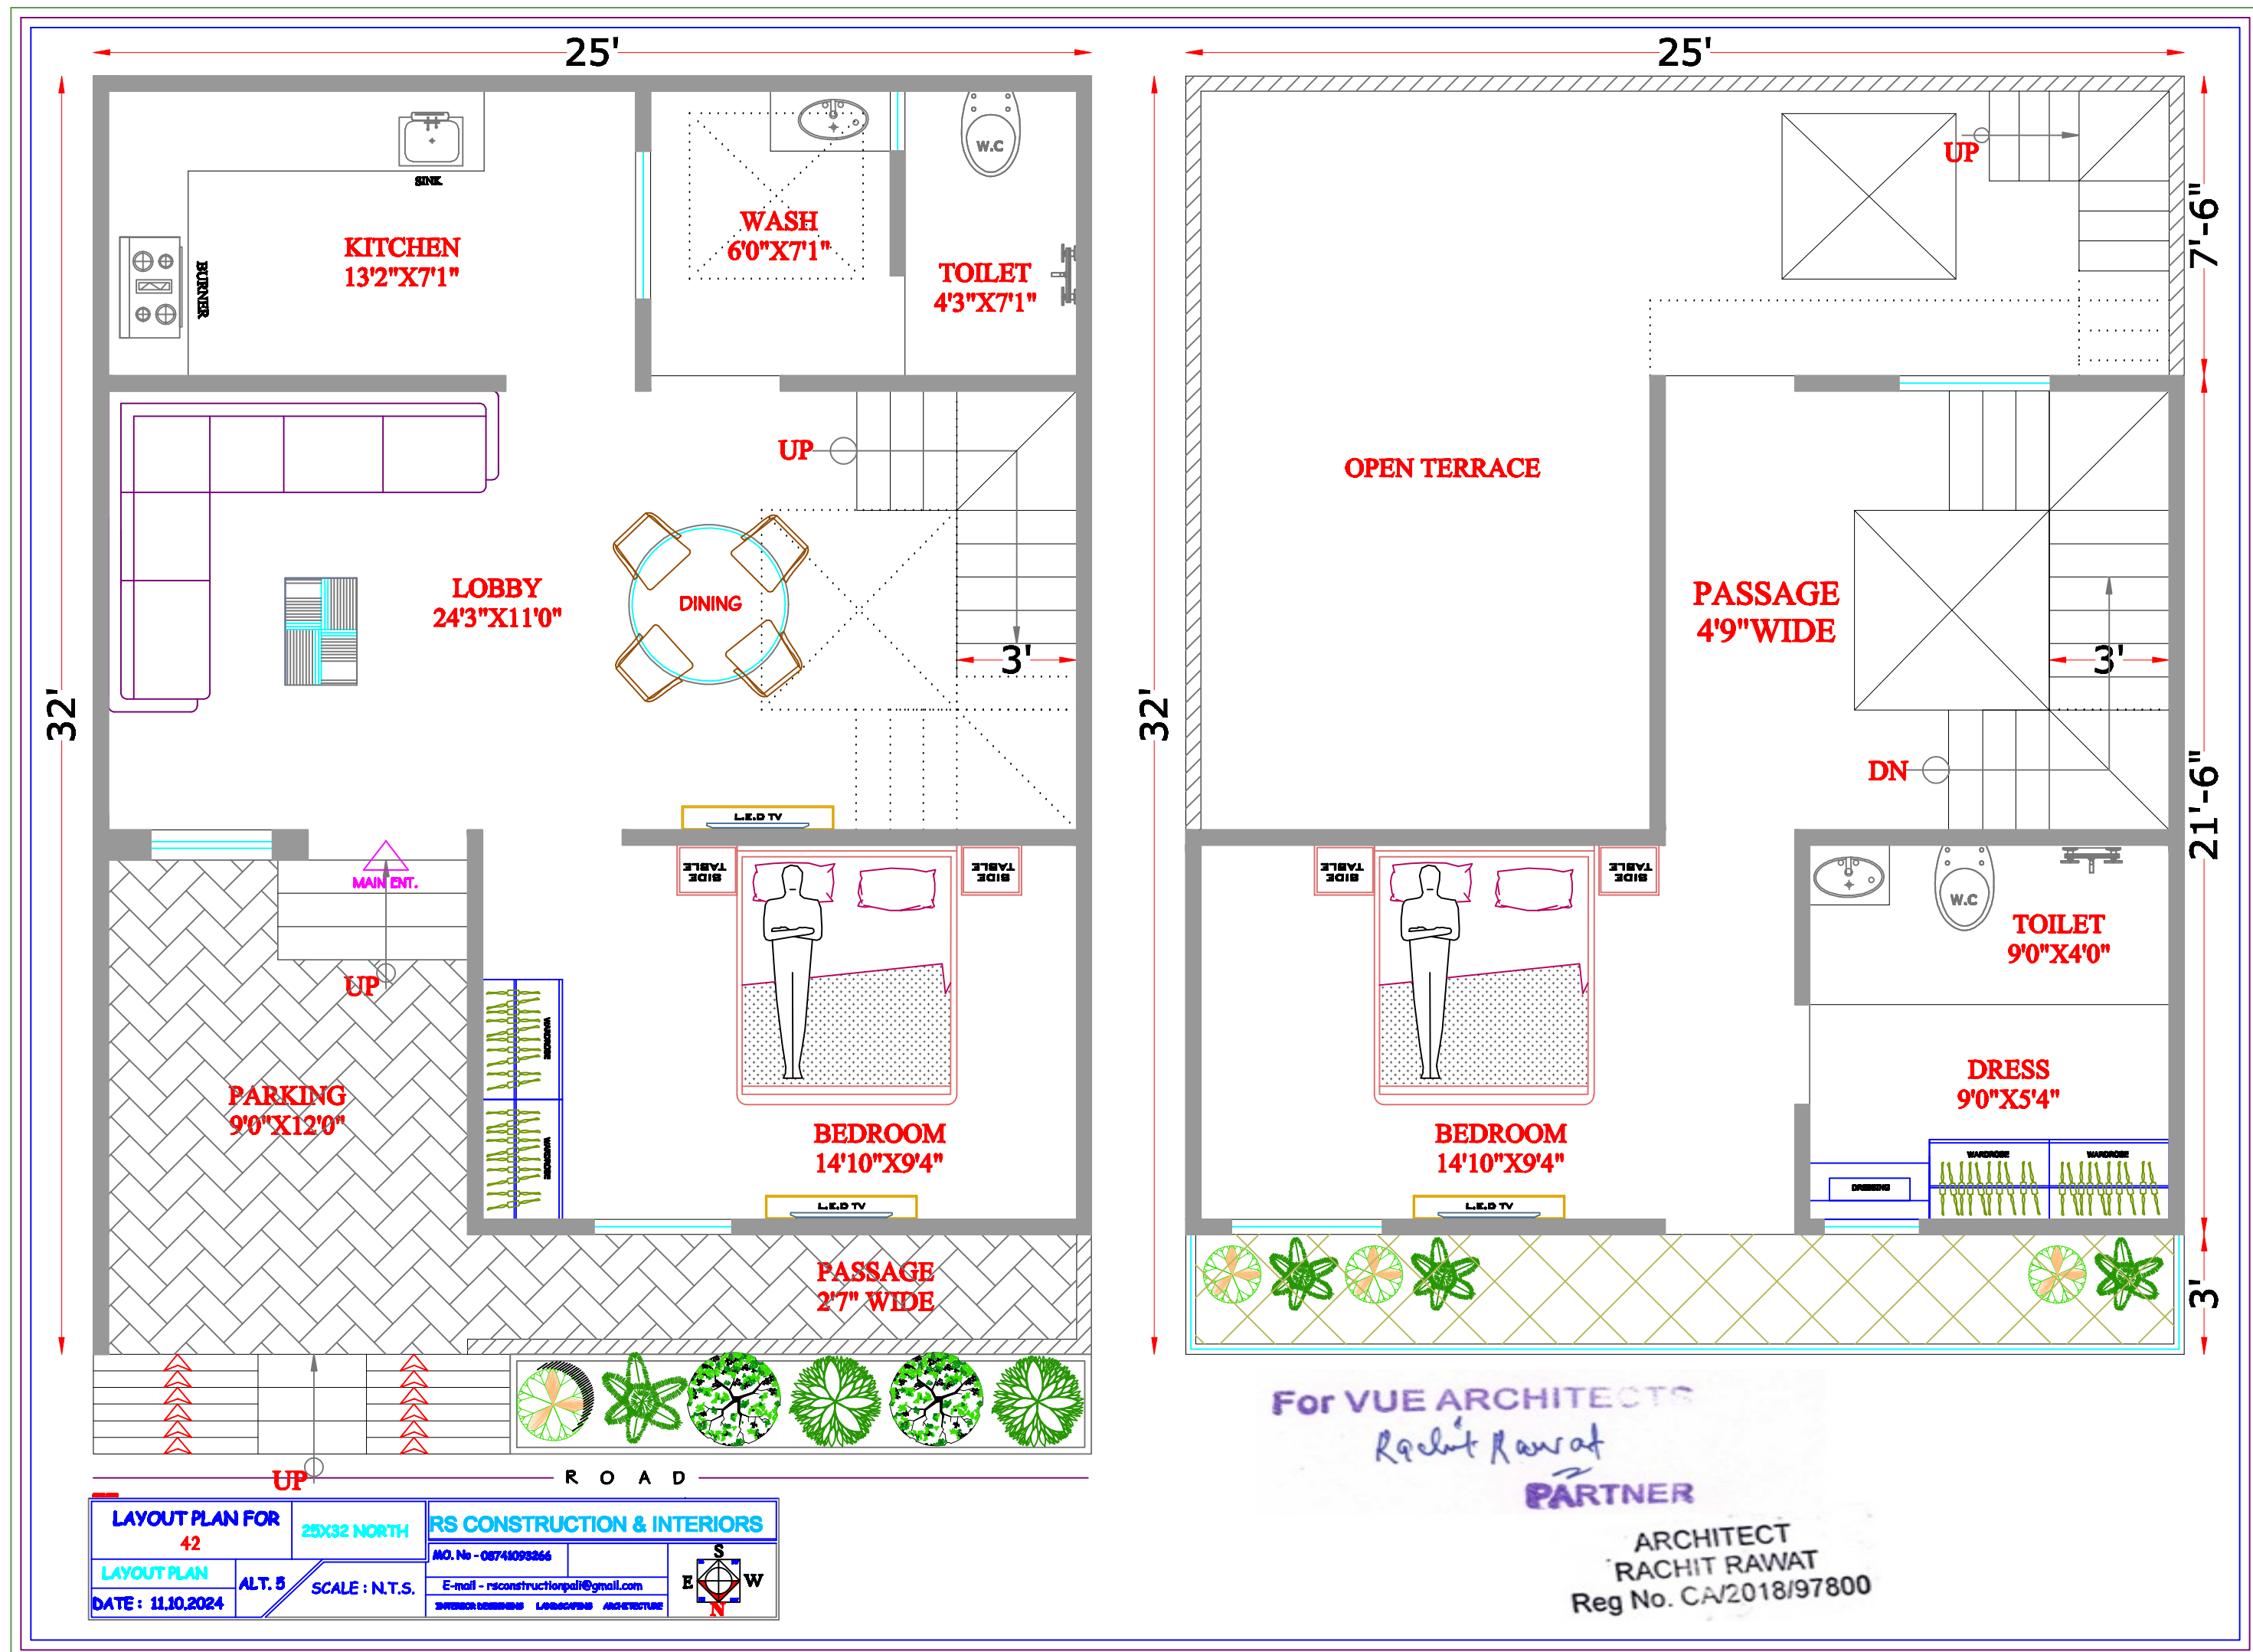


LAYOUT PLAN FOR		25X32 NORTH		RS CONSTRUCTION & INTERIORS	
42				MO. No - 08741093266	
LAYOUT PLAN	ALT. 5	SCALE : N.T.S.		E-mail - rsconstructionpali@gmail.com	
DATE : 11.10.2024		SWITCHES & LIGHTS		LANDSCAPE ARCHITECTURE	





For VUE ARCHITECTS
Rachit Rawat
PARTNER


ARCHITECT
RACHIT RAWAT
Reg No. CA/2018/97800

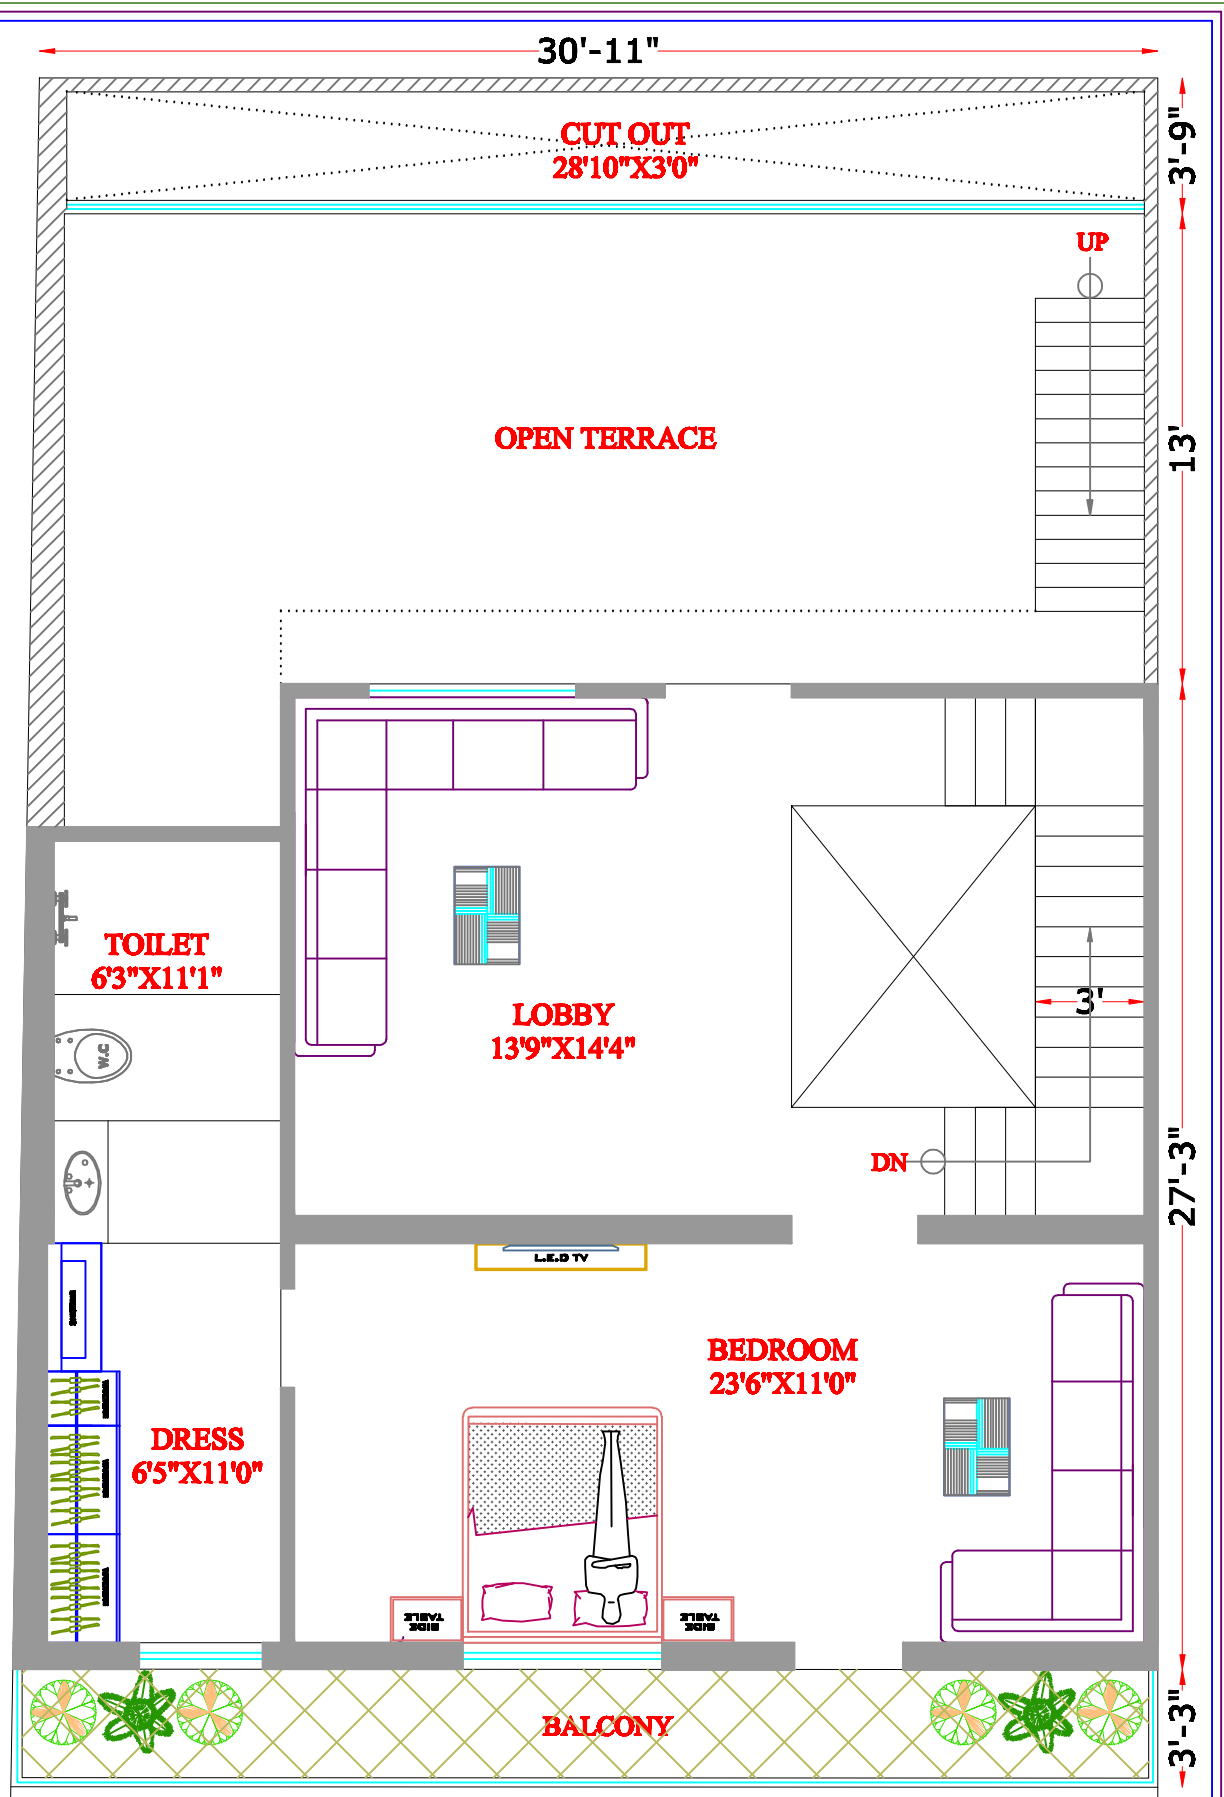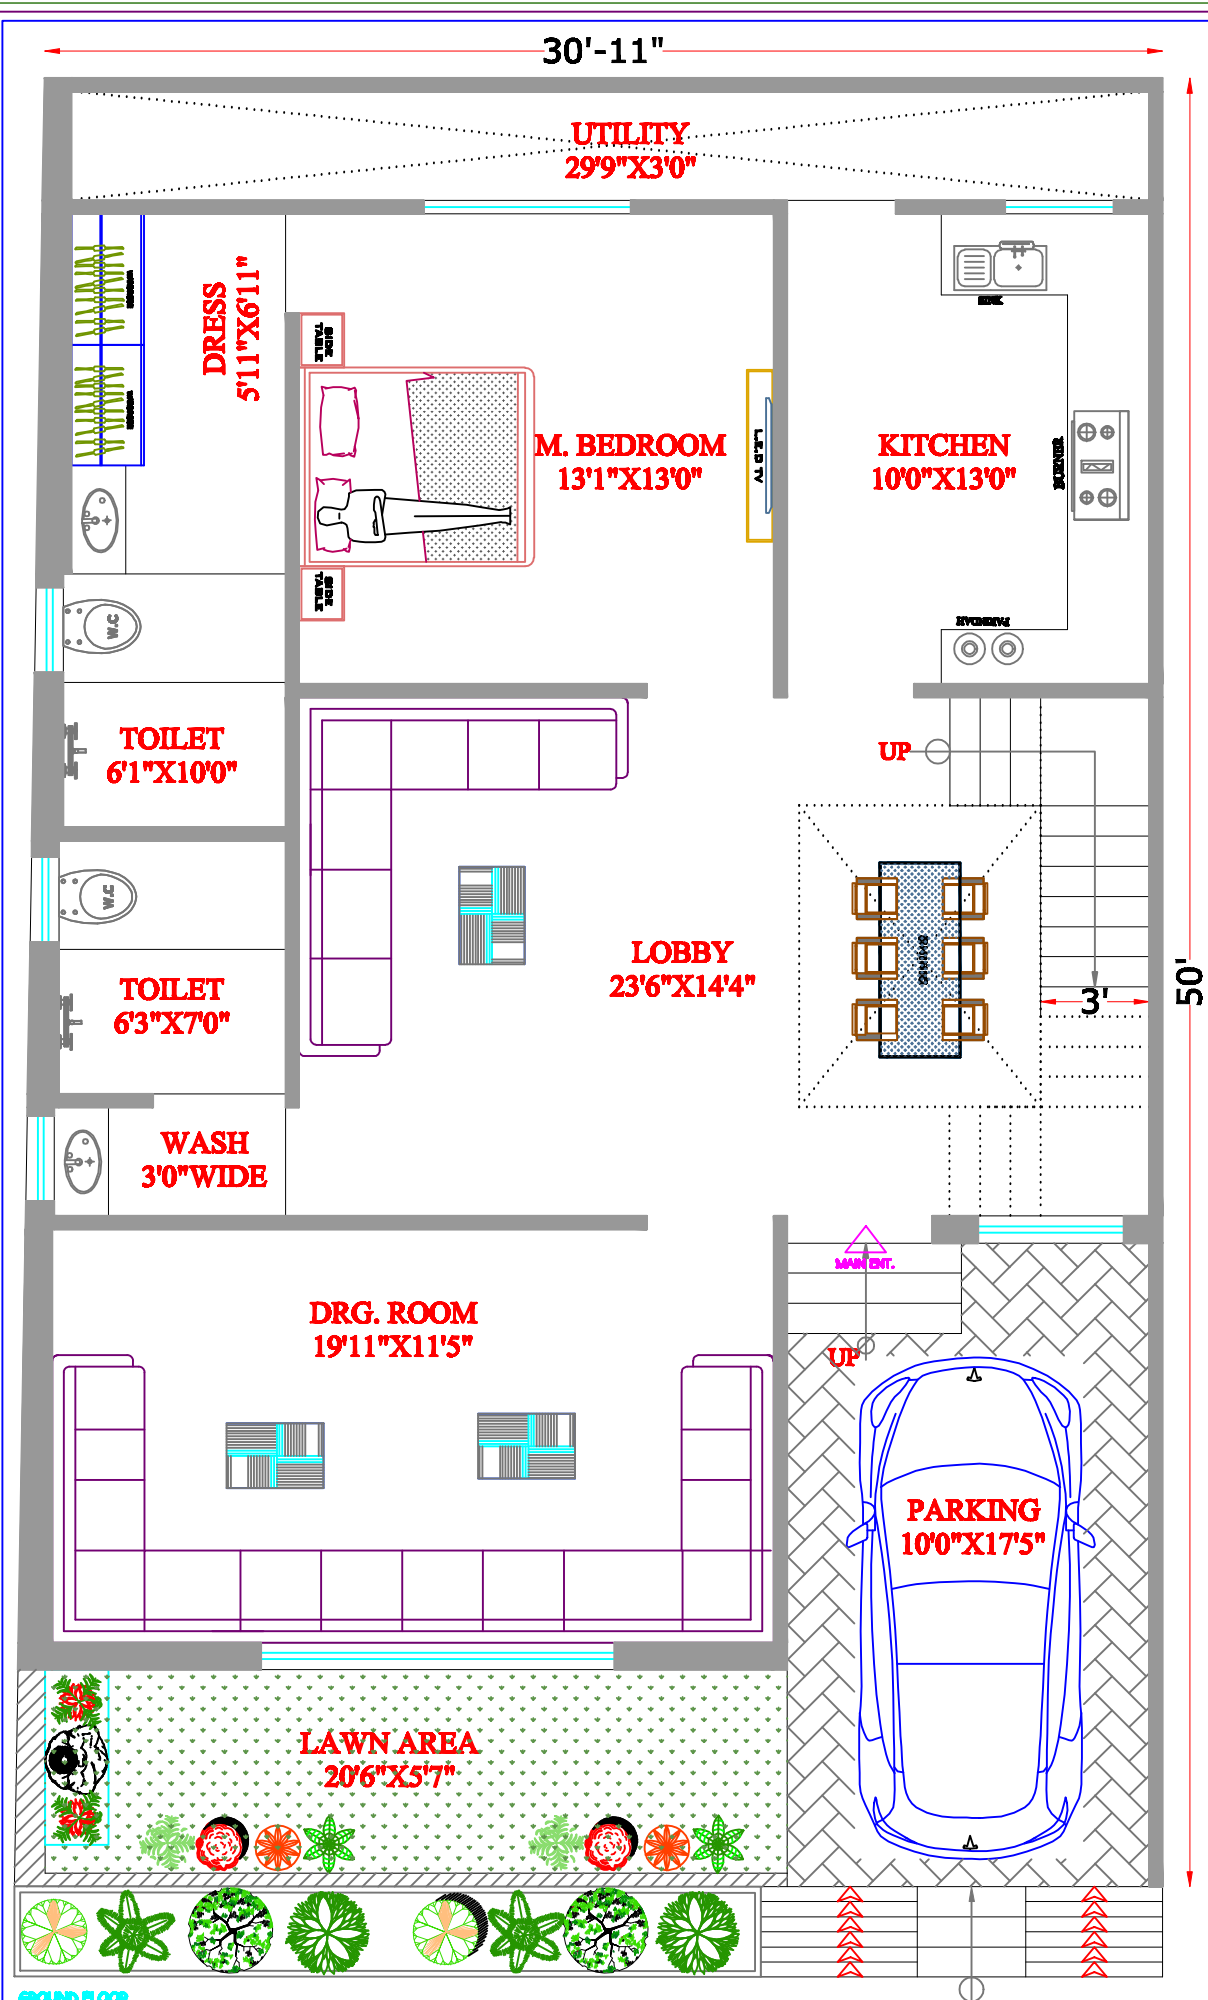

For VUE ARCHITECTS
Rachit Rawat
PARTNER
ARCHITECT
RACHIT RAWAT
Reg No. CA/2018/97800

GROUND FLOOR		R O A D	
LAYOUT PLAN FOR S2	30'x50' EAST	RS CONSTRUCTION & INTERIORS	
LAYOUT PLAN	ALT. 5	NO. No - 02740000000	
DATE: 11.10.2024	SCALE: N.T.S.	E-mail - reconstructionspl@gmail.com	

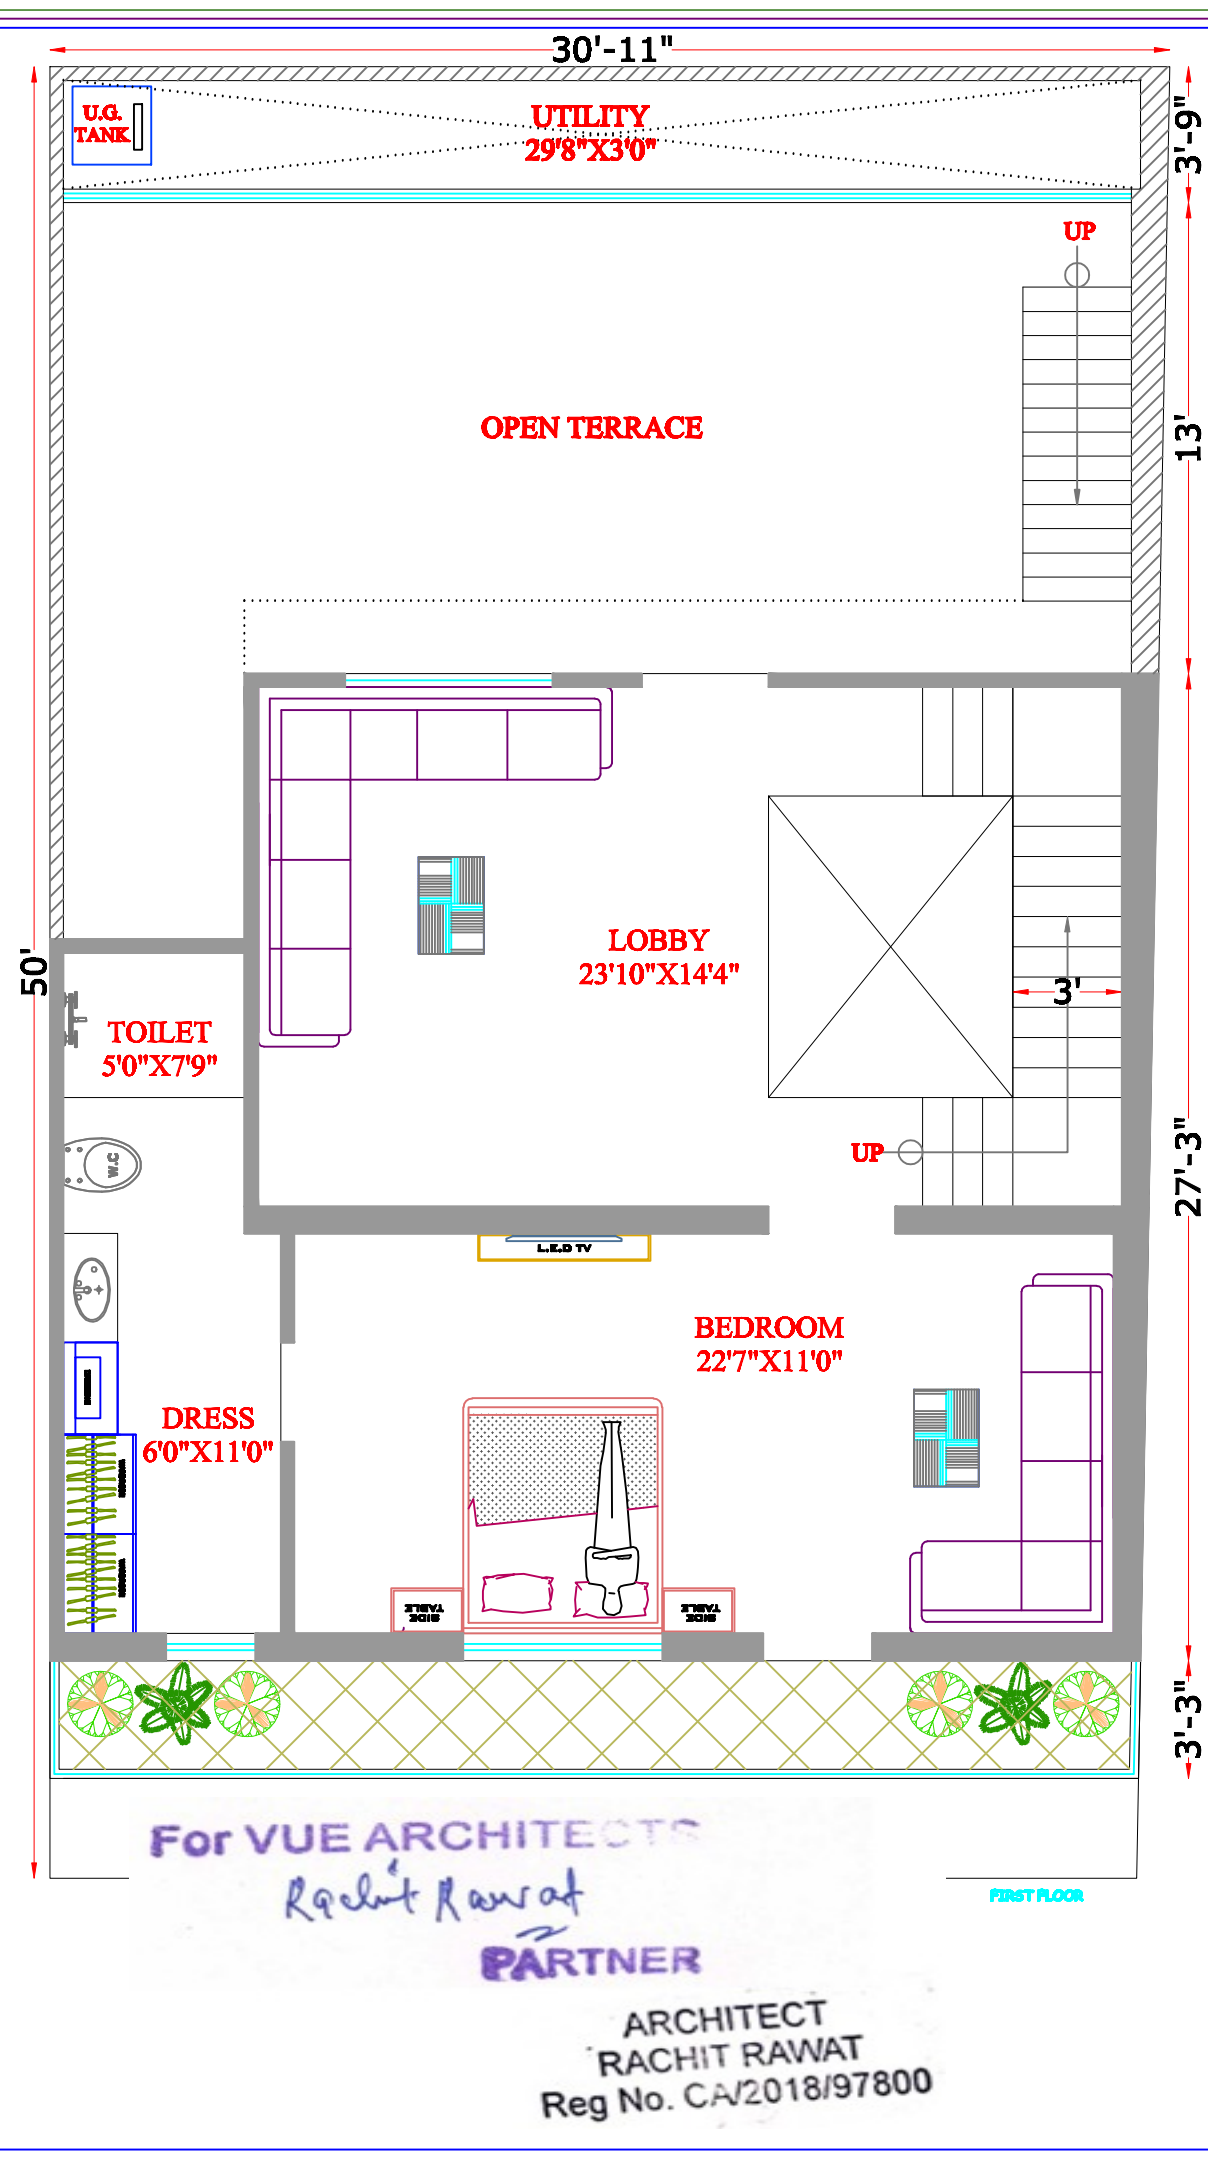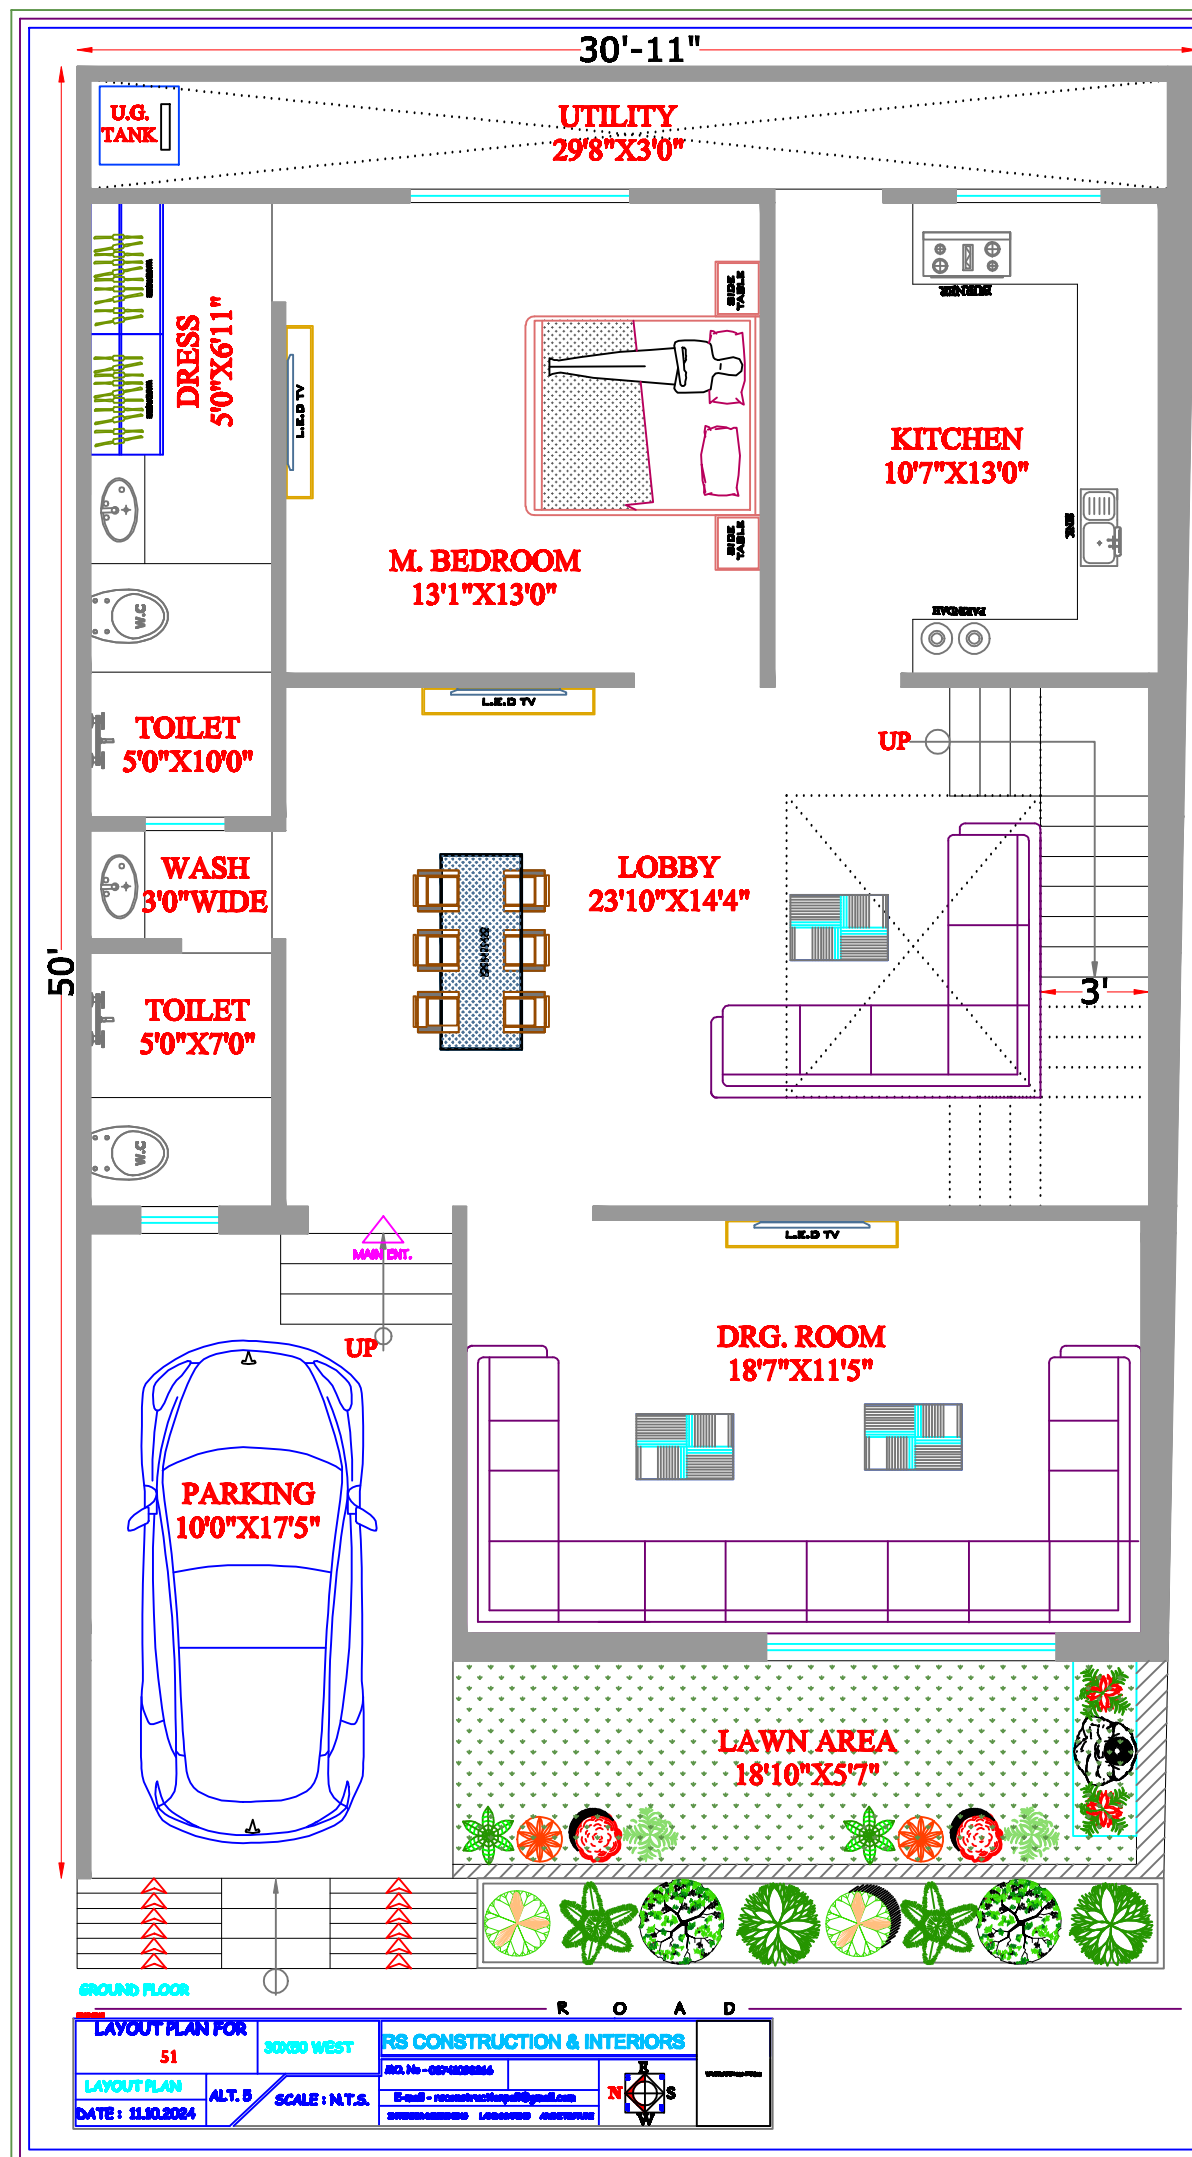

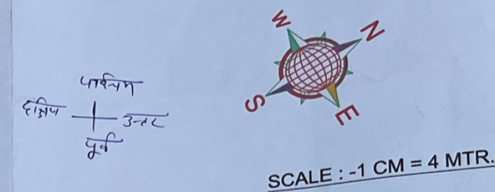[illegible]

SITE / LAYOUT PLAN OF A TO C
LAND USE & AREA ANALYSIS CHECKED
AND MODIFICATION SHOWN AS ☒

(धोरण र संकेत)
अन्वेषक

प्रस्तावित स्थलसंकां. 210 दक्का 0.92 ई. डिस्म जग. को.
वे बिट कंपनी ABCDEF ग्राम सुफासोड डिवा
जमा /

र नियोजक
न जोधपुर

लोम वही -
द्वारा (पू. अ. मंडला-
नहसील-बानी पाली)

पटना की जेल रिहा करवाना मुद्दा
इसलिए कि जेल में है।

अधिशायी अधिकारी
नगरपालिका, खुड्डला-फलना स्टेशन

समजेंद्र सिंह
मू-अभिलेख निरीक्षक, खुडाला
तहसील-बाली (पाली)

तहसीलदार, बाली

LAYOUT PLAN / BUILDING PLAN TECHNICALLY
APPROVED WITH CONDITIONS VIDE THE
OFFICE LETTER NO. _____ DATED 29.11.2024
12126924

Project Name-RAGMALA

S.NO.	PATA NO	NAME OF PATA	DATE	AREA(Sq Mtr)
1	1	ROOP REALITY (RAJENDRA RATHORE , DIPIKA PURI AND SURESH PURI)	12-08-2025	139.86
2	2	ROOP REALITY (RAJENDRA RATHORE , DIPIKA PURI AND SURESH PURI)	12-08-2025	92.9
3	3	ROOP REALITY (RAJENDRA RATHORE , DIPIKA PURI AND SURESH PURI)	13-08-2025	92.9
4	4	ROOP REALITY (RAJENDRA RATHORE , DIPIKA PURI AND SURESH PURI)	12-08-2025	92.9
5	5	ROOP REALITY (RAJENDRA RATHORE , DIPIKA PURI AND SURESH PURI)	13-08-2025	92.9
6	6	ROOP REALITY (RAJENDRA RATHORE , DIPIKA PURI AND SURESH PURI)	12-08-2025	92.9
7	7	ROOP REALITY (RAJENDRA RATHORE , DIPIKA PURI AND SURESH PURI)	12-08-2025	92.9
8	8	ROOP REALITY (RAJENDRA RATHORE , DIPIKA PURI AND SURESH PURI)	12-08-2025	92.9
9	9	ROOP REALITY (RAJENDRA RATHORE , DIPIKA PURI AND SURESH PURI)	12-08-2025	92.9
10	10	ROOP REALITY (RAJENDRA RATHORE , DIPIKA PURI AND SURESH PURI)	12-08-2025	92.9
11	25	ROOP REALITY (RAJENDRA RATHORE , DIPIKA PURI AND SURESH PURI)	03-09-2025	44.59
12	27	ROOP REALITY (RAJENDRA RATHORE , DIPIKA PURI AND SURESH PURI)	03-09-2025	44.59
13	28	ROOP REALITY (RAJENDRA RATHORE , DIPIKA PURI AND SURESH PURI)	03-09-2025	44.59
14	29	ROOP REALITY (RAJENDRA RATHORE , DIPIKA PURI AND SURESH PURI)	03-09-2025	44.59
15	30	ROOP REALITY (RAJENDRA RATHORE , DIPIKA PURI AND SURESH PURI)	03-09-2025	74.32
16	31	ROOP REALITY (RAJENDRA RATHORE , DIPIKA PURI AND SURESH PURI)	12-08-2025	92.9
17	32	ROOP REALITY (RAJENDRA RATHORE , DIPIKA PURI AND SURESH PURI)	12-08-2025	92.9
18	33	ROOP REALITY (RAJENDRA RATHORE , DIPIKA PURI AND SURESH PURI)	13-08-2025	92.9
19	34	ROOP REALITY (RAJENDRA RATHORE , DIPIKA PURI AND SURESH PURI)	12-08-2025	92.9
20	35	ROOP REALITY (RAJENDRA RATHORE , DIPIKA PURI AND SURESH PURI)	13-08-2025	92.9
21	36	ROOP REALITY (RAJENDRA RATHORE , DIPIKA PURI AND SURESH PURI)	12-08-2025	92.9
22	37	ROOP REALITY (RAJENDRA RATHORE , DIPIKA PURI AND SURESH PURI)	13-08-2025	92.9
23	38	ROOP REALITY (RAJENDRA RATHORE , DIPIKA PURI AND SURESH PURI)	13-08-2025	92.9
24	39	ROOP REALITY (RAJENDRA RATHORE , DIPIKA PURI AND SURESH PURI)	13-08-2025	139.35
25	40	ROOP REALITY (RAJENDRA RATHORE , DIPIKA PURI AND SURESH PURI)	13-08-2025	147.32
26	41	ROOP REALITY (RAJENDRA RATHORE , DIPIKA PURI AND SURESH PURI)	12-08-2025	92.9
27	42	ROOP REALITY (RAJENDRA RATHORE , DIPIKA PURI AND SURESH PURI)	12-08-2025	92.9
28	43	ROOP REALITY (RAJENDRA RATHORE , DIPIKA PURI AND SURESH PURI)	12-08-2025	92.9
29	44	ROOP REALITY (RAJENDRA RATHORE , DIPIKA PURI AND SURESH PURI)	12-08-2025	92.9
30	45	ROOP REALITY (RAJENDRA RATHORE , DIPIKA PURI AND SURESH PURI)	12-08-2025	92.9
31	46	ROOP REALITY (RAJENDRA RATHORE , DIPIKA PURI AND SURESH PURI)	13-08-2025	92.9
32	47	ROOP REALITY (RAJENDRA RATHORE , DIPIKA PURI AND SURESH PURI)	12-08-2025	92.9
33	48	ROOP REALITY (RAJENDRA RATHORE , DIPIKA PURI AND SURESH PURI)	12-08-2025	92.9
34	49	ROOP REALITY (RAJENDRA RATHORE , DIPIKA PURI AND SURESH PURI)	03-09-2025	123.42
35	50	ROOP REALITY (RAJENDRA RATHORE , DIPIKA PURI AND SURESH PURI)	03-09-2025	71.81
36	51	ROOP REALITY (RAJENDRA RATHORE , DIPIKA PURI AND SURESH PURI)	03-09-2025	71.81
37	52	ROOP REALITY (RAJENDRA RATHORE , DIPIKA PURI AND SURESH PURI)	03-09-2025	71.9
38	53	ROOP REALITY (RAJENDRA RATHORE , DIPIKA PURI AND SURESH PURI)	03-09-2025	71.9
39	54	ROOP REALITY (RAJENDRA RATHORE , DIPIKA PURI AND SURESH PURI)	03-09-2025	71.9
40	55	ROOP REALITY (RAJENDRA RATHORE , DIPIKA PURI AND SURESH PURI)	03-09-2025	71.9
41	56	ROOP REALITY (RAJENDRA RATHORE , DIPIKA PURI AND SURESH PURI)	03-09-2025	72.09
42	57	ROOP REALITY (RAJENDRA RATHORE , DIPIKA PURI AND SURESH PURI)	03-09-2025	87.03

NAGAR PALIKA, KHUDALA FALNA
Payment Acknowledgement Receipt

Service :	Building Plan Approval System
Challan Number :	BPASP0199664394F1
Payment Mode :	Online
Payment Channel :	Rajasthan Payment Platform (RPP)
Transaction/ Receipt ID :	150315402
Amount :	500
Date and Time :	5/25/2026 12:39:02 PM
Status :	SUCCESS
Description :	Demand Note Payment
Applicant Name	RAJENDRA RATHORE,SURESH PURI,DEEPIKAPURI LAXMANPURI
Reference/ App. number	NPKHU/2026-27/BPAS/298
Property Detail	Plot No::41, Scheme Name::, Area::92.93

Amount Breakup

HEAD NAME	AMOUNT
BPA-APPLICATION FEES	200.00
EXAMINATION FEES	300.00
Total Amount	500

Note:

1. The successful transaction date will be treated as deposit date in NAGAR PALIKA, KHUDALA FALNA account.
2. If the amount is debited from your bank account and receipt is not generated due to technical fault, you are requested to wait for 24 Hrs for confirmation of amount. After reconciliation of the account the acknowledge of receipt will be made available on this portal. If the amount is reverted to your bank account you may make payment again.
3. In case transaction failure you may contact to our payment gateway service provider on the contact details mentioned on this portal. Please mention Challan Number to locate your transaction.
4. If payment is made through Credit/ Debit Card/ Netbanking/ Wallet, in case of any refund the amount will be credited back to the Credit/ Debit Card/ Netbanking/ Wallet through which it was received. NAGAR PALIKA, KHUDALA FALNA will not entertain any Charge back what so ever.
5. NAGAR PALIKA, KHUDALA FALNA will not be responsible in case the amount is not credited or deposited in NAGAR PALIKA, KHUDALA FALNA account due to transaction failure.

Printed On: 5/25/2026 12:39:20 PM

NAGAR PALIKA, KHUDALA FALNA
Payment Acknowledgement Receipt

Service :	Building Plan Approval System
Challan Number :	BPASP38C06AE57977
Payment Mode :	Online
Payment Channel :	Rajasthan Payment Platform (RPP)
Transaction/ Receipt ID :	150316306
Amount :	500
Date and Time :	5/25/2026 12:55:36 PM
Status :	SUCCESS
Description :	Demand Note Payment
Applicant Name	RAJENDRA RATHORE,SURESH PURI,DEEPIKAPURI LAXMANPURI
Reference/ App. number	NPKHU/2026-27/BPAS/299
Property Detail	Plot No::42, Scheme Name::, Area::92.93

Amount Breakup

HEAD NAME	AMOUNT
EXAMINATION FEES	300.00
BPA-APPLICATION FEES	200.00
Total Amount	500

Note:

1. The successful transaction date will be treated as deposit date in NAGAR PALIKA, KHUDALA FALNA account.
2. If the amount is debited from your bank account and receipt is not generated due to technical fault, you are requested to wait for 24 Hrs for confirmation of amount. After reconciliation of the account the acknowledge of receipt will be made available on this portal. If the amount is reverted to your bank account you may make payment again.
3. In case transaction failure you may contact to our payment gateway service provider on the contact details mentioned on this portal. Please mention Challan Number to locate your transaction.
4. If payment is made through Credit/ Debit Card/ Netbanking/ Wallet, in case of any refund the amount will be credited back to the Credit/ Debit Card/ Netbanking/ Wallet through which it was received. NAGAR PALIKA, KHUDALA FALNA will not entertain any Charge back what so ever.
5. NAGAR PALIKA, KHUDALA FALNA will not be responsible in case the amount is not credited or deposited in NAGAR PALIKA, KHUDALA FALNA account due to transaction failure.

Printed On: 5/25/2026 12:56:54 PM