


# LAYOUT PLAN OF KILLA NO. 3, 4, 5 (EACH PART) 4, 5 SQUARE NO. 44 CHAK 4 A CHHOTI AT Teh. & Dist. SRI GANGANAGAR

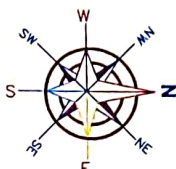

यस स्तर पर गहिरा ले आउट प्लान समिति को  
वेकट दिनांक: 27/01/2025 से साईट प्लान/ले  
आउट प्लान परामर्श दिया गया। 58 दिनांक: 29/01/2025  
द्वारा प्रमाणित/अनुमोदित किया गया।

## LAYOUT - PLAN

(समस्तक योधरी) (मनीष कुमार) (राकेश मातवा)  
सहायक नगर नियोजक नगर विकास न्यास श्रीगंगानगर (राज.)  
नगर विकास न्यास श्रीगंगानगर (राज.)


सहायक नगर नियोजक  
नगर विकास न्यास  
श्रीगंगानगर (राज.)

## SQUARE NO. 44 CHAK 4 A CHHOTI

LAYOUT PLAN SUBMITTED FOR TECHNICAL  
APPROVED WITH CONDITIONS VIDE THIS OFFICE  
LETTER NO. 12345678, DATED 03/12/2025

| S. NO. | PARTICULAR  | AREA IN Sq.ft.   | %TAGE    |
|--------|-------------|------------------|----------|
| 1      | RESIDENTIAL | 6383.00 Sq.ft.   | 52.11 %  |
| 2      | INFORMAL    | 2450.00 Sq.ft.   | 2.00 %   |
| 3      | PARK        | 3187.50 Sq.ft.   | 2.60 %   |
| 4      | ROAD & PATH | 5304.00 Sq.ft.   | 43.29 %  |
|        | TOTAL       | 122512.50 Sq.ft. | 100.00 % |

Hophead Singh

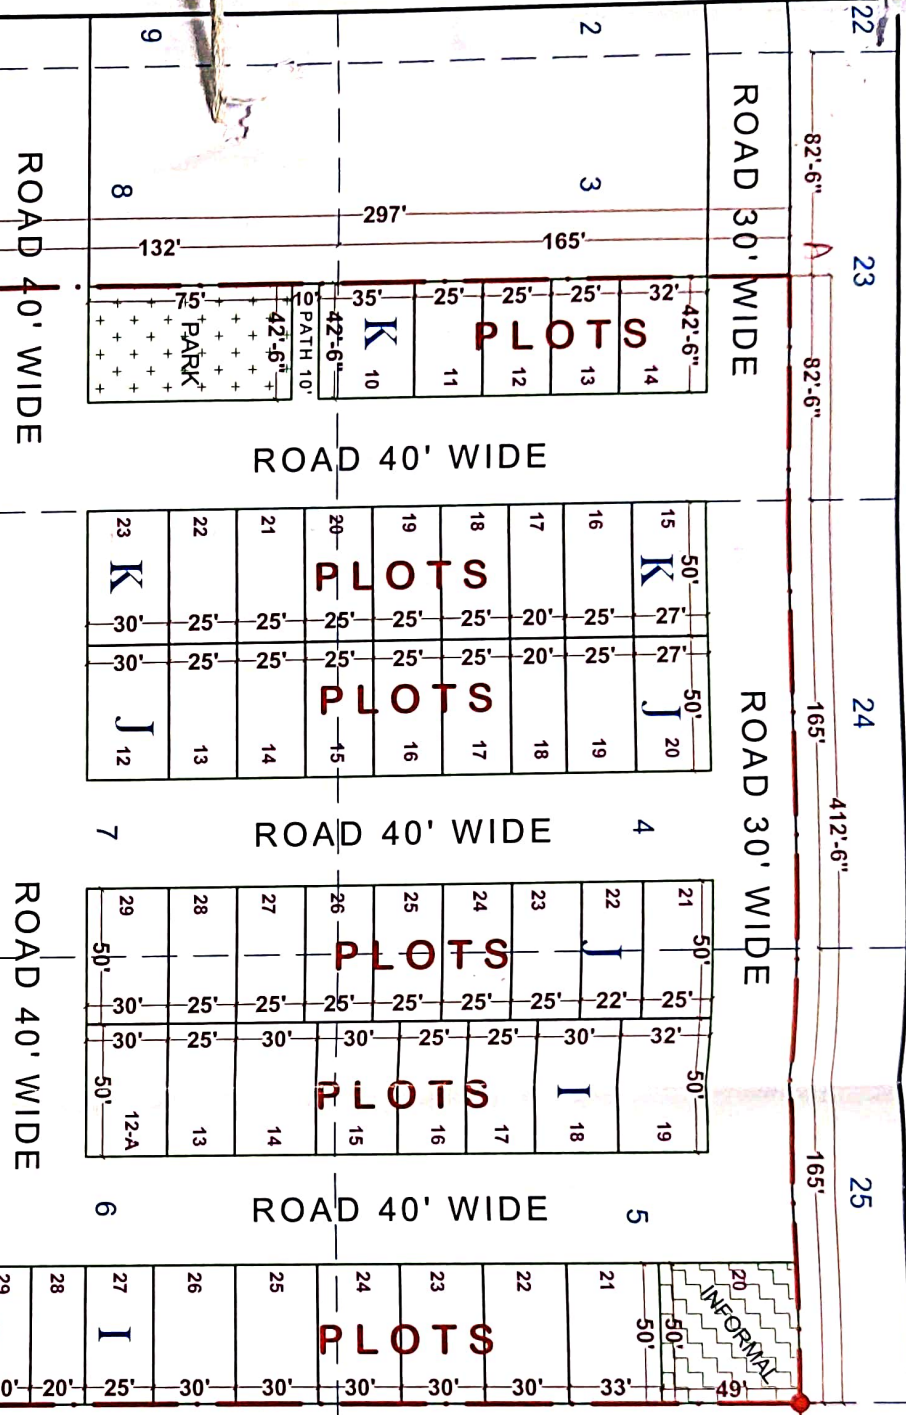


## PART OF CHAK PLAN

### REFERENCE :-

1. JAMABANDI AREA SHOWN THUS :-
2. KILLA LINE SHOWN THUS :-
3. SQUARE POINT SHOWN THUS :-
4. JAMABANDI AREA :- 122512.50 Sq. Feet & ANALYSIS
5. SCALE 1" = 50'
6. OWNER :-

### LAND USE ANALYSIS :-

TOTAL LAND 122512.50 Sq. Ft.

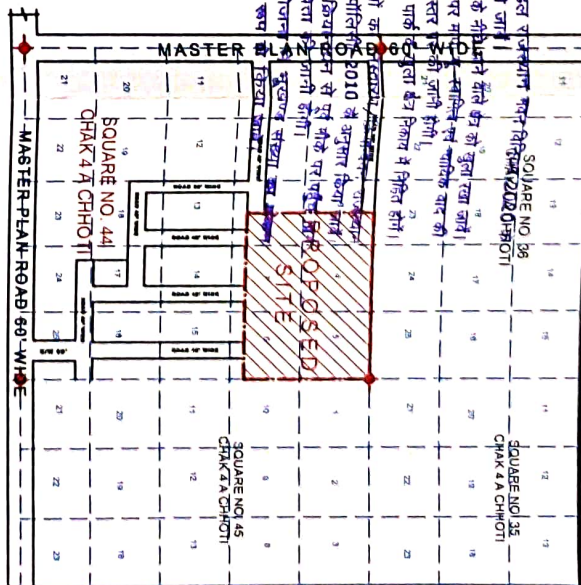

SQUARE NO. 35  
CHAK 4 A CHHOTI