



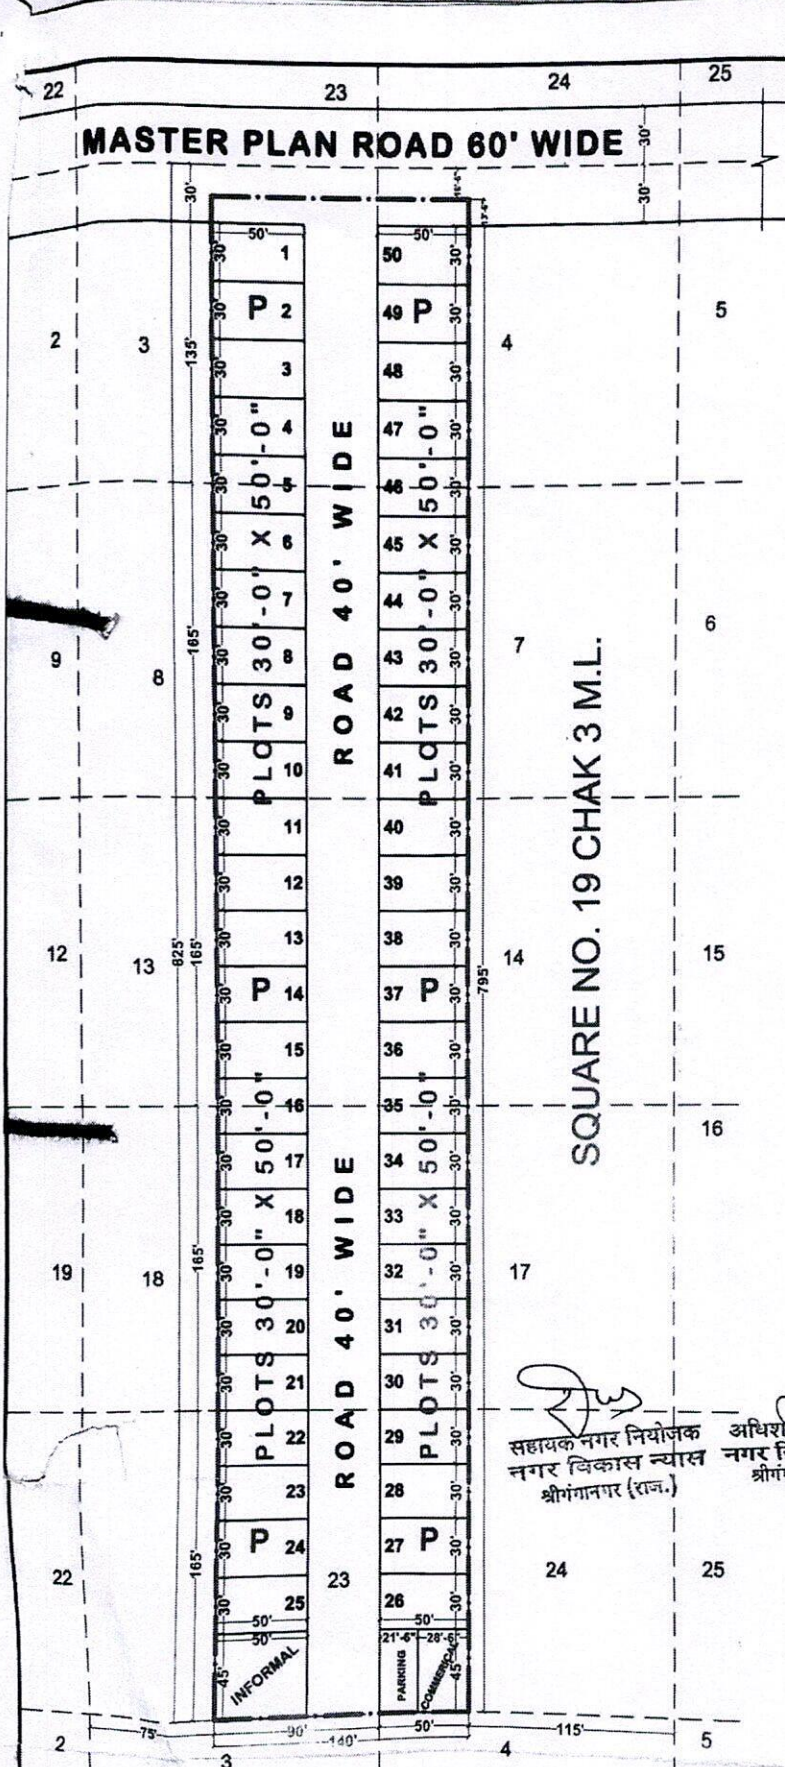

LAYOUT - PLAN

LAYOUT PLAN OF KILLA NO. 3,4,7,8,13,14,17,18,23,24 (EACH PART)
SQUARE NO. 19 CHAK 3 M.L. Teh. & Dist. SRI GANGANAGAR

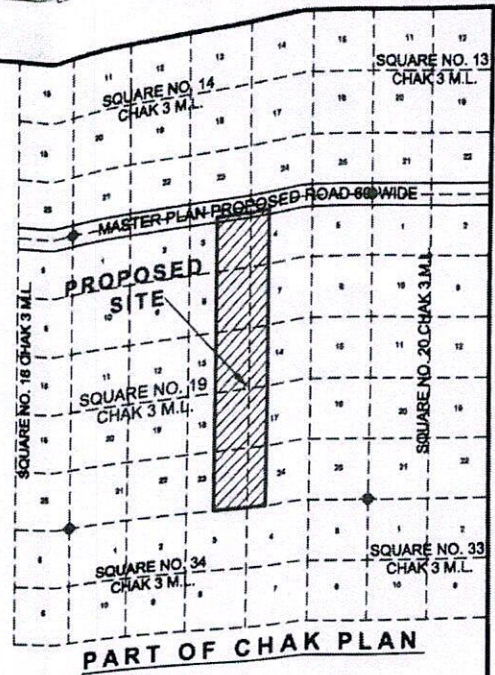

REFERENCE :-

1. SCHEME AREA SHOWN THUS :-
2. KILLA LINE SHOWN THUS :-
3. SQUARE POINT SHOWN THUS :-
4. SCHEME AREA :- 113190.00 Sq. Ft. OR 1.053 Hect.
5. SCALE 1" = 65'
6. OWNER :-

LAND USE ANALYSIS :-

TOTAL LAND 113190.00 Sq. Ft.

S. NO.	PARTICULAR	AREA IN Sq. Ft.	%TAGE
1	COMMERCIAL	1282.50 Sq. Ft.	1.13 %
2	RESIDENTIAL	75000.00 Sq. Ft.	66.26 %
3	INFORMAL	2250.00 Sq. Ft.	1.99 %
4	ROAD	34657.50 Sq. Ft.	30.62 %
	TOTAL	113190.00 Sq. Ft.	100.00 %

प्लास स्तर पर कलित एम्पावर्ड सानिरी
को वैधक दिनांक 06/11/2023 को
निषेध 2023/43 से 06/11/2023
प्राप्त/साईट प्लान/ स्वीकृत किया गया।

सहायक नगर नियोजक
नगर विकास न्यास
श्रीगंगानगर (राज.)

अधिशोषी अभियन्ता
नगर विकास न्यास
श्रीगंगानगर (राज.)

भूमि अवाप्ति अधिकारी
नगर विकास न्यास
श्रीगंगानगर (राज.)

सचिव
नगर विकास न्यास
श्रीगंगानगर

