


GOOGLE IMAGE SHOWN OF SCHEME- THE TOWN COURT-B IN KH.NO. 87(part), 94, 95, 217, 218, 220(part) IN VILLAGE- MADRAMPURA, TEHSIL- SANGANER, DIST.- JAIPUR

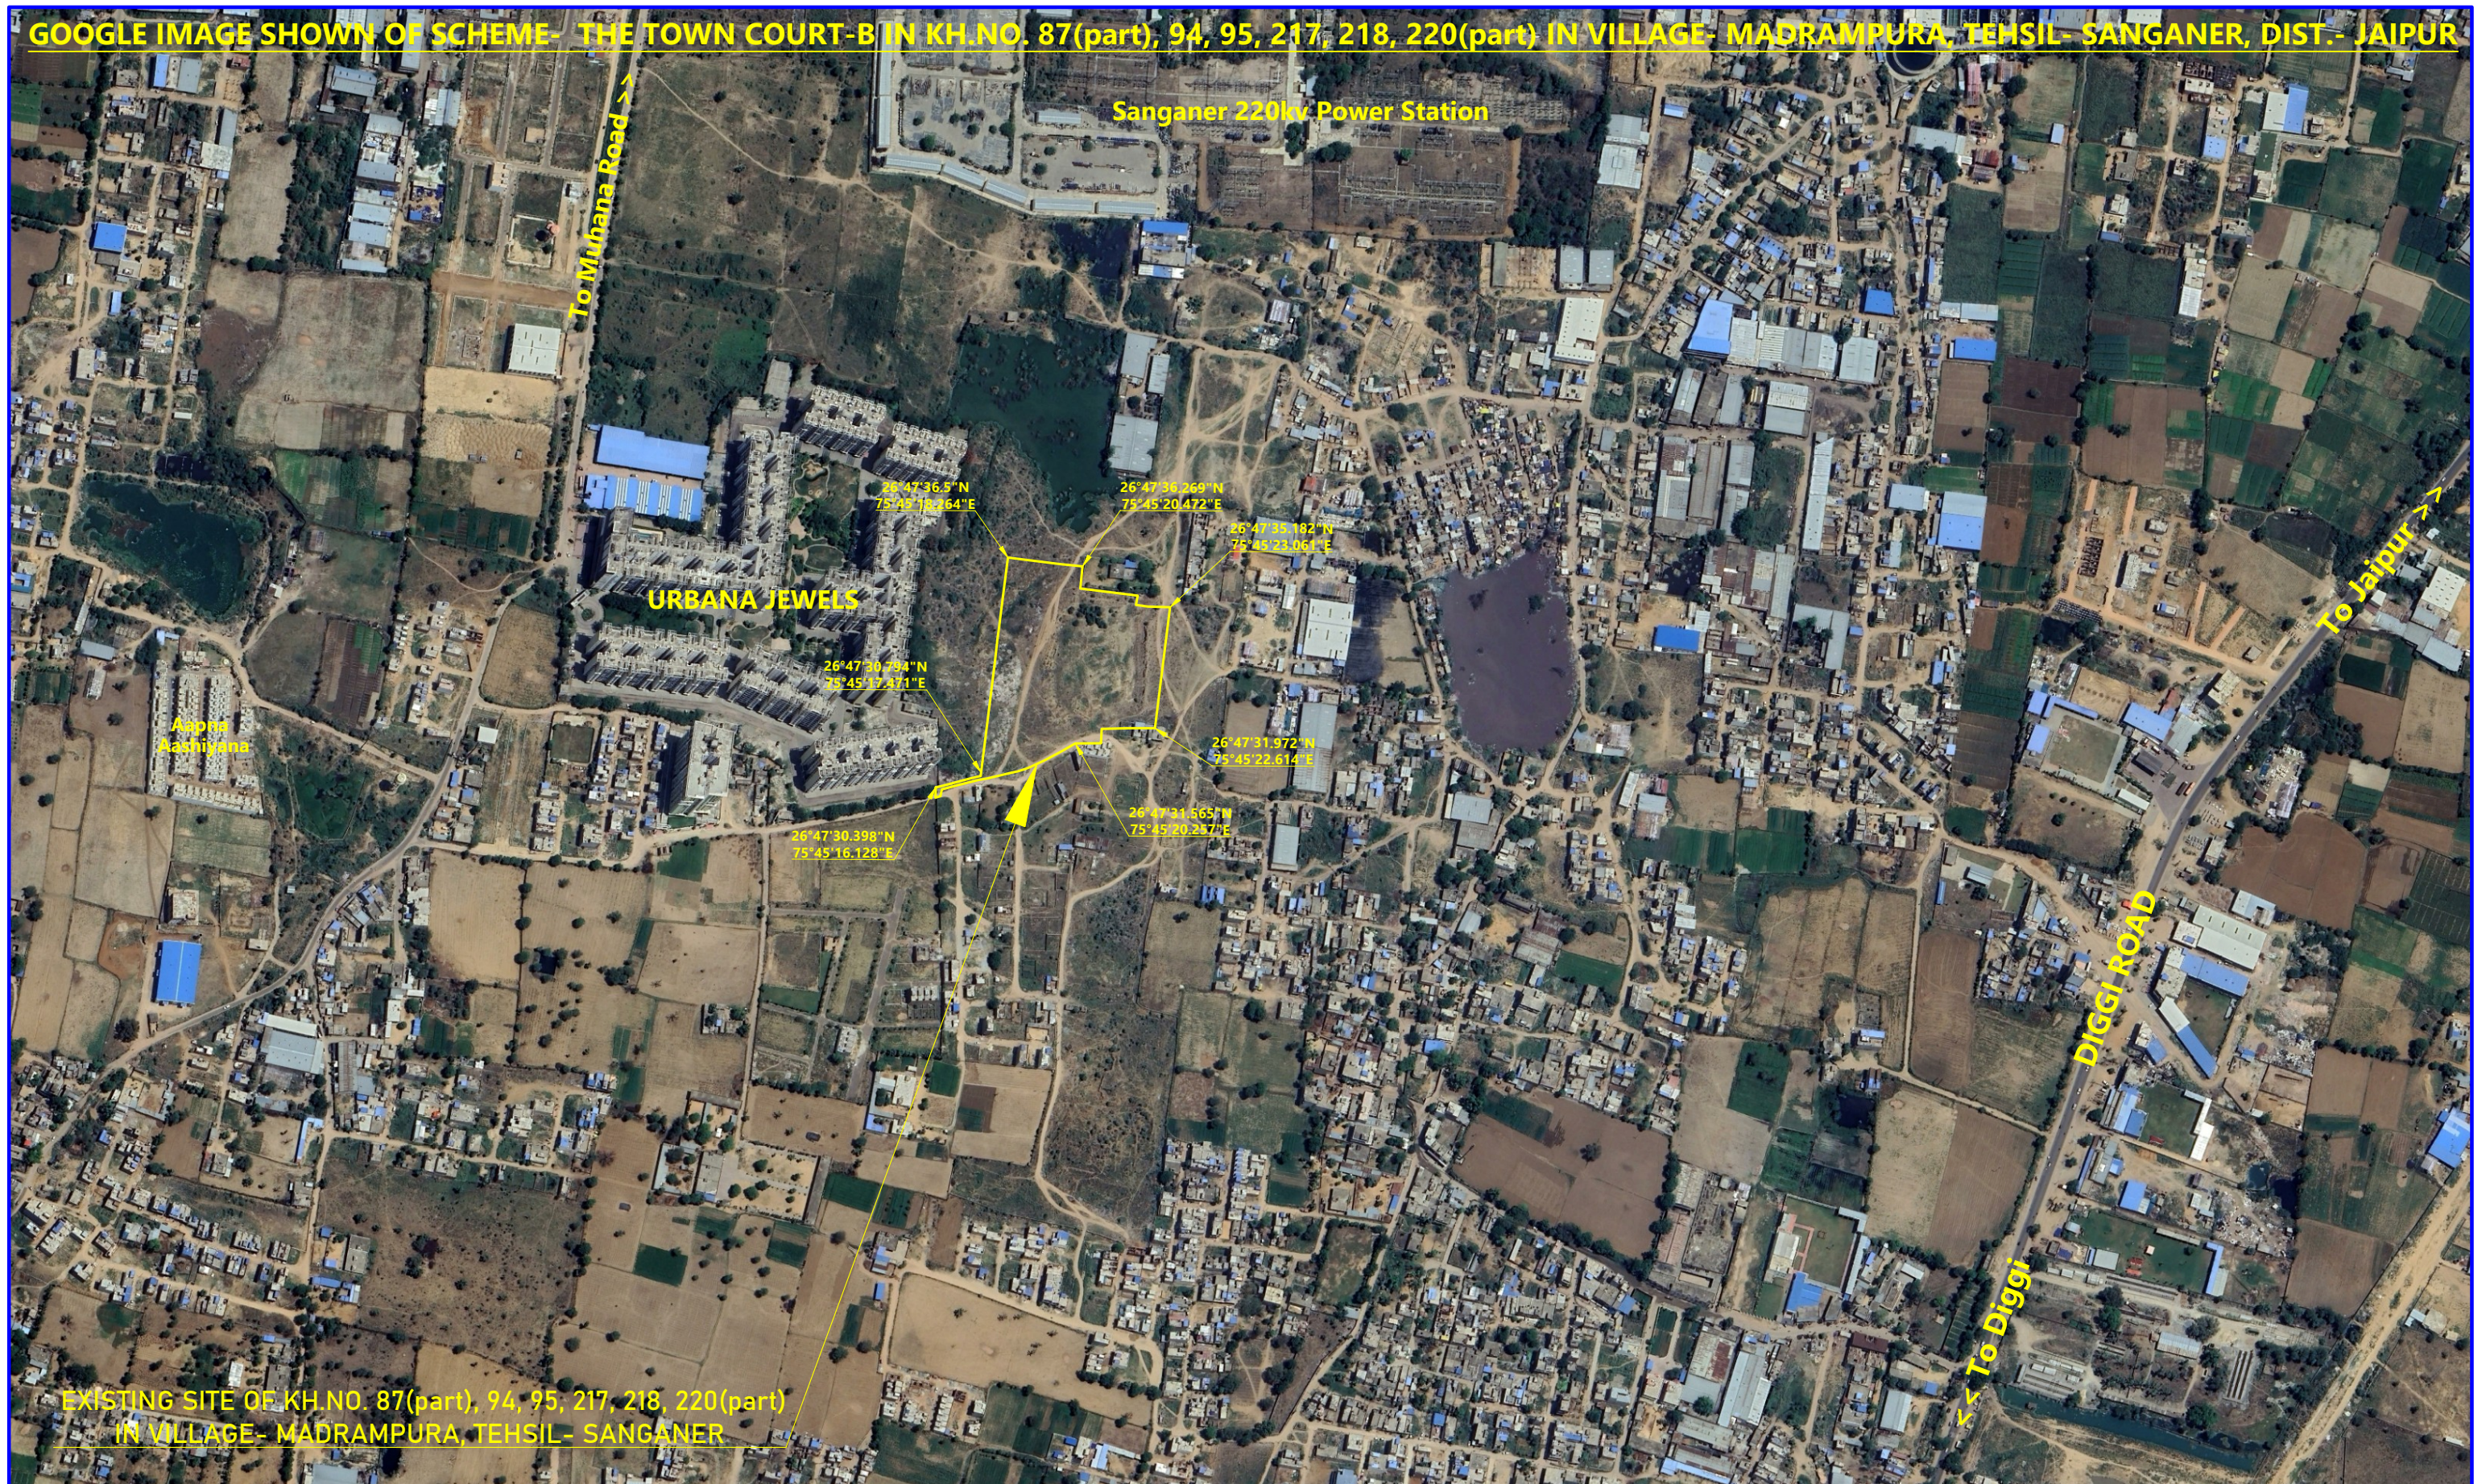

SUBMITTED TO	SCHEME / VILLAGE / TEHSIL	TITLE	SCALE	NORTH	STAMP/ SIGN	CONSULTANT
	SCHEME- VILLAGE- TEHSIL- DIST-	LOCATION SUPERIMPOSITION ON GOOGLE IMAGE	N.T.S.			 Sulabh Technical Services Pvt. Ltd. B-85/A , Ganesh Marg Bapu Nagar, Jaipur-15 PH- 9414066188, 9829147939 Email:- stsjpr15@gmail.com website:- stsjipur.com