


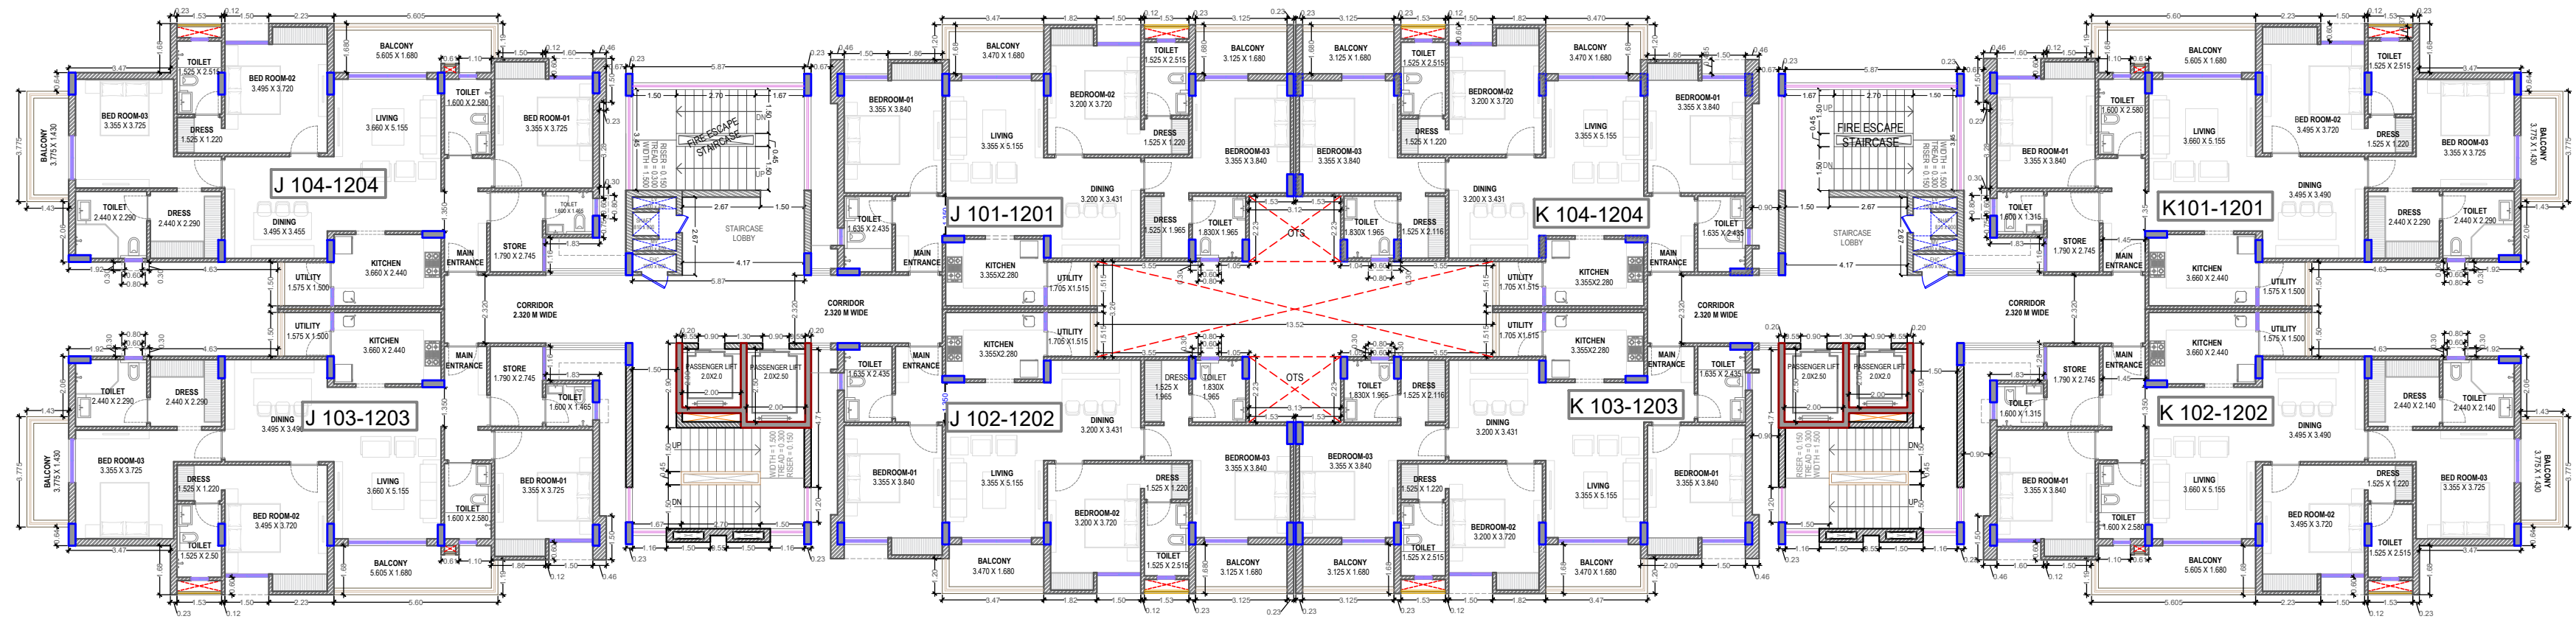

TYPICAL FLOOR PLAN
Flat Numbering of Tower J & K

Ar. Balwant Prem Singh Rathore
B. Arch.
CA/2014/64848


TITLE:-
Flat Numbering of Tower J & K

TITLE:-
Flat Numbering of Tower J & K


SCALE:- 1= 100 DATE : 26_AUG_2021
PROJECT:- VEDANTA-IIA
PROPOSED RESIDENTIAL ,
GROUP HOUSING ON PLOT. NO.R-1,
KHASRA NO.-(74,75,76,77),
KHASRA NO.-(19/430,20/1,21/375,74),
AT VILLAGE - MURLIPURA,
SECTOR - 37,
TEHSIL -SANGANER, JAGATPURA

ARCHITECT :
m|a|a r c h i t e c t s p v t . l t d .
Jaipur - Bangalore - Hyderabad
Plot No. -1, Greenwoods, Lal Kothi Scheme,
Sahkar Marg, Jaipur-302001
Tel : 91-141-4299999
email - studio@maarchitects.in
web - www.maarchitects.in

OWNER ARCHITECTS

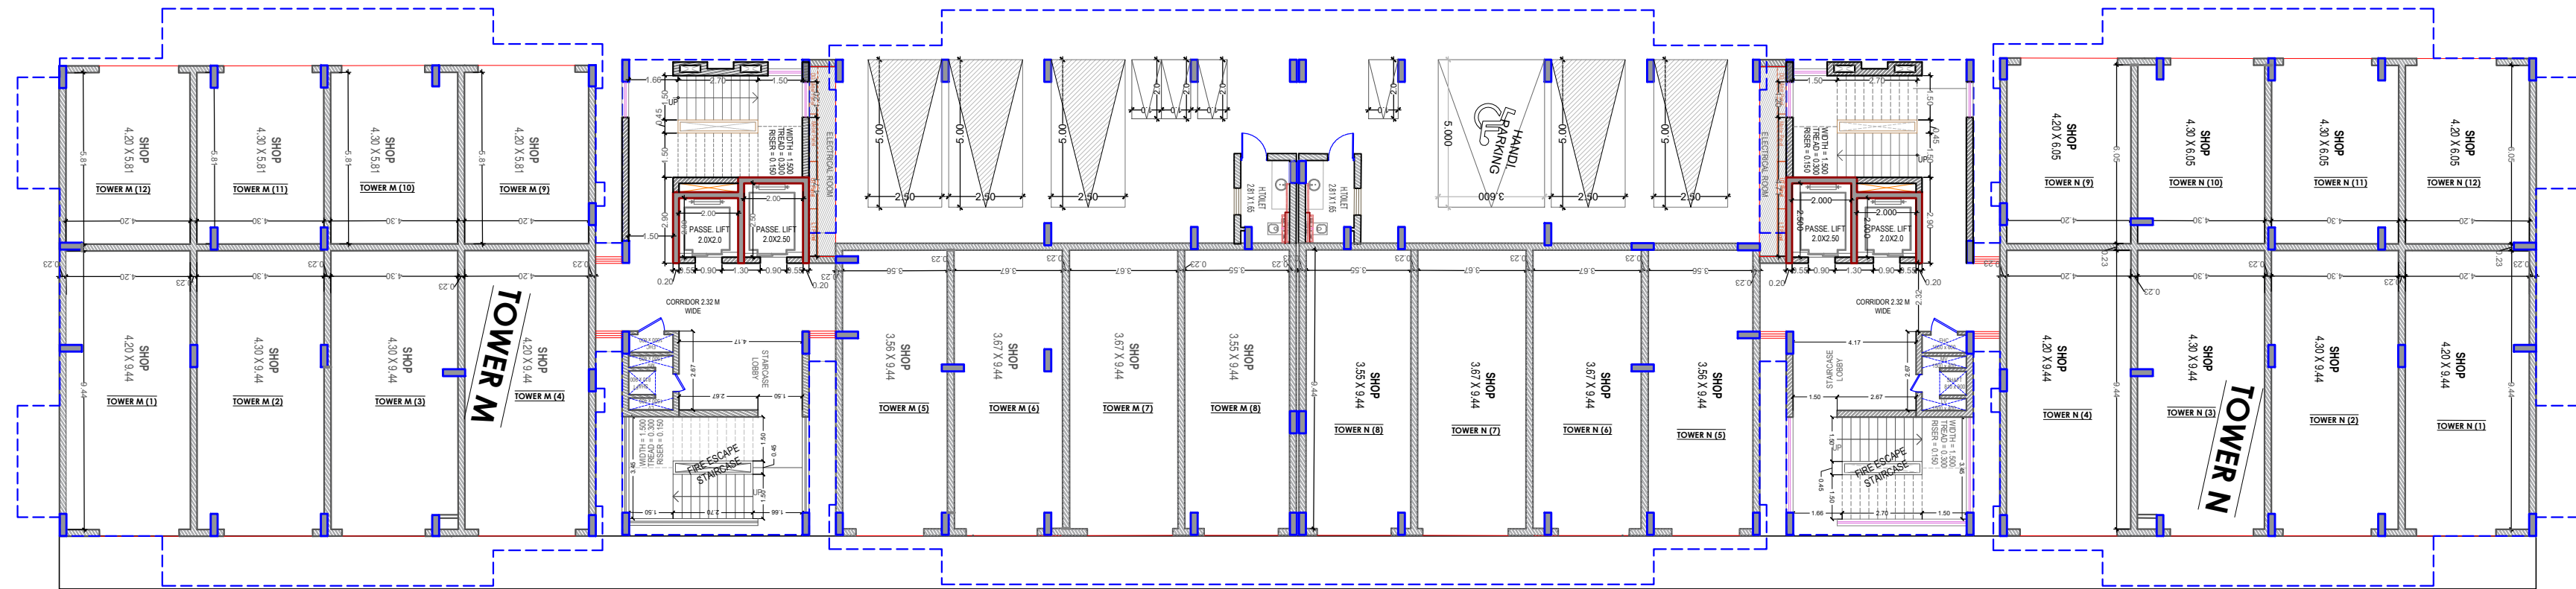

TITLE:-
Flat Numbering of Tower J & K

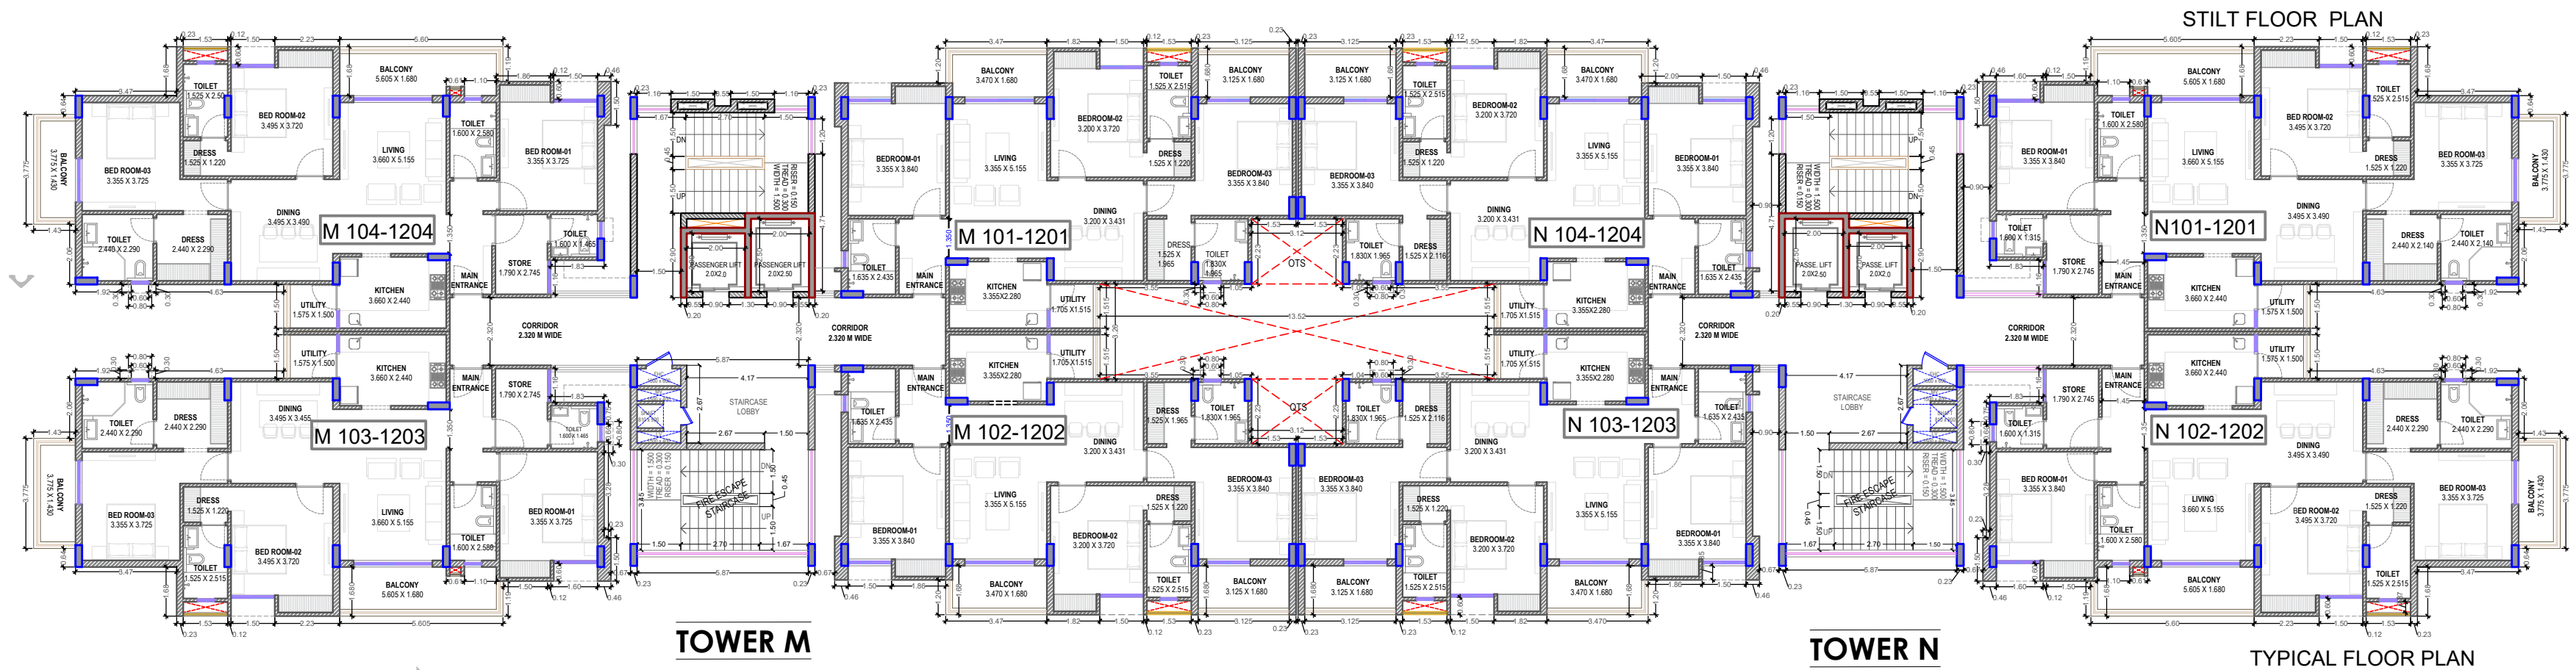

TITLE:-
Flat Numbering of Tower M & N

SCALE:- 1= 100 DATE : 26_AUG_2021


PROJECT:- VEDANTA-IIA
PROPOSED RESIDENTIAL
GROUP HOUSING ON PLOT. NO.R-1,
KHASRA NO:- (74,75,76,77),
KHASRA NO:- (19/430,20/1,21/375,74),
AT VILLAGE - MURLIPURA,
SECTOR - 37,
TEHSIL -SANGANER, JAGATPURA

ARCHITECT :
m | a | r | c | h | i | t | e | c | t | s pvt. ltd.
Bangalore - Hyderabad
Plot No. -1, Greenwoods, Lal Kothi Scheme,
Sahkar Marg, Jaipur-302001
Tel : 91-141-4299999
email - studio@maarchitects.in
web - www.maarchitects.in

OWNER ARCHITECTS

Flat Numbering of Tower M & N

Ar. Balwant Prem Singh Rathore
B. Arch.
CA/2014/64848

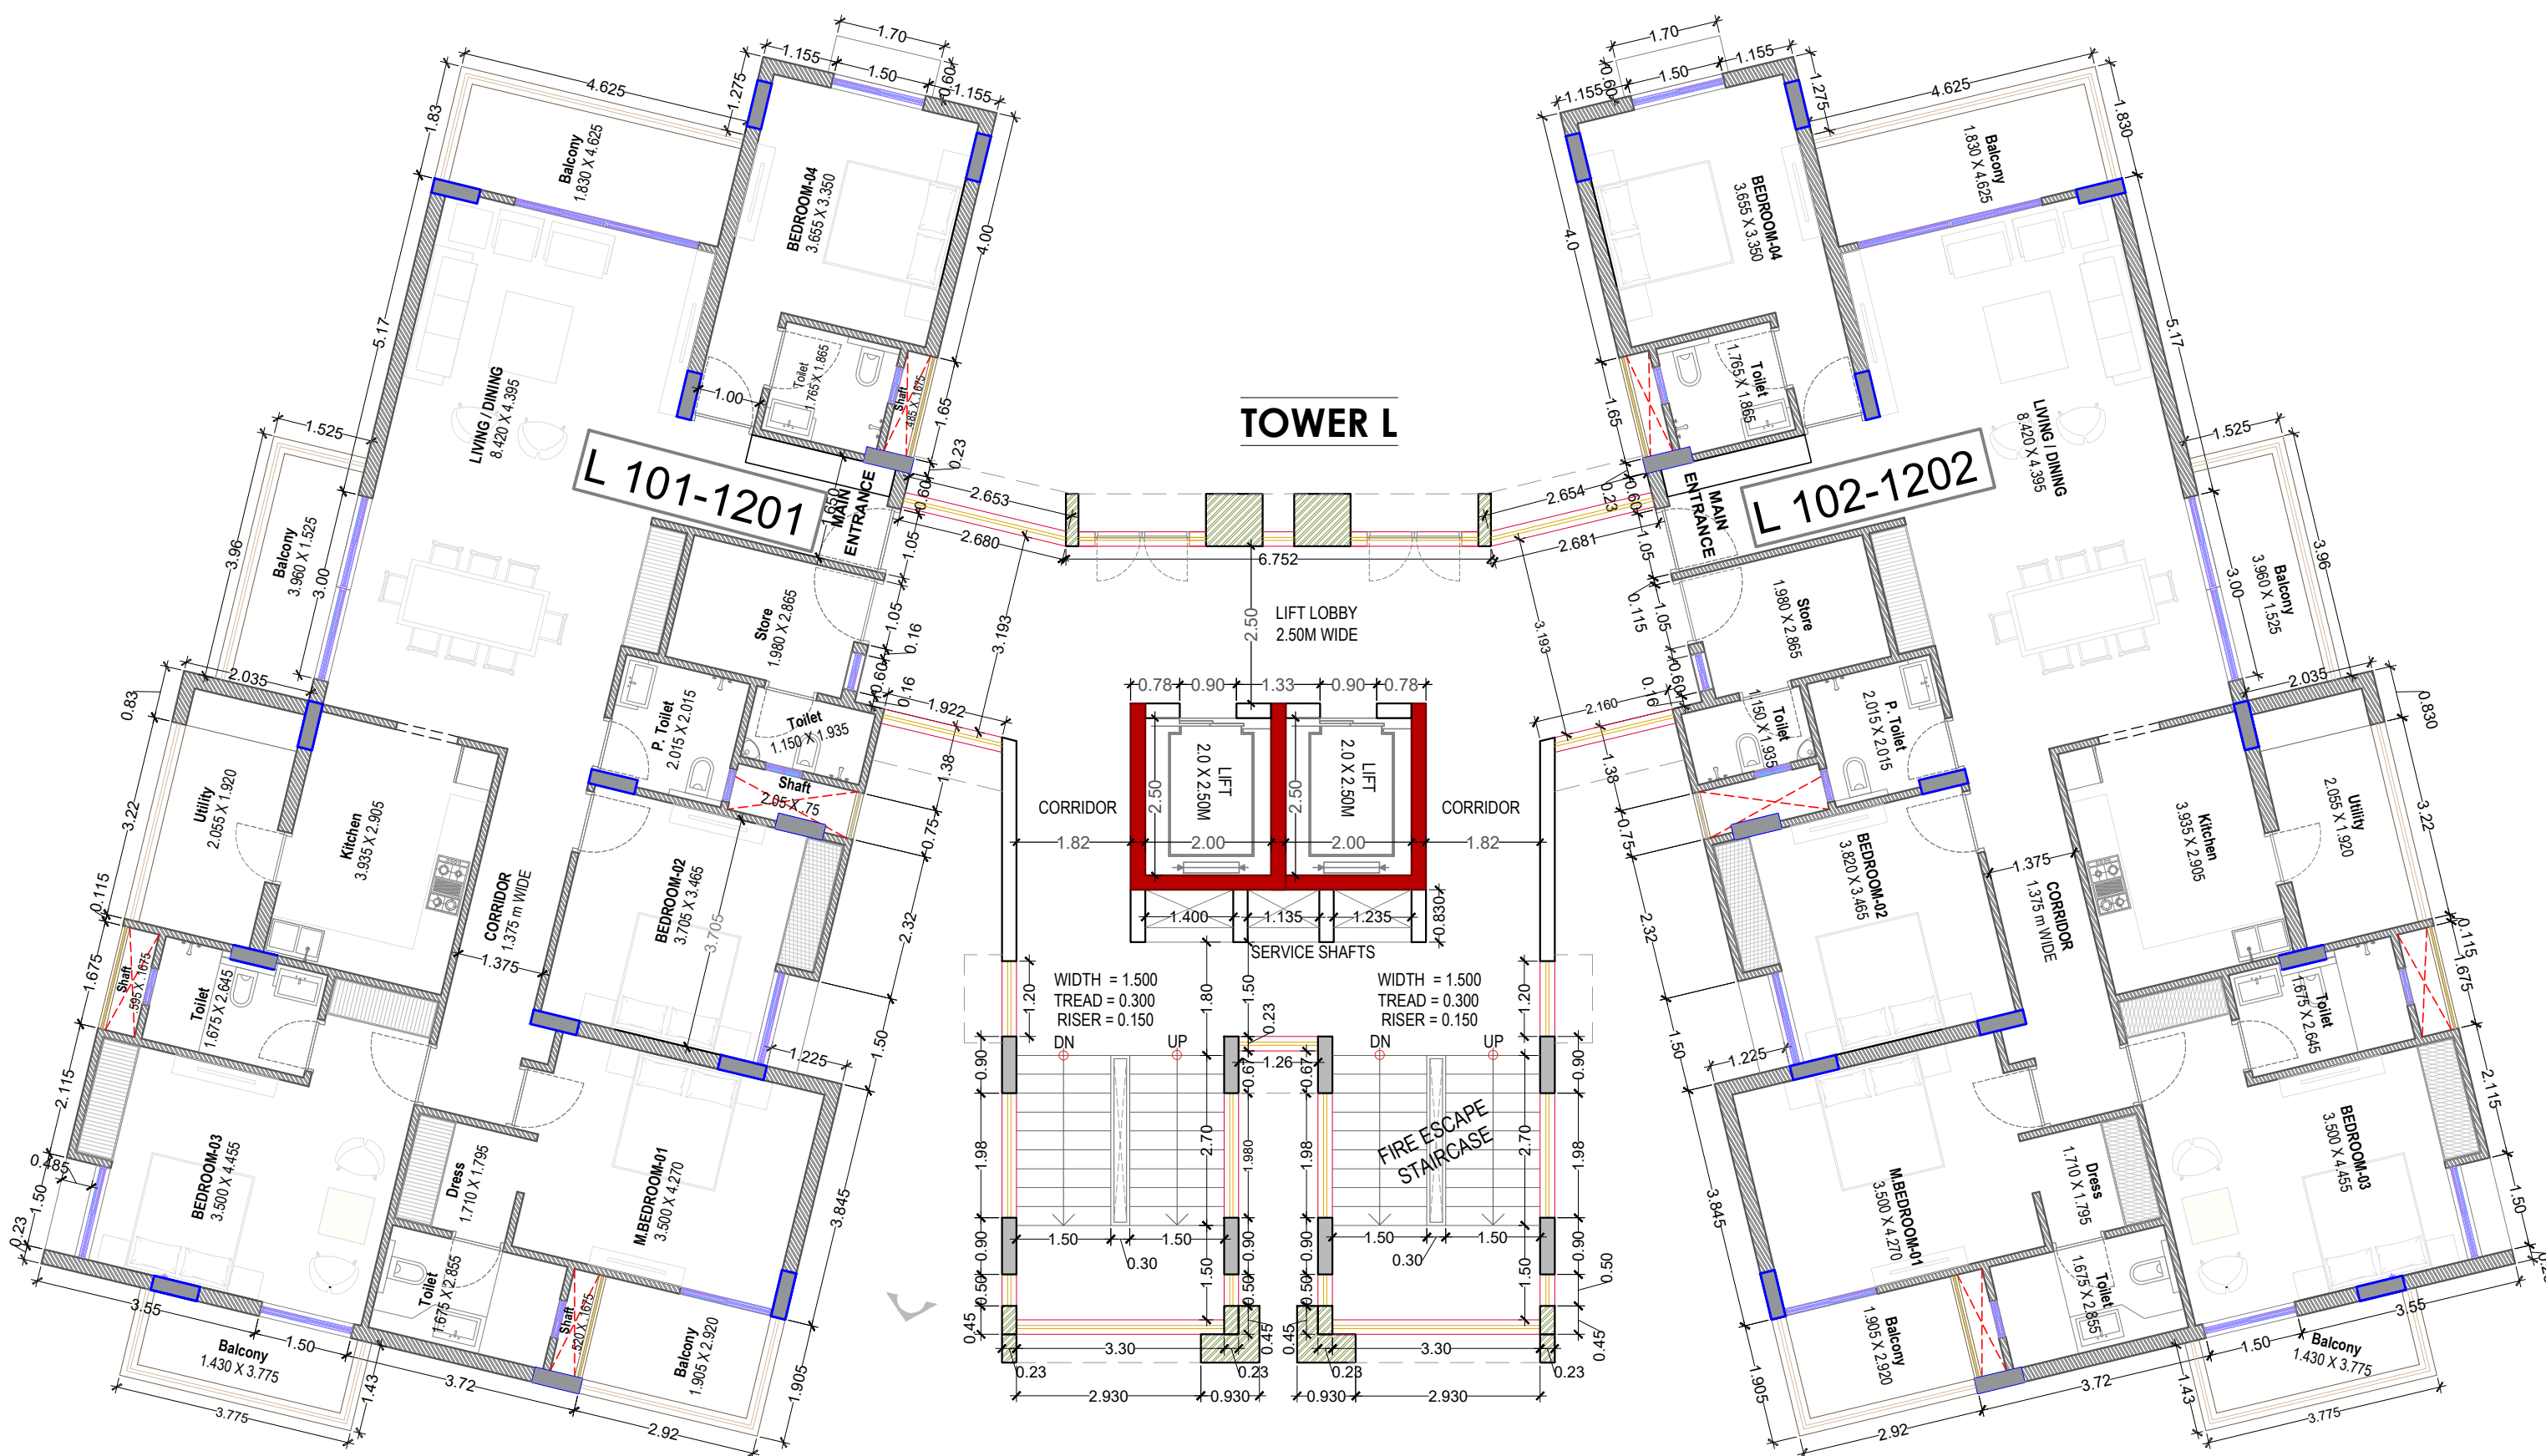

TYPICAL FLOOR PLAN

Flat Numbering of Tower L

Ar. Balwant Prem Singh Rathore
B. Arch.
CA/2014/64848

TITLE:- Flat Numbering of Tower L	
TITLE:- Flat Numbering of Tower L	
SCALE:- 1= 100	DATE : 26_AUG_2021
PROJECT:- VEDANTA-IIA PROPOSED RESIDENTIAL , GROUP HOUSING ON PLOT. NO.R-1, KHASRA NO:- (74,75,76,77), KHASRA NO:- (19/430,20/1,21/375,74), AT VILLAGE - MURLIPURA, SECTOR - 37, TEHSIL -SANGANER, JAGATPURA	
ARCHITECT : ma architects pvt. ltd. <small>Jaipur - Bangalore - Hyderabad</small> Plot No. -1, Greenwoods, Lal Kothi Scheme, Sahkar Marg, Jaipur-302001 Tel : 91-141-4299999 email - studio@maarchitects.in web - www.maarchitects.in	
OWNER	ARCHITECTS